



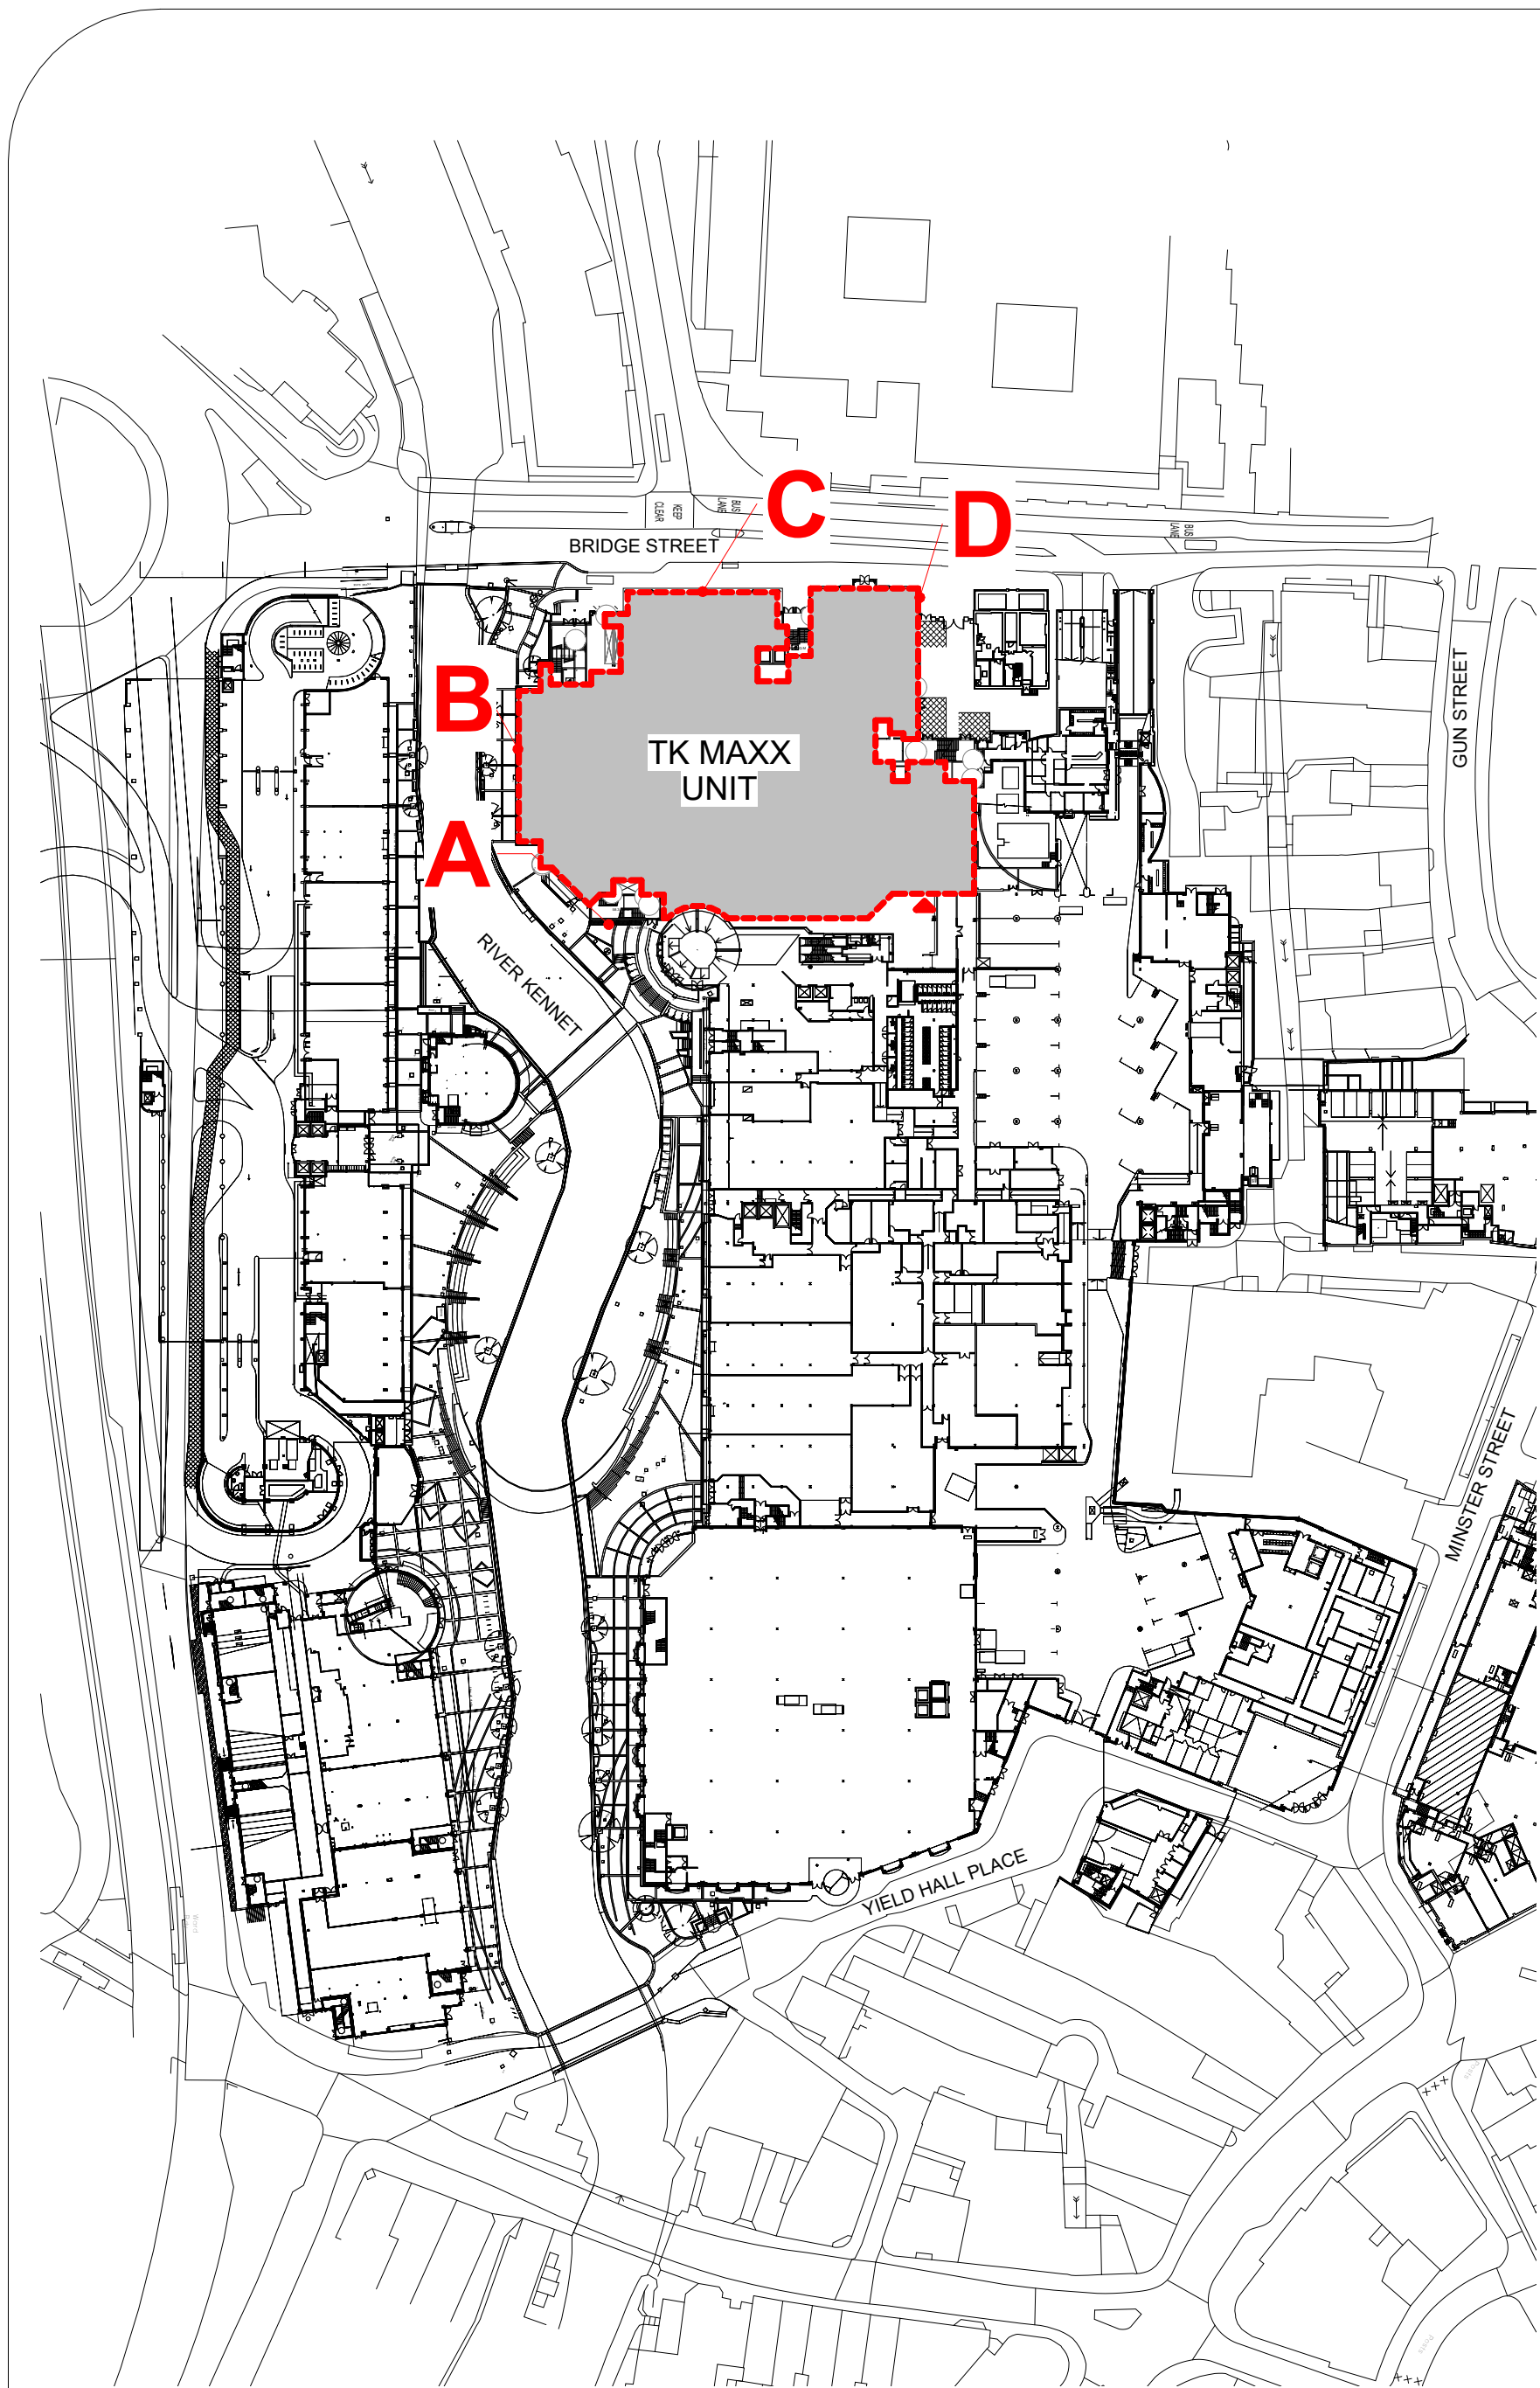

1 SCALE 1 : 1250
Location Plan
0 25 50m 125m
Scale 1:1250

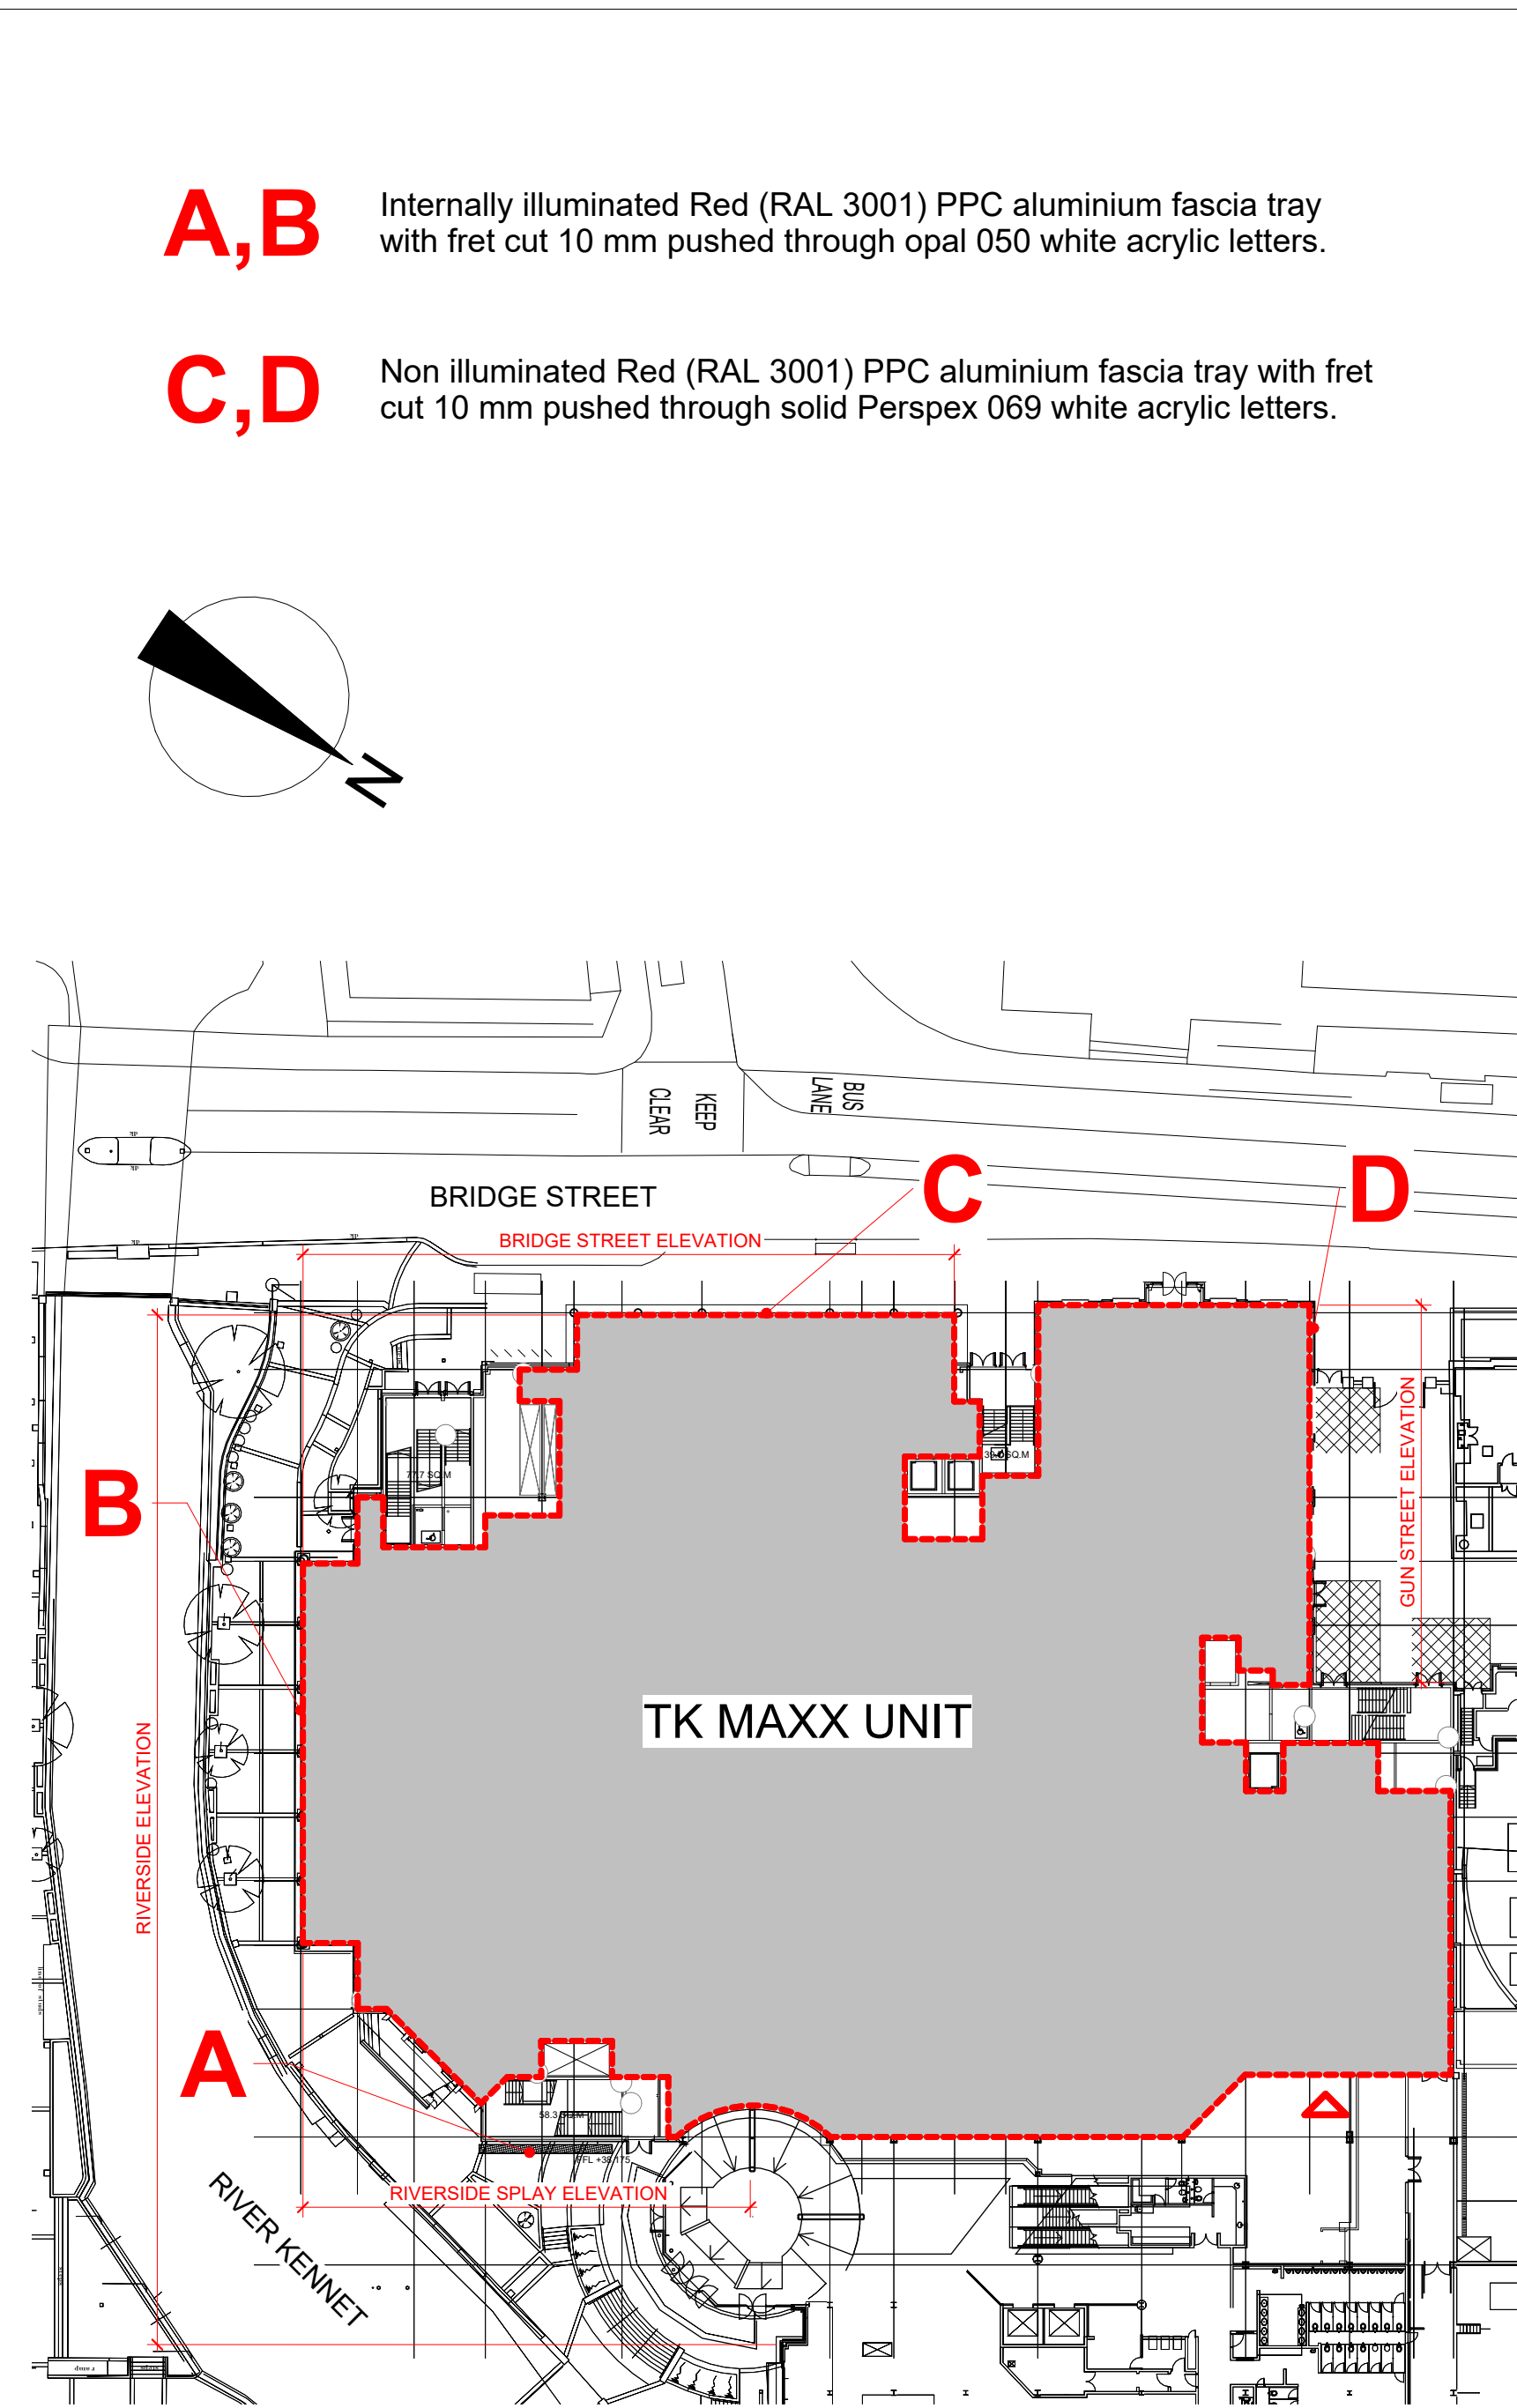

2 SCALE 1 : 500
Site Plan
0 10 25m 50m
Scale 1:500

A,B Internally illuminated Red (RAL 3001) PPC aluminium fascia tray with fret cut 10 mm pushed through opal 050 white acrylic letters.

C,D Non illuminated Red (RAL 3001) PPC aluminium fascia tray with fret cut 10 mm pushed through solid Perspex 069 white acrylic letters.

This drawing to be read in conjunction with all relevant consultants, sub-contractors and specialists drawings.

All dimensions and levels are to be checked on site before any construction begins and any discrepancies are to be reported to the relevant Project Manager.

Partial Service : Any discrepancies or any other information are to be advised to the relevant Project Manager and direction sought before the implementation of the detail.

This drawing should not be scaled. The contractor should check all dimensions on site, any error or omission should be reported to CMC Projekt

This drawing is for tender purposes only. It cannot be used as construction drawing.

Rev	Date	Description	By
2	2025-02-04	Signage spec updated	MB
1	2025-02-03	External Signs updated to non illuminated ones	MB
0	2024-09-19	Initial Issue	MB

READING

Oracle Shopping Centre
Middle Level Store A
Reading RG1, 2AG

client
TJX Europe

tkmaxx

drawn by:
AZ

checked by:
PS

CMC projekt
CMC Projekt Europe Sp. z o. o.
ul. Ulanów 21/11, 31-450 Kraków.
tel: +48 12 411171
Copyright is reserved by CMC and is issued on the condition that it is not copied or disclosed by, or to, any unauthorized persons without prior consent in writing from CMC. All dimensions to be checked on site prior to any fabrication. All errors, omissions/discovered inaccuracies to be reported to the C.A. immediately. Drawings show design intent only. Responsibility is not accepted for errors made by others in scaling from this drawing.

drawing title:
**Site Plan - Adverts
Planning**

drawing number:
TKM_REO_SP_AD

project status:
PLANNING

scale: As indicated @A2 revision: 2
date: JANUARY 2024