

This drawing to be read in conjunction with all relevant consultants, sub-contractors and specialists drawings.

All dimensions and levels are to be checked on site before any construction begins and any discrepancies are to be reported to the relevant Project Manager.

Partial Service : Any discrepancies or any other information are to be advised to the relevant Project Manager and direction sought before the implementation of the detail.

This drawing should not be scaled. The contractor should check all dimensions on site, any error or omission should be reported to CMC Projekt

READING

Oracle Shopping Centre
Middle Level Store A
Reading RG1, 2AG

client TJX Europe



drawn by:

AL

checked by:

PS



CMC Projekt Europe Sp. z o. o.
ul. Ulanów 21/11, 31-450 Kraków.
tel: +48 12 4111171

Copyright is reserved by CMC and is issued on the condition that it is not copied or disclosed by, or to, any unauthorised persons without prior consent in writing from CMC. All dimensions to be checked on site prior to any fabrication. All errors, omissions/discovered inconsistencies to be reported to the C.A immediately. Drawings show design intent only. Responsibility is not accepted for errors made by others in scaling from this drawing.

drawing title:

Proposed Shopfront and External Signage

drawing number:

TKM_REO_V52_AD

project status:

PLANNING

scale:

As indicated @A3

revision:

date:

JANUARY 2024

3

Red (RAL 3001) PPC aluminium fascia tray with fret cut 10 mm pushed through opal 050 white acrylic letters internally illuminated. Approximate signage weight - 102kg (the sign is 6m x 1m)


E




2 Proposed level 2 car park signage E

1

1 - Red (RAL 3001) PPC aluminium fascia tray with fret cut 10 mm pushed through opal 050 white acrylic letters internally illuminated. Approximate signage weight - 102kg (the sign is 6m x 1m)

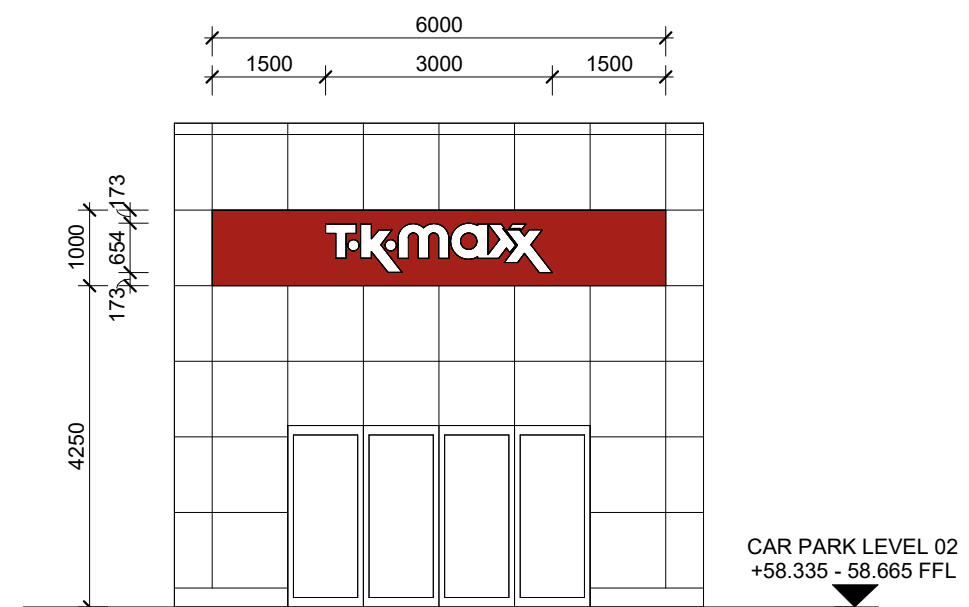

3 Proposed level 2 car park signage E

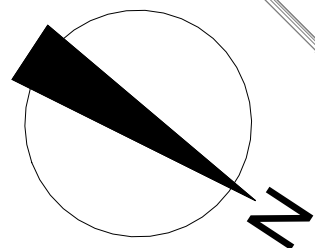

1 SCALE 1 : 500
Roof Plan - Plant Zone

