

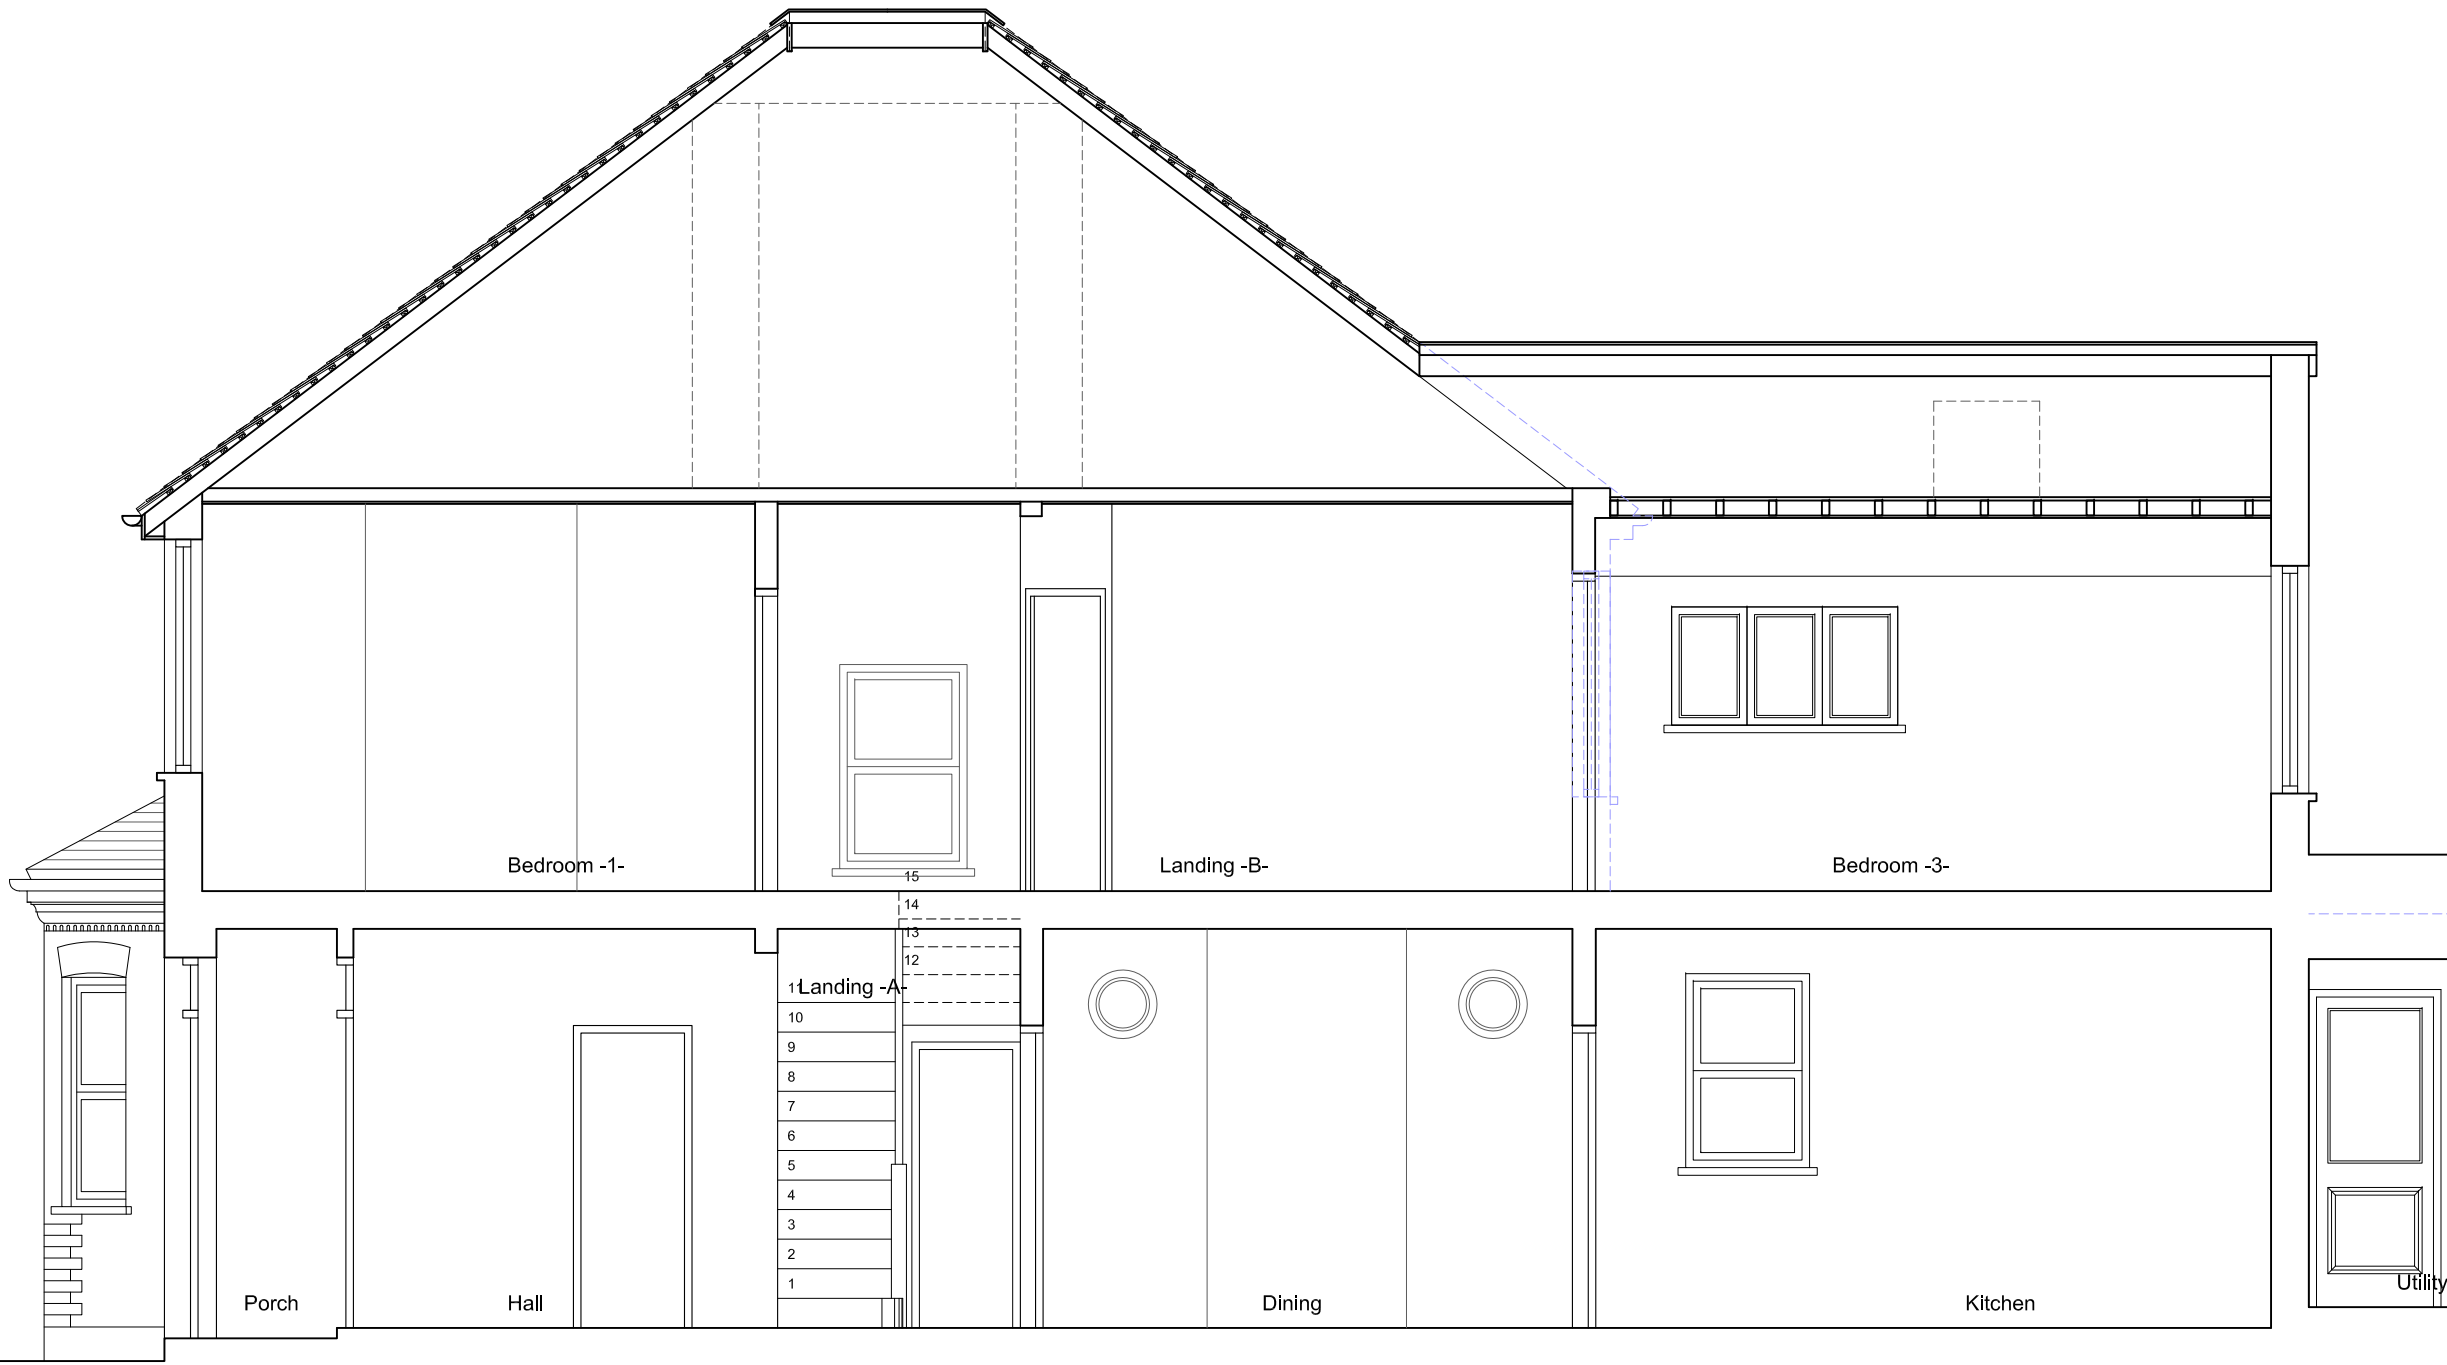
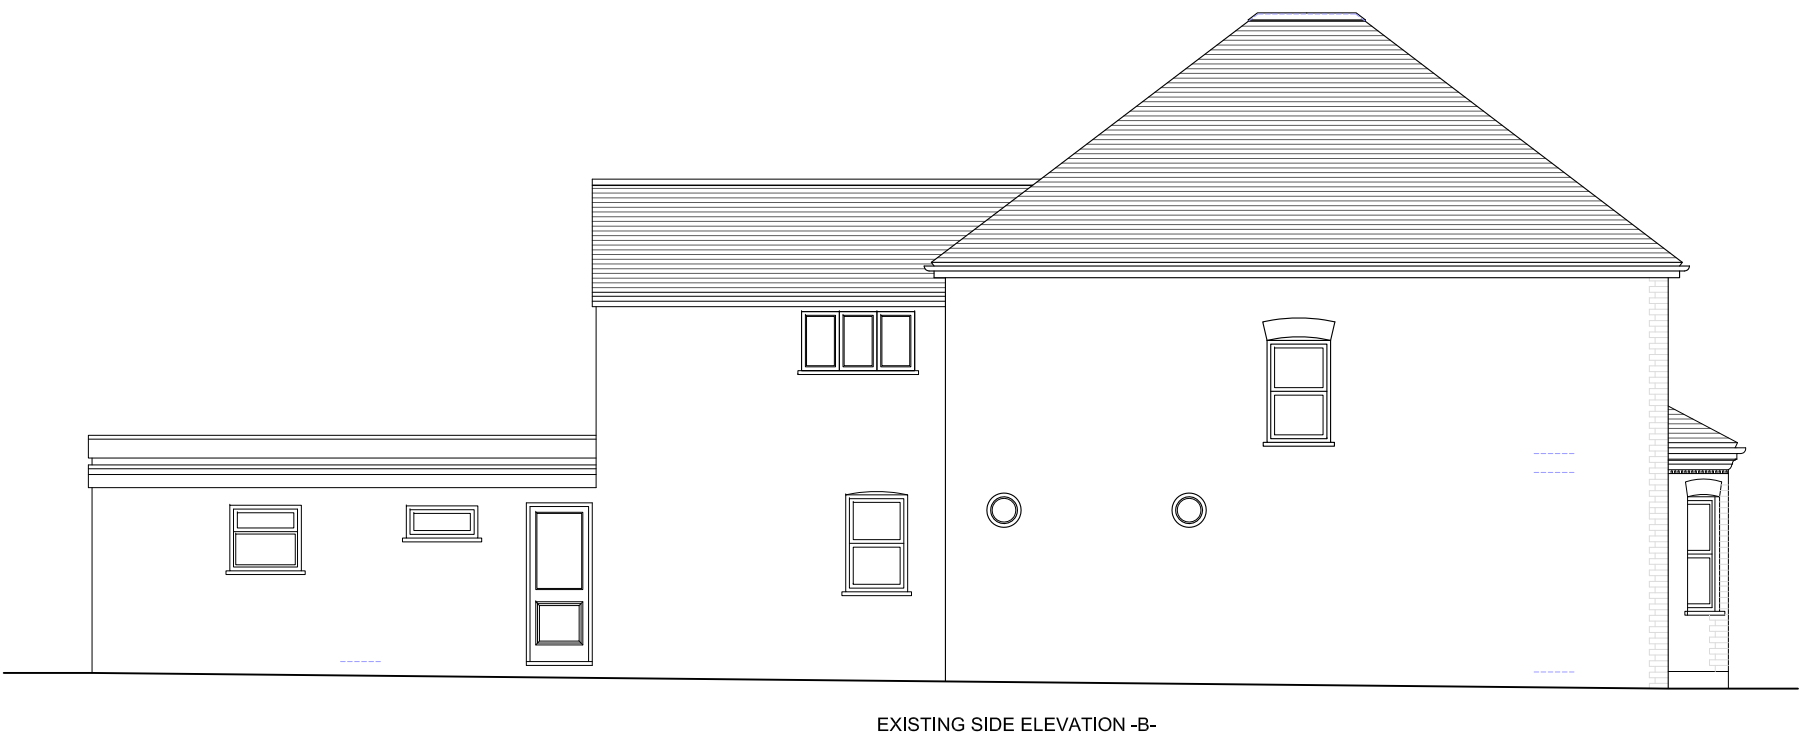


Existing Section A-A _ scale 1:50 @ A1

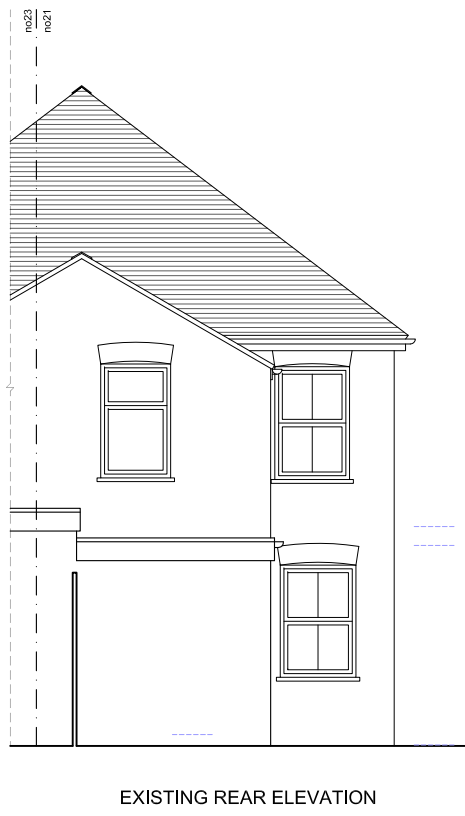


EXISTING SECTION A-A


Existing Elevations _ scale 1:100 @ A1

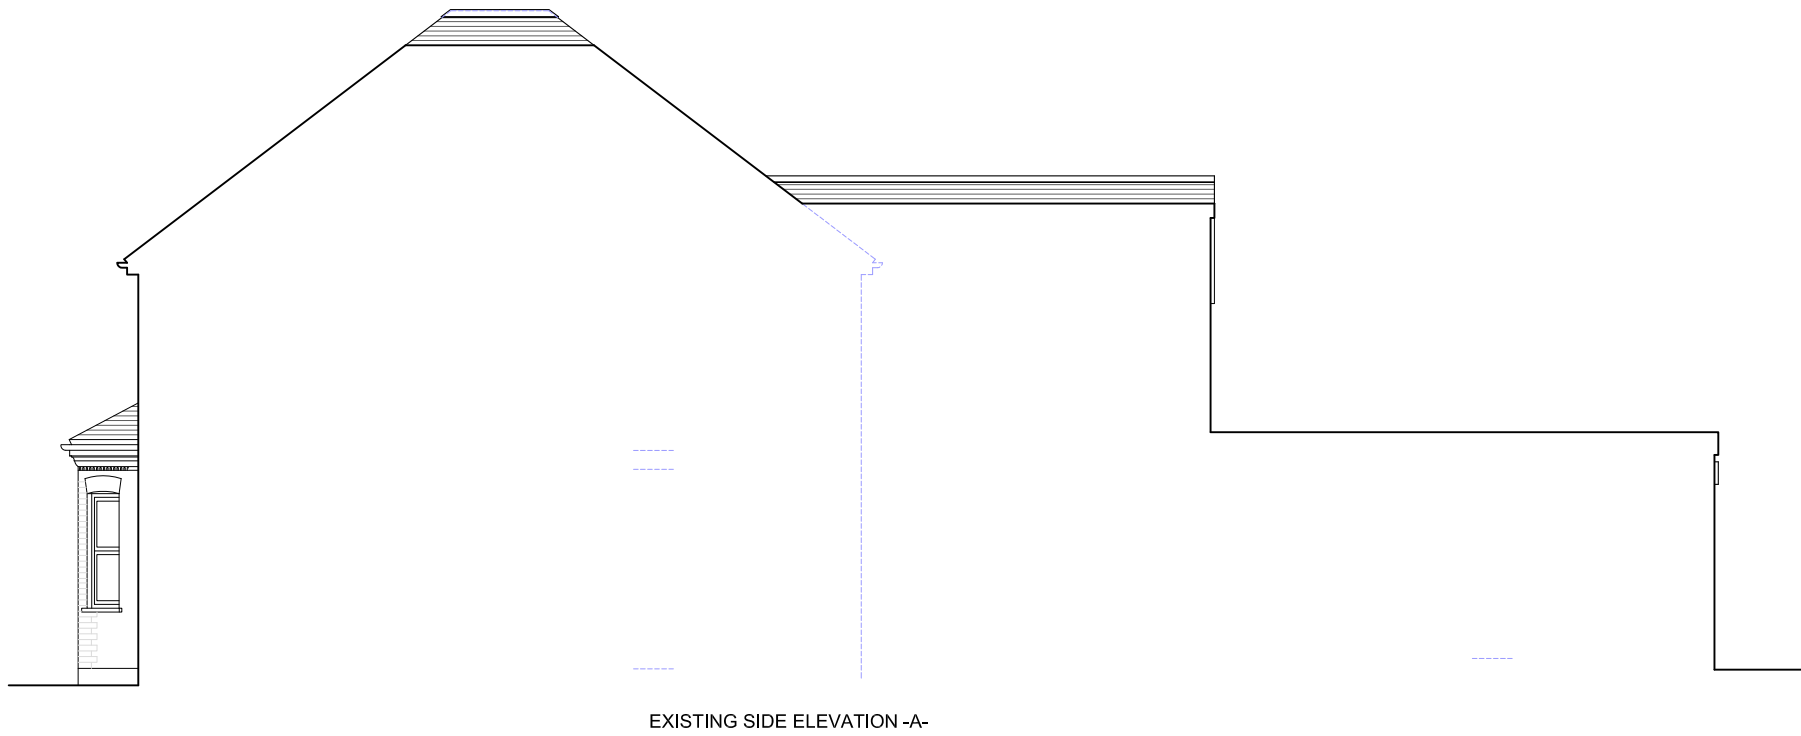


Existing Ground Floor Plan
scale 1:100 @ A1

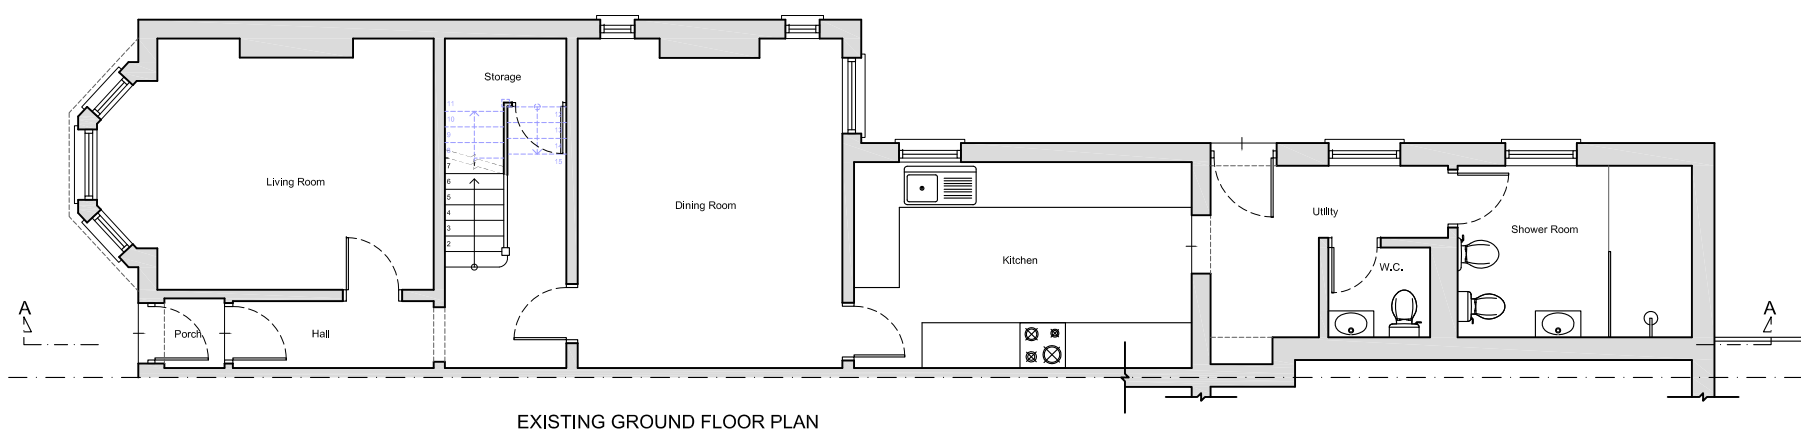


Existing Floor Plans _ scale 1:50 @ A1

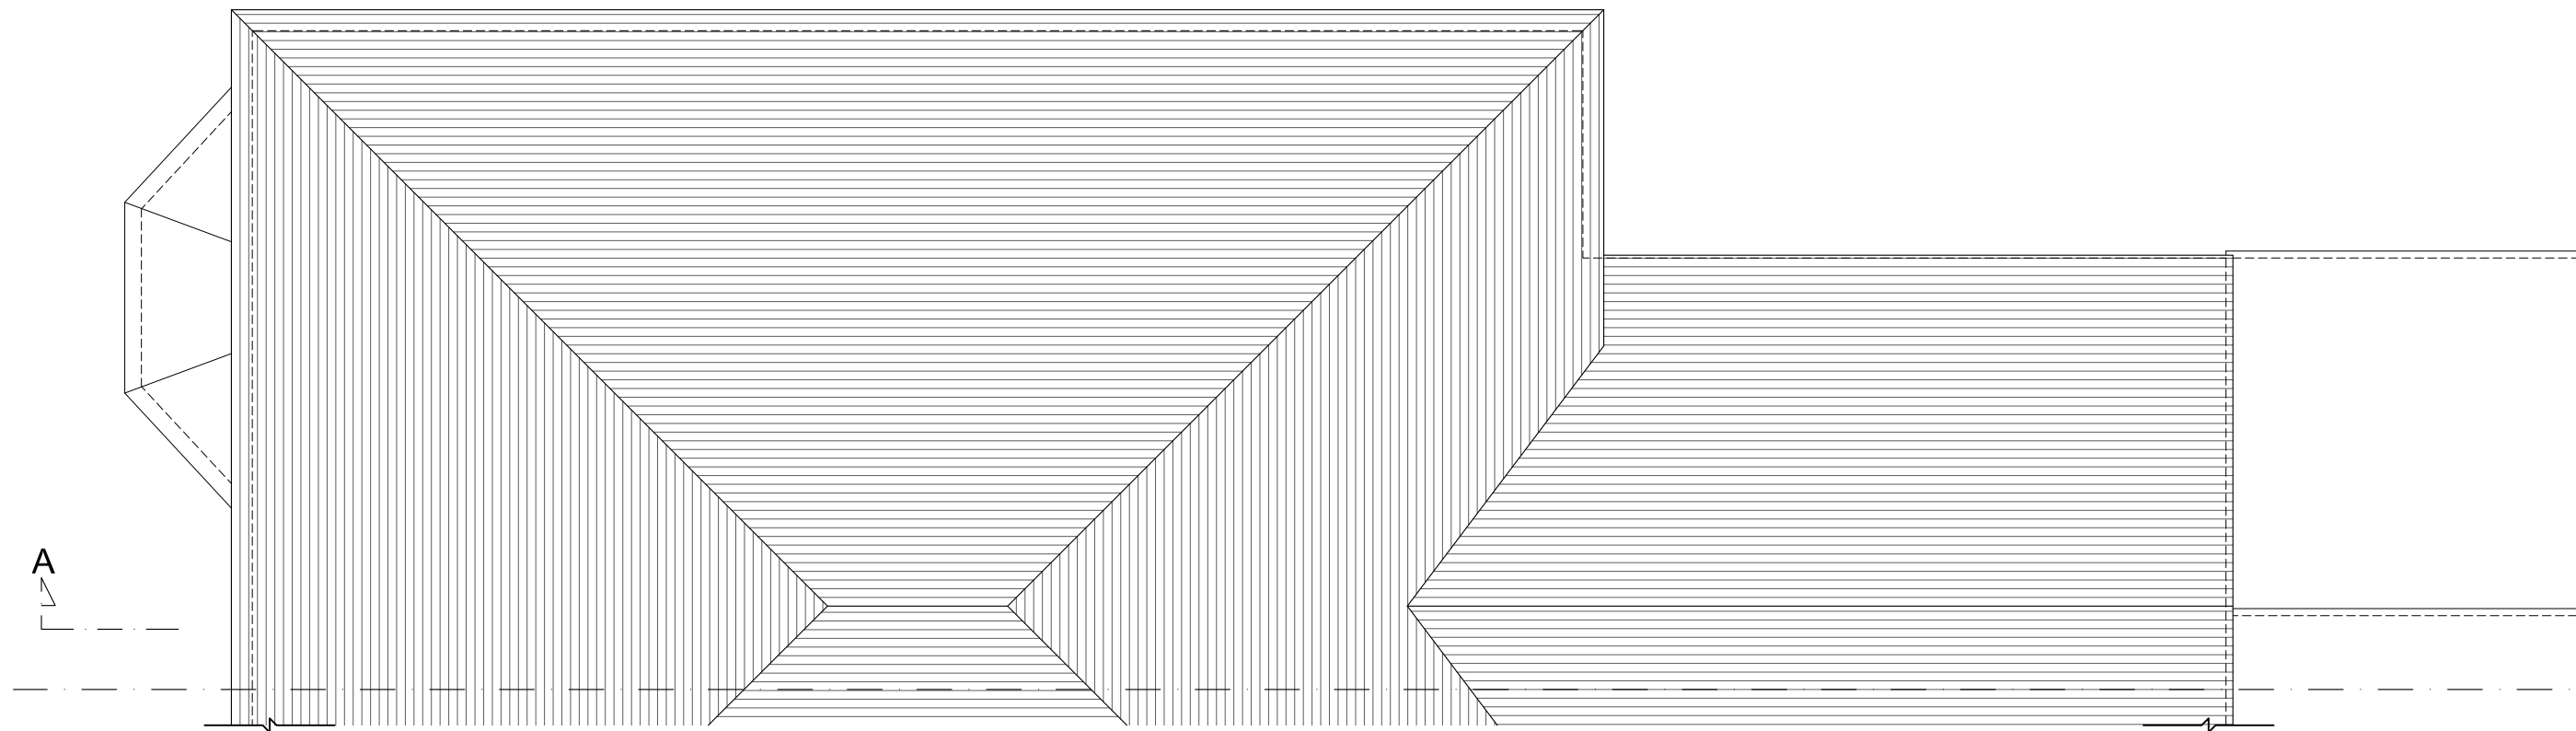


EXISTING ROOF PLAN

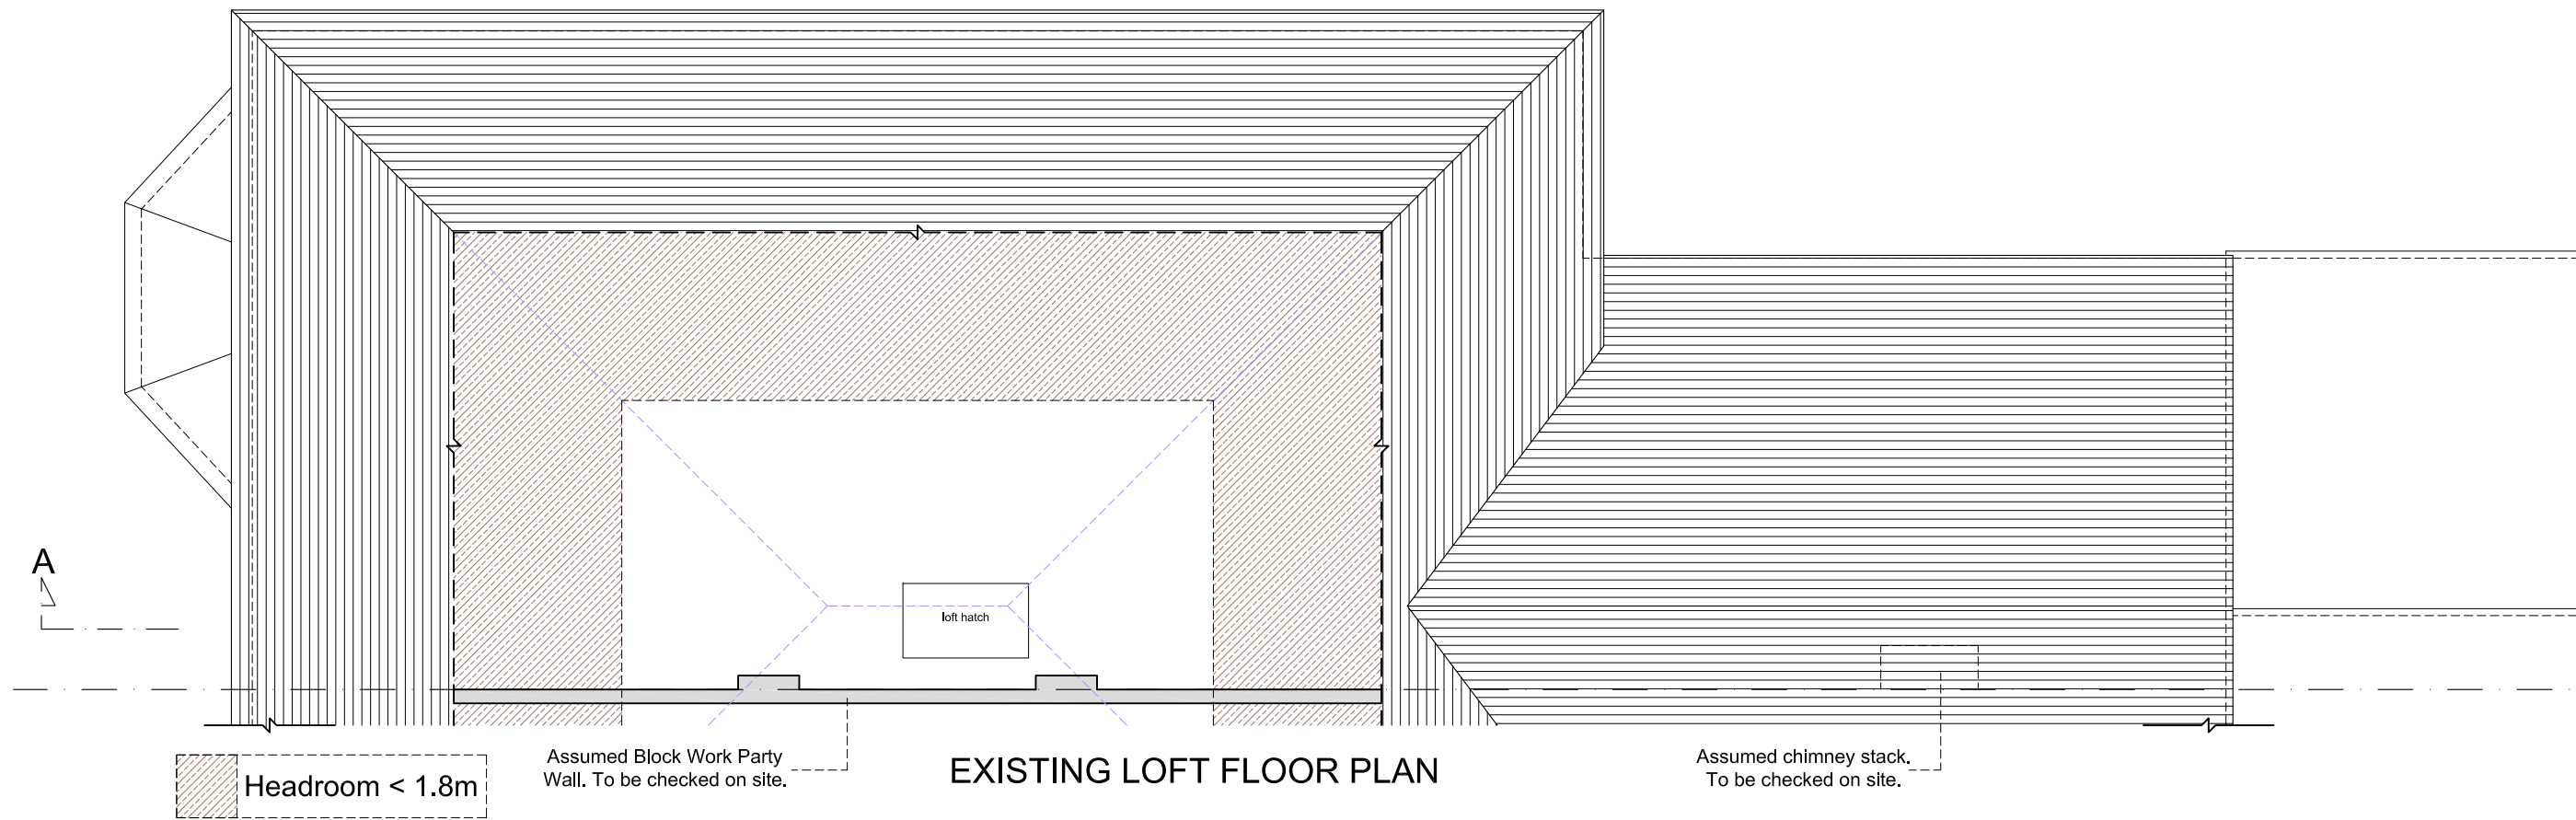

EXISTING LOFT FLOOR PLAN

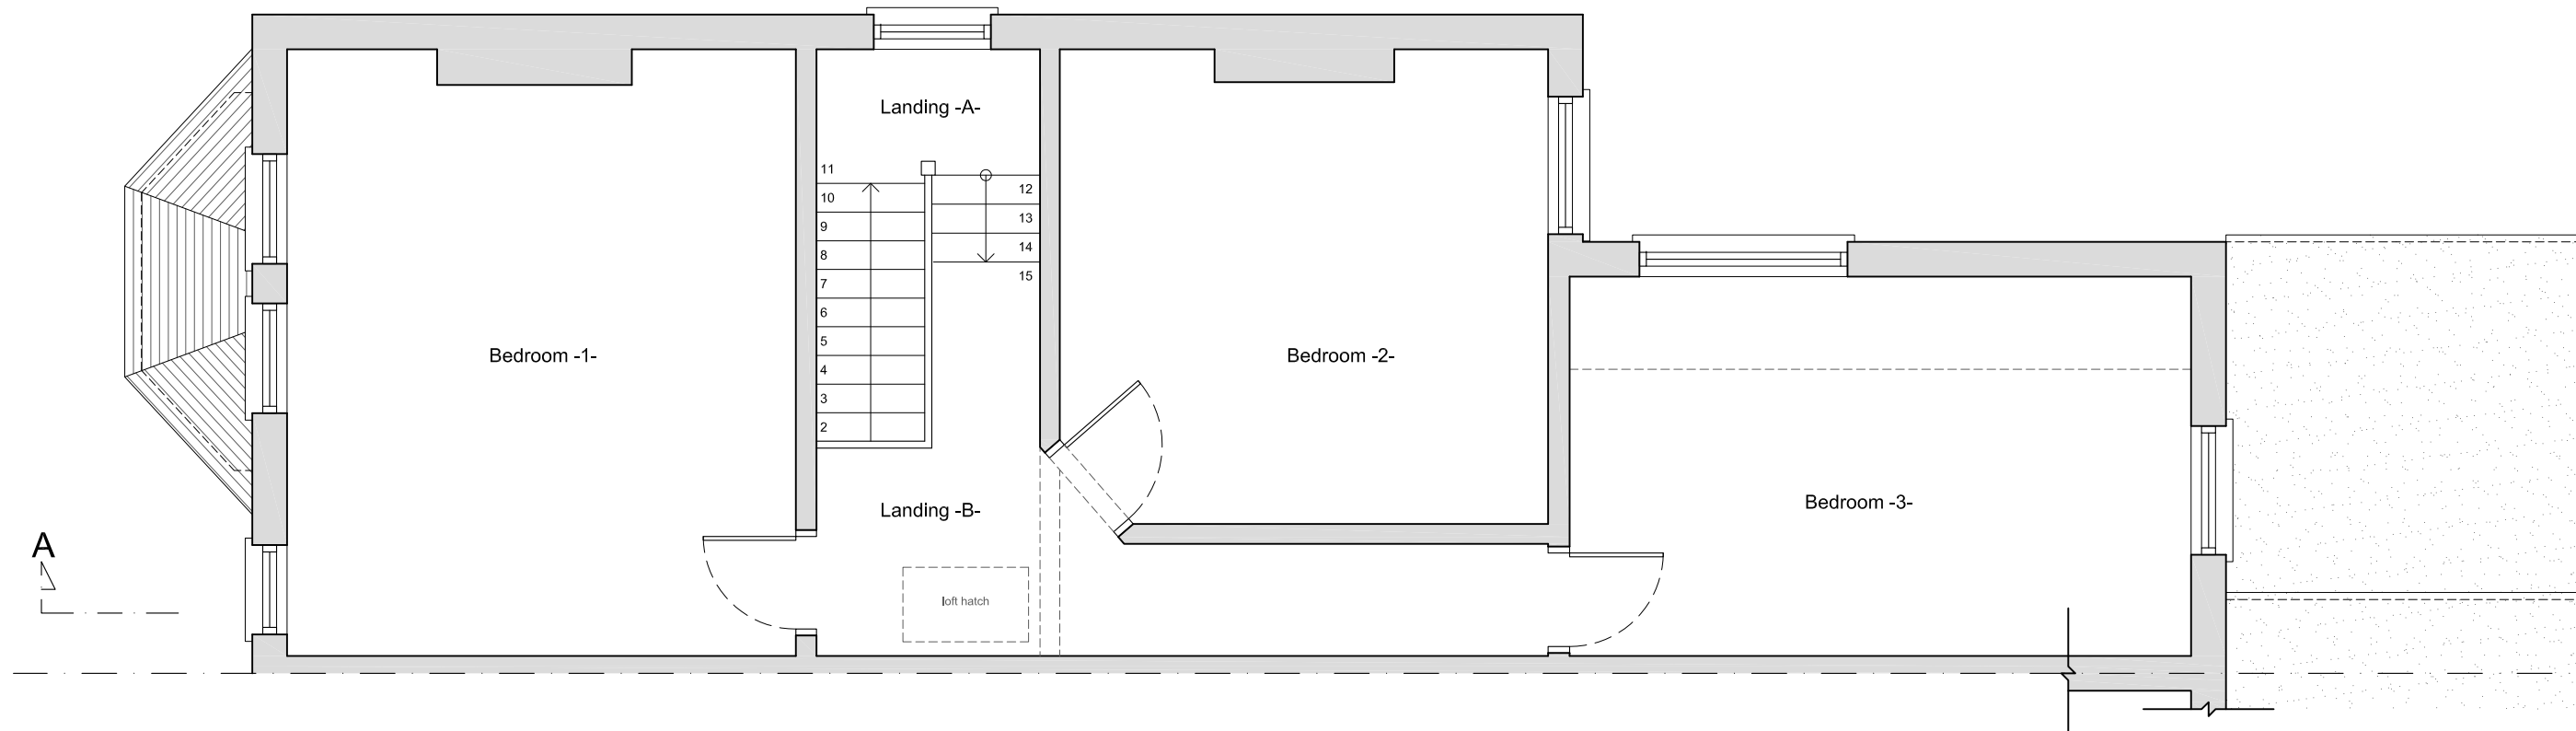

EXISTING FIRST FLOOR PLAN

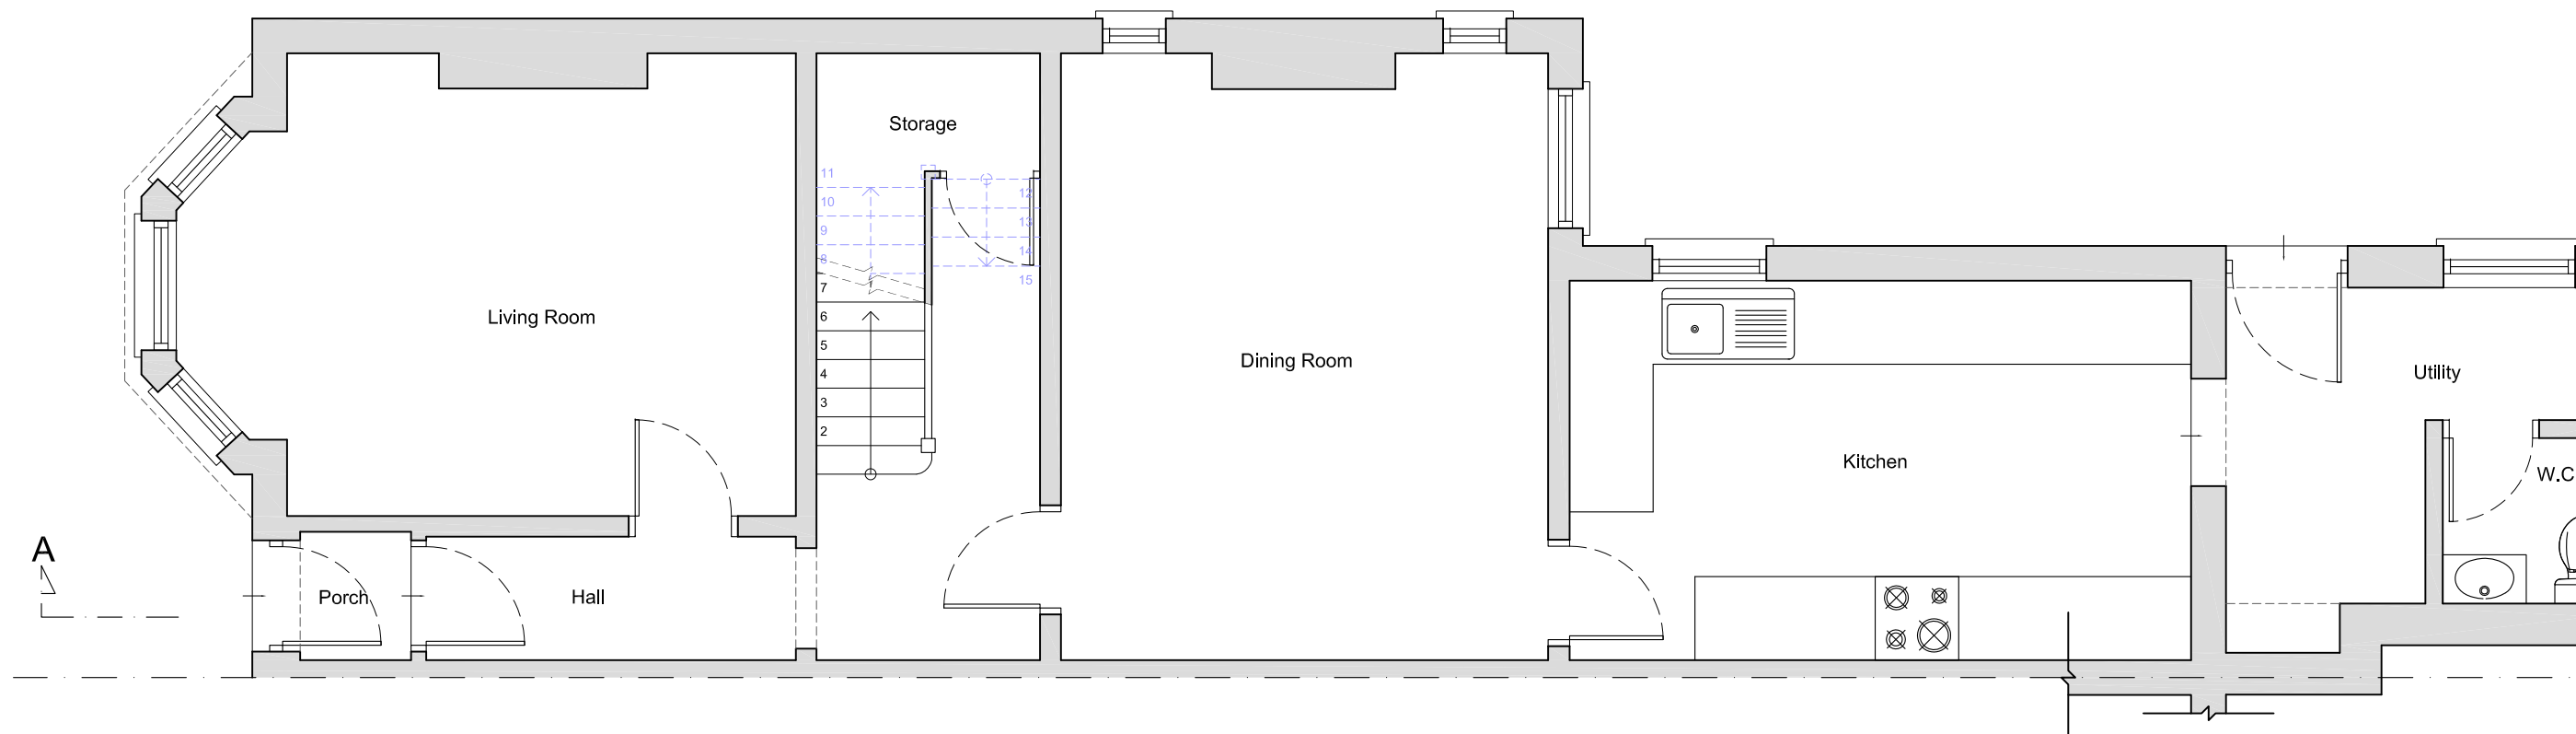

EXISTING GROUND FLOOR PLAN

Copyright © The Loft Room

This drawing which is the property of The Loft Room Ltd is the subject of Intellectual Property Rights including copyright and design right and shall not be reproduced, copied, loaned or submitted to any other party without the written consent of The Loft Room Ltd.

Any discrepancies to be reported to The Loft Room Ltd prior to setting out or ordering of any materials.

Notes:

Proposed staircase is shown as a guide. Exact layout and dimensions is to be confirmed by the staircase company and the Building Control on site.

New casement window sizes to be confirmed with client on site.

Plans may change after Contract is Signed subject to Final Design and Specific Structural Engineer Specifications.

The Contractor should check all dimensions on site prior to ordering materials or fitting any steel beams/timber joists.

Exact position and size of all chimney stacks/breasts to be confirmed on site prior to ordering materials. In case the proposed structure is affected, the Contractor should report back to the Engineer or Architect.

General Notes on Layout and Furniture:

Please note furniture, beds, kitchens and cupboard shown are for illustration purposes only and are Not Included in the Contract UNLESS PREVIOUSLY AGREED and/or OTHERWISE SPECIFIED on plans.

0 1m 2m 3m 4m 5m
Scale Bar @1:100

0 1m 2m 3m
Scale Bar @1:50



Email: info@the-loftroom.com Web: www.the-loftroom.co.uk

Registered Office: Causeway House, 13 The Causeway, Teddington, TW11 0JR

Project

HIP TO GABLE REAR DORMER LOFT CONVERSION AND
ERECTION OF A FRONT DORMER AT
21 CULVER ROAD
READING
RG6 1QA


Client
Owais & Shaheen Culasy
21 CULVER ROAD
READING
RG6 1QA

Drawing Title
EXISTING PLANS, SECTION & ELEVATIONS

Scale	Drawn	Checked	Authorised
1:50, 1:100@A1	13th February 2025	-	-



Drawing Number	Rev
LR_24_21CULVER_plan_01	D

Proposed Section A-A _ scale 1:50 @ A1

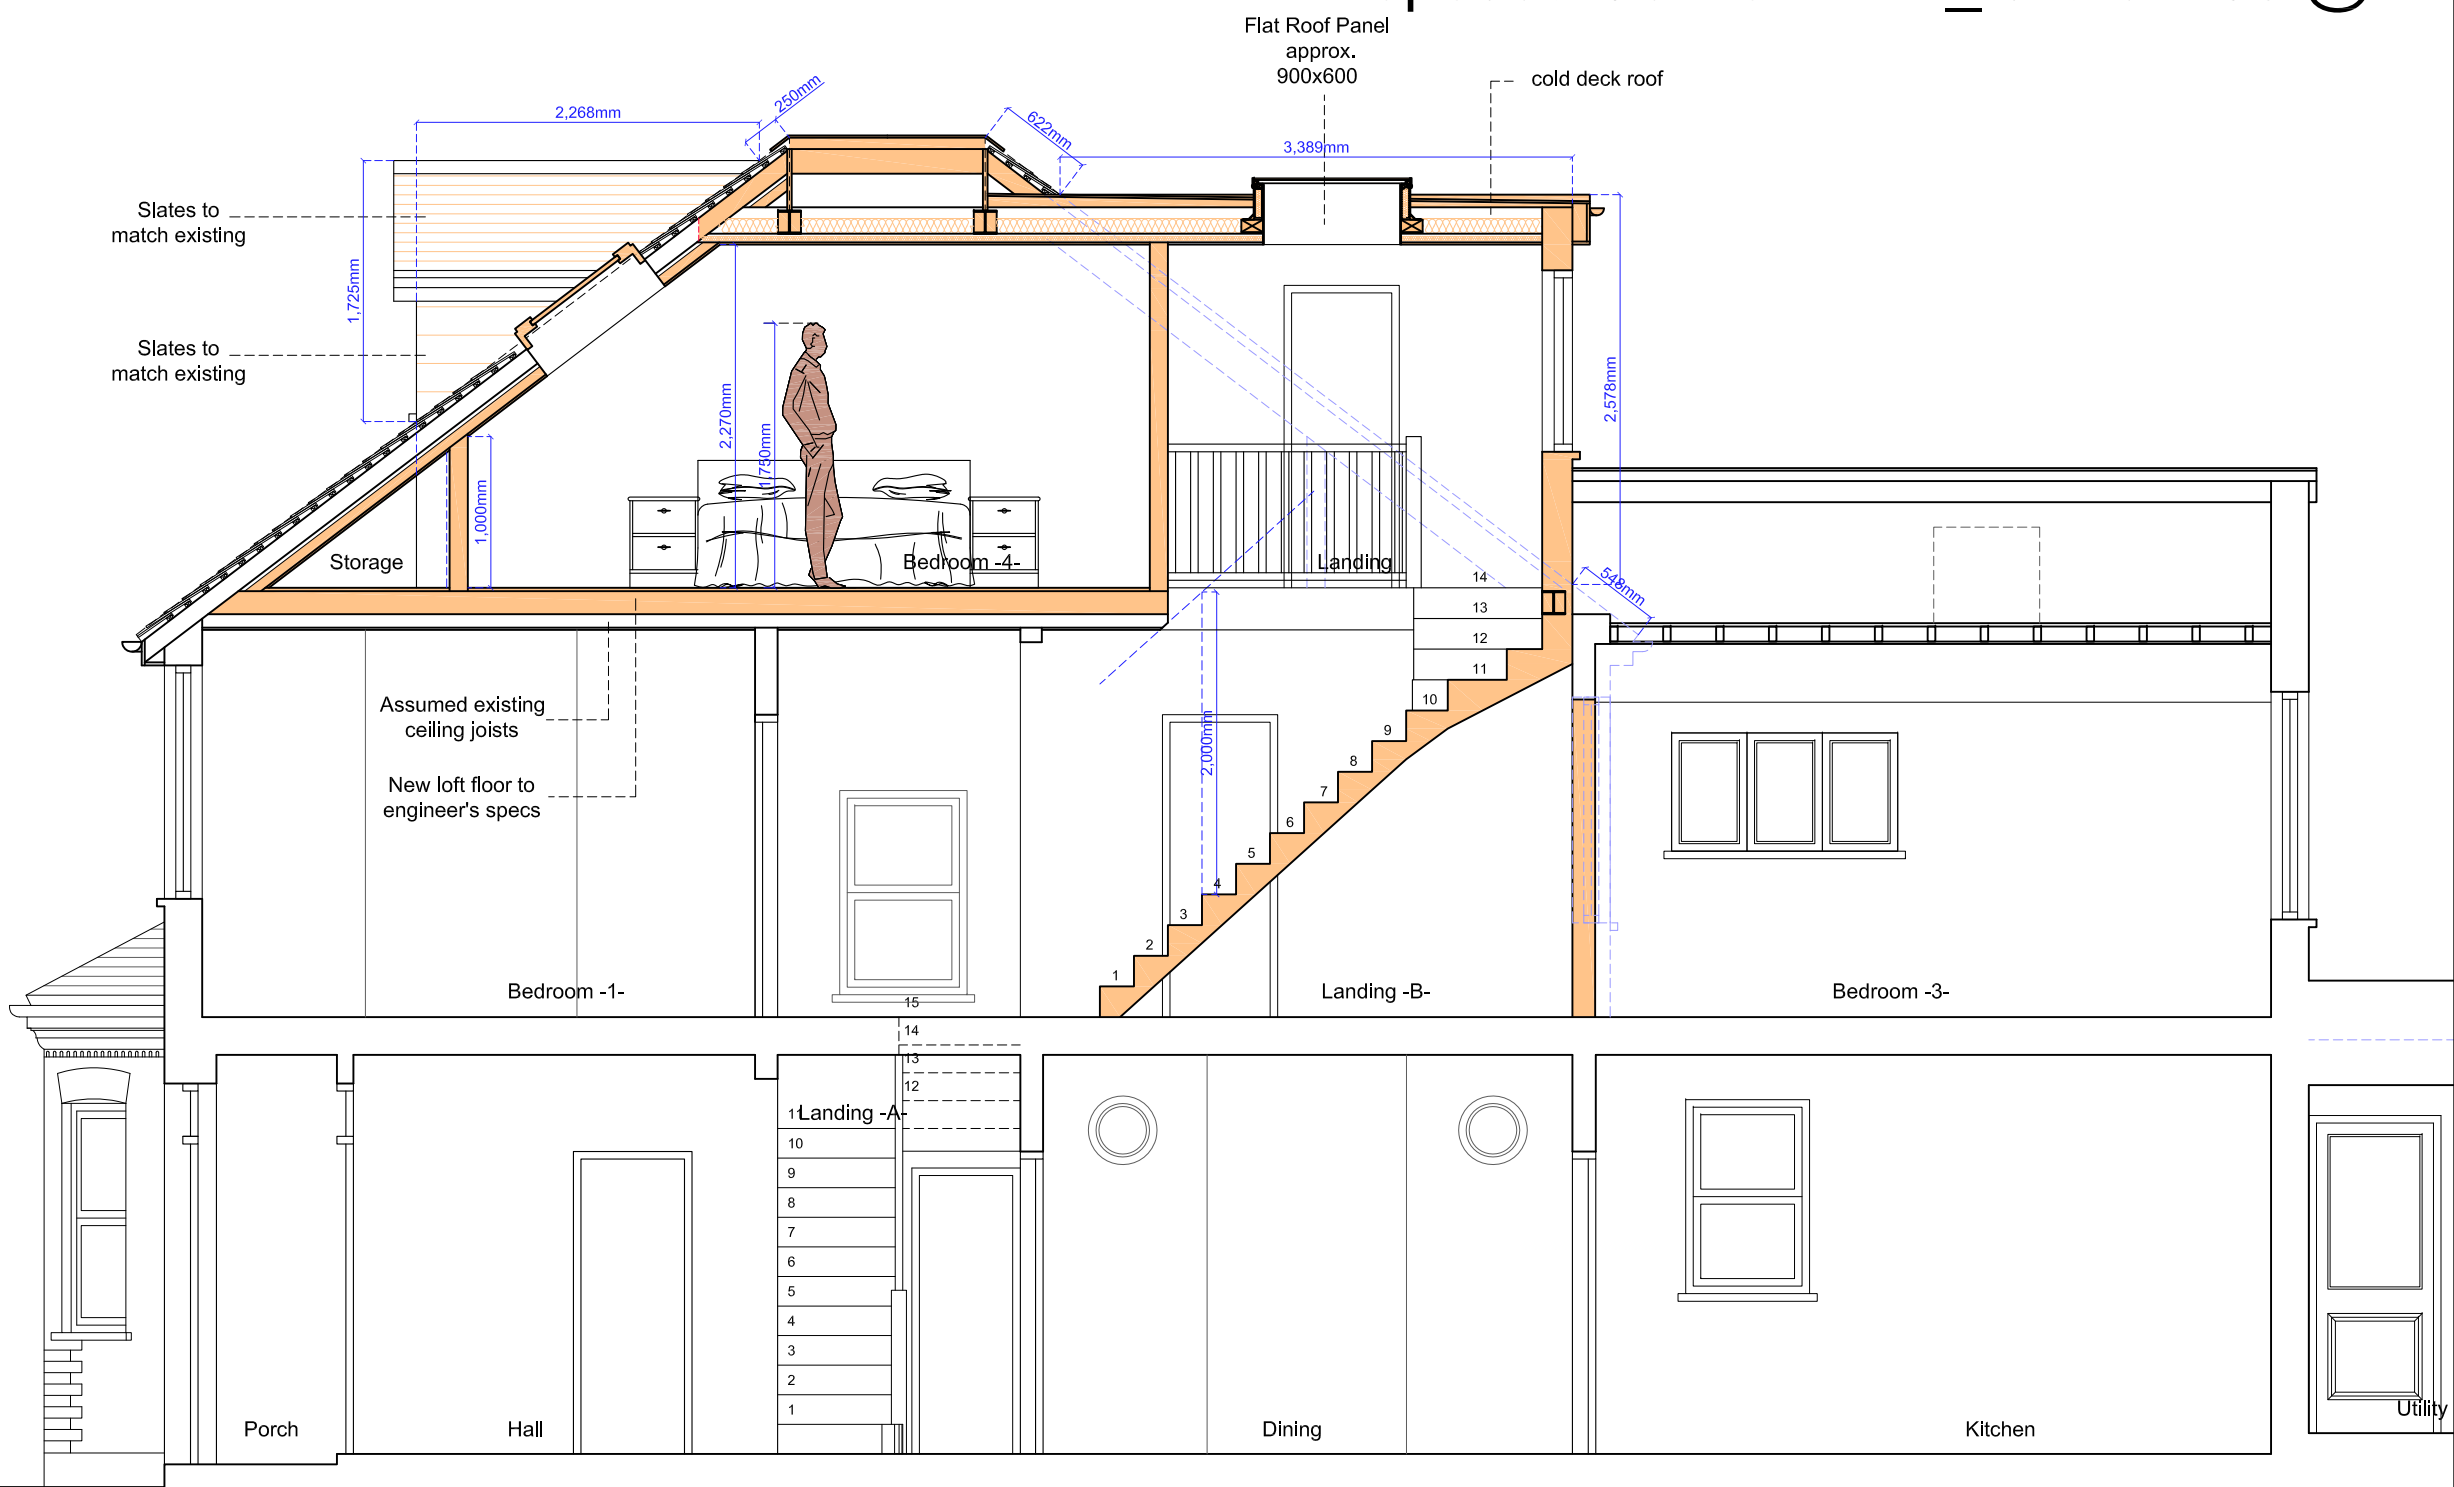


PROPOSED SECTION A-A





Proposed Elevations _ scale 1:100 @ A1

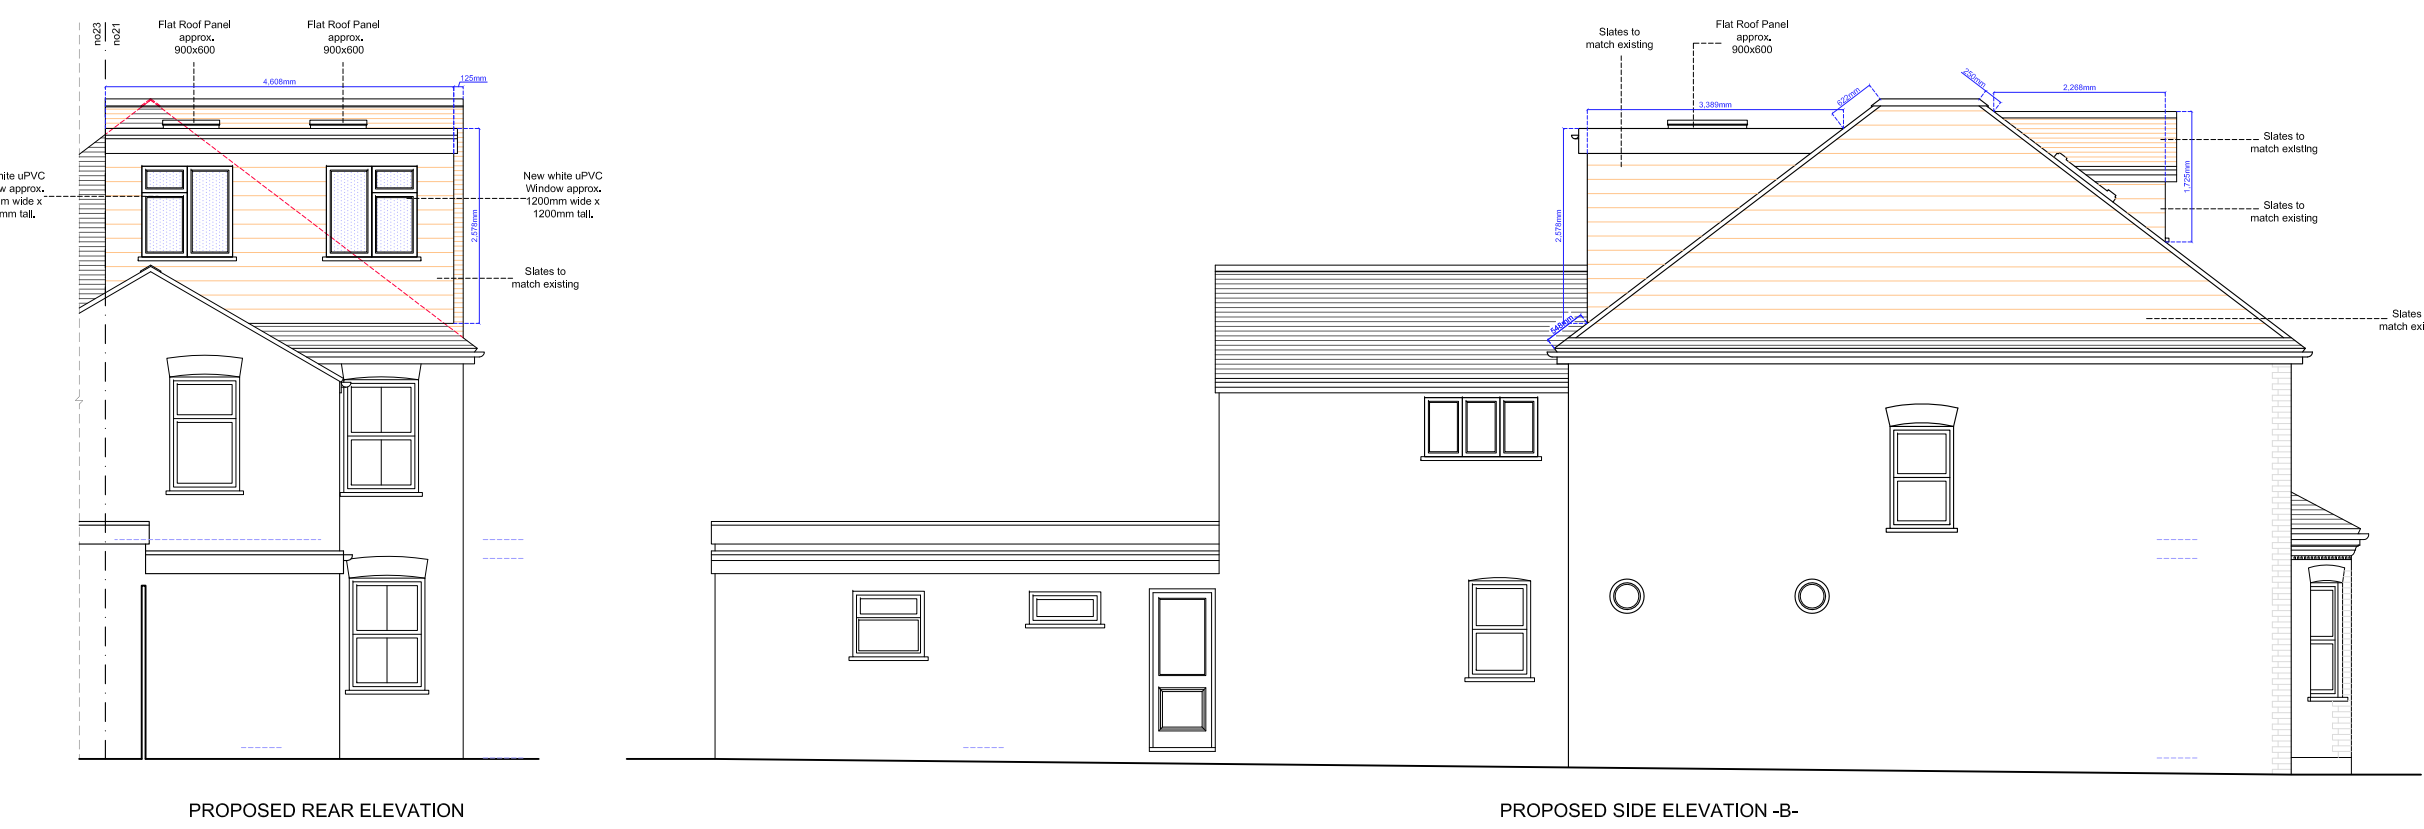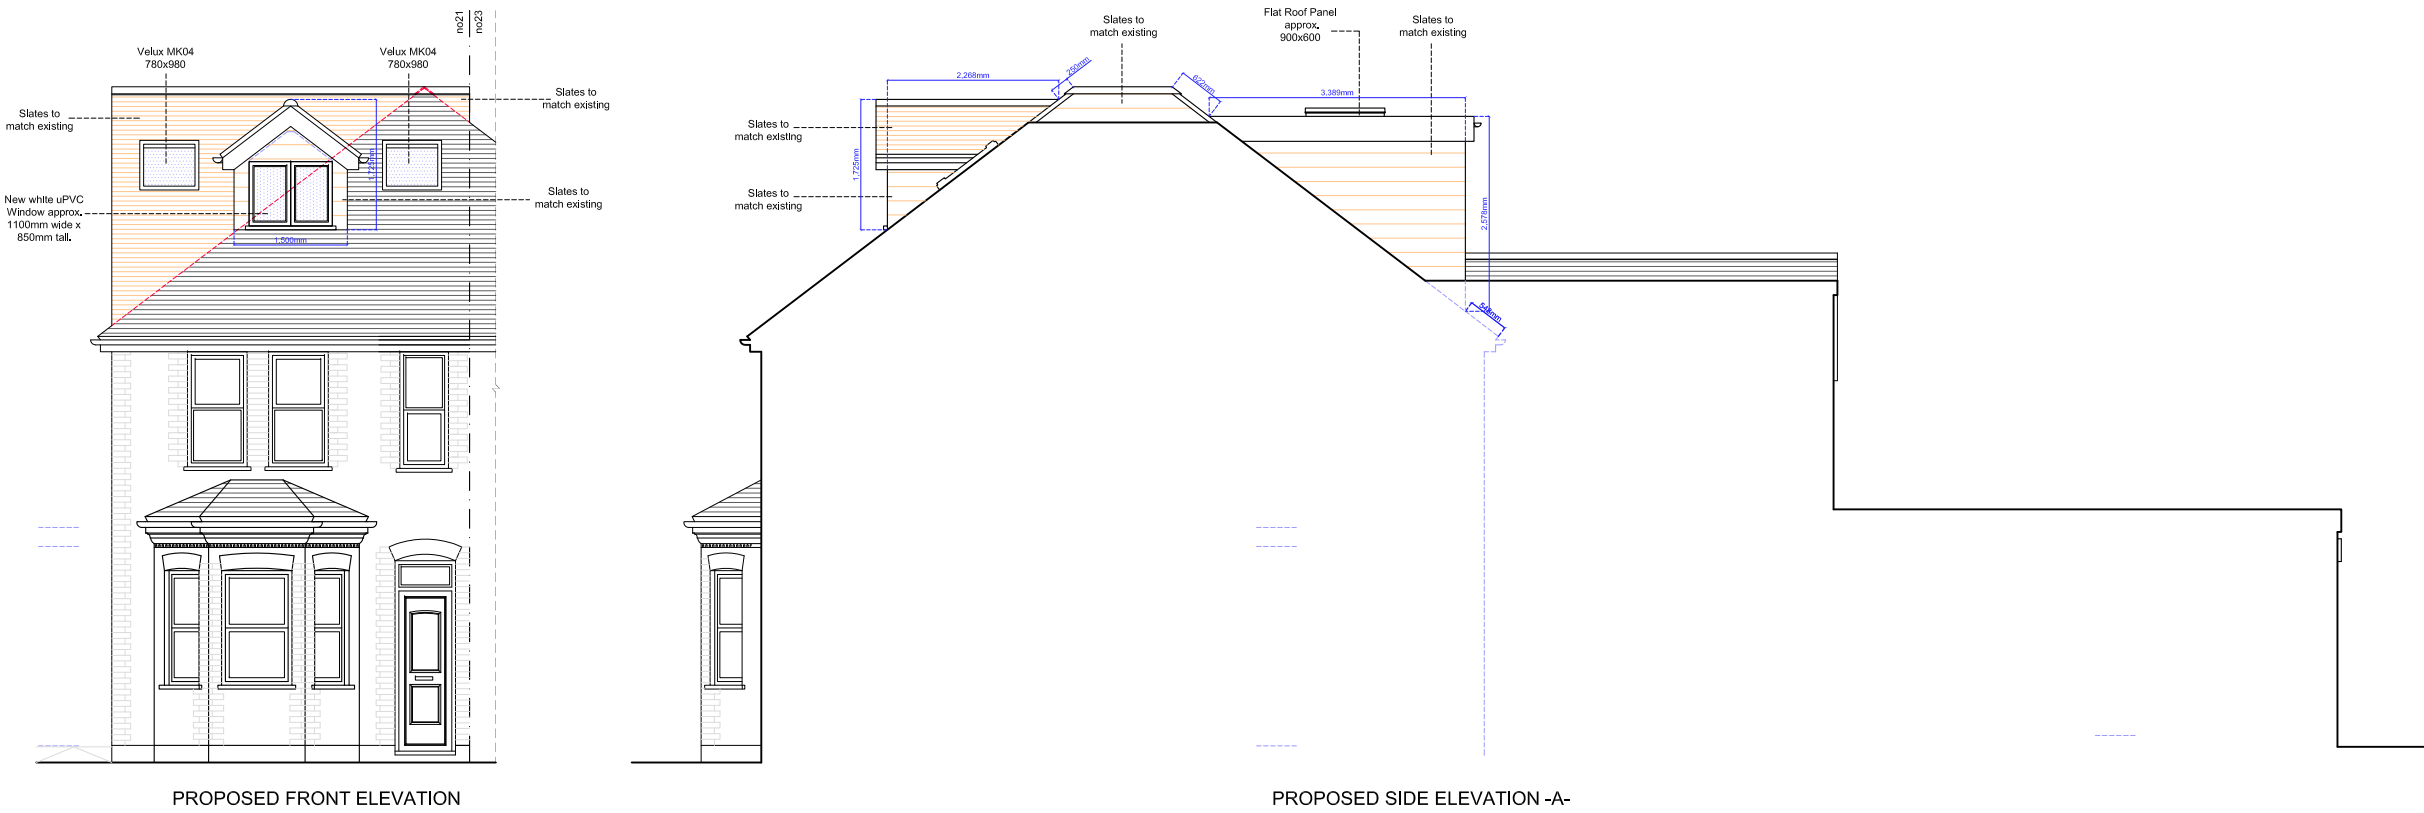

Proposed Ground Floor Plan
scale 1:100 @ A1

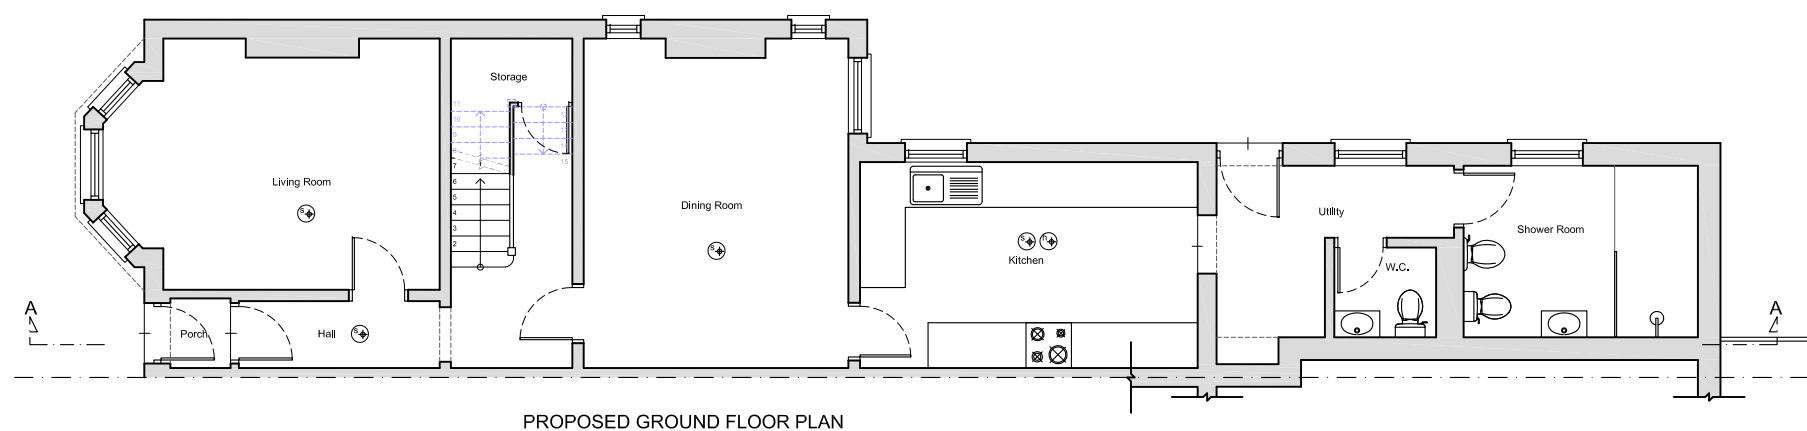

Proposed Floor Plans _ scale 1:50 @ A1

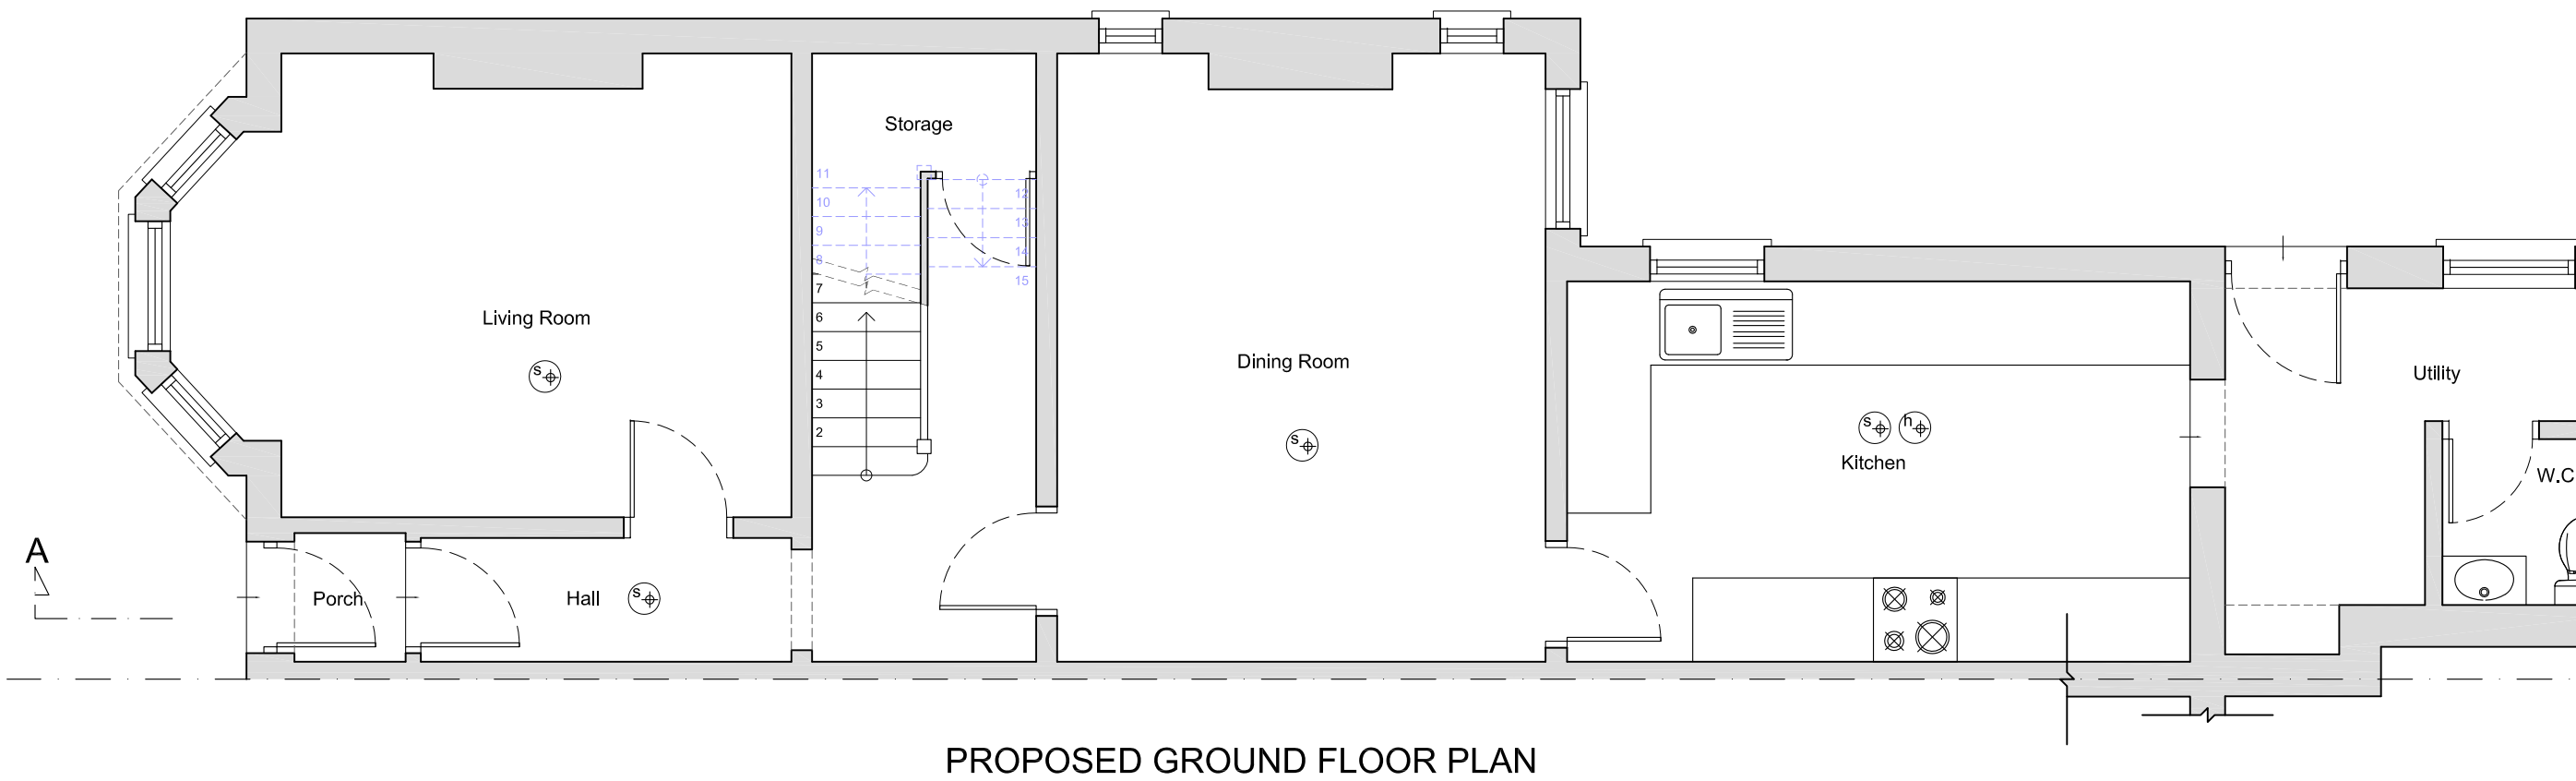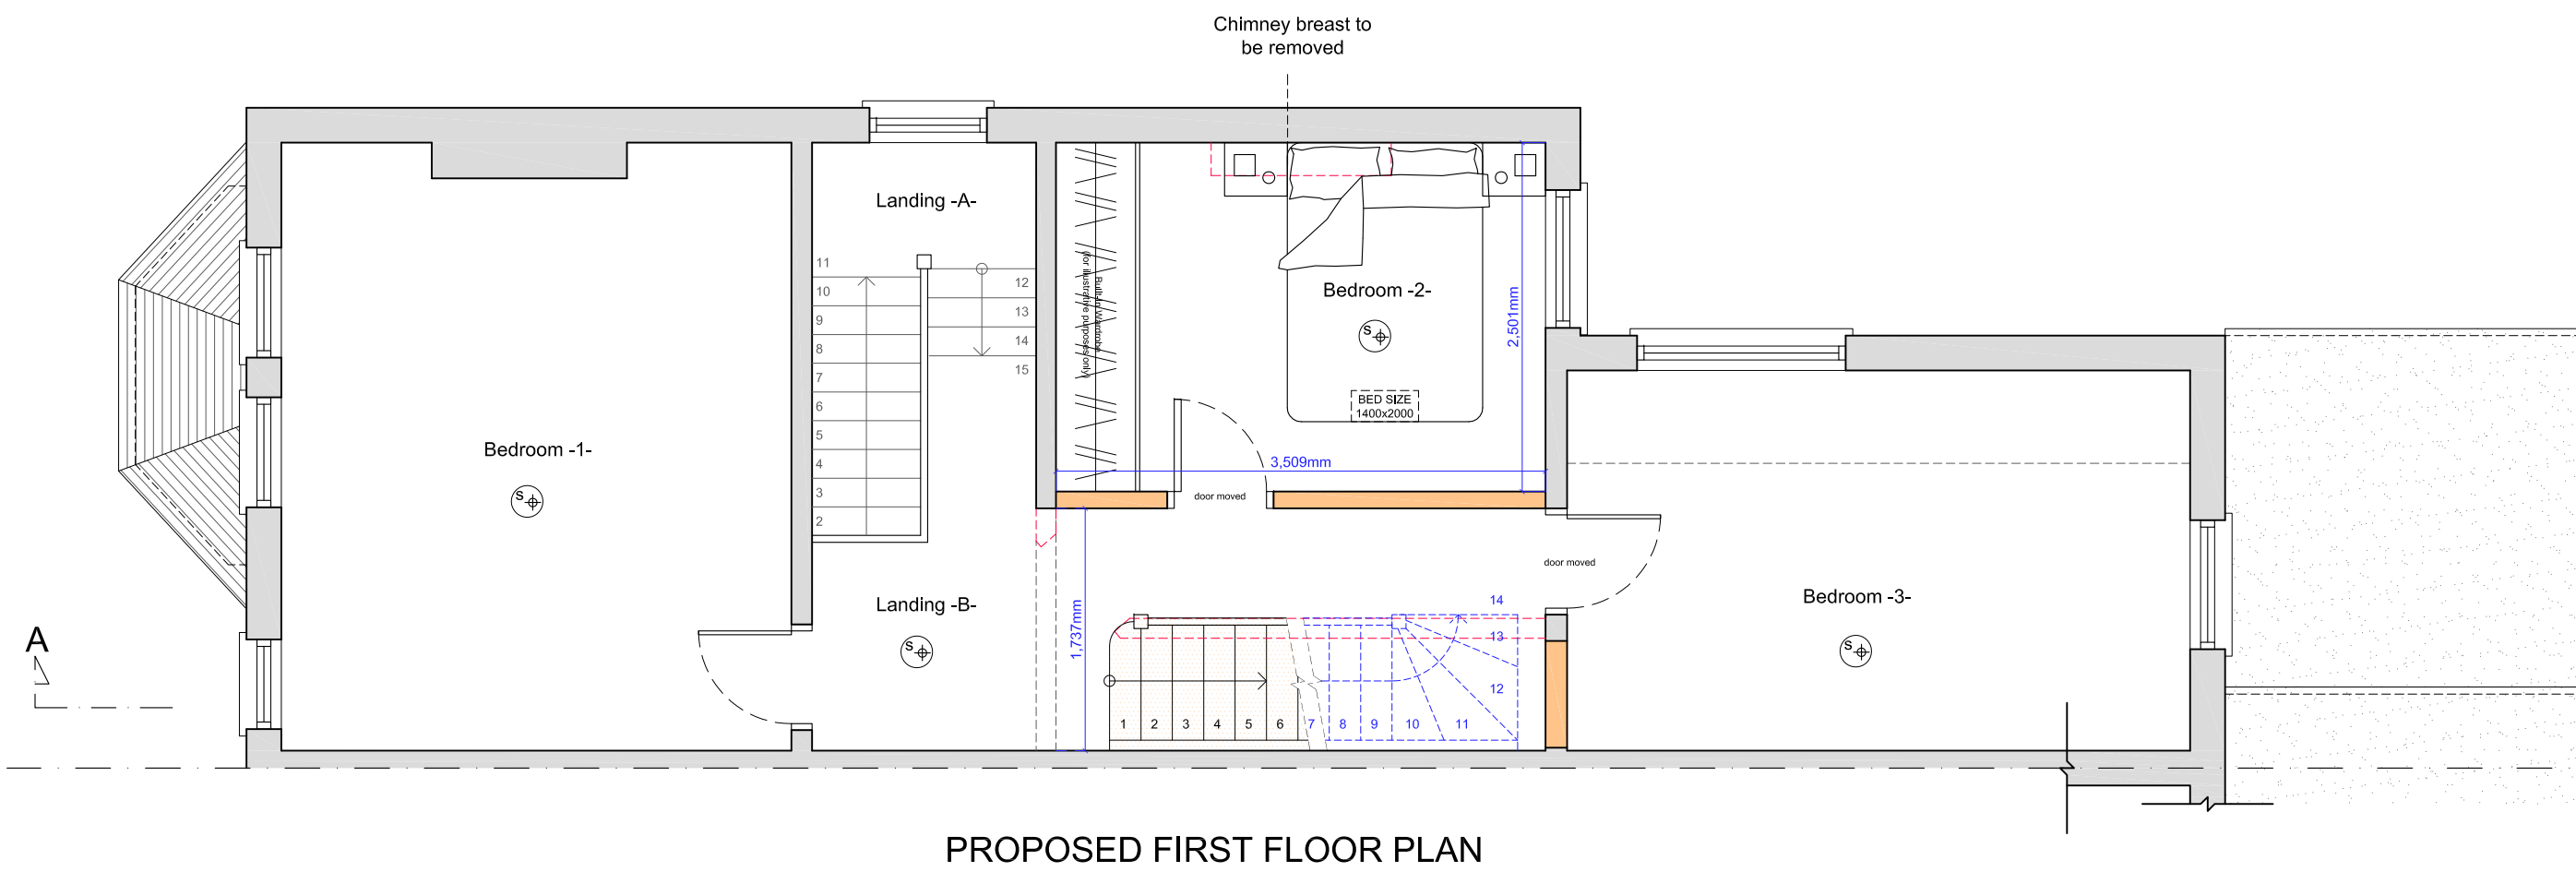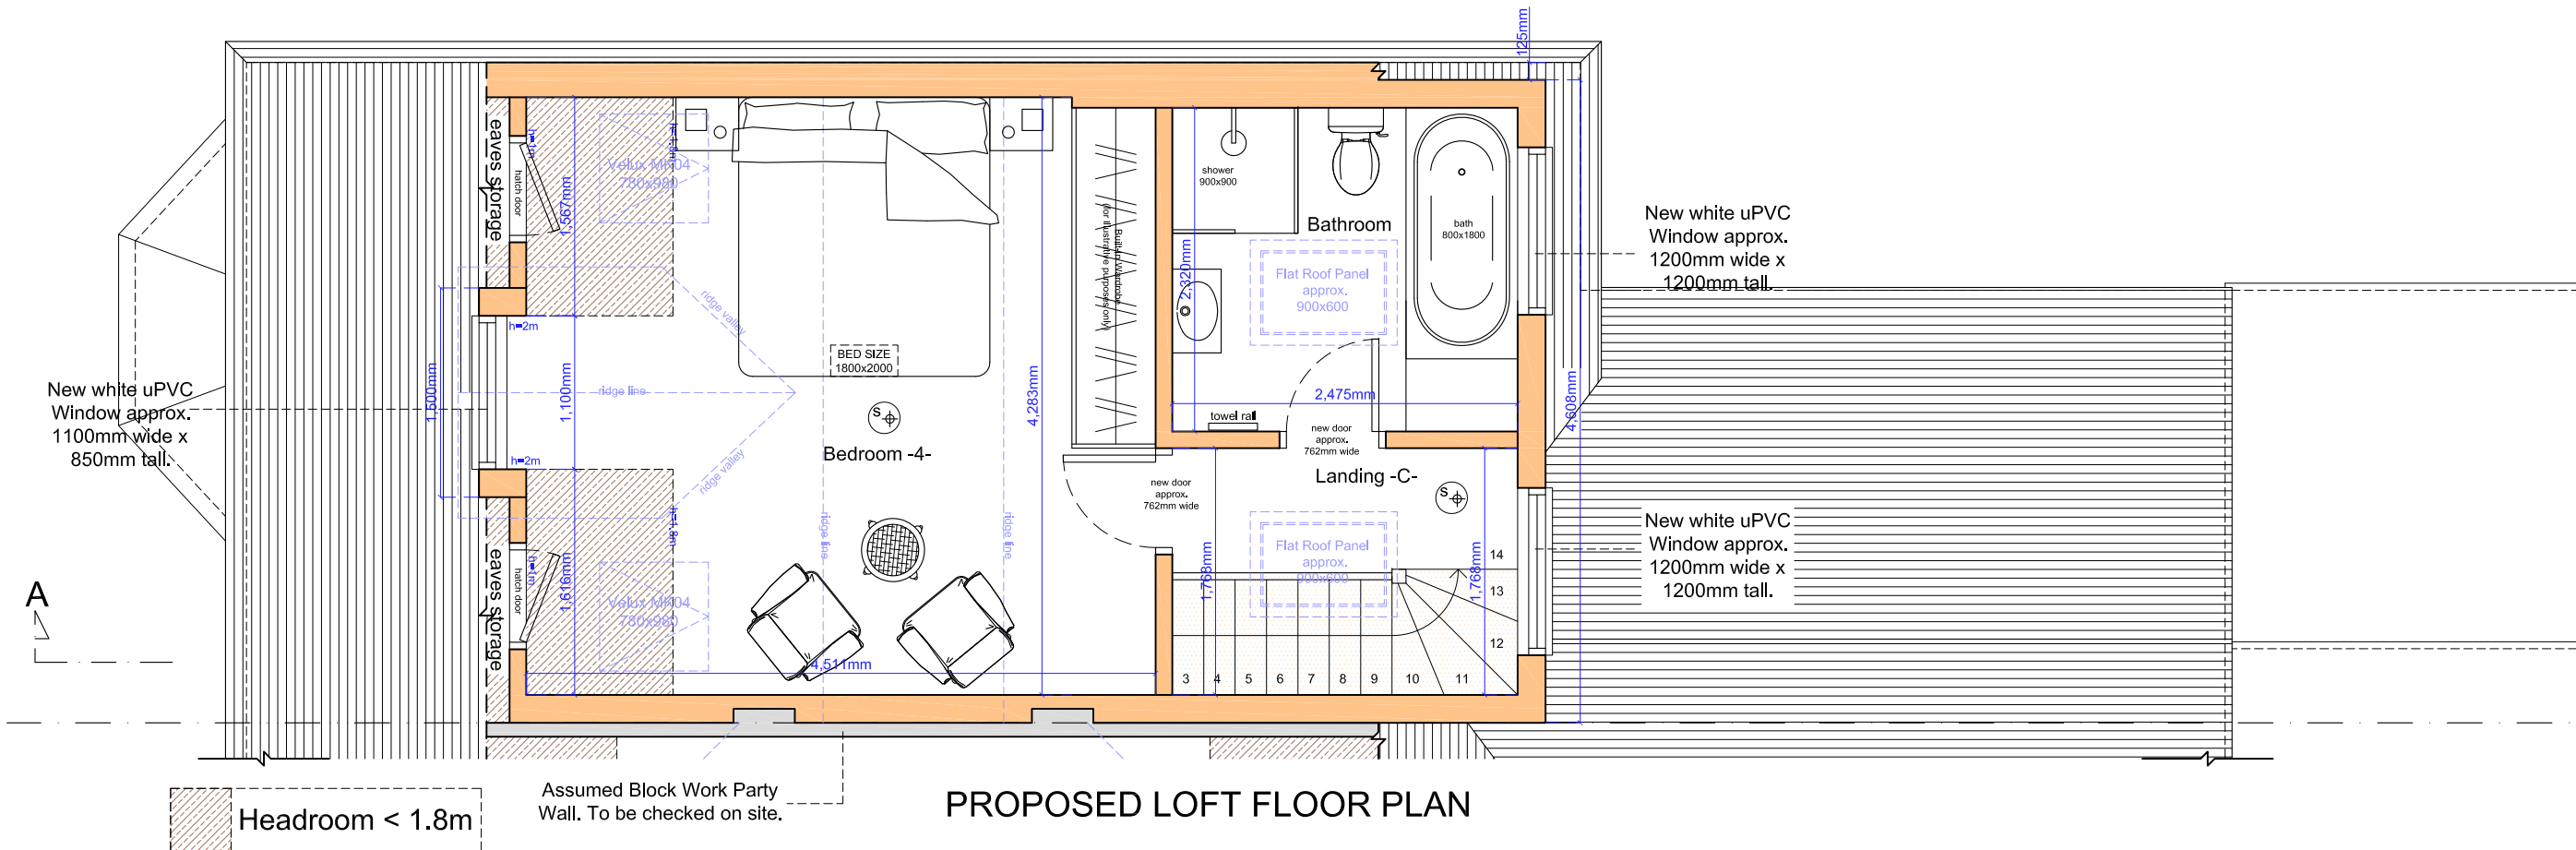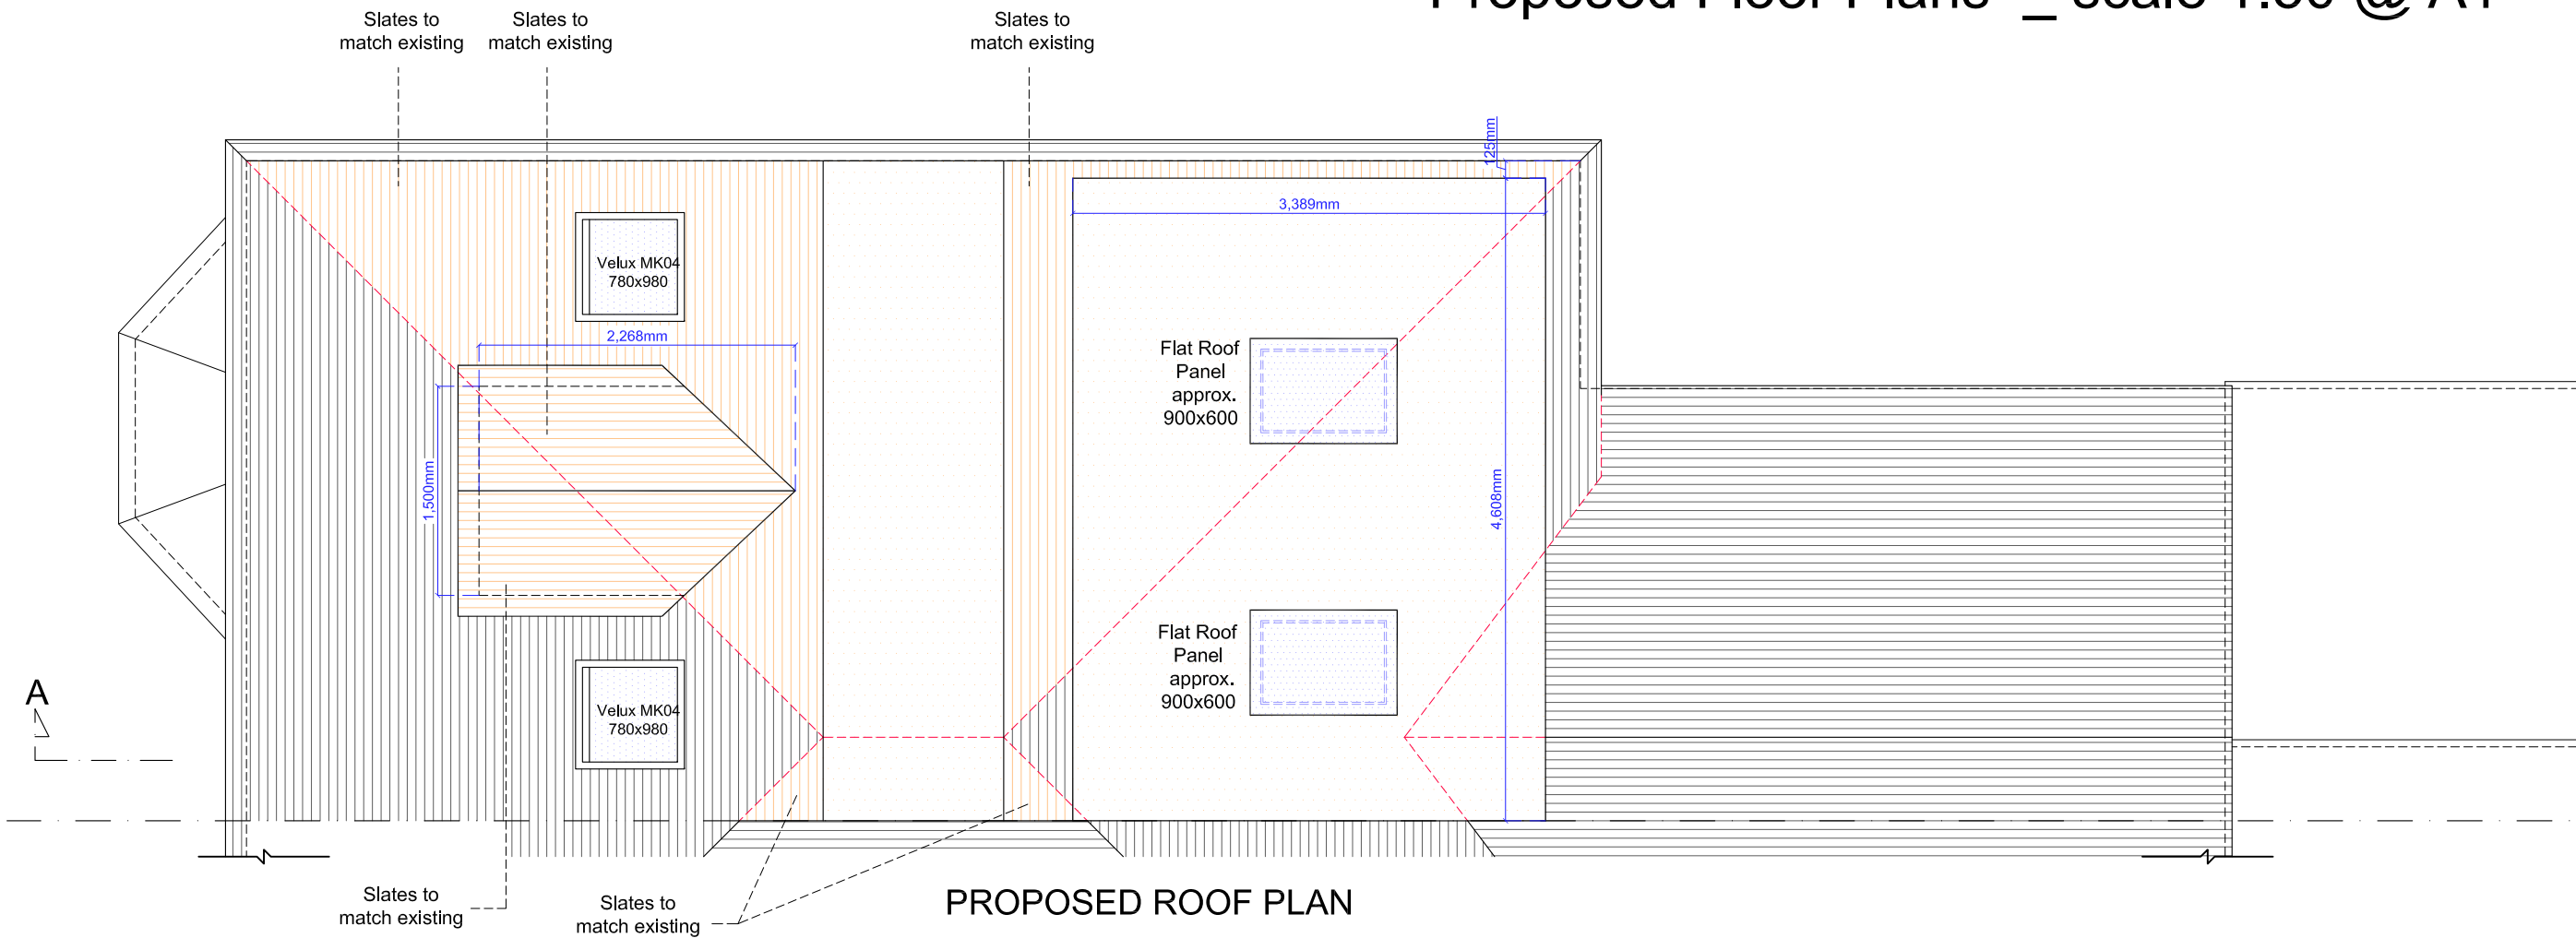

Copyright © The Loft Room

This drawing which is the property of The Loft Room Ltd is the subject of Intellectual Property Rights including copyright and design right and shall not be reproduced, copied, loaned or submitted to any other party without the written consent of The Loft Room Ltd.

Any discrepancies to be reported to The Loft Room Ltd prior to setting out or ordering of any materials.

Notes:

Proposed staircase is shown as a guide. Exact layout and dimensions is confirmed by the staircase company and the Building Control on site.

New casement window sizes to be confirmed with client on site.

Plans may change after Contract is Signed subject to Final Design and Specific Structural Engineer Specifications.

The Contractor should check all dimensions on site prior to ordering materials or fitting any steel beams/timber joists.

Exact position and size of all chimney stacks/breasts to be confirmed on site prior to ordering materials. In case the proposed structure is affected, the Contractor should report back to the Engineer or Architect.

General Notes on Layout and Furniture:

Please note furniture, beds, kitchens and cupboard shown are for illustration purposes only and are Not Included in the Contract UNLESS PREVIOUSLY AGREED and/or OTHERWISE SPECIFIED on plans.

0 1m 2m 3m 4m 5m
Scale Bar @1:100

0 1m 2m 3m
Scale Bar @1:50



Email: info@the-loftroom.com Web: www.the-loftroom.co.uk

Registered Office: Causeway House, 13 The Causeway, Teddington, TW11 0JR

Project

HIP TO GABLE REAR DORMER LOFT CONVERSION AND
ERECTION OF A FRONT DORMER AT
21 CULVER ROAD
READING
RG6 1QA

Client
Owais & Shaheen Culus
21 CULVER ROAD
READING
RG6 1QA

Drawing Title:
PROPOSED PLANS, SECTION & ELEVATIONS

Scale	Drawn	Checked	Authorised
1:50, 1:100 @ A1	13th February 2025	-	-

Drawing Number	Rev
LR_24_21CULVER_plan_02	D