



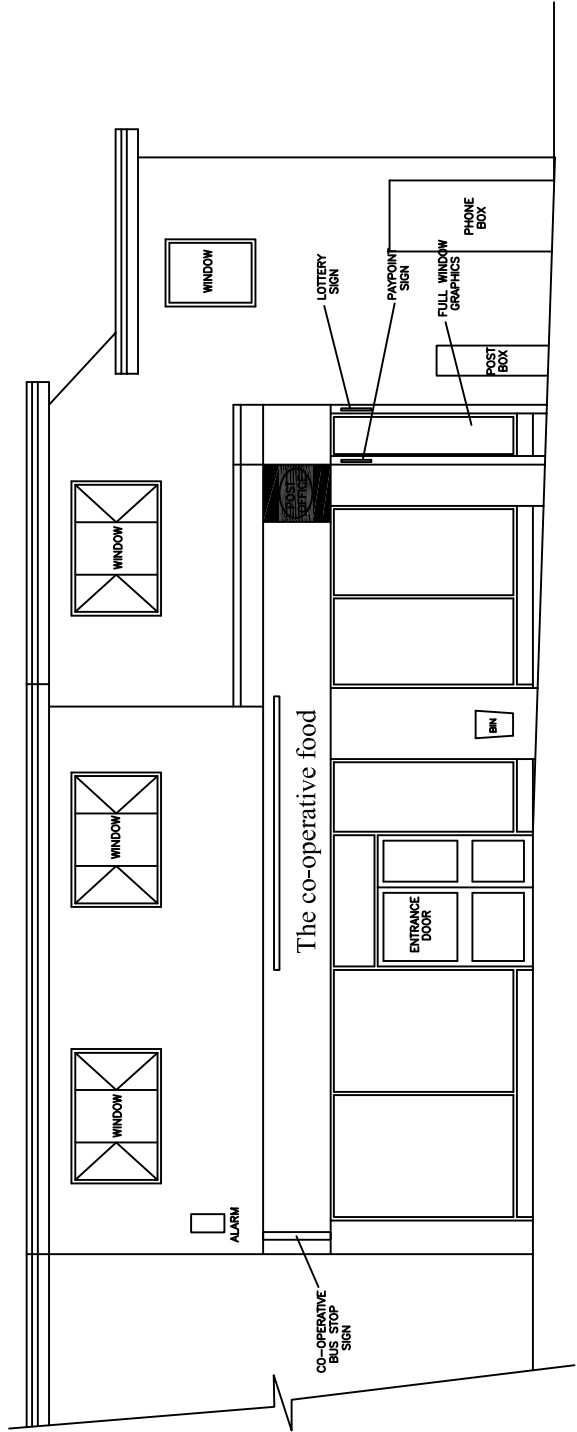


FRONT ELEVATION

WINDOW SIZE AND POSITIONS ESTIMATED

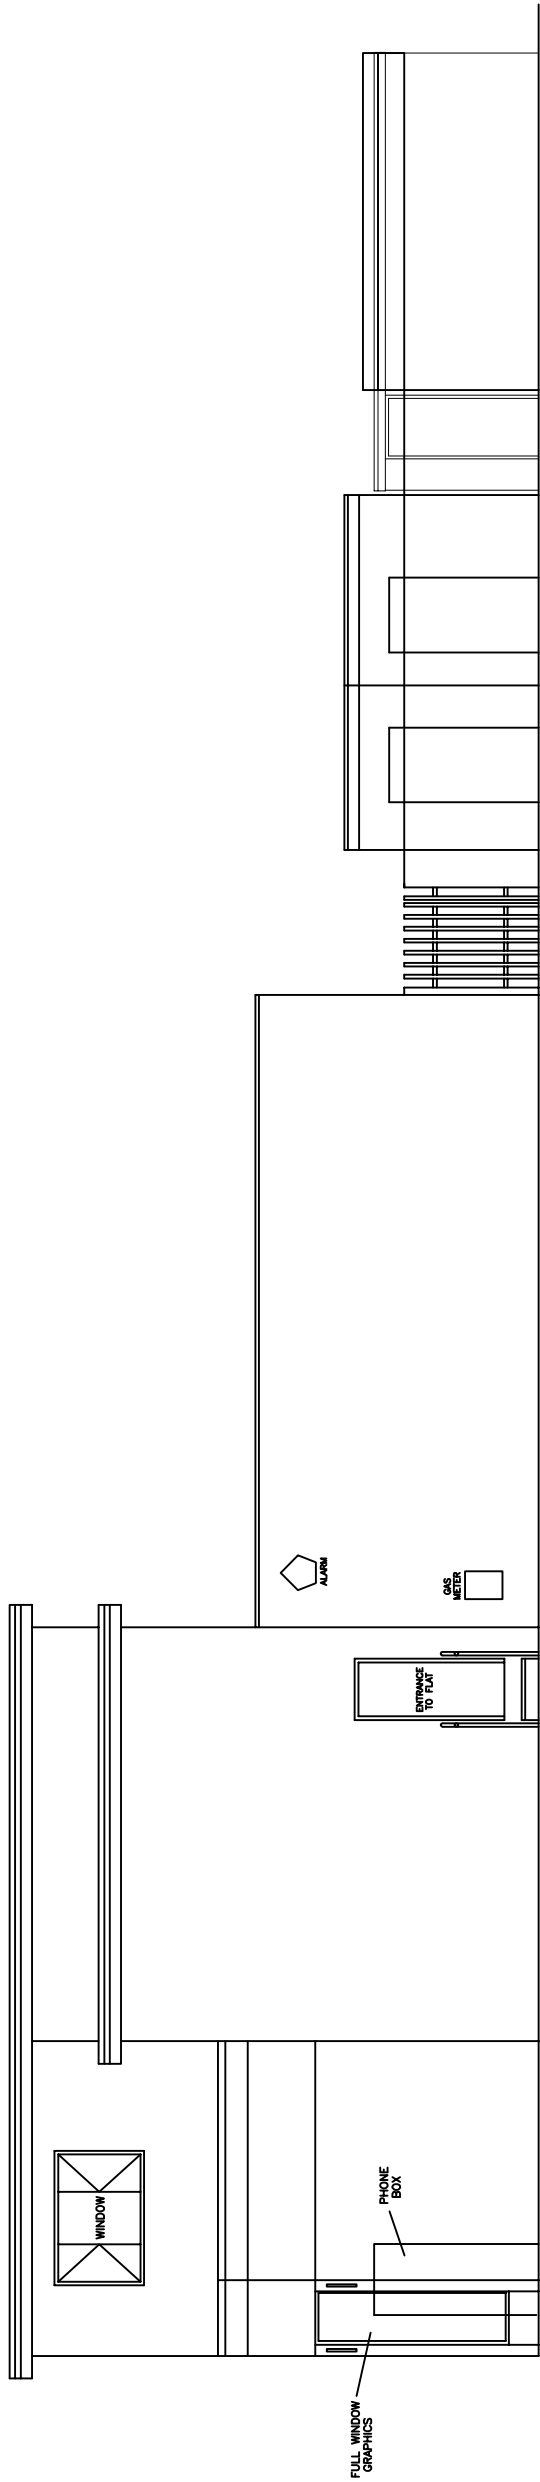


SIDE ELEVATION

WINDOW SIZE AND POSITIONS ESTIMATED

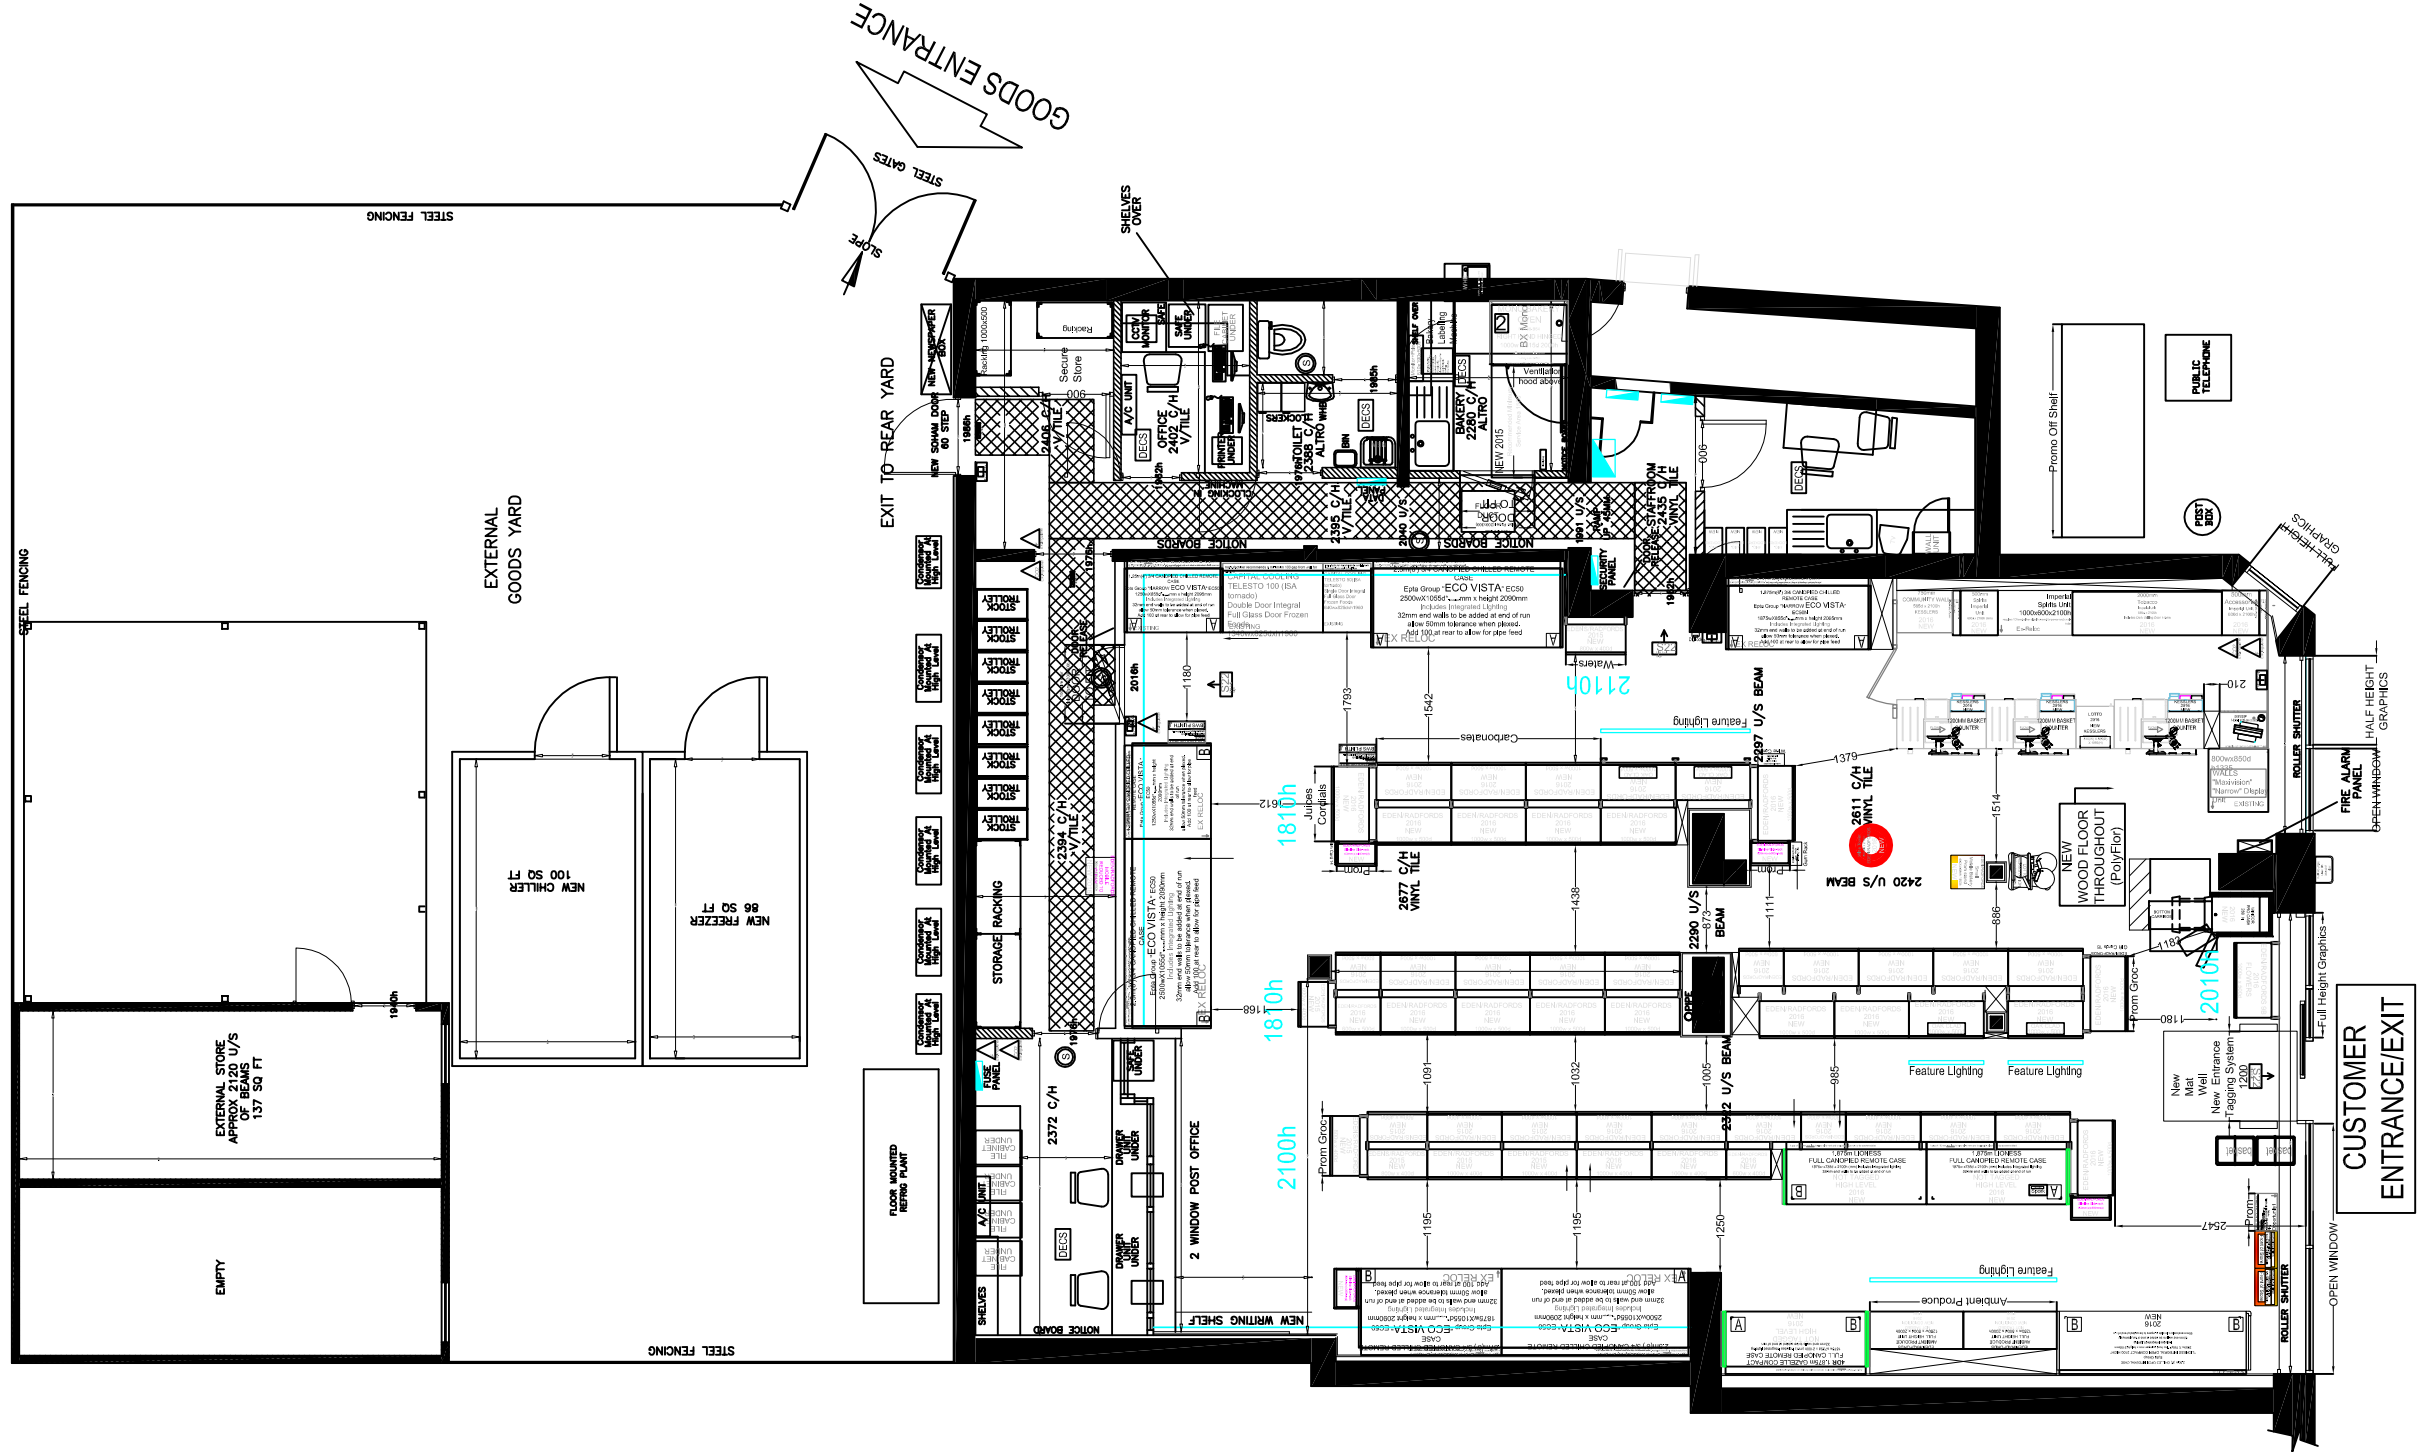

GROUND FLOOR PLAN

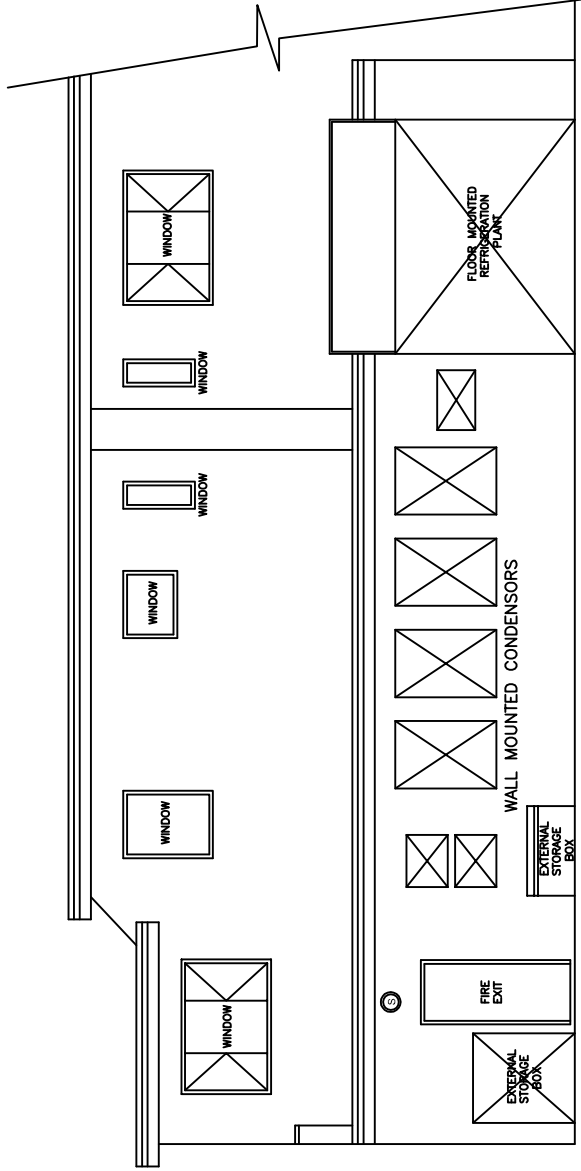

REAR ELEVATION

WINDOW SIZE AND POSITIONS ESTIMATED

SCALE 1:100



© THE CONTENTS OF THIS DRAWING REMAIN THE SOLE PROPERTY OF WELLSFIELD ASSOCIATES AND MUST NOT BE COPIED OR REPRODUCED WITHOUT PRIOR PERMISSION.

FULL SURVEY NOT CARRIED OUT. DRAWING PRODUCED USING INFORMATION SUPPLIED BY THE CLIENT

Wellsfield Associates

York House
Westview Drive
Royleigh, Essex.
SS6 7AU 07766 221958
chris@wellsfieldassociates.co.uk

project

CO-OP SUPERMARKET
124 HENLEY ROAD
CAVERSHAM
READING
RG4 6DH

EXG DETAILS

date JAN 25 drawn C.J.J.

scale 1:100 @A1 drg no. 3923.10