


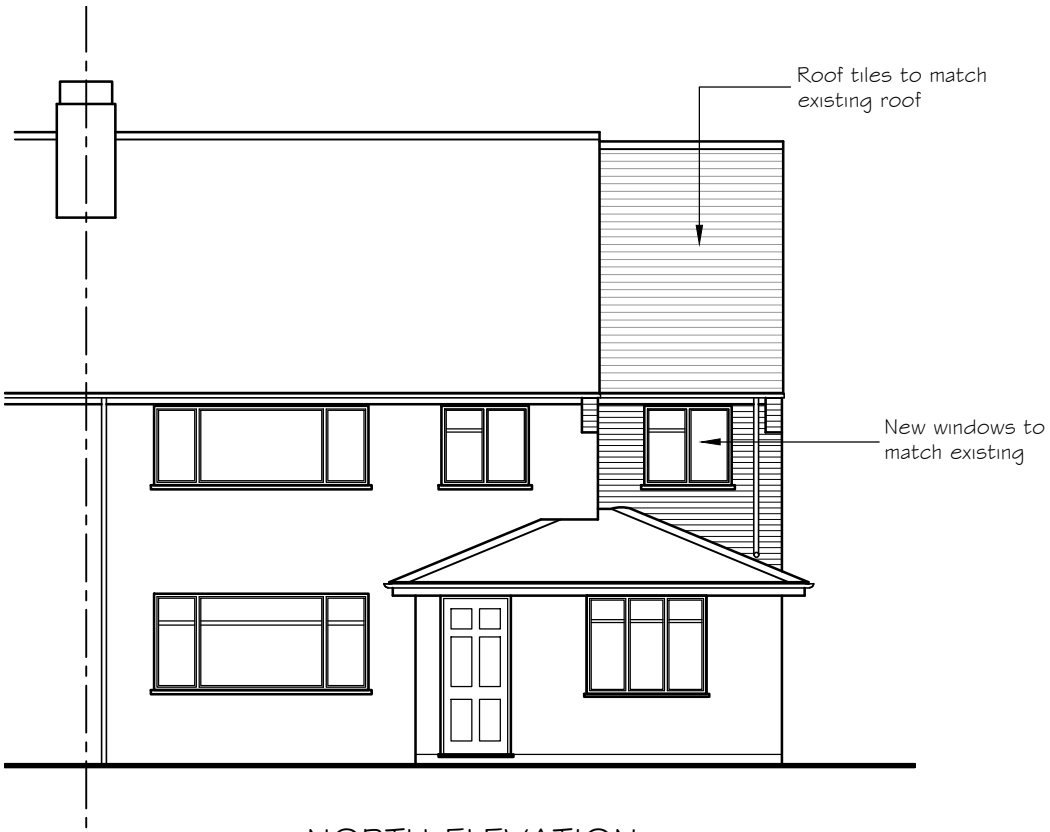


NORTH ELEVATION



WEST ELEVATION



EAST ELEVATION

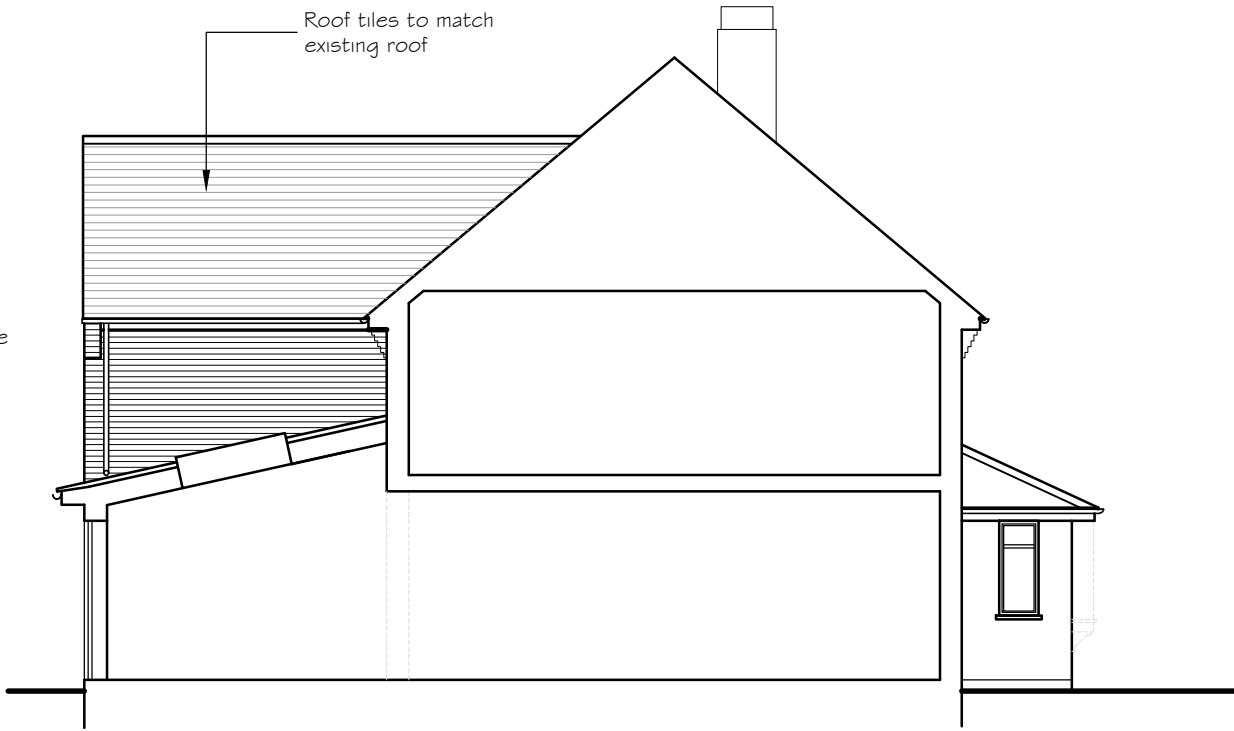

SOUTH ELEVATION

0 1 2 3 4m
Scale 1:100

A. Note added regarding obscured glass window		19.02.25	
No.	Revision	Date	
Project Proposed extensions and alterations 3, Berrylands Road, Caversham, Reading, RG4 8NU		Project No AL 01653	Rev A
Drawing Title Proposed Elevations		Scale 1:100 @ A3	Drawn by CG
		Date July 2024	
Rowan Lodge Φ Southend Road Φ Southend Bradfield Φ RG7 6ES tel: 0118 9745100 Φ e-mail: enquiries@archytas.co.uk Architectural Design Services Φ Planning Φ Building Design Φ Surveying New Build Φ Extensions Φ Residential and Commercial Φ Listed Buildings			