


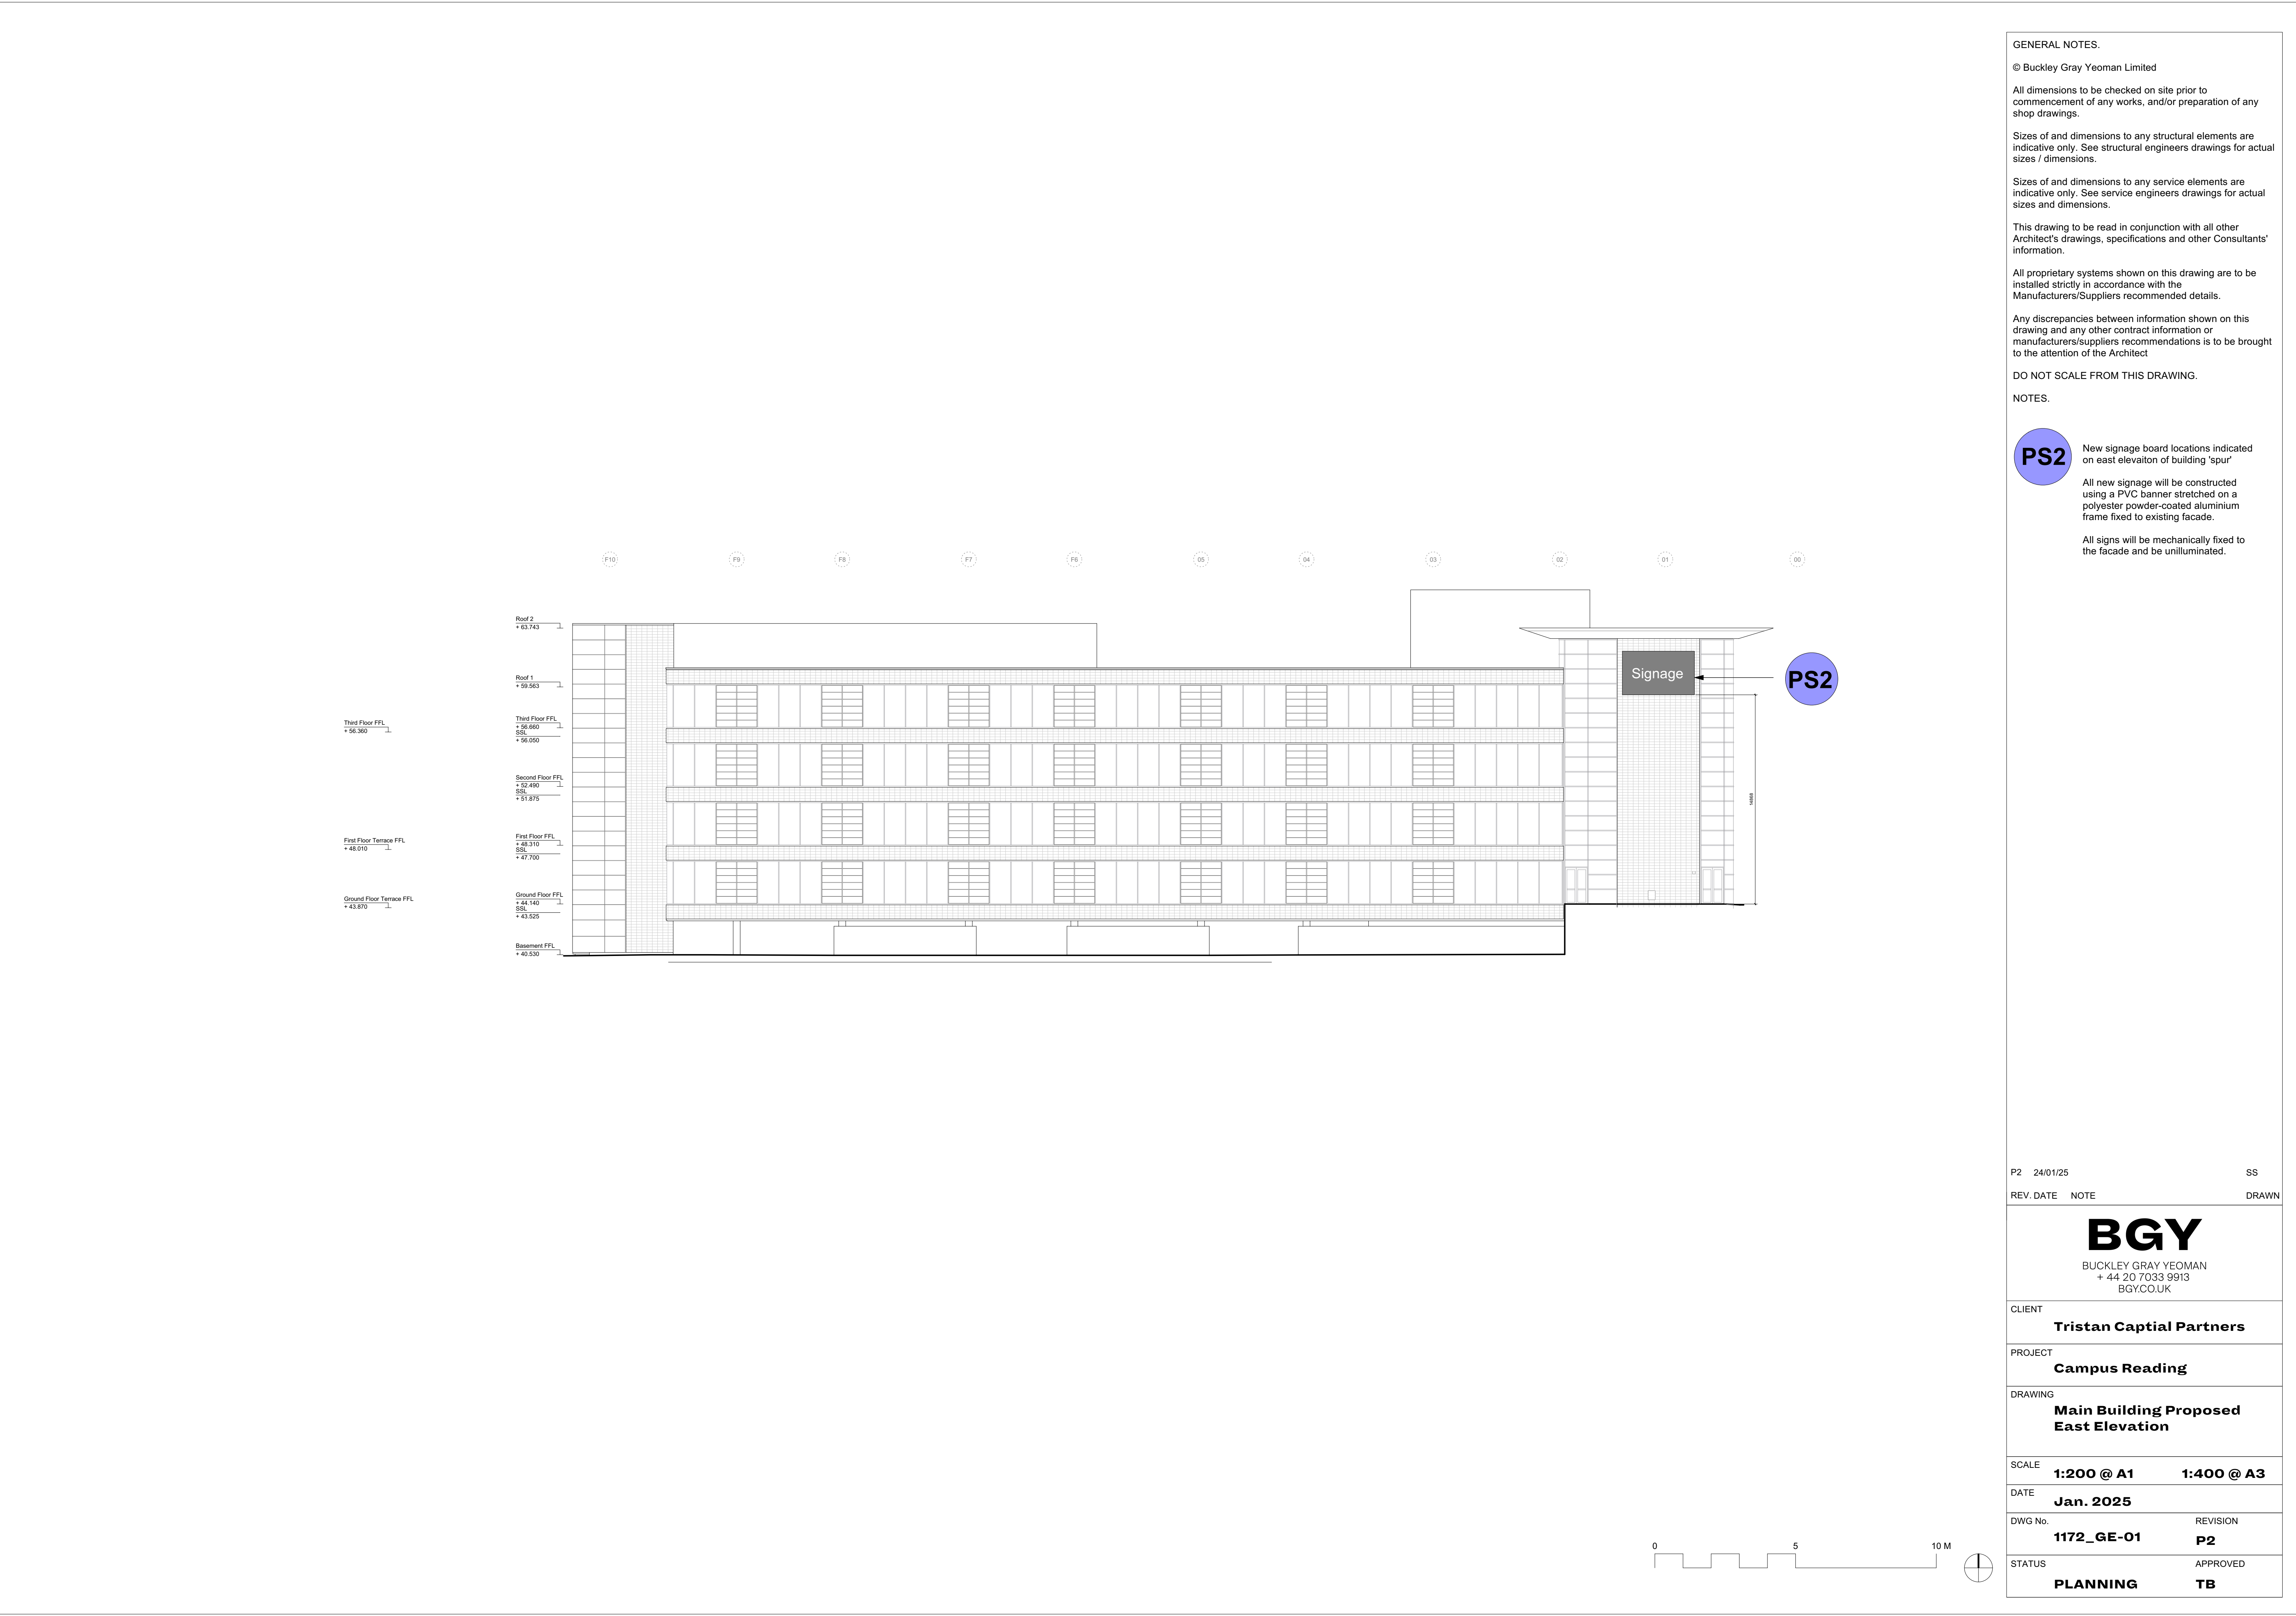

GENERAL NOTES.

© Buckley Gray Yeoman Limited

All dimensions to be checked on site prior to commencement of any works, and/or preparation of any shop drawings.

Sizes of and dimensions to any structural elements are indicative only. See structural engineers drawings for actual sizes / dimensions.

Sizes of and dimensions to any service elements are indicative only. See service engineers drawings for actual sizes and dimensions.

This drawing to be read in conjunction with all other Architect's drawings, specifications and other Consultants' information.

All proprietary systems shown on this drawing are to be installed strictly in accordance with the Manufacturers/Suppliers recommended details.

Any discrepancies between information shown on this drawing and any other contract information or manufacturers/suppliers recommendations is to be brought to the attention of the Architect

DO NOT SCALE FROM THIS DRAWING.

NOTES.

- PS2** New signage board locations indicated on east elevaiton of building 'spur'
- All new signage will be constructed using a PVC banner stretched on a polyester powder-coated aluminium frame fixed to existing facade.
- All signs will be mechanically fixed to the facade and be unilluminated.

P2	24/01/25	SS
REV. DATE	NOTE	DRAWN
BGY BUCKLEY GRAY YEOMAN + 44 20 7033 9913 BGY.CO.UK		
CLIENT	Tristan Captial Partners	
PROJECT	Campus Reading	
DRAWING	Main Building Proposed East Elevation	
SCALE	1:200 @ A1	1:400 @ A3
DATE	Jan. 2025	
DWG No.	1172_GE-01	REVISION P2
STATUS	PLANNING	APPROVED TB