


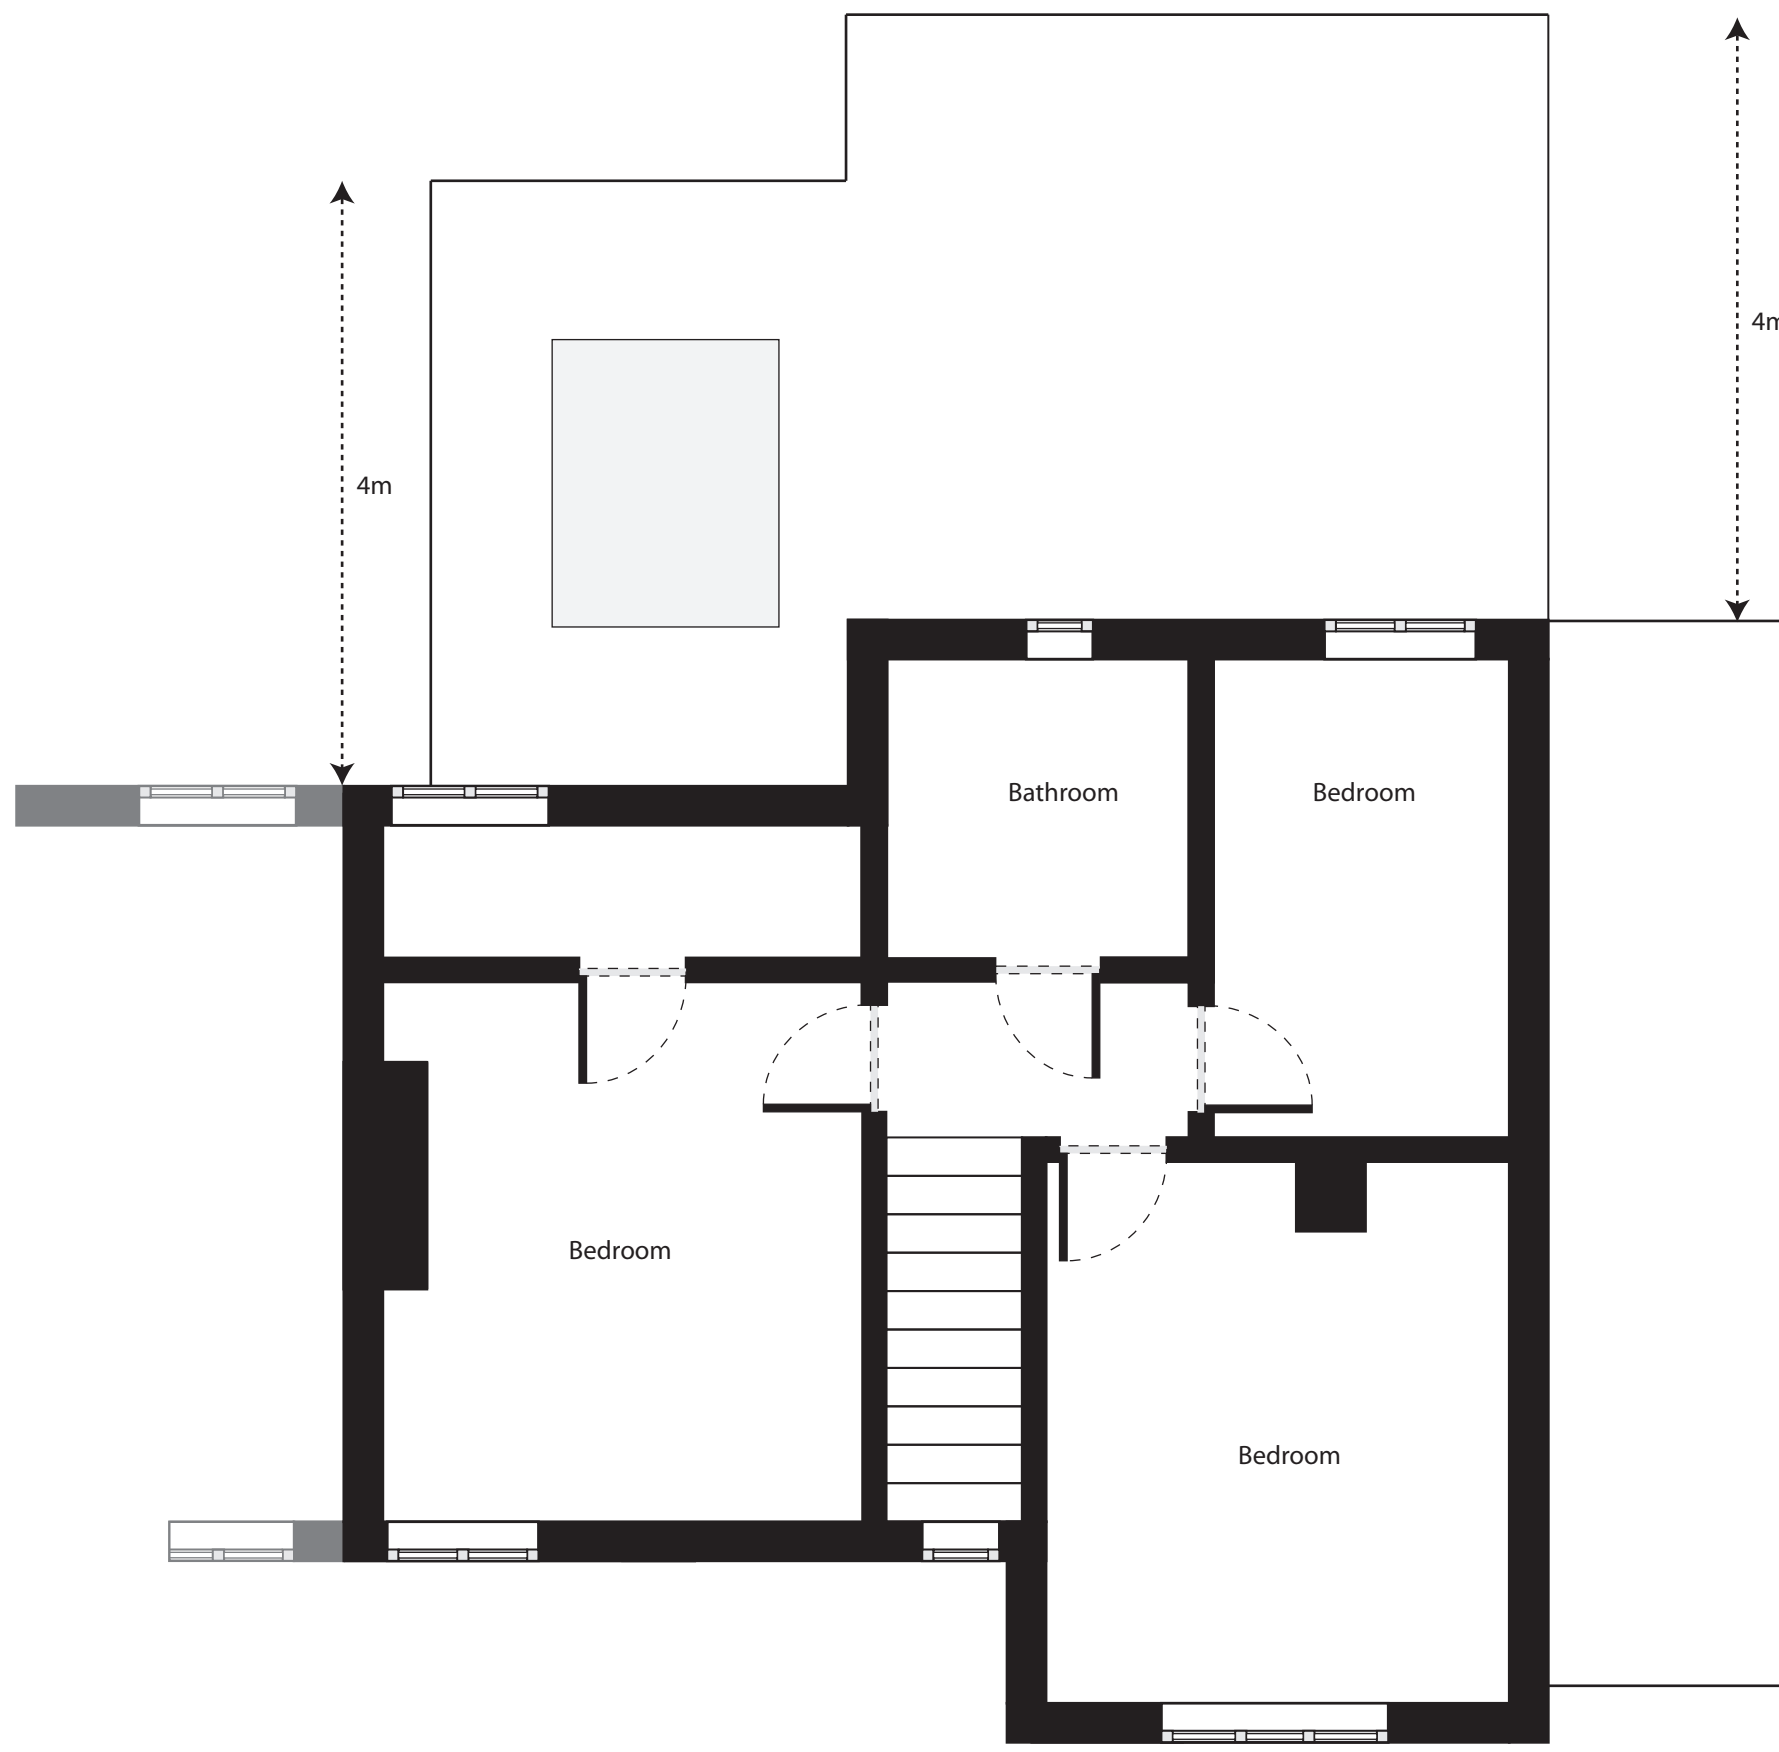

1m2m3m4m			
Proposed First Floor Plan			
Drawing Number - L22-P02			Rev:
Scale: 1:50 @ A3		Date: 05/02/2025	