




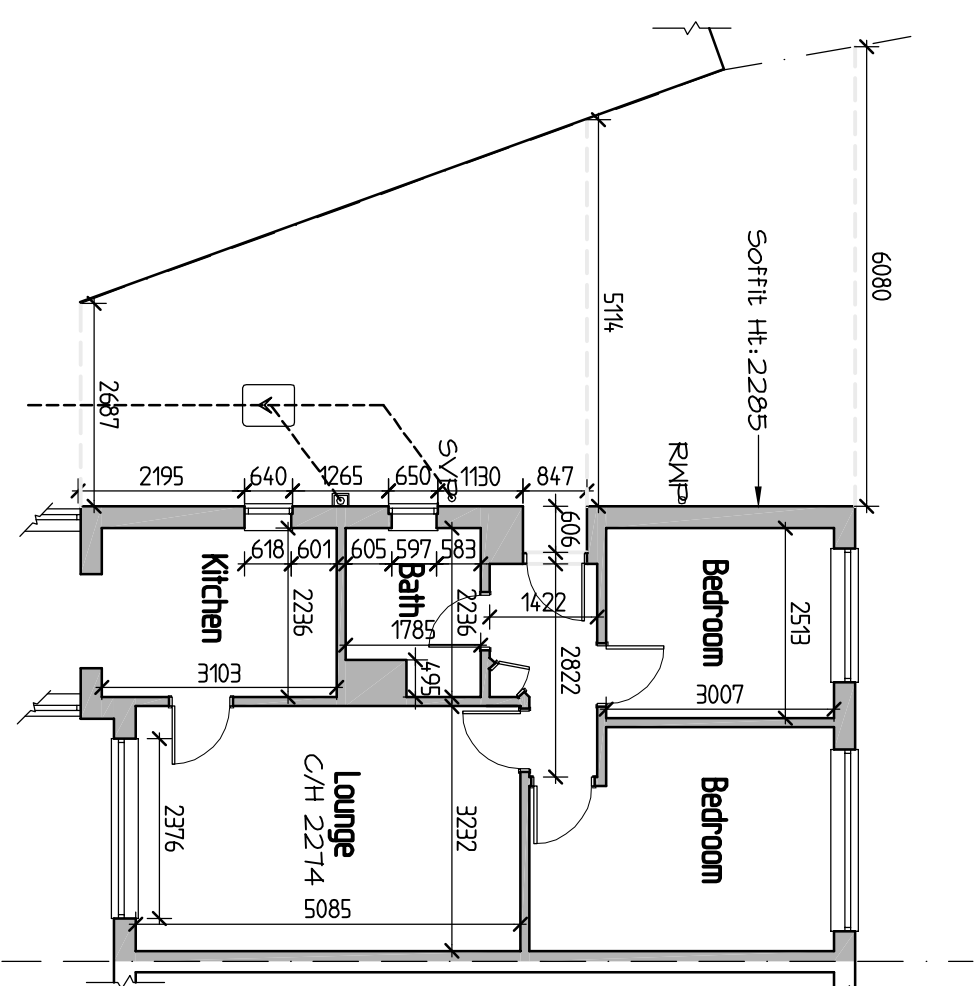



0 1 2 3 Metres
SCALE BAR @ 1-100
Existing Front Elevation

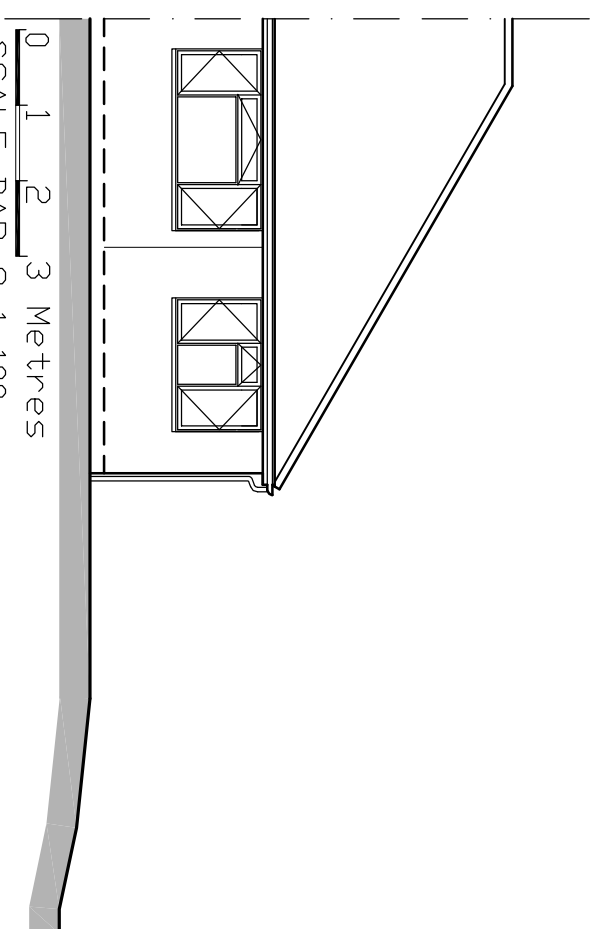




0 1 2 3 Metres
SCALE BAR @ 1-100
Existing Side Elevation

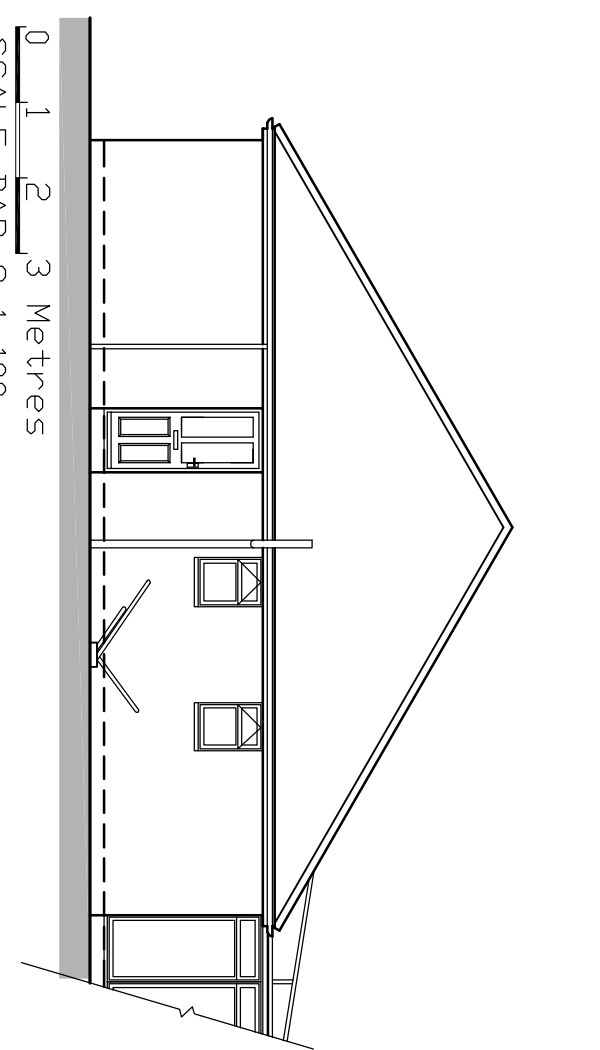

0 1 2 3 Metres
SCALE BAR @ 1-100
Existing Rear Elevation

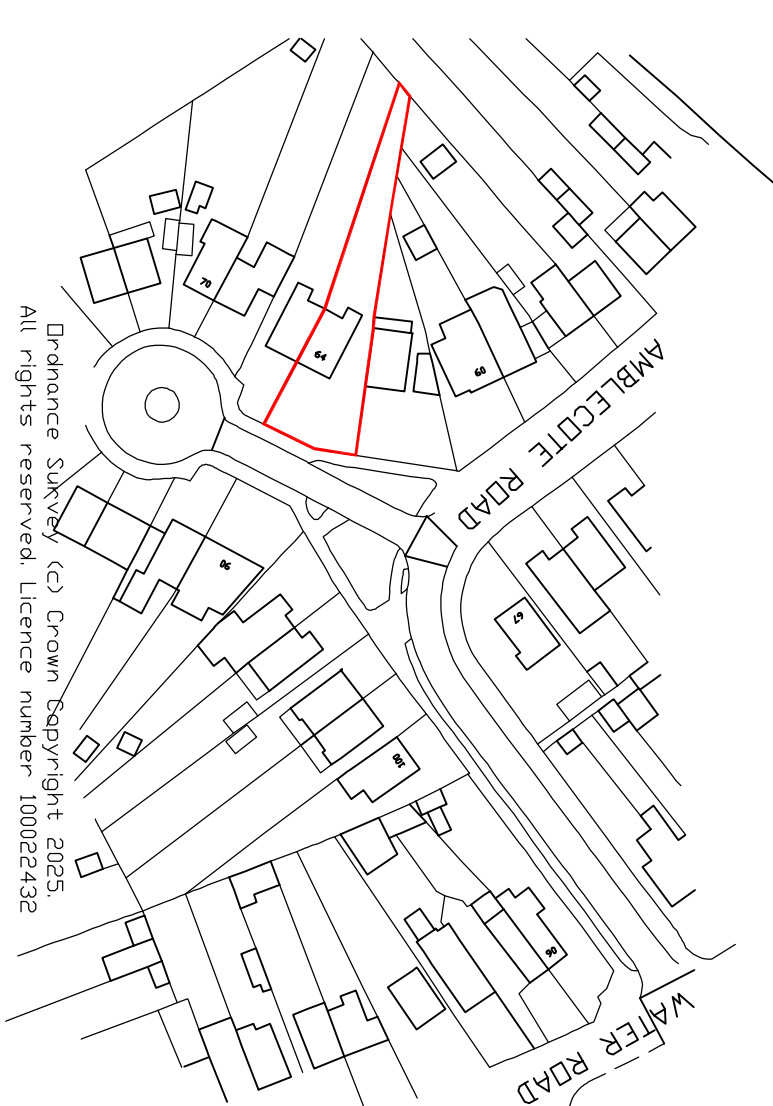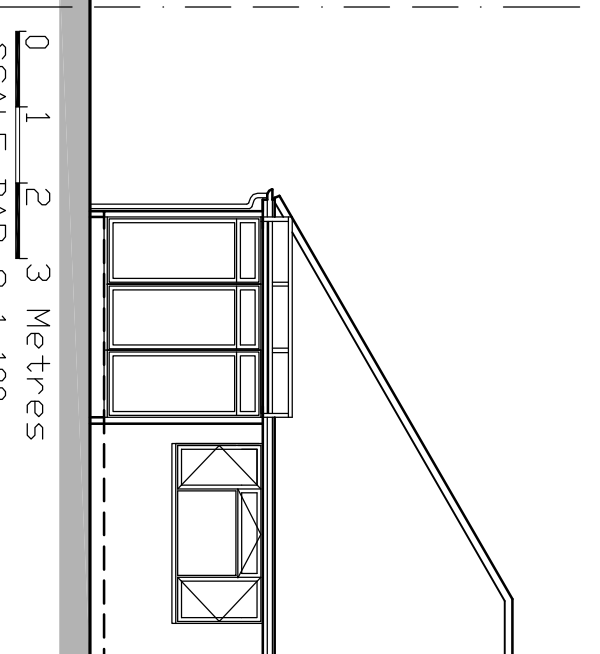



0 10 20 30 Metres
SCALE BAR @ 1-1250
Location Plan 1-1250

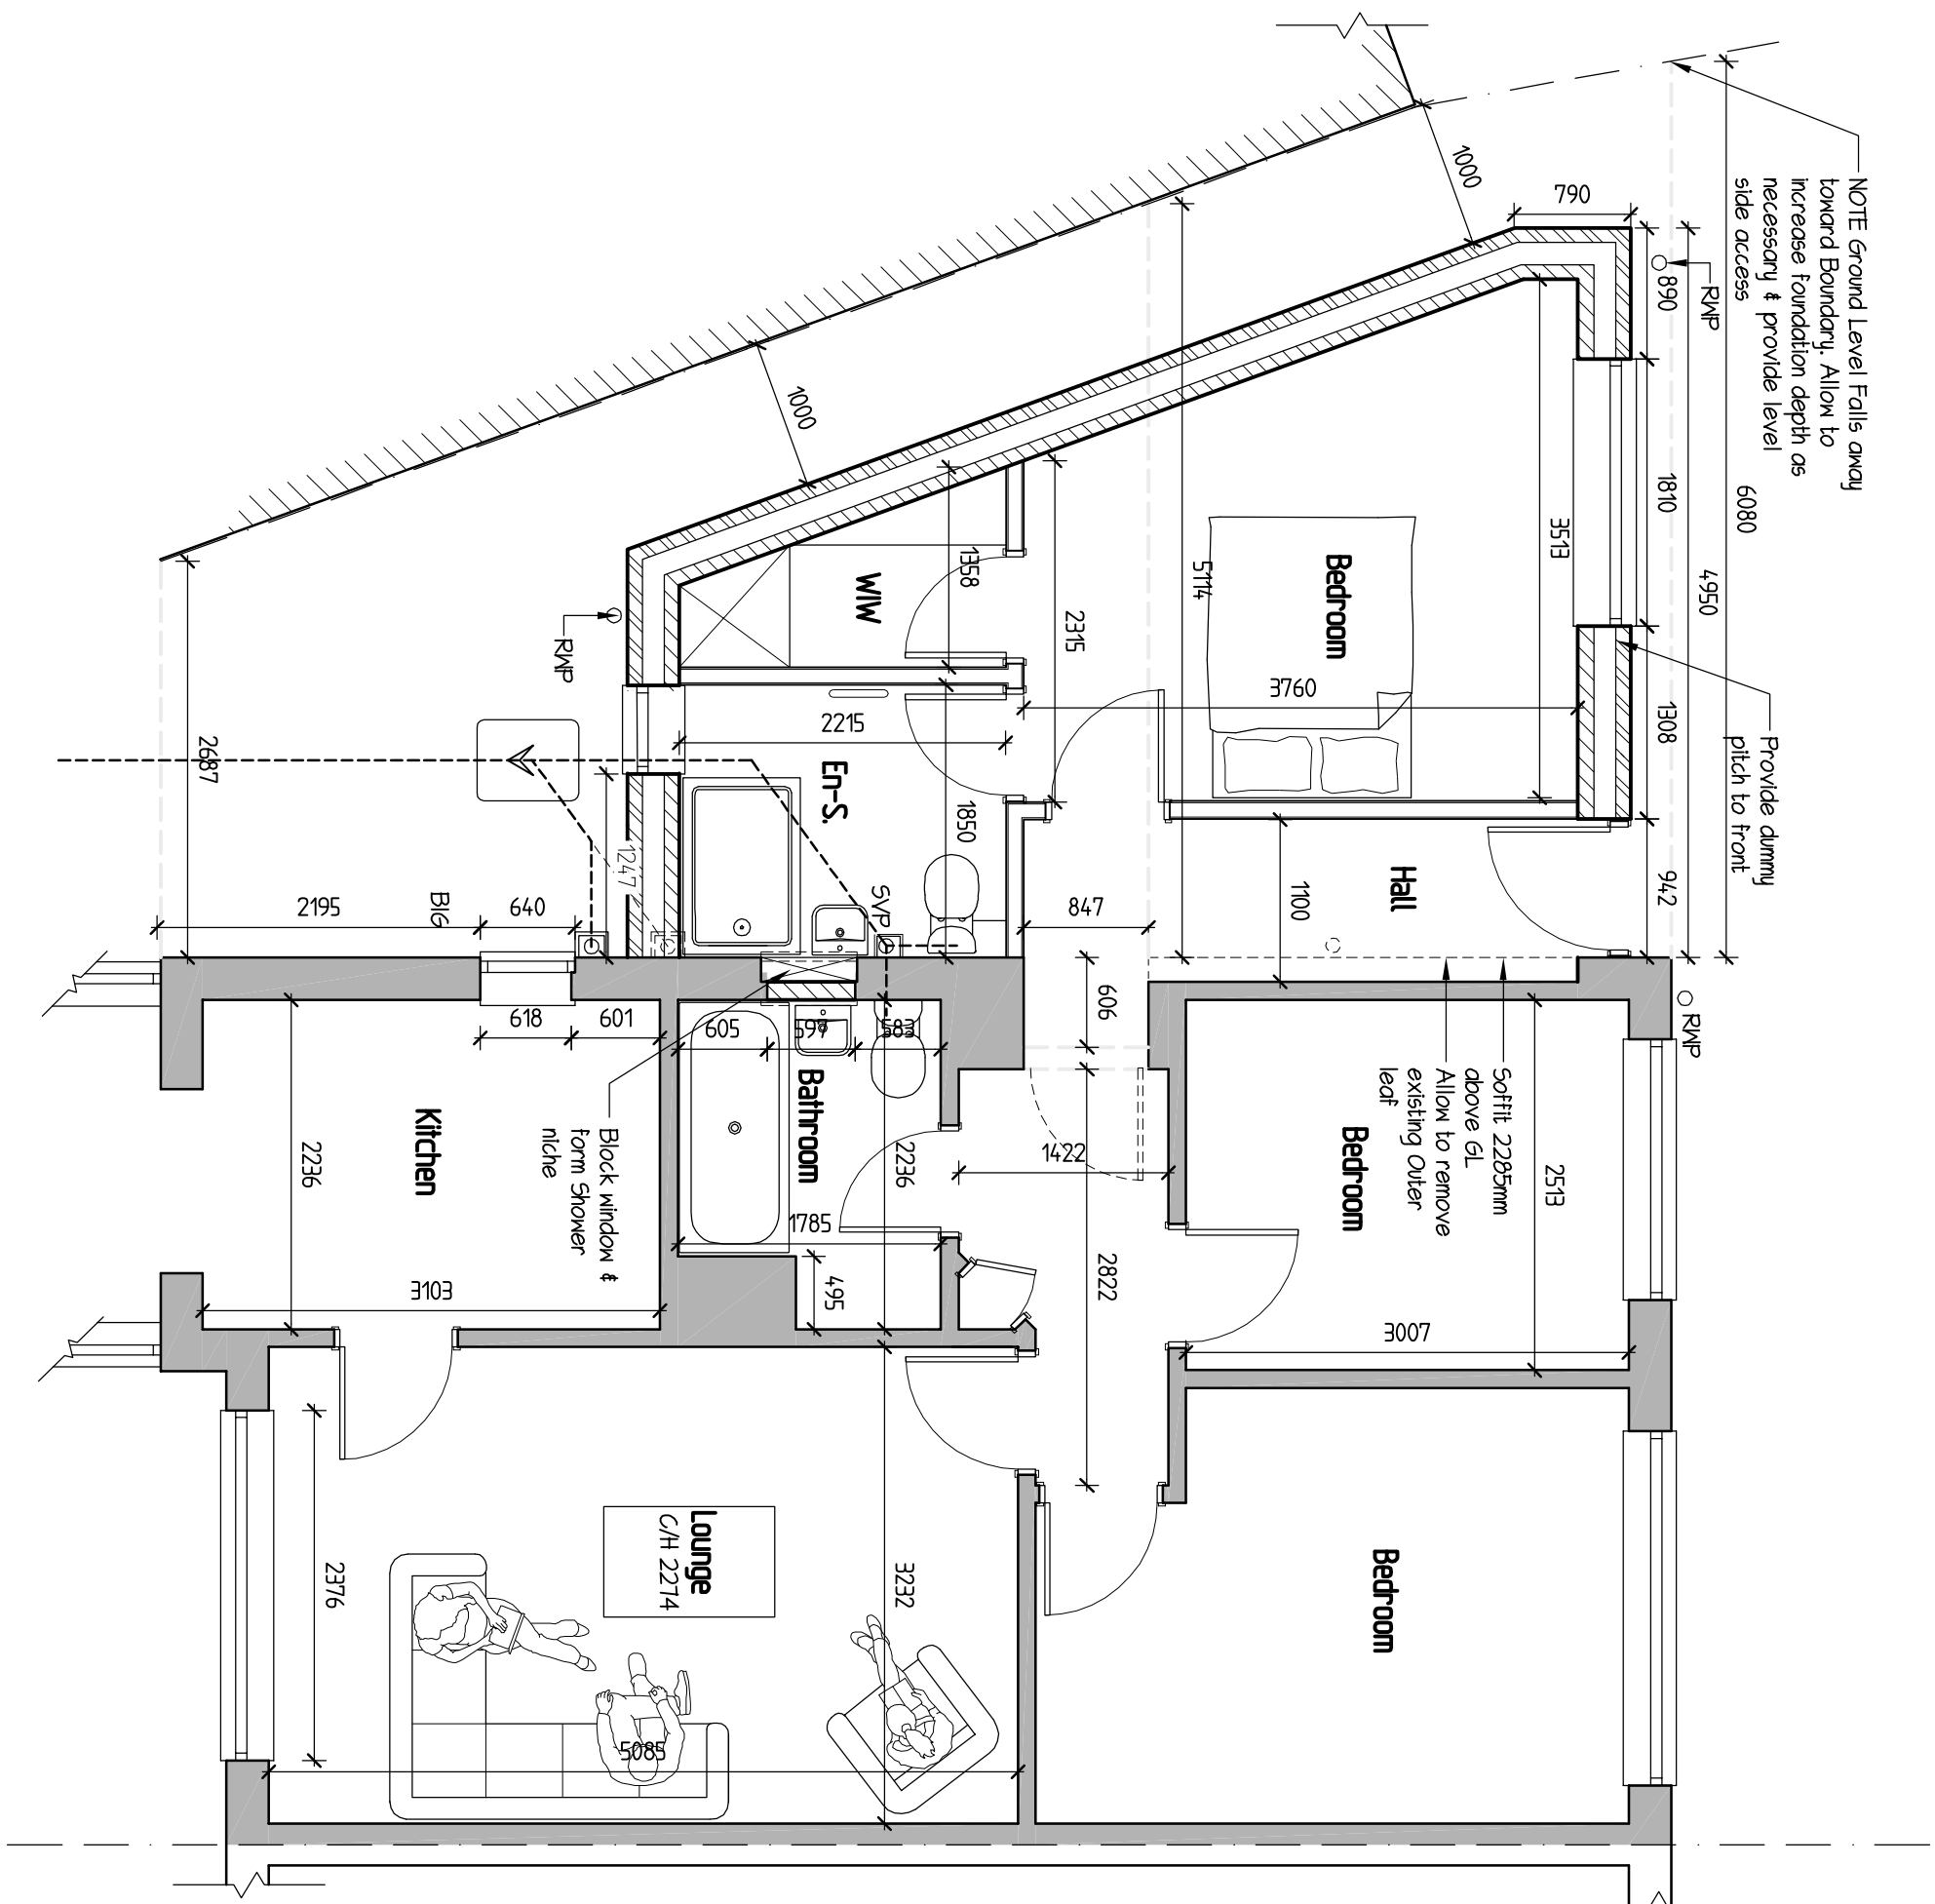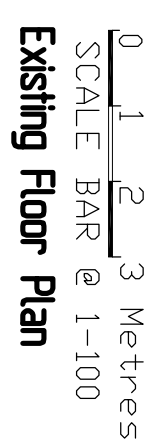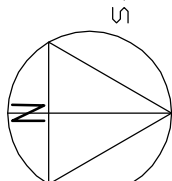

0 1 2 3 Metres

SCALE BAR @ 1-50



Proposed Floor Plan

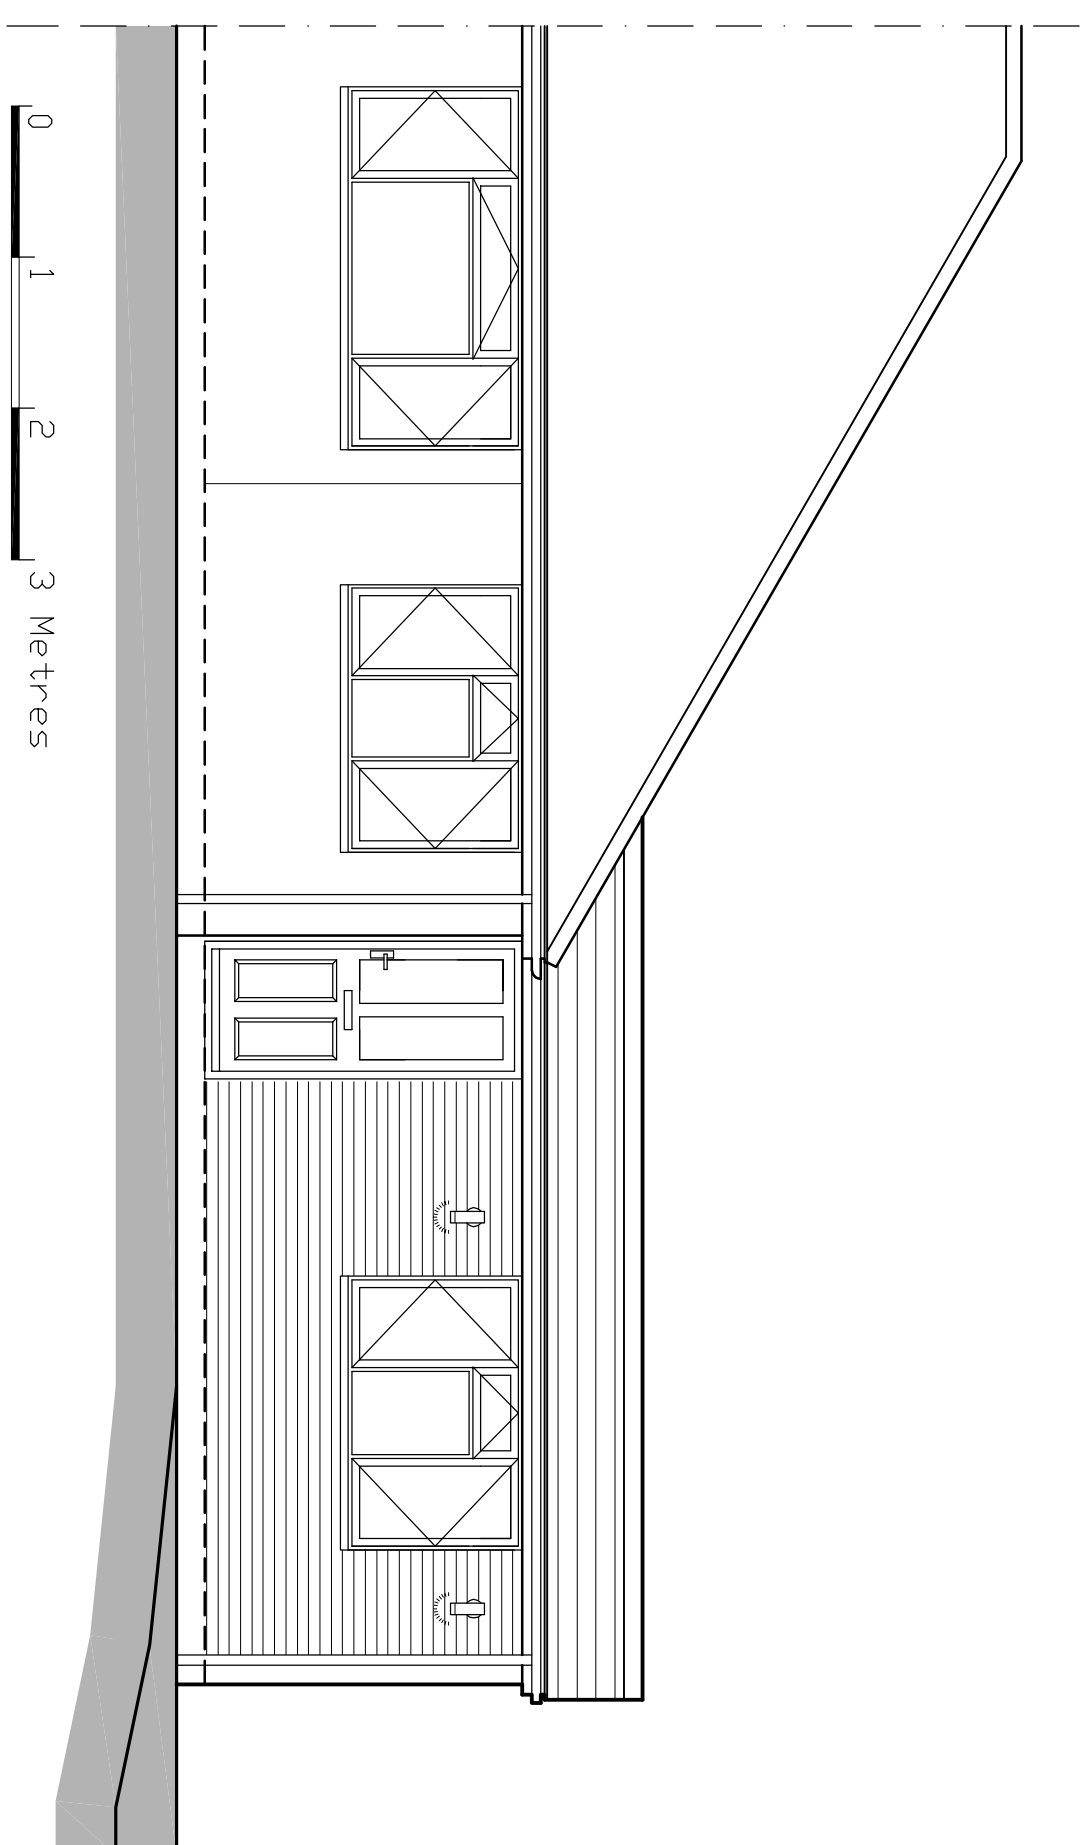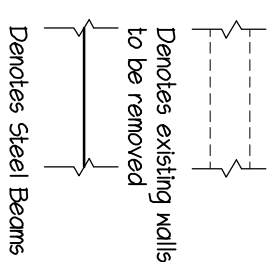


0 1 2 3 Metres

SCALE BAR @ 1-50


Proposed Front Elevation

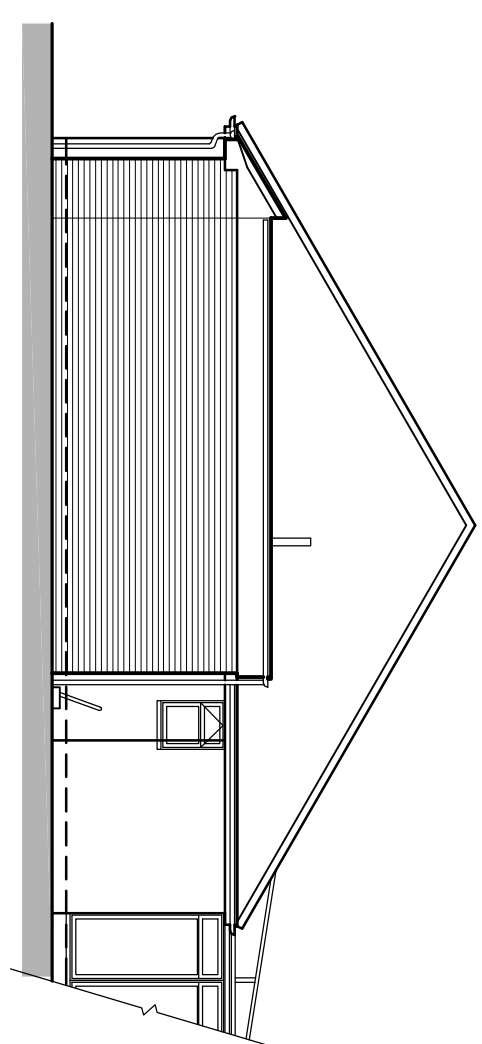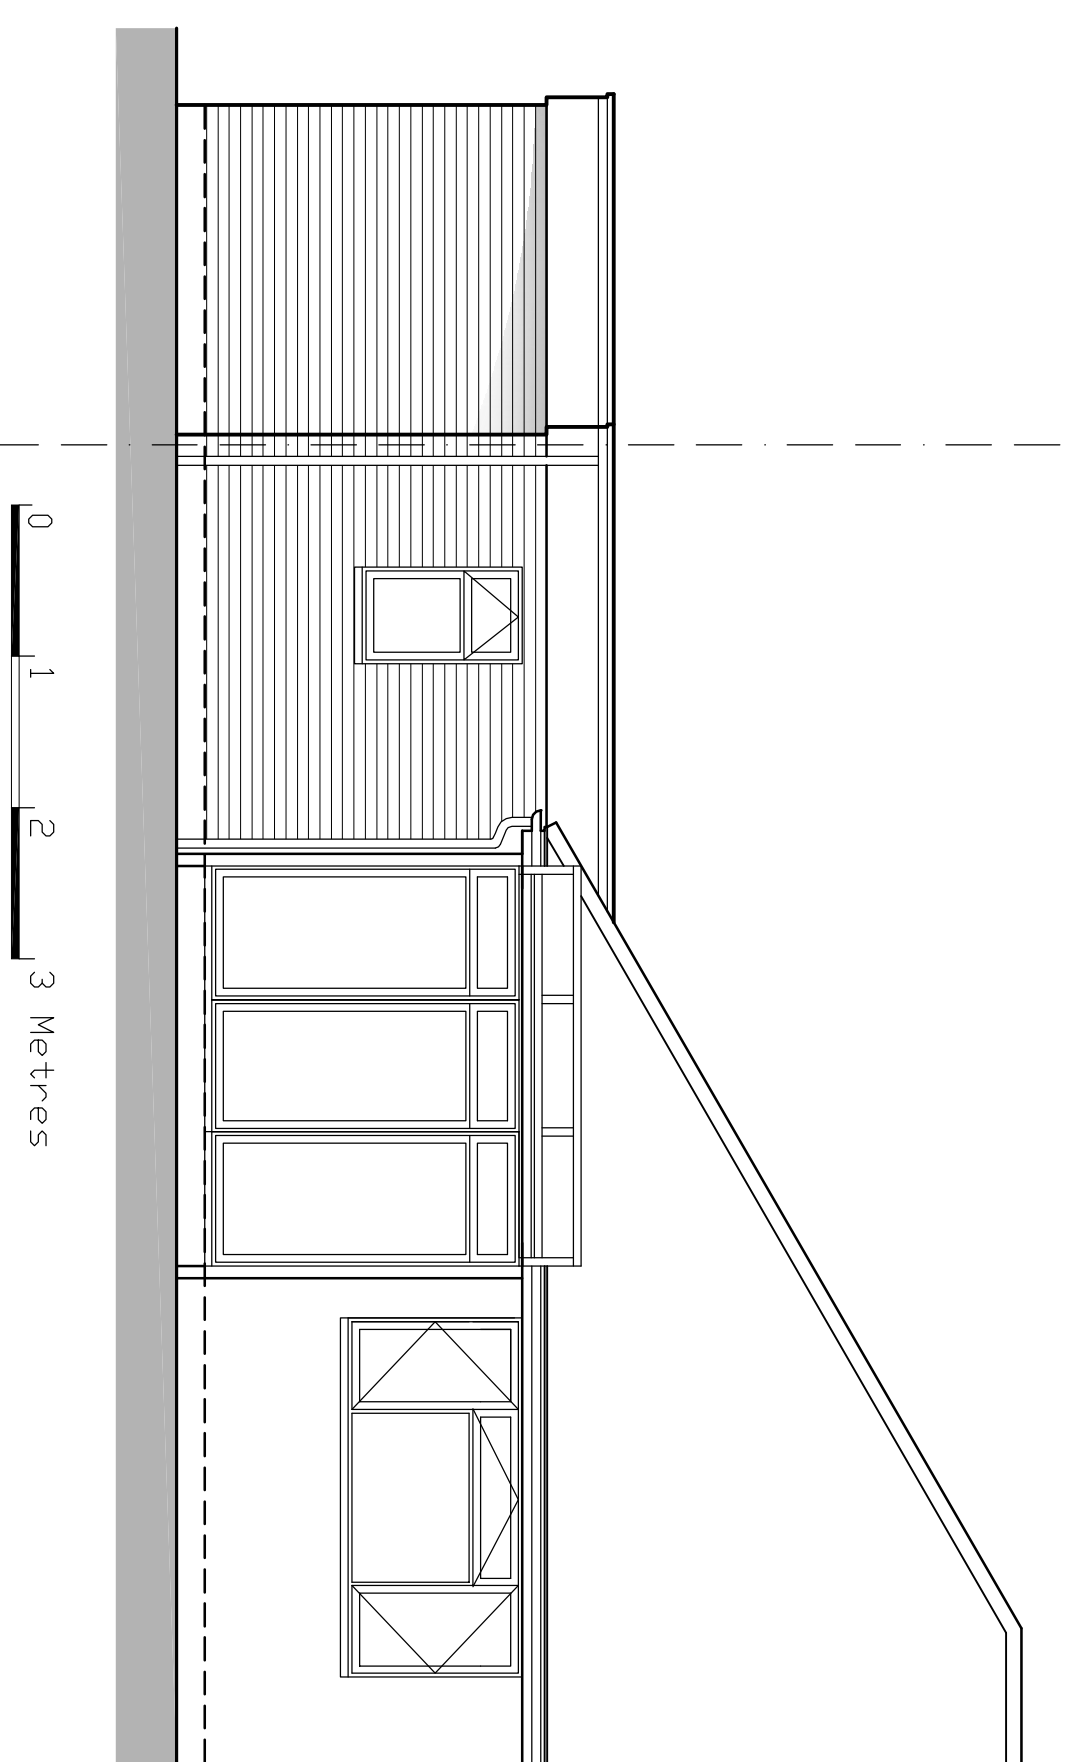

0 1 2 3 Metres
SCALE BAR @ 1-100
Proposed Side Elevation

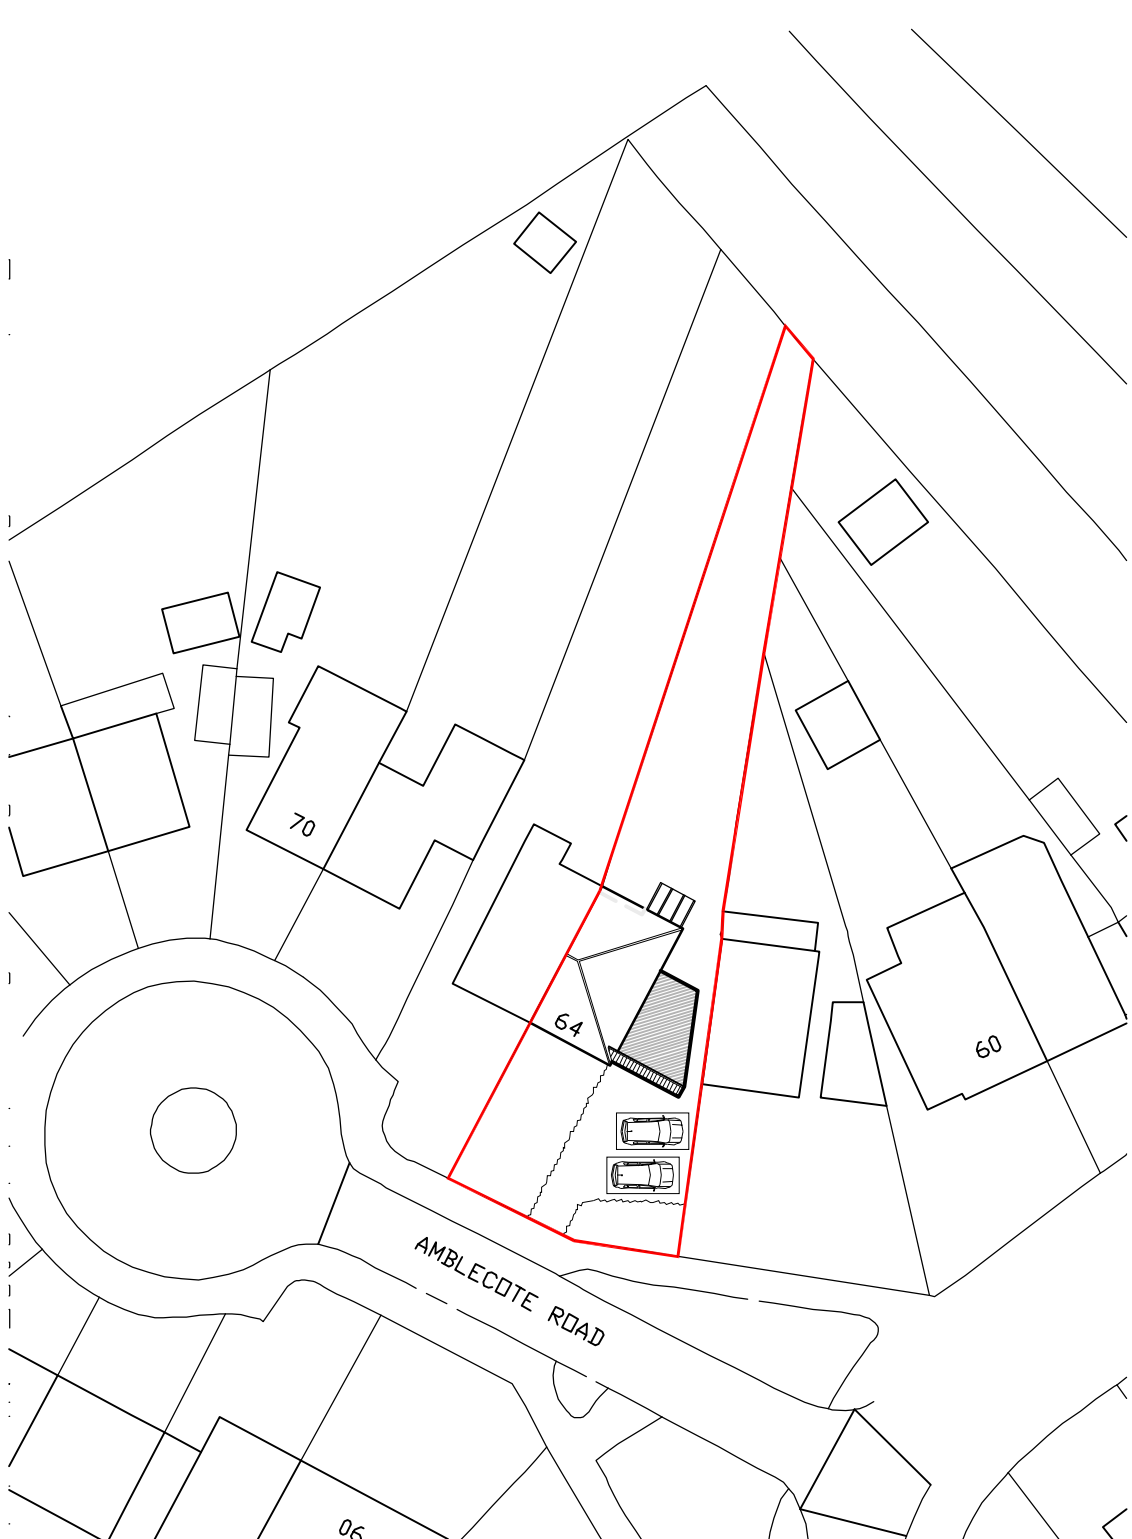

0 10 20 30 Metres
SCALE BAR @ 1-500
Block Plan 1-500

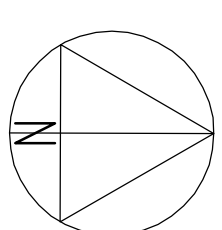

REVISIONS		
Rev.	Description	Date
A	Clients updates added	1-3-2025

INGRELL
Farrell
 Building & Design Consultant

43 Wandover Way,
 Thirubur, Reading,
 Berkshire RG30 0JH
 Tel & Fax 0118 941 6249
 Mobile 07967 009862
 greg@ingrell.co.uk

JOB TITLE

64 Amblecote Road
Reading

Existing & Proposed Plans & Elevations

SCALE _____
1:50 1:100

DATE _____
February 2025

DRAWING No. 01 A