


DEVELOPMENTS IN DESIGN LTD


WWW.DEVELOPMENTSINDESIGN.CO.UK
TEL.01344 641268

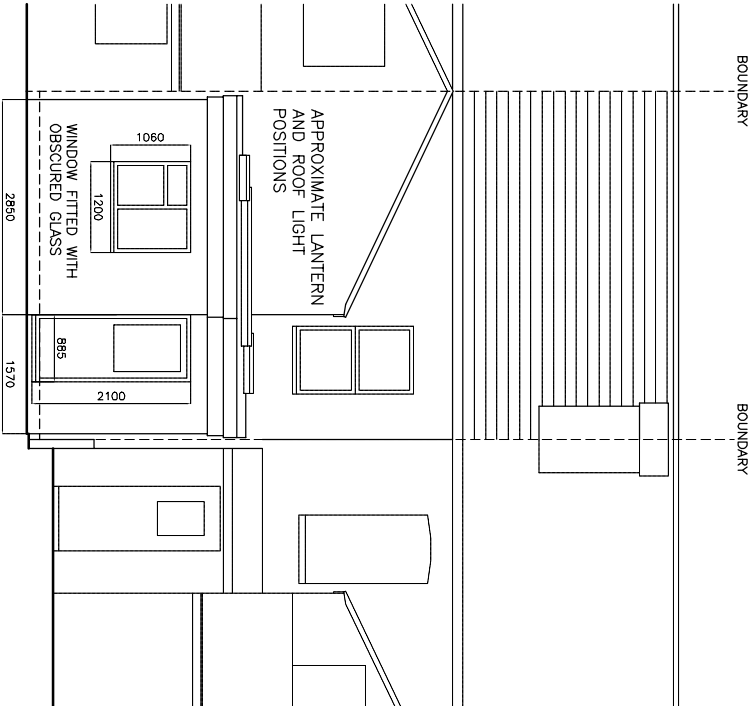


WALLS WHITE COLOURED RENDER
ALL GUTTERING AND DOWNPIPES BLACK PLASTIC
WINDOWS WHITE UPVC
ALL EXTERNAL TIMBER PAINTED BLACK

ALL PROPOSED MATERIALS USED IN ANY EXTERIOR
WORK WILL BE OF A SIMILAR APPEARANCE TO THOSE
USED IN THE CONSTRUCTION OF THE EXTERIOR OF
THE EXISTING DWELLING HOUSE

PROPOSED REAR ELEVATION

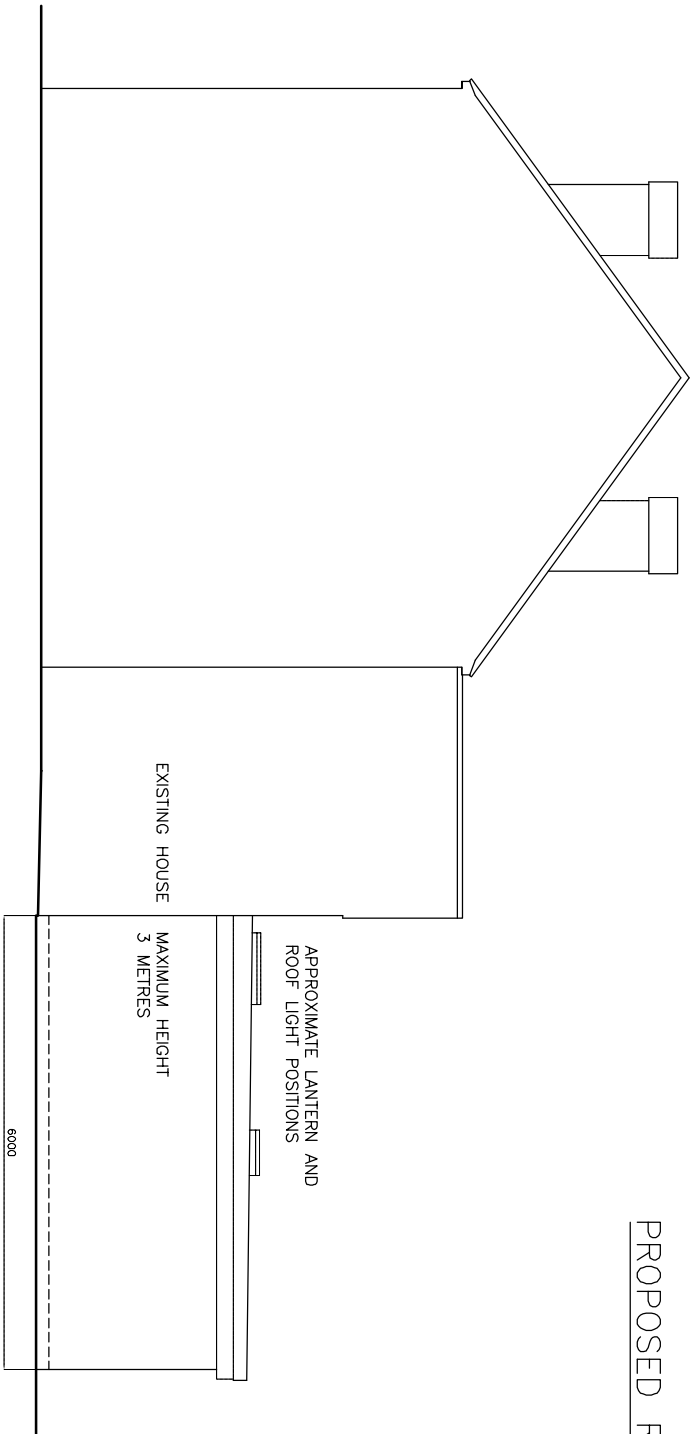

PROPOSED SIDE ELEVATION

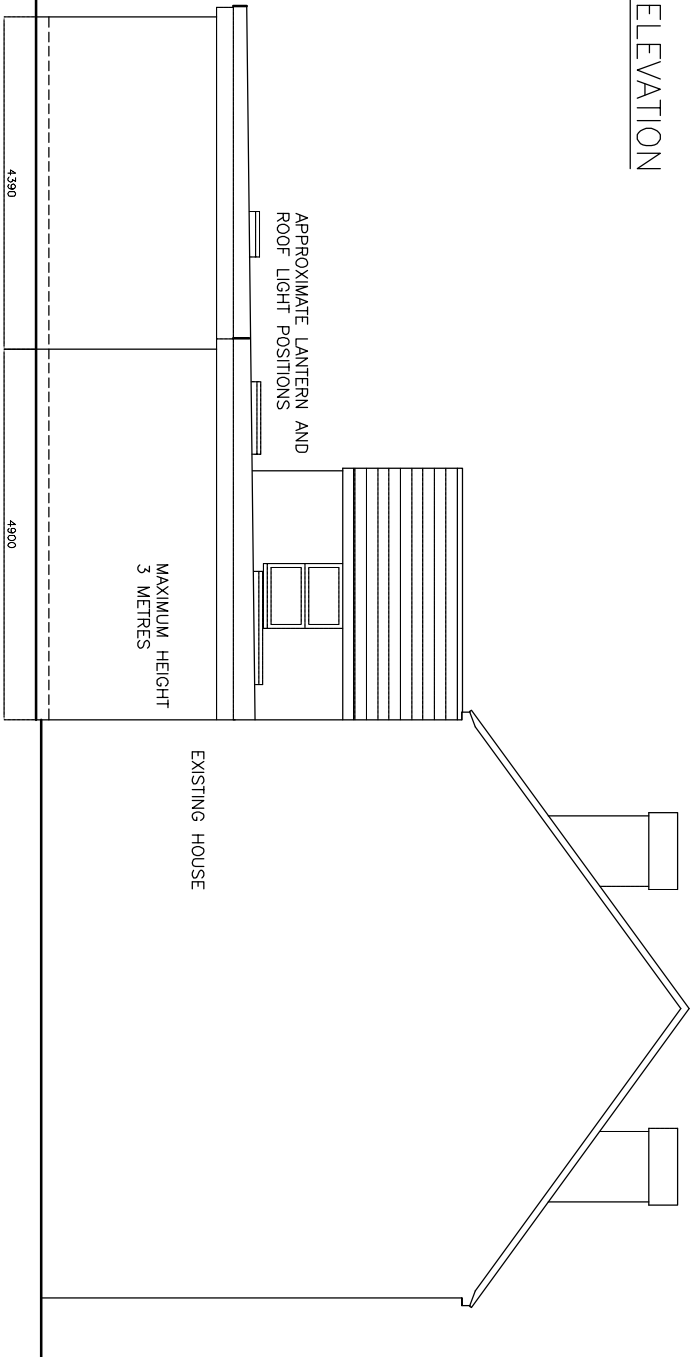


PROPOSED SIDE ELEVATION

SINGLE STOREY REAR EXTENSION

MR AND MRS PUREWAL

70 BLENHEIM ROAD READING BERKS RG1 5NQ

 

DRAWING NO. BH.002A
DATE 8.1.25
SCALE 1:100