


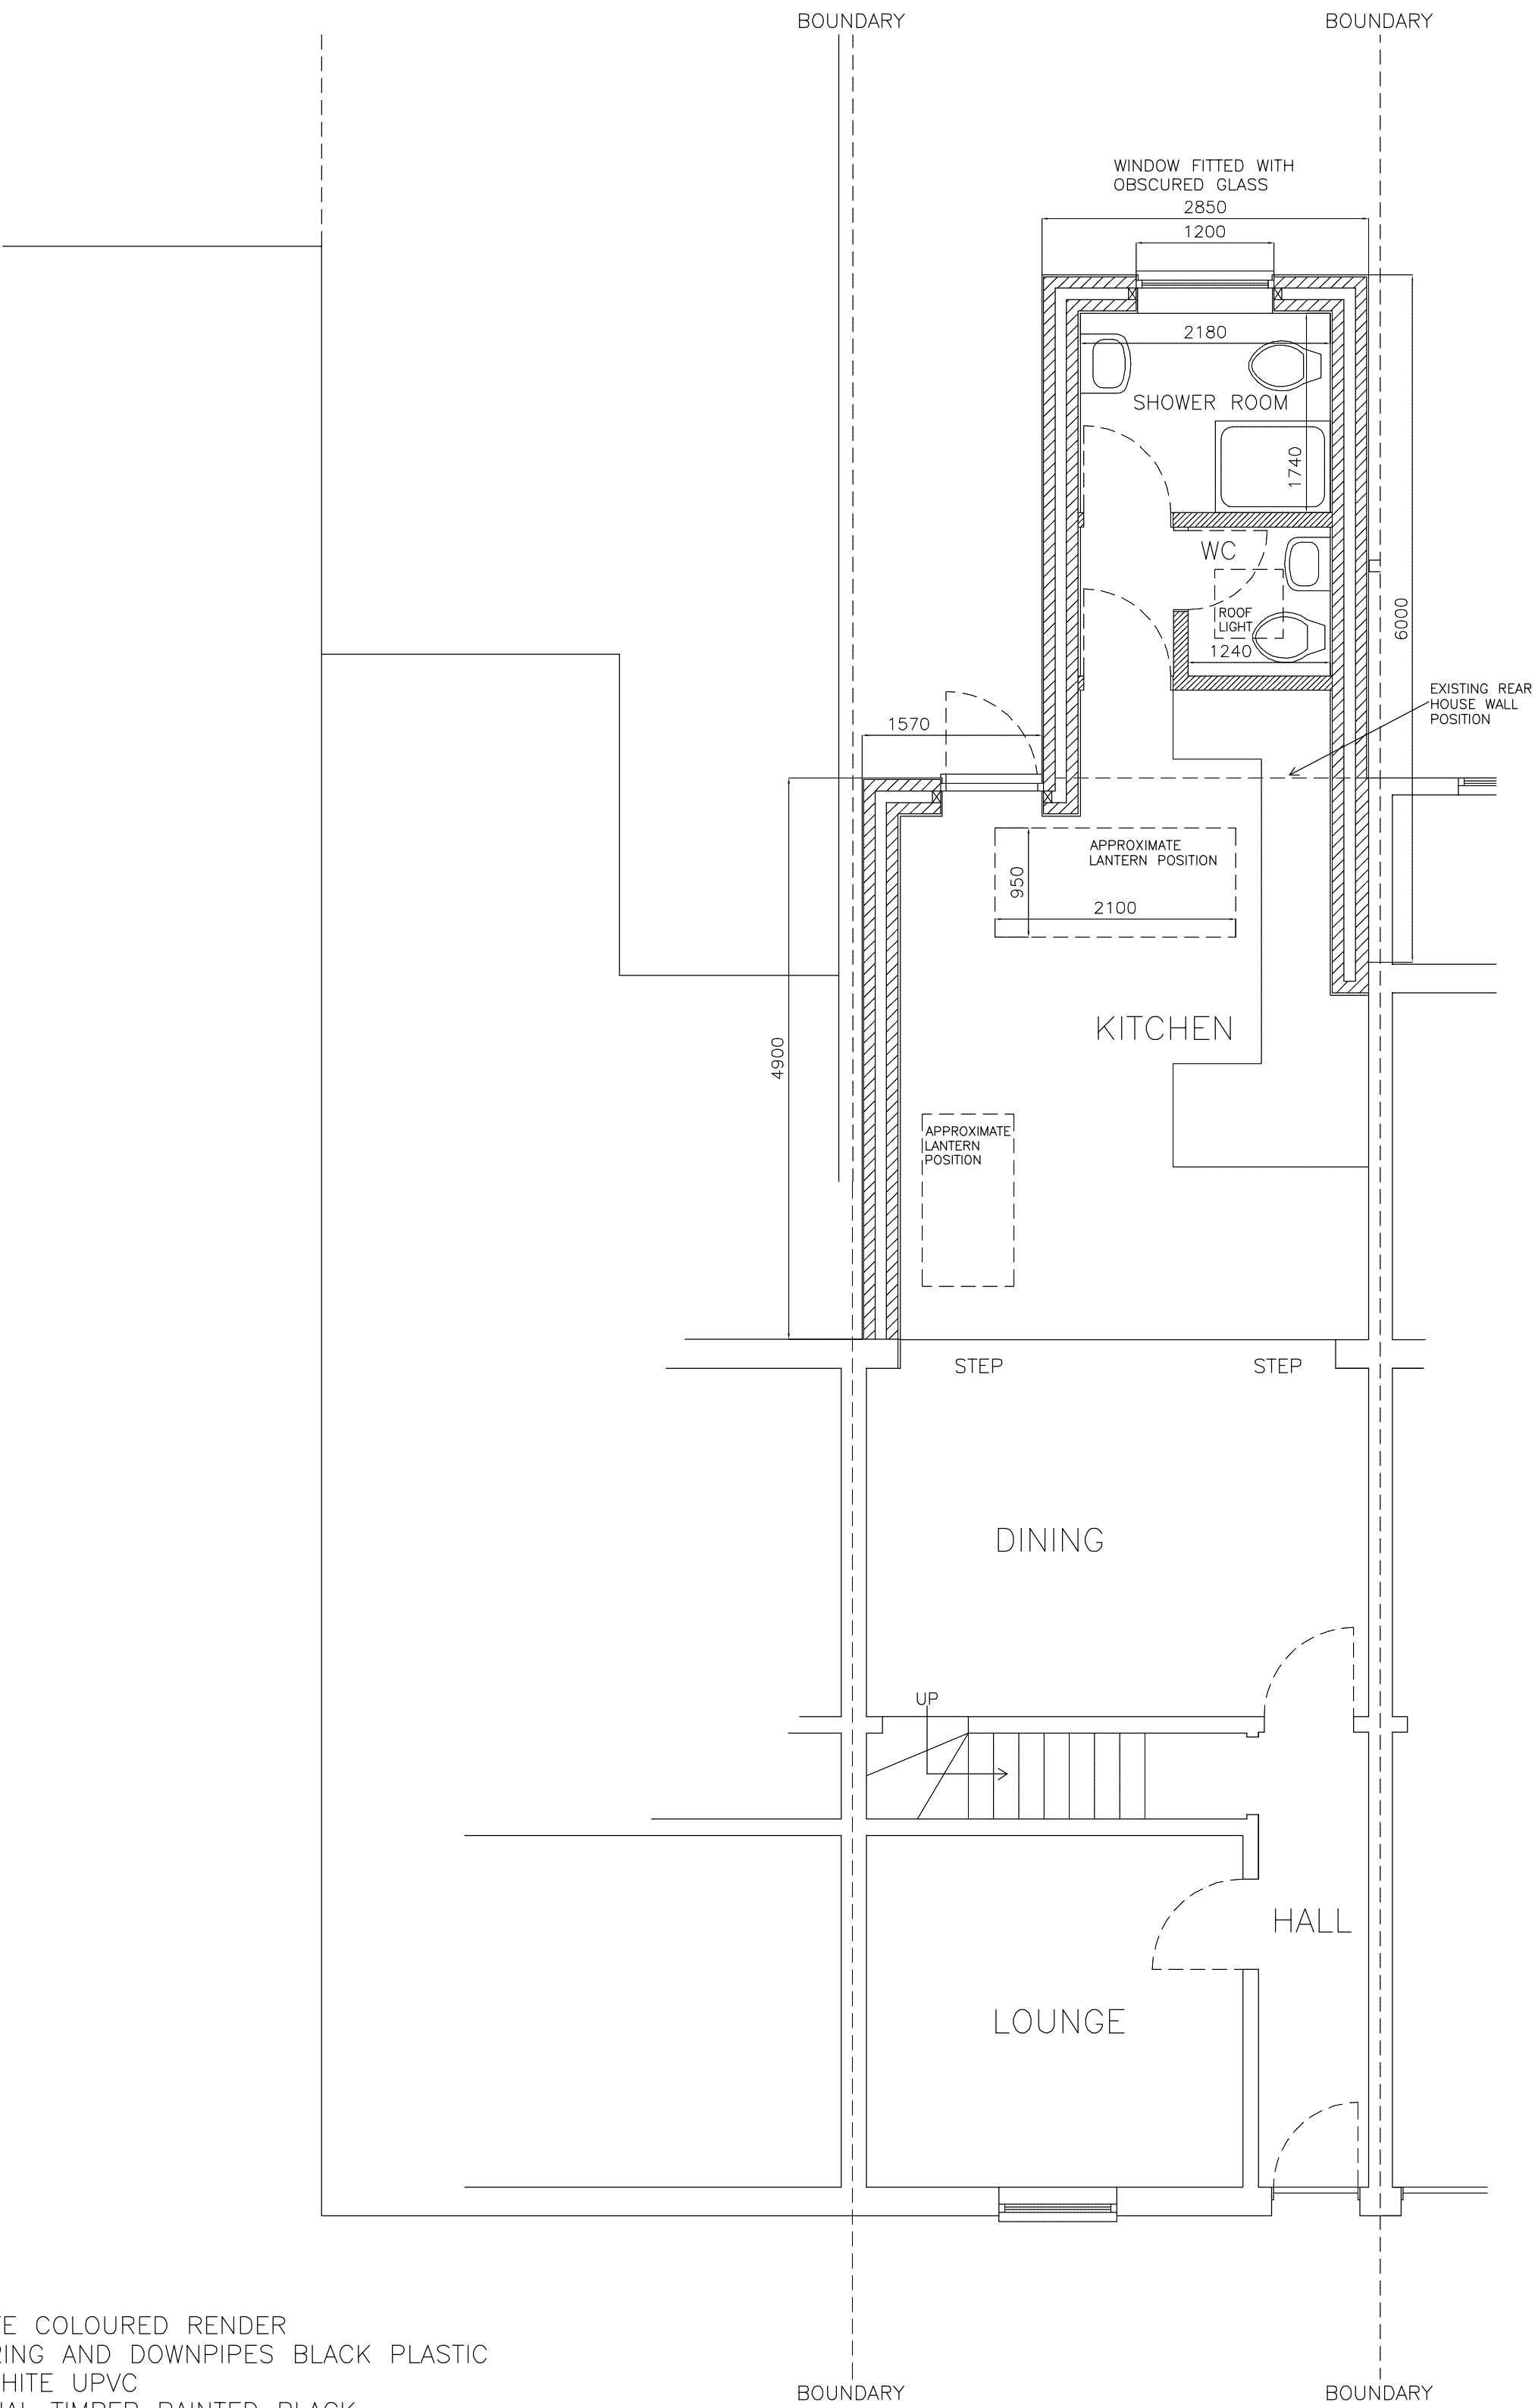


WALLS WHITE COLOURED RENDER
ALL GUTTERING AND DOWNPIPES BLACK PLASTIC
WINDOWS WHITE UPVC
ALL EXTERNAL TIMBER PAINTED BLACK

ALL PROPOSED MATERIALS USED IN ANY EXTERIOR
WORK WILL BE OF A SIMILAR APPEARANCE TO THOSE
USED IN THE CONSTRUCTION OF THE EXTERIOR OF
THE EXISTING DWELLING HOUSE

PROPOSED GROUND FLOOR PLAN

SINGLE STOREY REAR EXTENSION

 

DRAWING NO. BH.004A
DATE 8.1.25
SCALE 1:50

MR AND MRS PUREWAL

70 BLENHEIM ROAD READING BERKS RG1 5NQ