

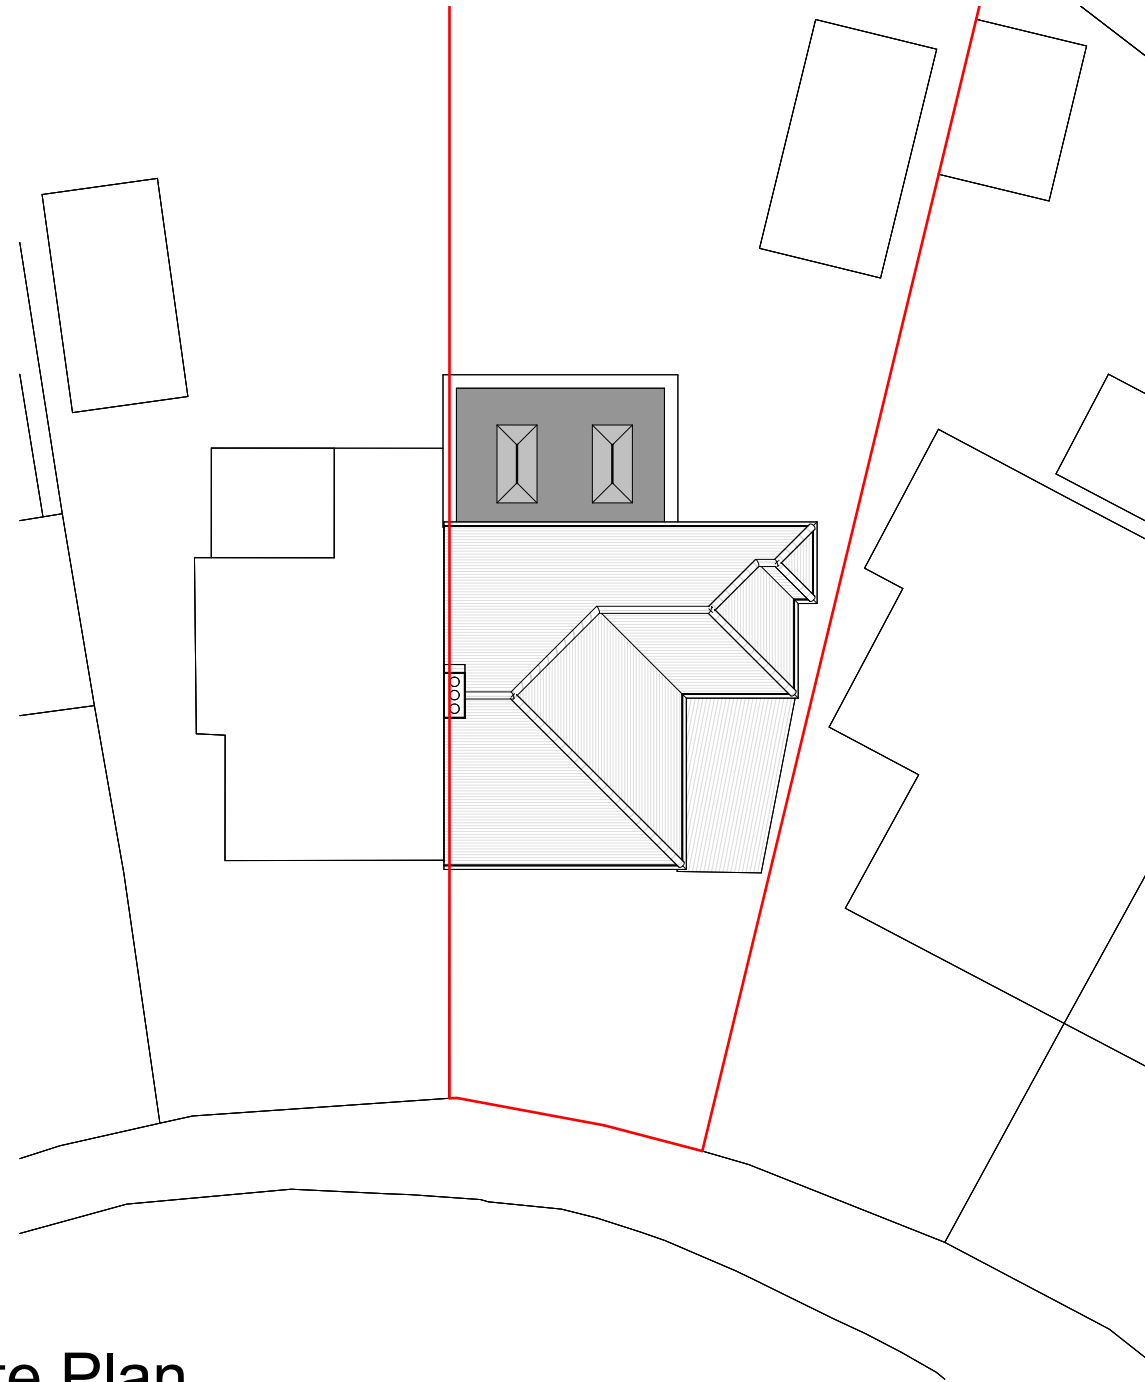


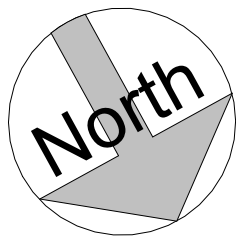

Site Plan

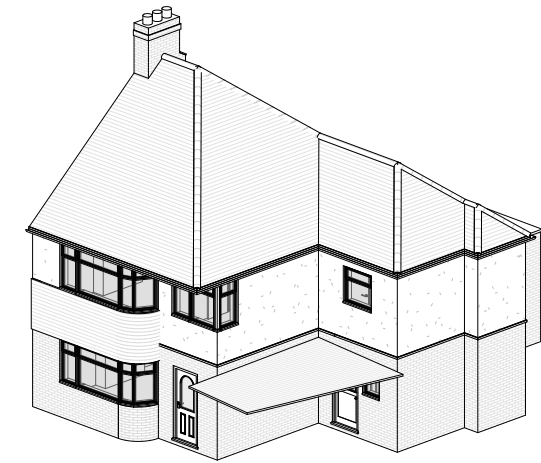

3D View 1

All proposed materials used in any exterior work would be of a similar appearance to those used in the construction of the exterior of the existing dwellinghouse



3D View 2



FLUENT
ARCHITECTURAL DESIGN SERVICES
TEL: 0800 043 8838
E-MAIL: INFO@FLUENT-ADS.CO.UK
WEB: FLUENT-ADS.CO.UK

11 Mayfield Drive. Reading RG4 5JP

Proposed Site Plan and 3D Views

Scale @ A3
1 : 200

Date
28.08.2024

Drawn by
MV

Drawing number
P.M.400

Project number
2251

Rev
D

Key:

Existing Proposed SVP Boundary line
Existing drainage Proposed drainage Overhead

0 4 8 12 16 20
GRAPHIC SCALE: 1:200

No.	Description	Date
	First draft	29.08.24
A	Client's comments (1)	19.11.24
B	Client's comments (2)	19.12.24
C	Client's comments (3)	02.01.25
D	Planning req. amendment	21.02.25