





Front Elevation

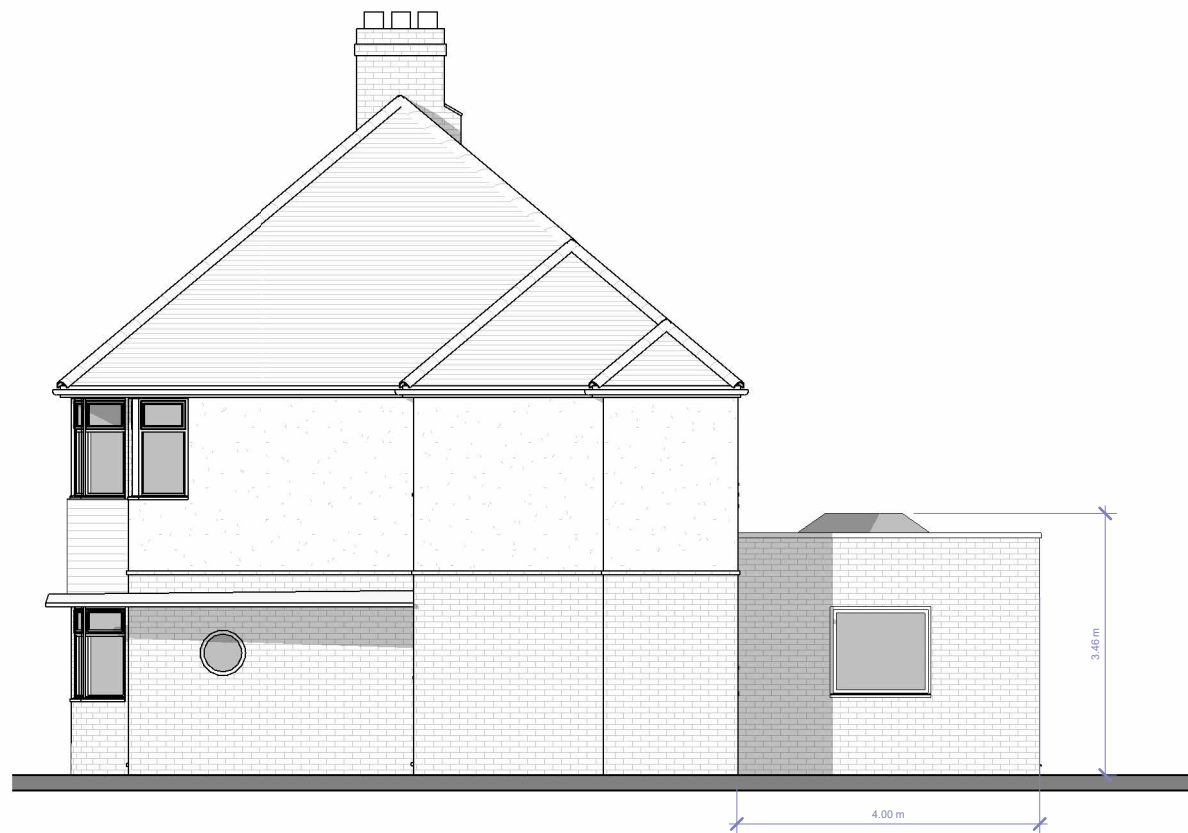

Side 2 Elevation



Rear Elevation

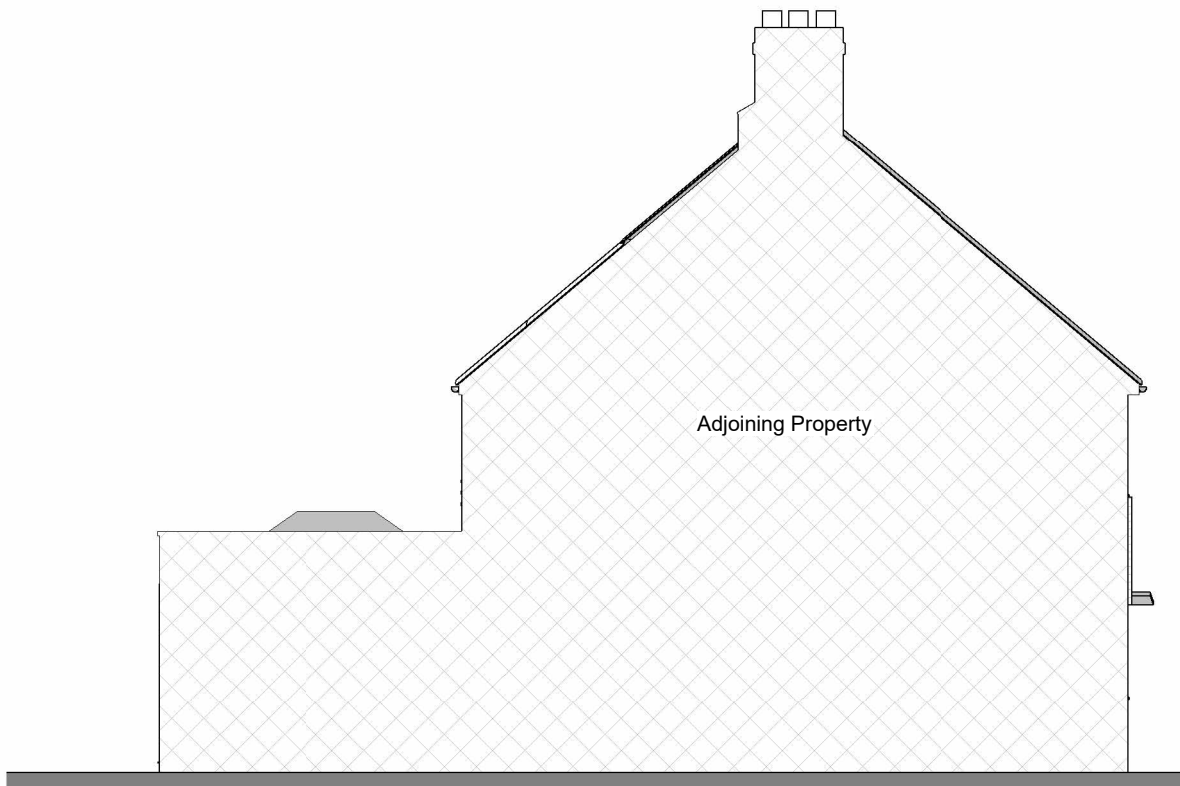

Side 1 Elevation


ARCHITECTURAL DESIGN SERVICES

FLUENT
ARCHITECTURAL DESIGN SERVICES

TEL: 0800 043 8838
E-MAIL: INFO@FLUENT-ADS.CO.UK
WEB: FLUENT-ADS.CO.UK

11 Mayfield Drive. Reading RG4 5JP	Scale @ A3 1 : 100	Drawing number P.M.600	Key: Existing Proposed ϕ SVP Existing drainage Proposed drainage Overhead Boundary line 0 1 2 3 4 5 10 GRAPHIC SCALE: 1:100	No.	Description	Date
	Date 28.08.2024	Project number 2251			First draft	29.08.24
	Drawn by MV	Rev D		A	Client's comments (1)	19.11.24
Proposed Elevations			B	Client's comments (2)	19.12.24	
			C	Client's comments (3)	02.01.25	
			D	Planning req. amendment	21.02.25	