



South East Elevation

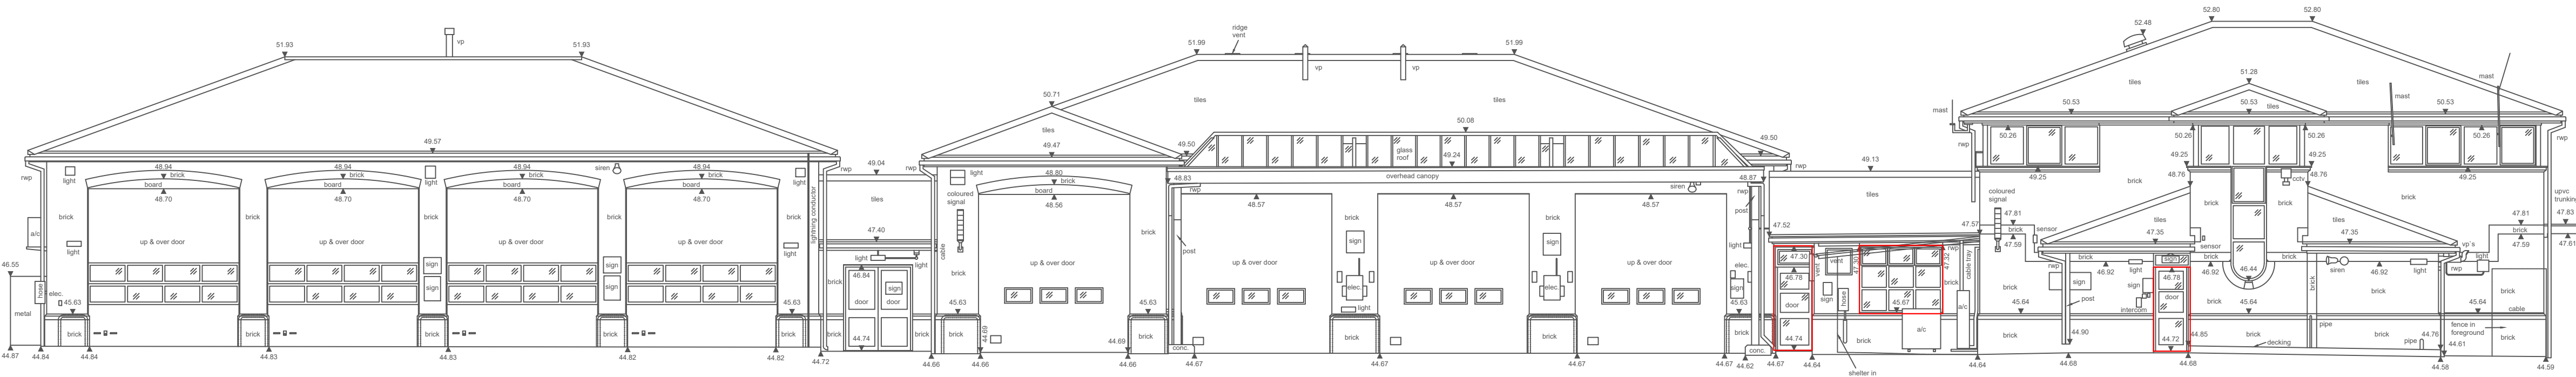

North West Elevation

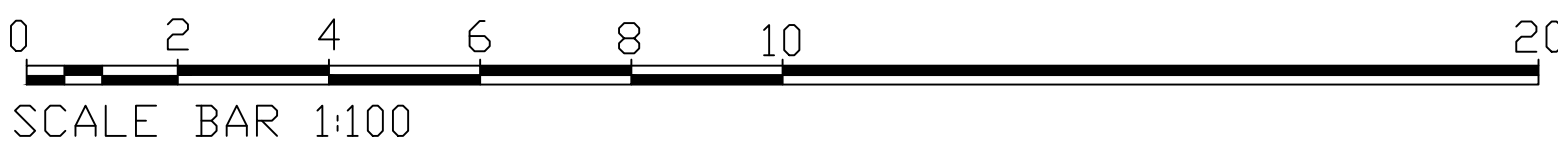

CLIENT:
Royal Berkshire Fire & Rescue Service

PROJECT
PROJECT TITLE: Whitley Wood - PSDS Works.
PROPERTY ADDRESS: 270 Whitley Wood Rd,
Reading
RG2 8FT

DRAWING TITLE: Whitley Wood Fire Station Proposed Elevations South
East & North West
DRAWING No: 5229549-520

PAPER SIZE:	DRAWN BY:	CHECKED BY:	CO-ORD CHECK BY:
A1	CD	JA	MTS
1:100	DATE: 22/11/24	DATE: 22/11/24	DATE: 22/11/24

STATUS
01. DESIGN 02. DESIGN CONCLUSION 03. PLANNING
04. PRODUCTION INFORMATION 05. BUILDING REGULATIONS
06. TENDER 07. CONSTRUCTION
08. FINAL CONSTRUCTION 09. SPARE

DRAWING STATUS: 03

01. PRELIMINARY 02. FOR COMMENT 03. FOR APPROVAL

DRAWING STATUS: 03



AtkinsRéalis, The Hub, 500 Park Avenue, Aztec West,
Bristol, BS32 4RZ
Tel: 01454 662000
Email: bristol@atkinsrealis.com