




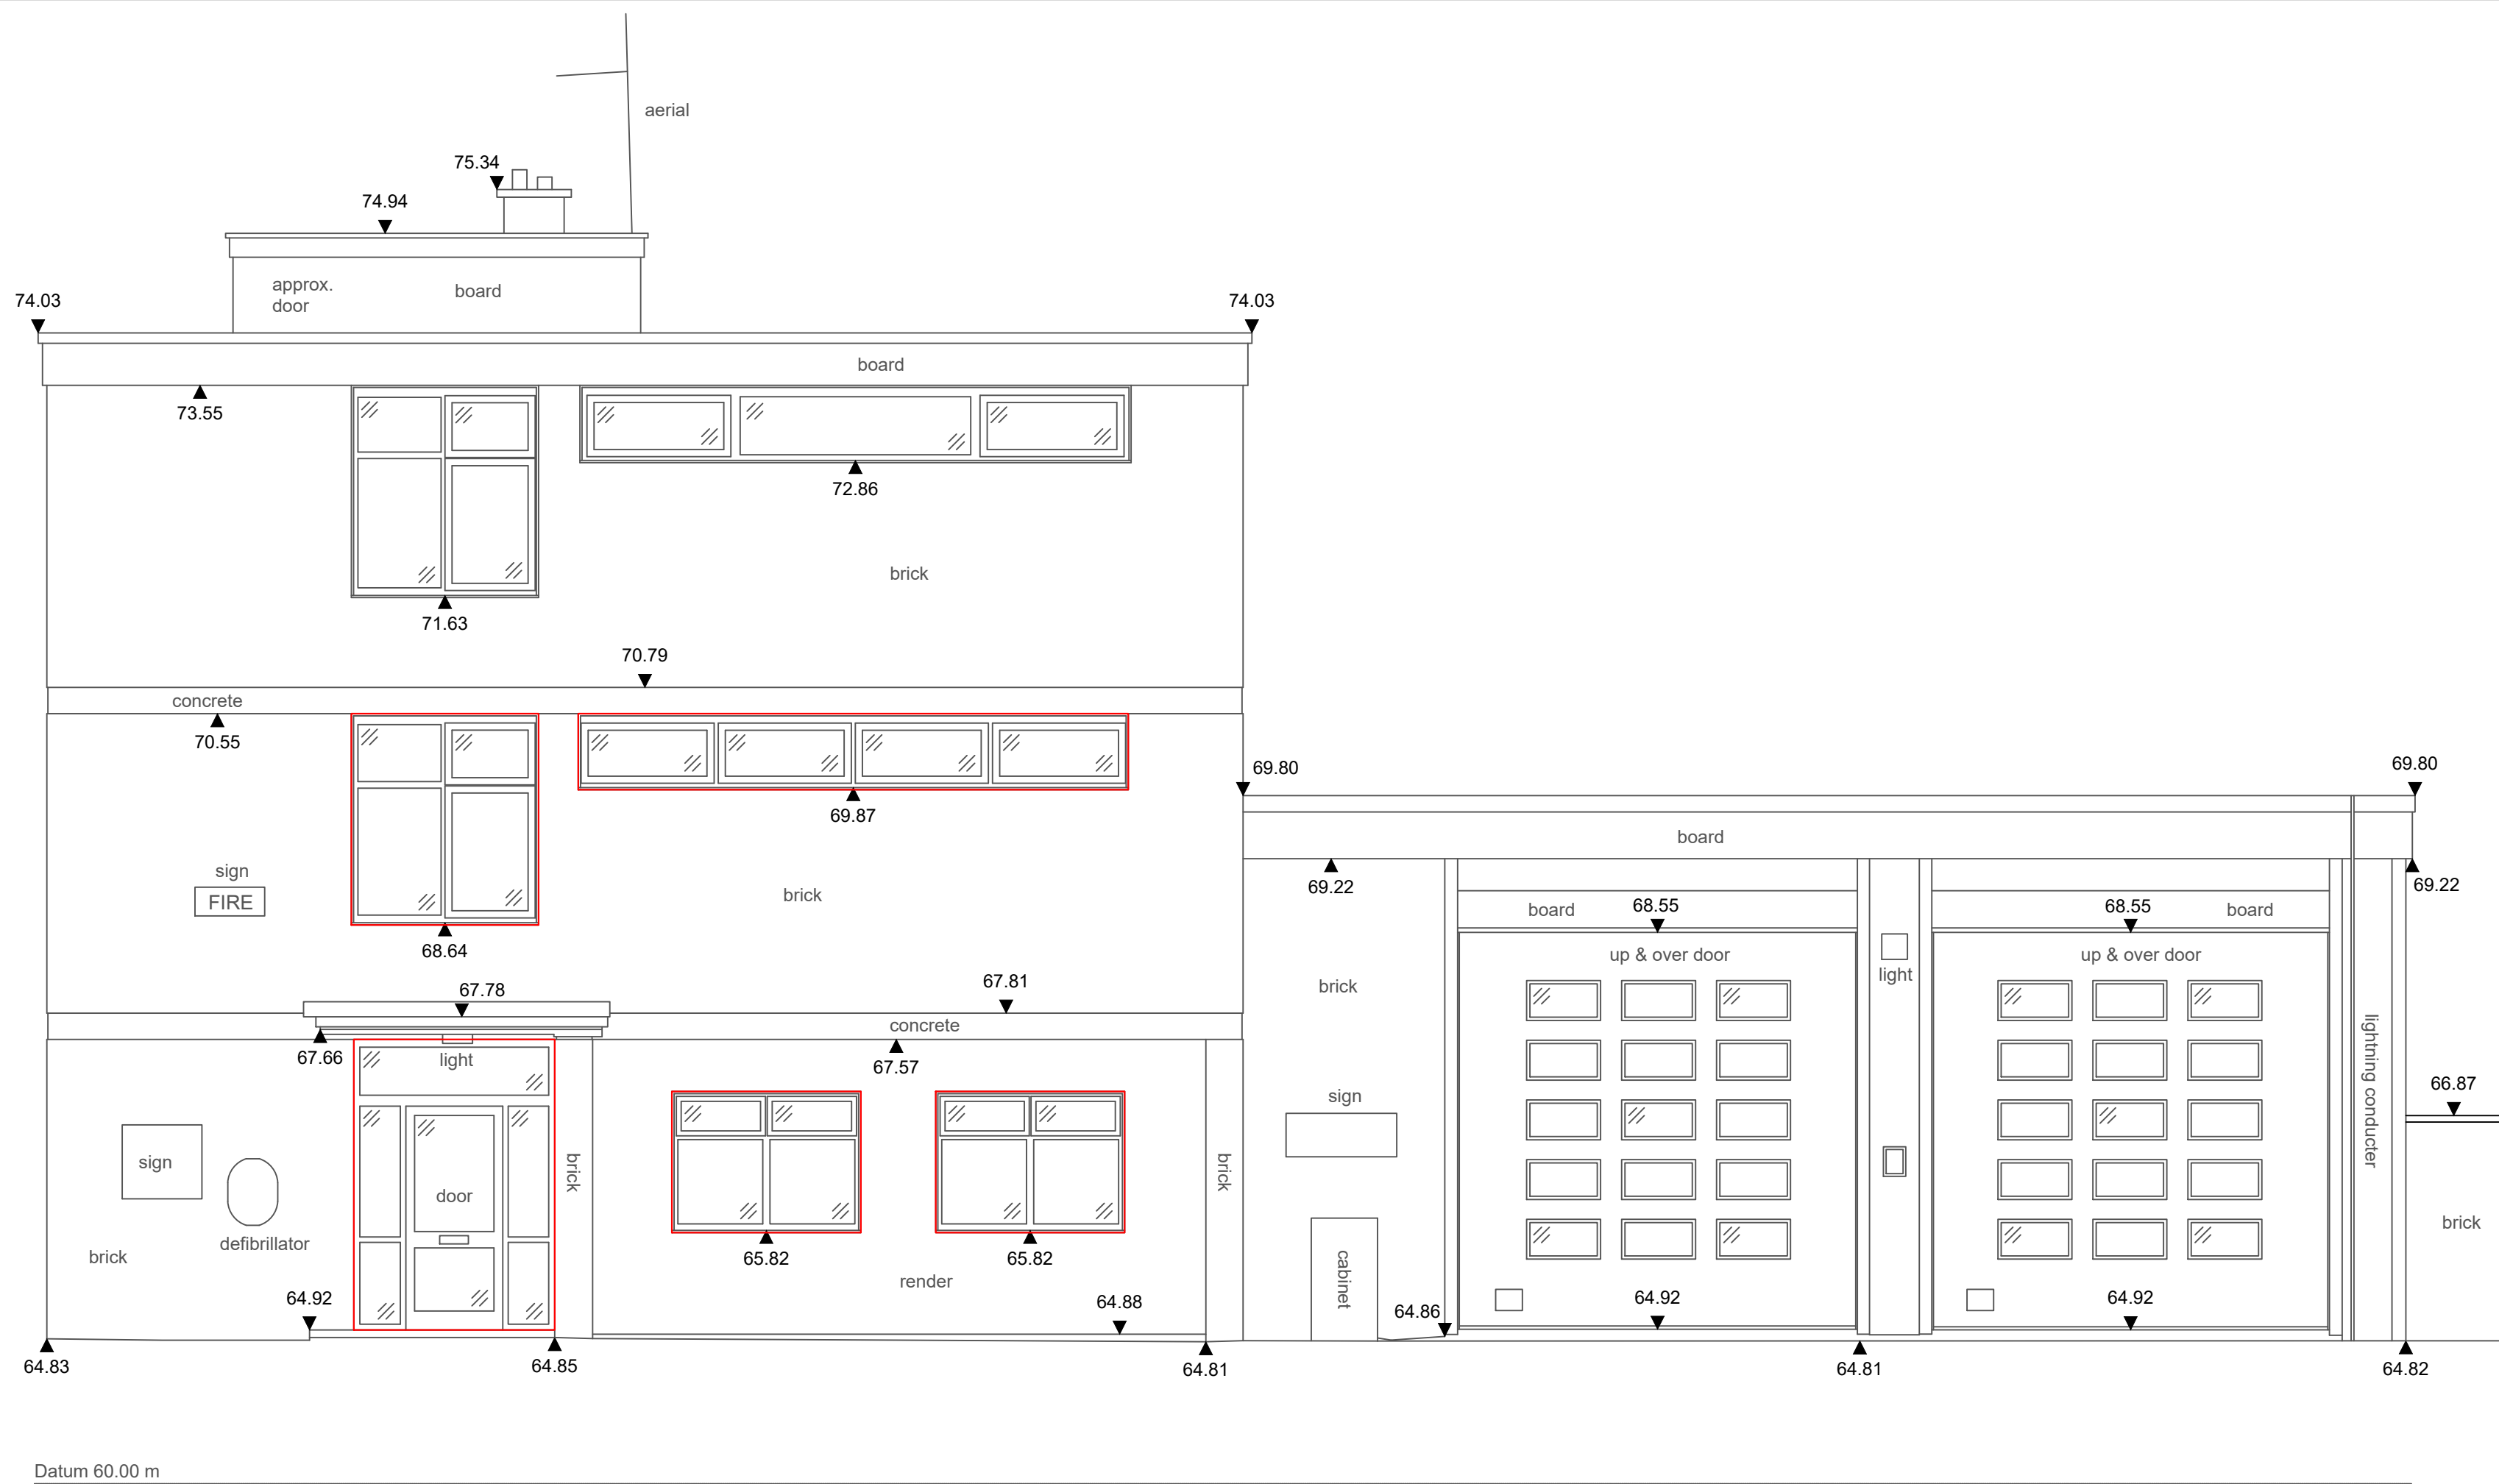

North East Elevation

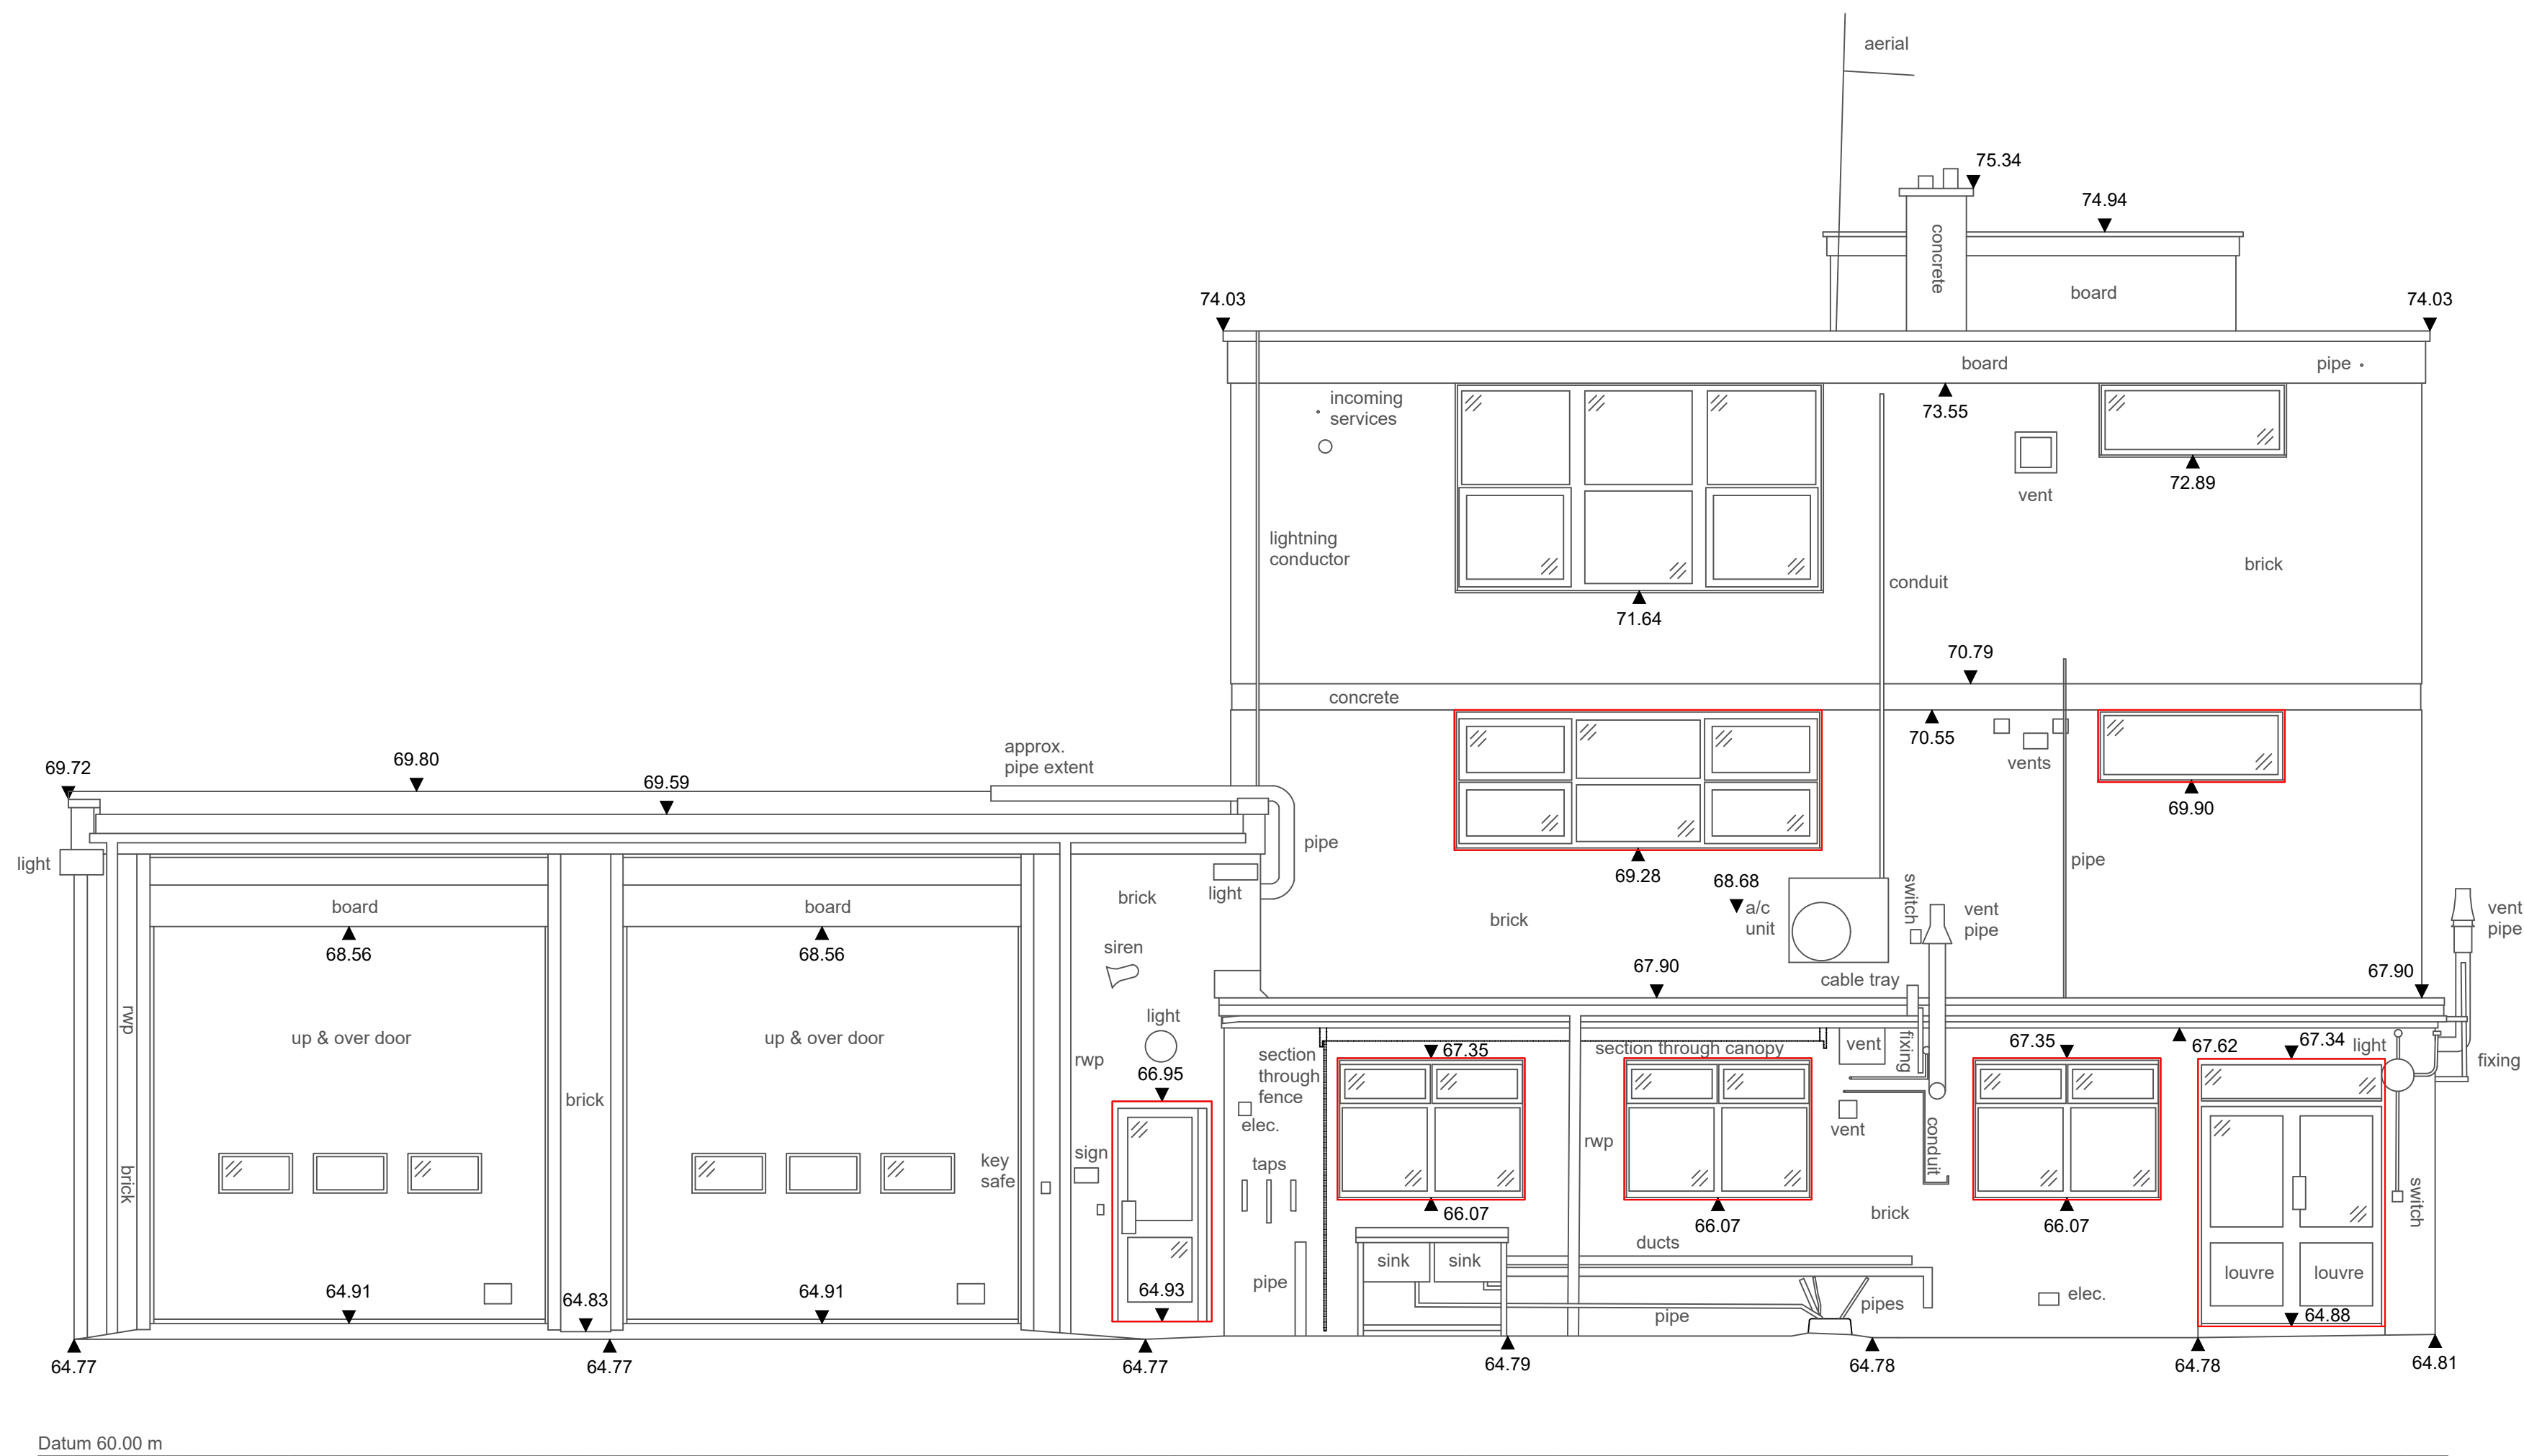

South West Elevation

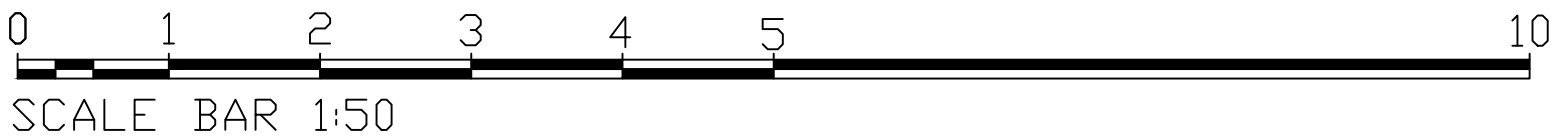

CLIENT:
Royal Berkshire Fire & Rescue Service

PROJECT:

PROJECT TITLE: Wokingham Road - PSDS Works
PROPERTY ADDRESS: Wokingham Road Fire Station,
302-316 Wokingham Rd,
Reading,
RG6 1LT

DRAWING TITLE: Wokingham Road Fire Station North East & South
West Proposed Elevation

DRAWING No: 5229549-221

PAPER SIZE:	DRAWN BY:	CHECKED BY:	CO-ORD CHECK BY:
A1	CD	JA	MTS
SCALE:	DATE:	DATE:	DATE:
1:50	22/11/24	22/11/24	22/11/24

STATUS
01. DESIGN 02. DESIGN CONCLUSION 03. PLANNING
04. PRODUCTION INFORMATION 05. BUILDING REGULATIONS
06. TENDER 07. CONSTRUCTION
08. FINAL CONSTRUCTION 09. SPARE

DRAWING STATUS: 03

01. PRELIMINARY 02. FOR COMMENT 03. FOR APPROVAL

DRAWING STATUS: 03