




OS Map

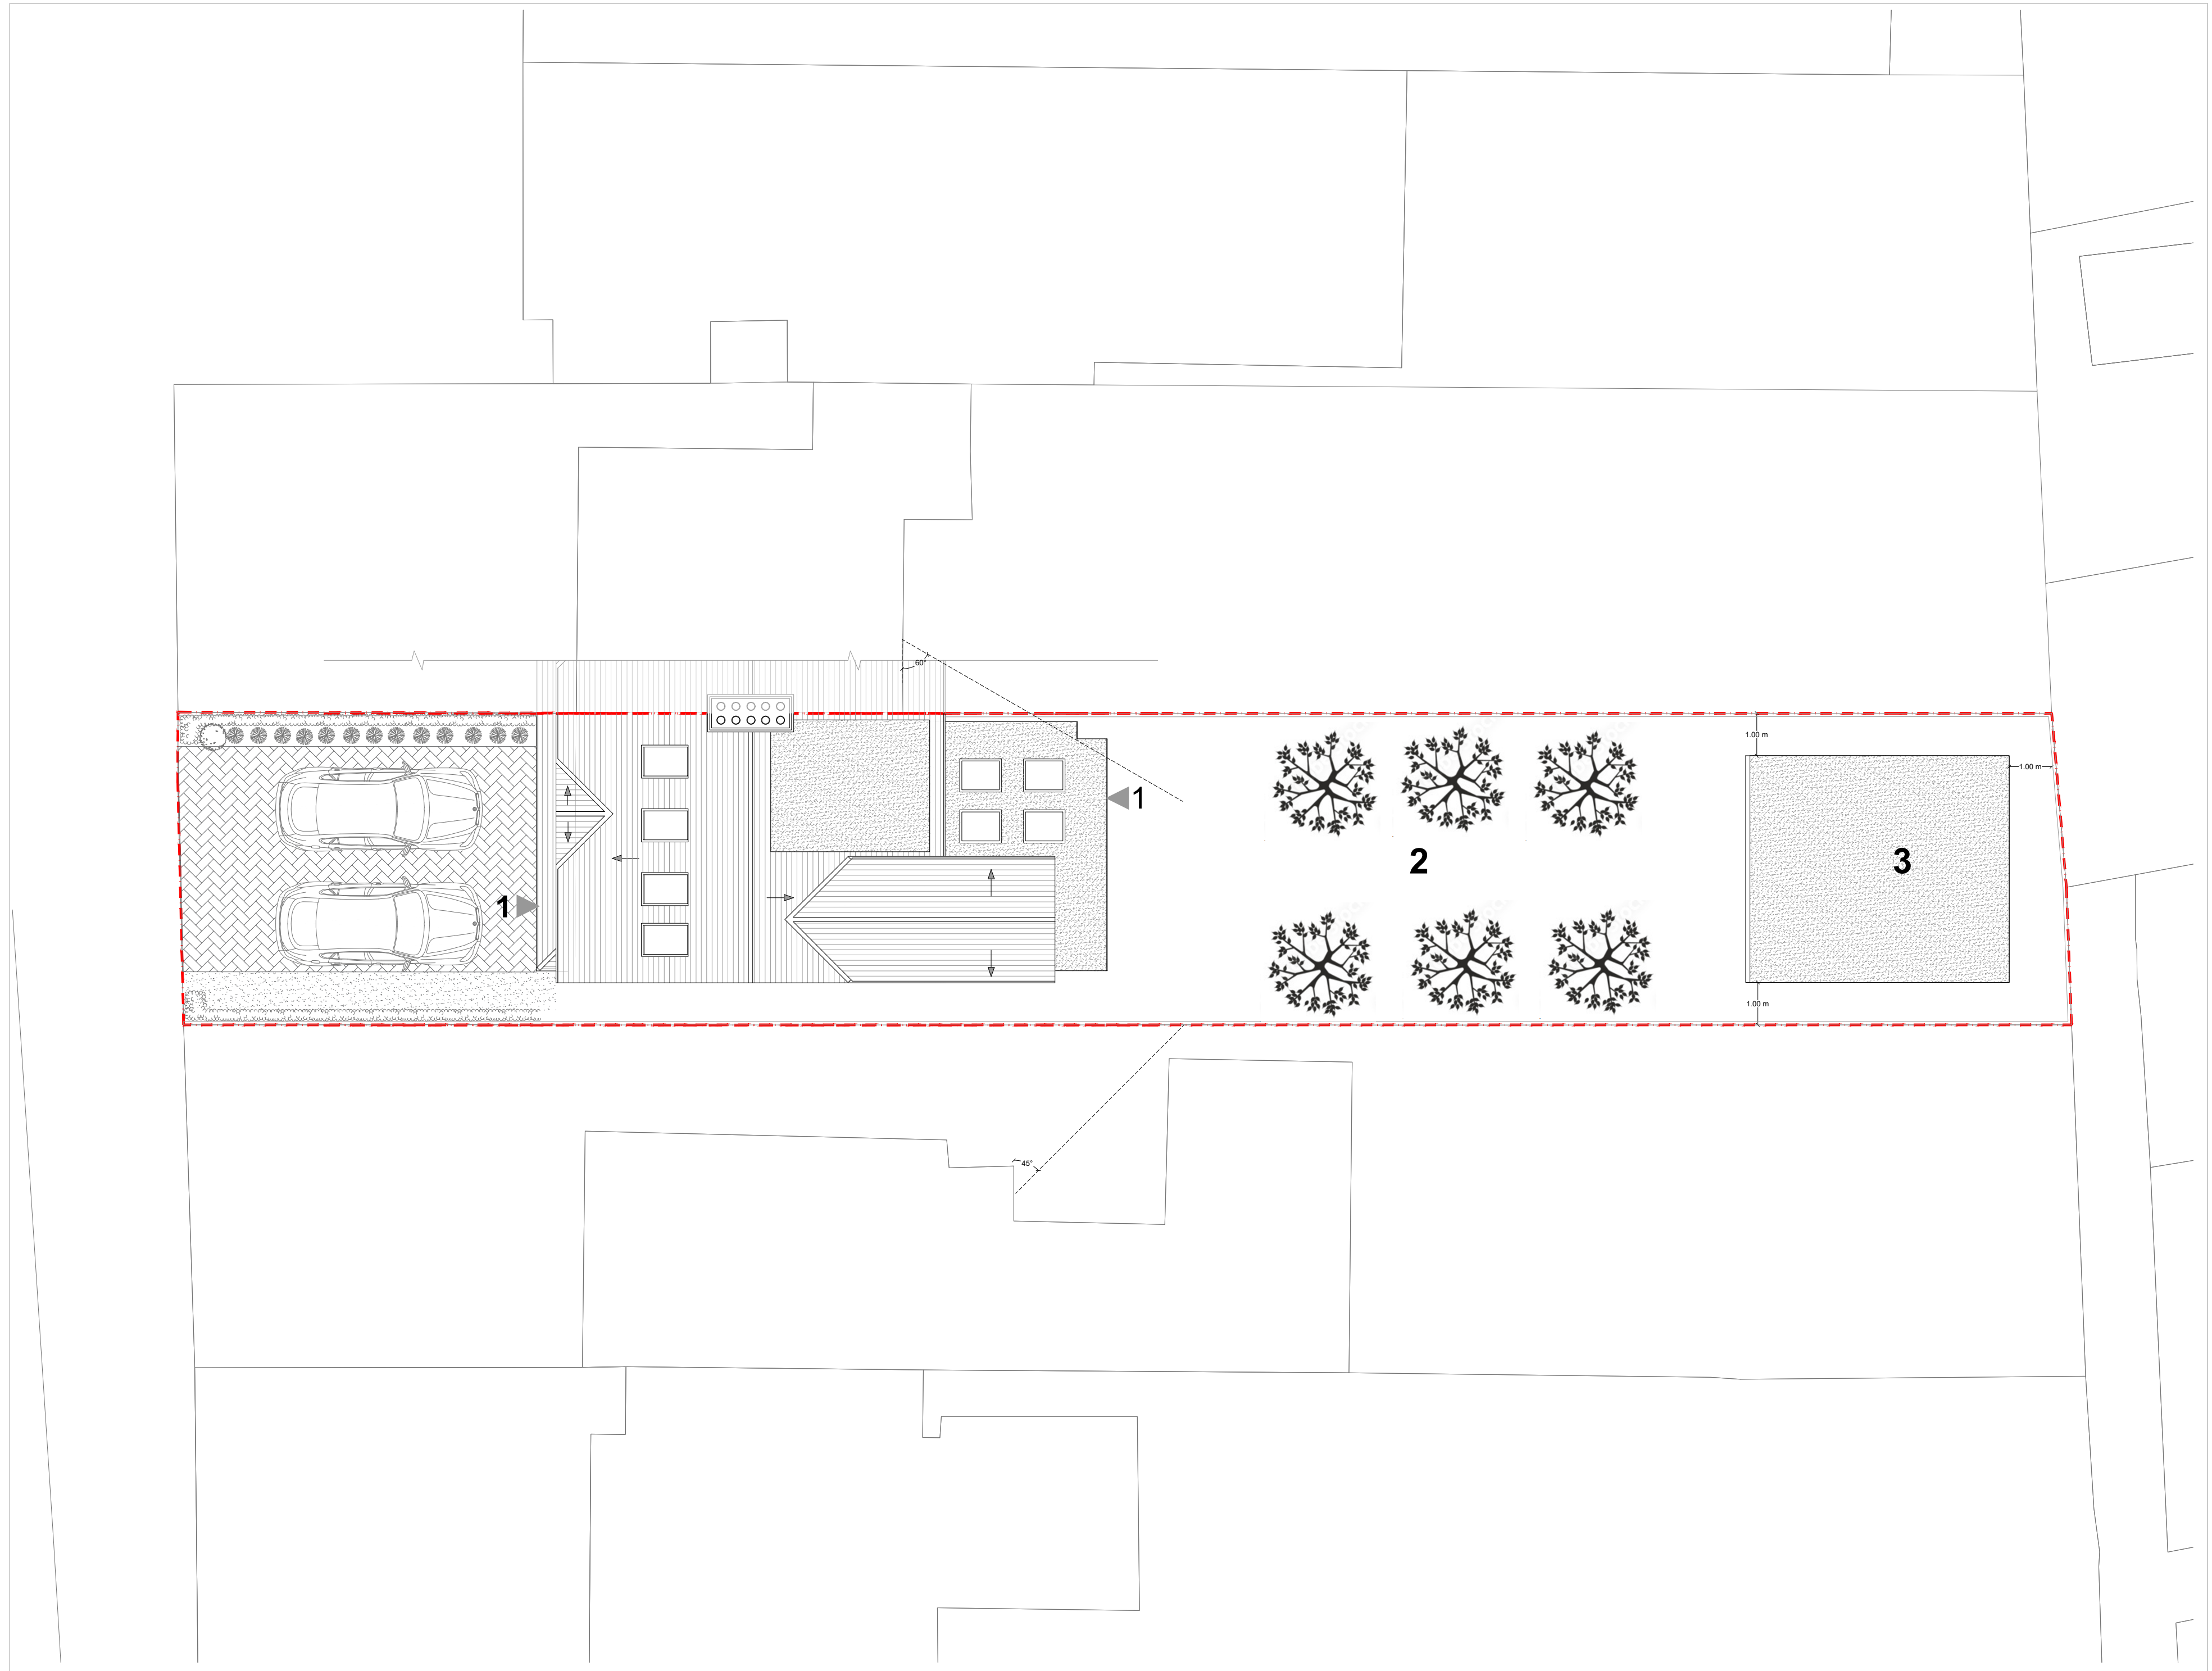


Site Plan

KEY

- 1 Entrance
- 2 Garden
- 3 Outbuilding

Property Boundary

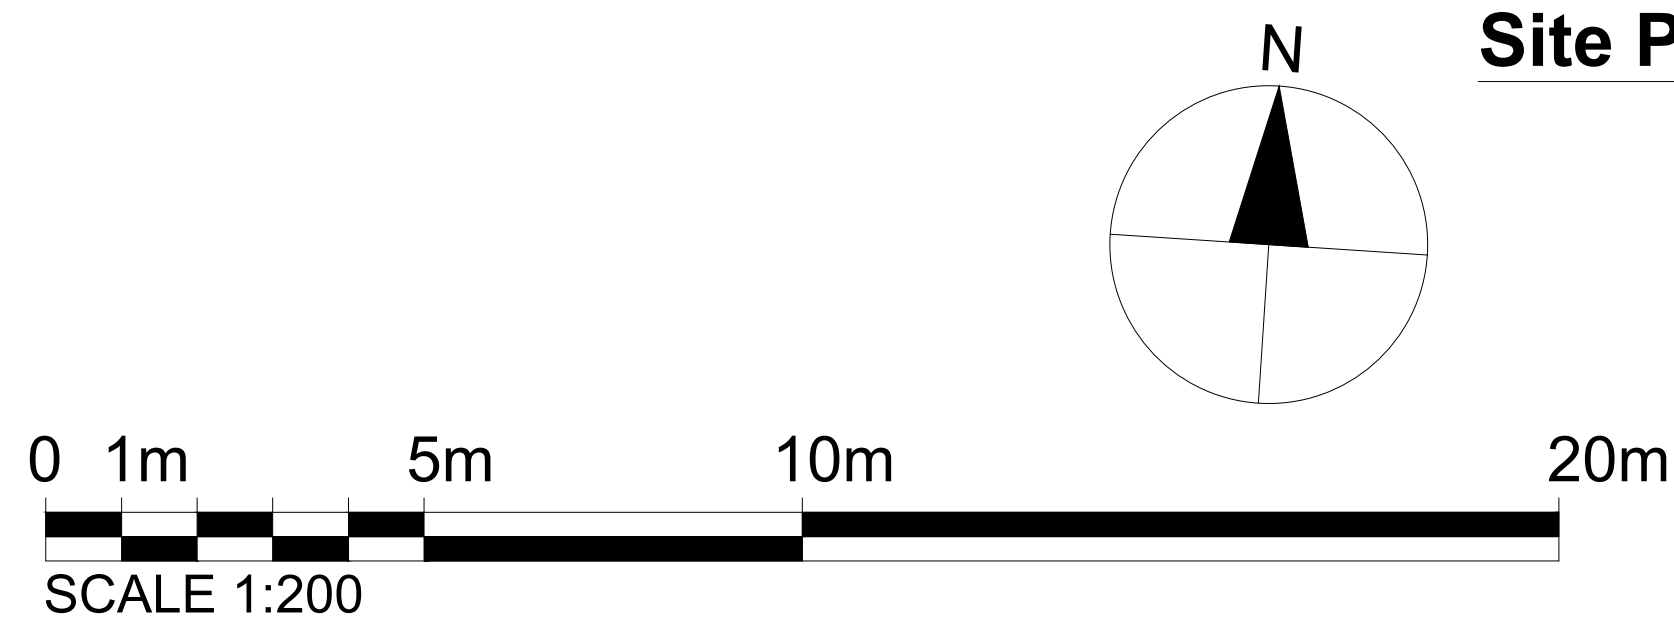

Dimensions Written dimensions to be taken in preference to scaled dimensions. The Contractor is responsible for checking all dimensions before work starts.

Local Authority All work is to be carried out to the requirements, and to the satisfaction of the Local Authority. These drawings are for planning purposes only.

Discrepancies Any discrepancies to be brought to the attention of Urban Consulting Engineers Ltd. Immediately.

REVISIONS

REV	DATE	DESCRIPTION	BY	CH
P01	05/01/2025		BS	HA
P02	01/03/2025			

PROJECT - 2065

Erection of rear extension, loft and outbuilding

ADDRESS

285 Basingstoke Road, Reading, RG2 0JA

DATE

Mar 2025

REVISION

P01

DRAWING TITLE

Proposed - Location Plans

CLIENT

Mr. XXX


DRAWING No.

2065 -L101

SCALE @ A3


1:1250 / 1:200

URBAN
CONSULTING ENGINEERS
29 WILLINGHAM WAY,
KINGSTON UPON THAMES,
KT1 3JN
TEL 020-3916-5575
www.urbanconsultingengineers.co.uk

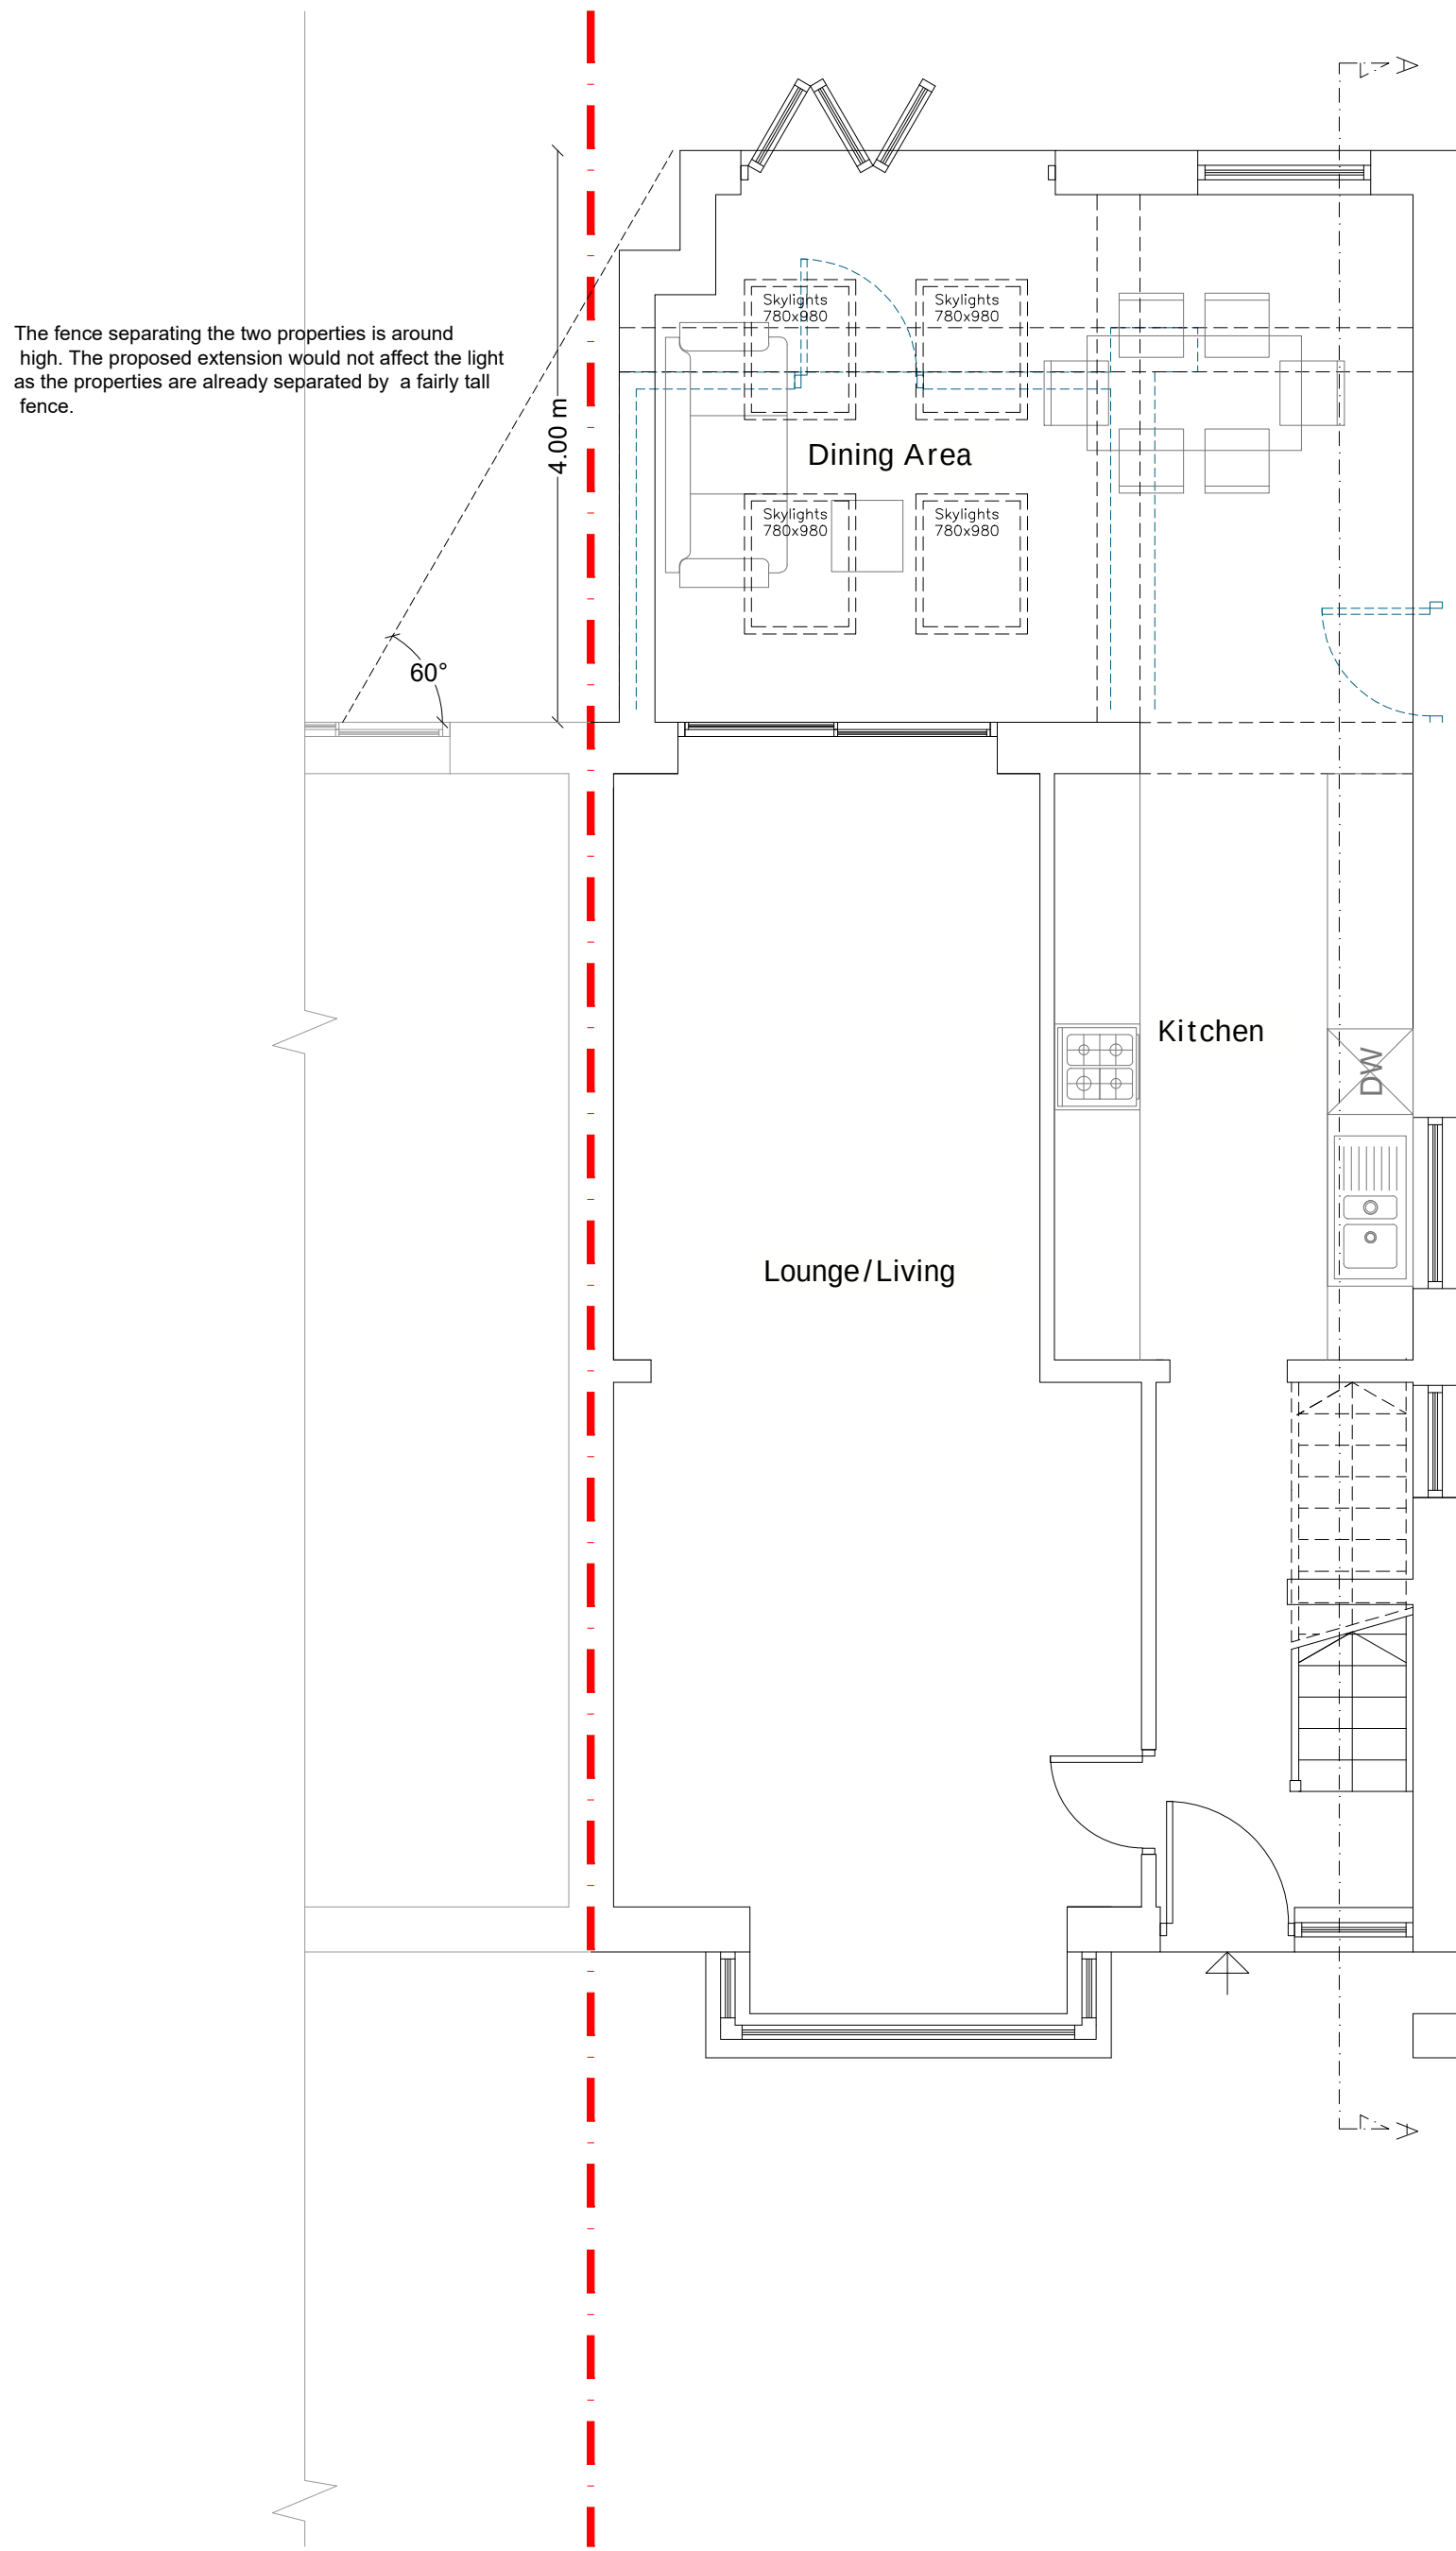

Ground Floor PLAn

----- Line of demolishing

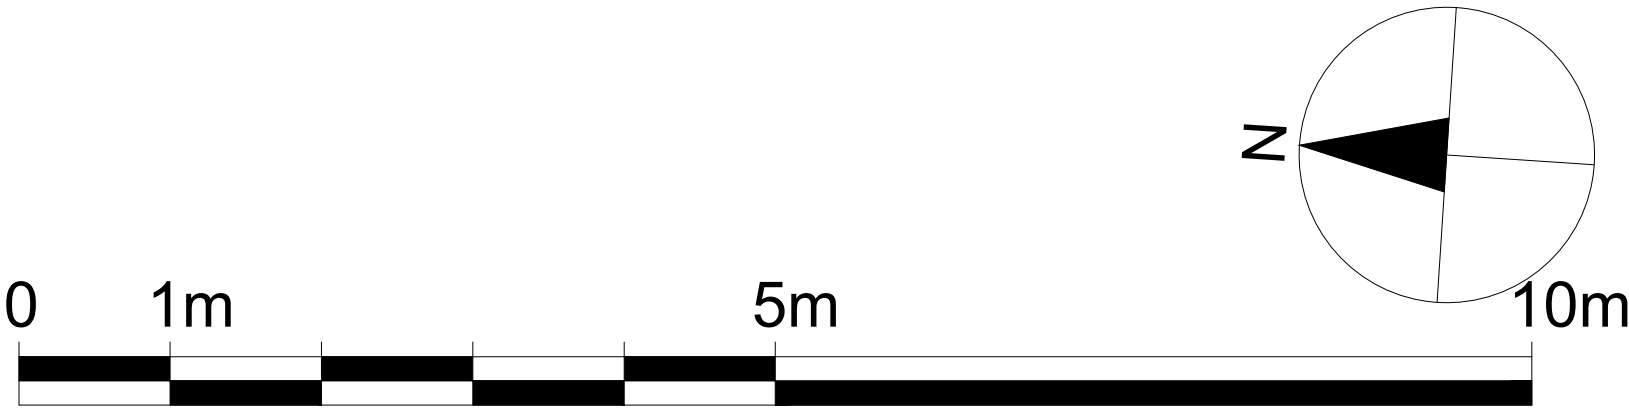

Dimensions Written dimensions to be taken in preference to scaled dimensions. The Contractor is responsible for checking all dimensions before work starts.

Local Authority All work is to be carried out to the requirements, and to the satisfaction of the Local Authority. These drawings are for planning purposes only.

Discrepancies Any discrepancies to be brought to the attention of Urban Consulting Engineers Lt. Immediately.

REVISIONS				
REV	DATE	DESCRIPTION	BY	CH
P01	05/01/2025		BS	HA
P02	01/03/2025			

PROJECT - 2065
Erection of rear extension, loft and outbuilding


ADDRESS
285 Basingstoke Road, Reading, RG2 0JA

DATE Mar 2025	REVISION P01
-------------------------	------------------------


DRAWING TITLE Proposed - Ground Floor Plan	
CLIENT Mr. XXX	SCALE @ A3 1:100
DRAWING No. 2065 -P101	

URBAN
CONSULTING ENGINEERS


29 WILLINGHAM WAY,
KINGSTON UPON THAMES,
KT1 3JN
TEL 020-3916-5575
www.urbanconsultingengineers.co.uk

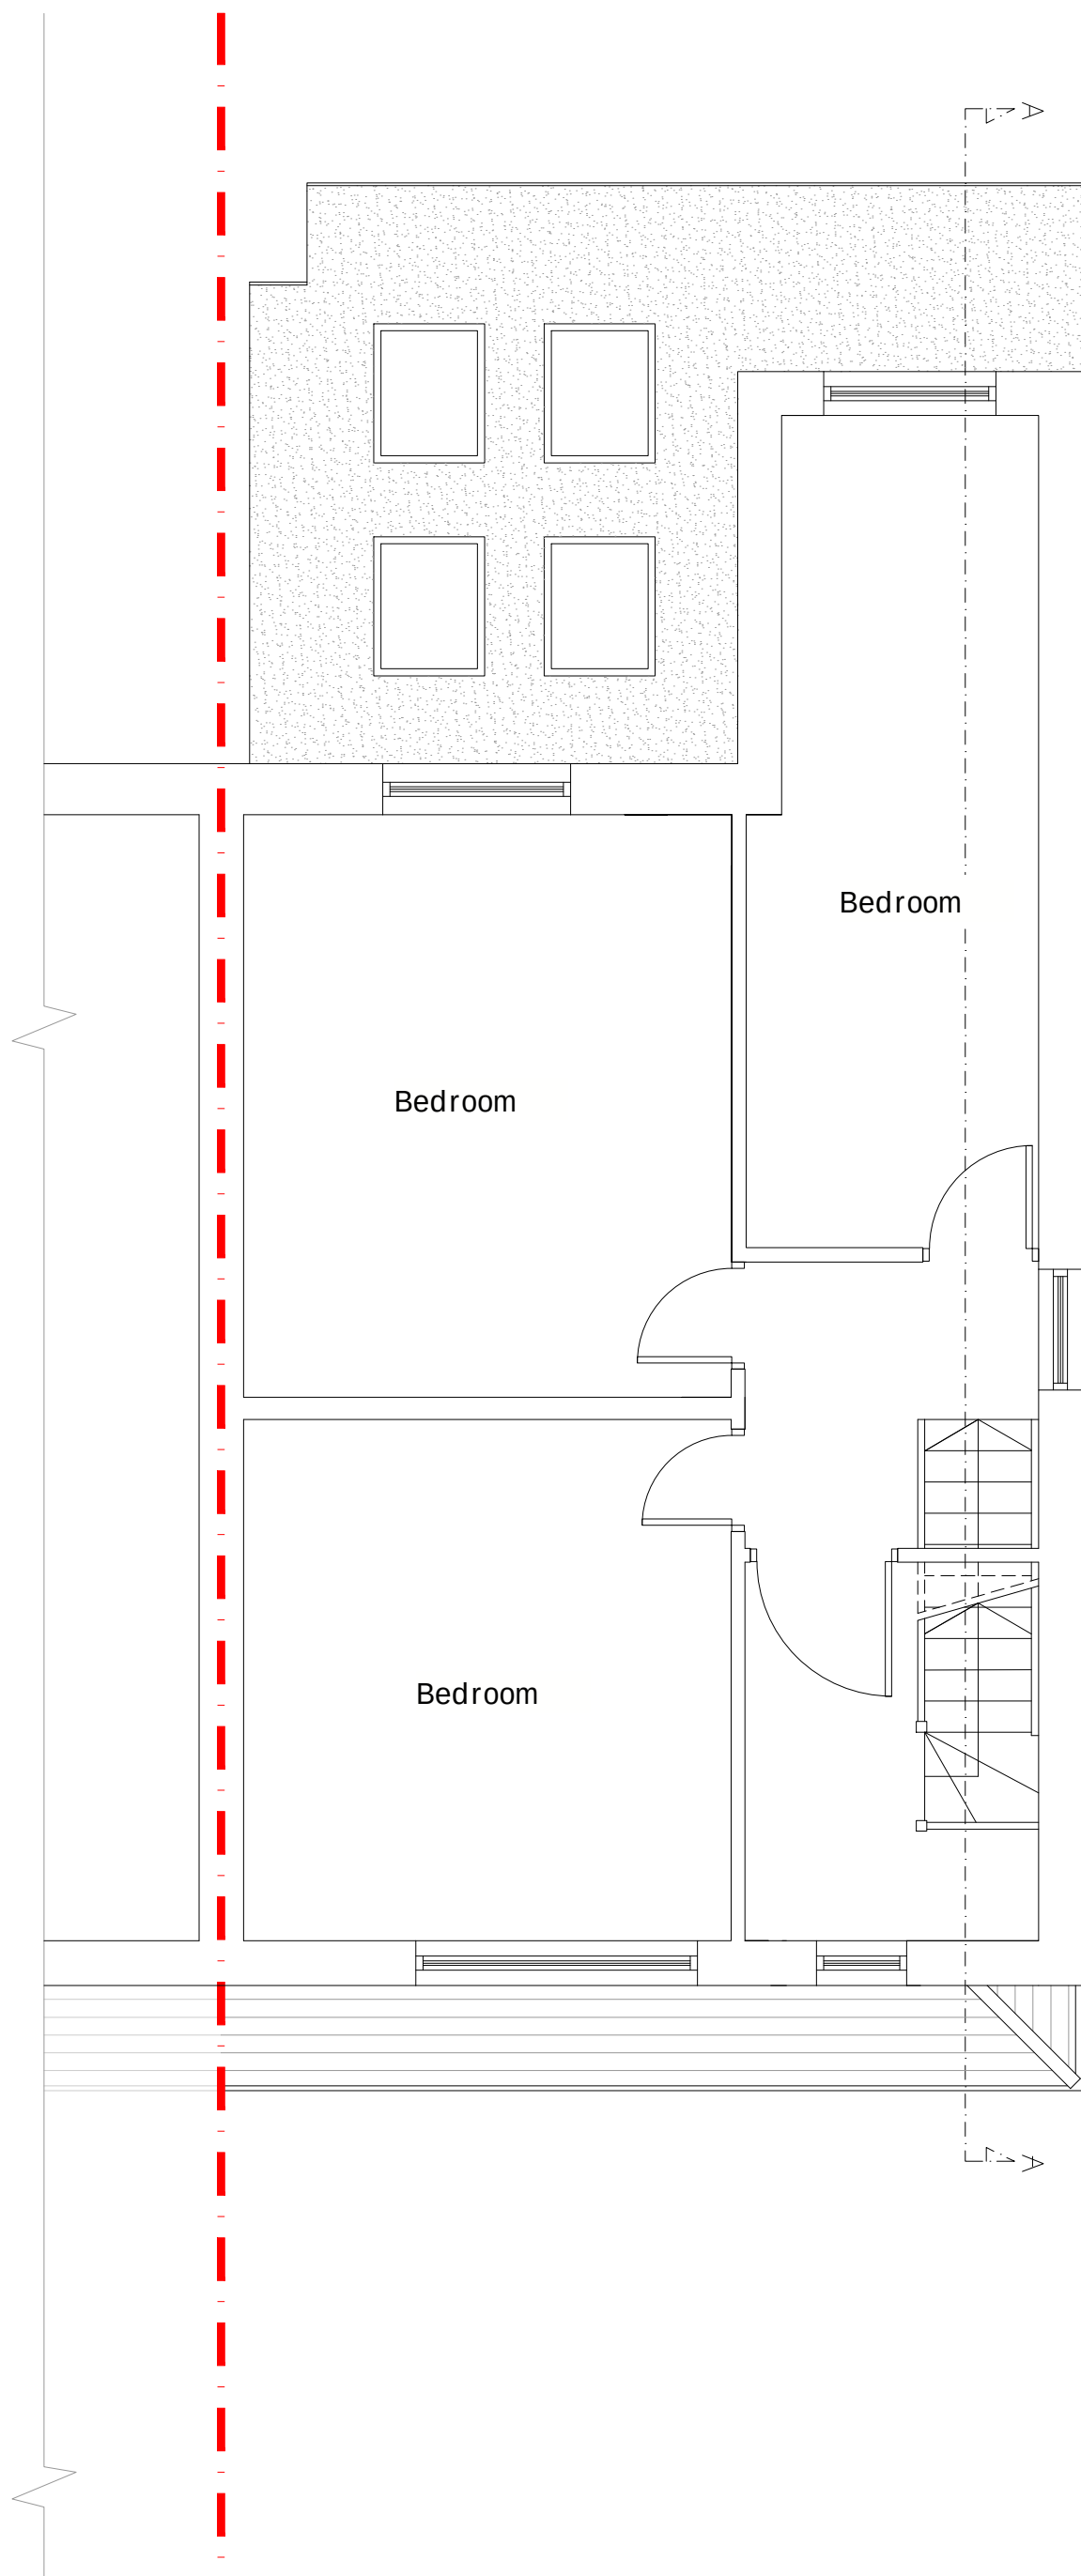


First Floor Plan

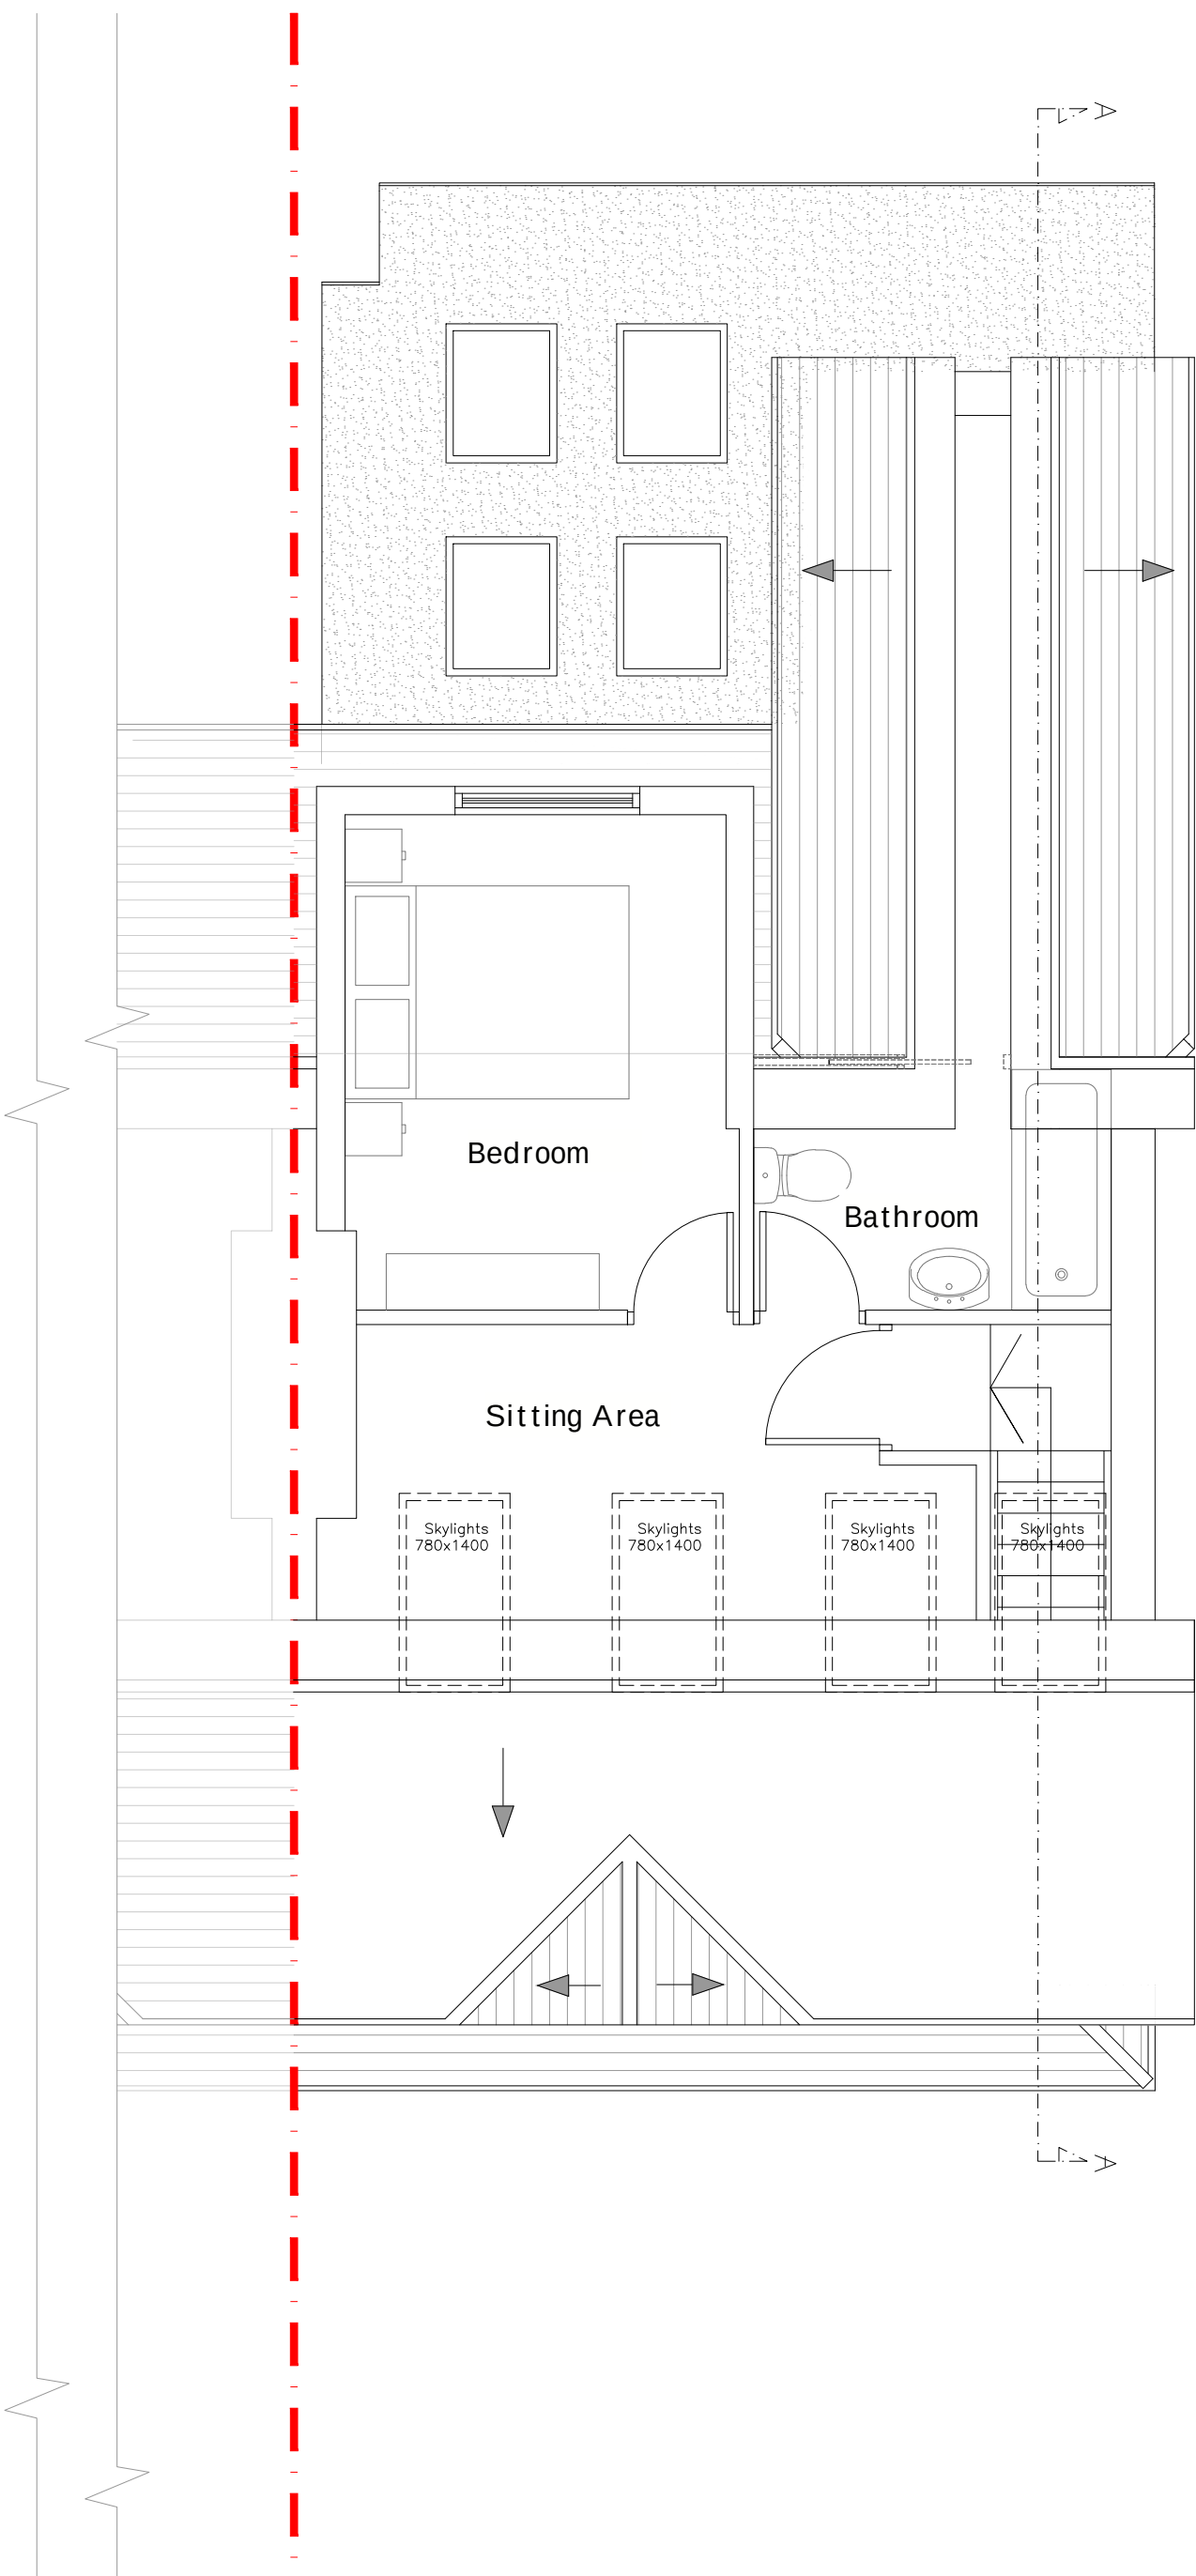

Loft Floor Plan

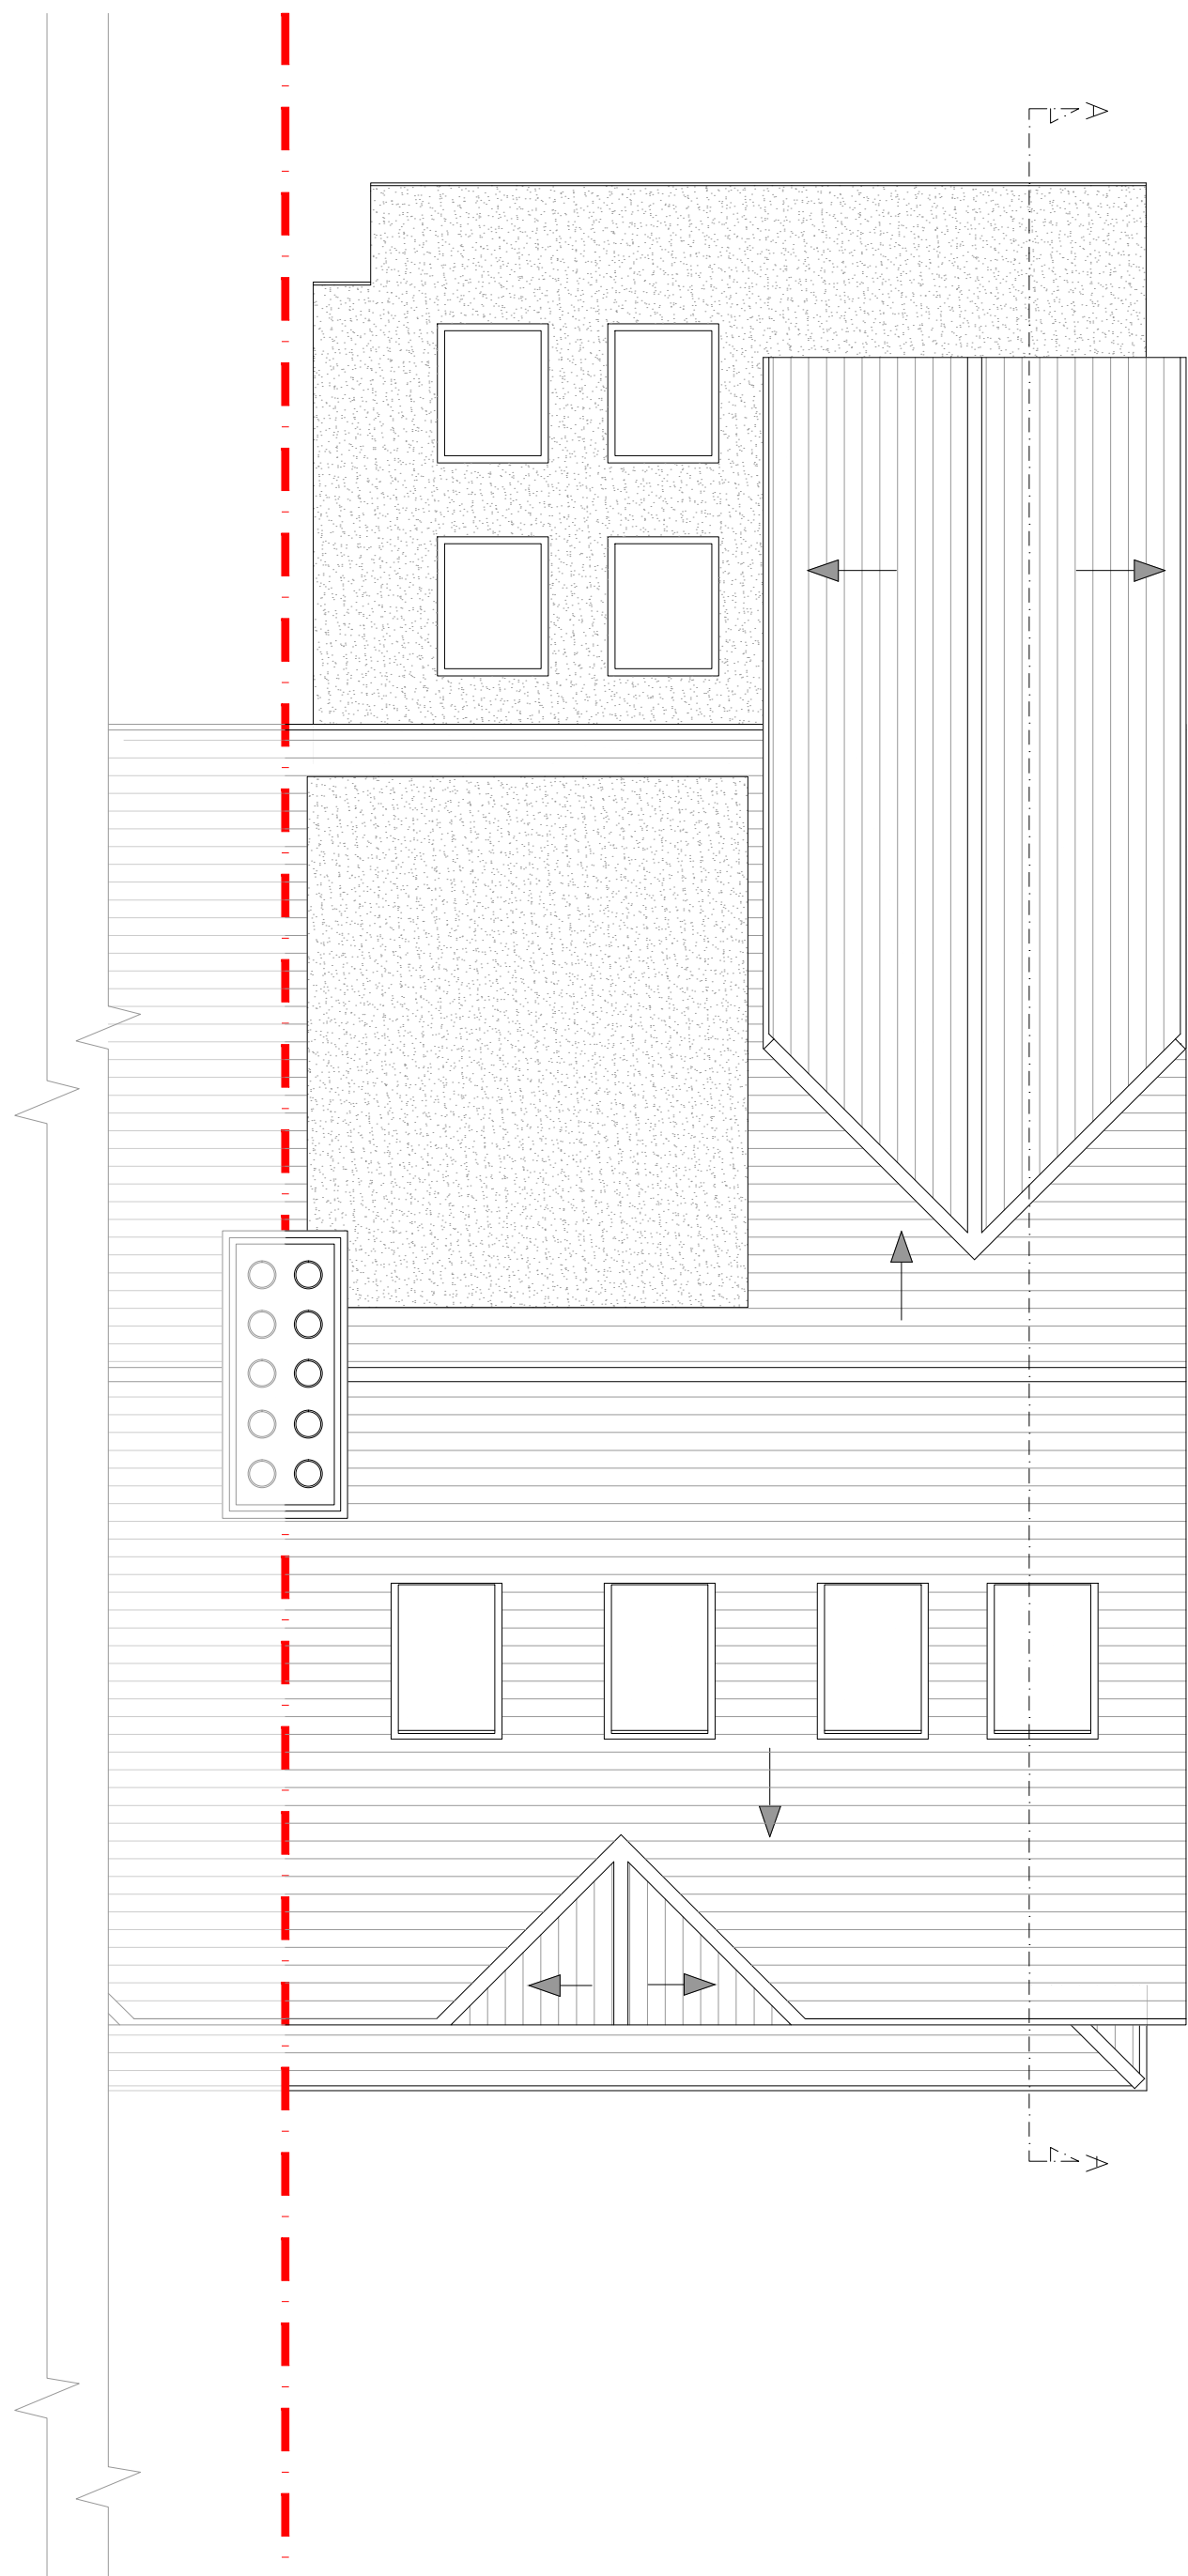

Roof Plan

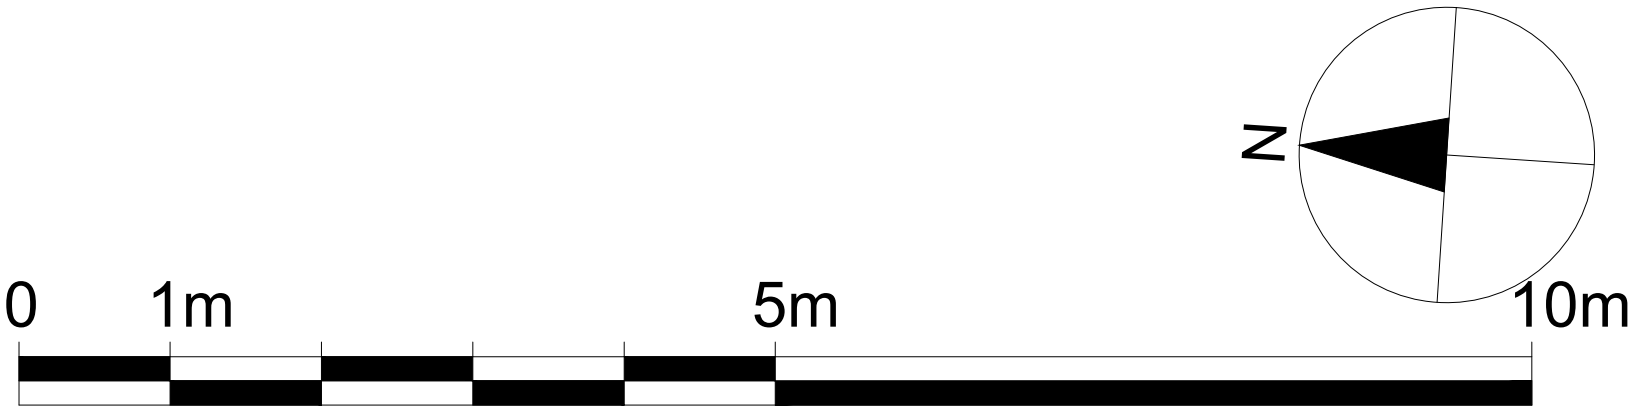

Dimensions Written dimensions to be taken in preference to scaled dimensions. The Contractor is responsible for checking all dimensions before work starts.

Local Authority All work is to be carried out to the requirements, and to the satisfaction of the Local Authority. These drawings are for planning purposes only.

Discrepancies Any discrepancies to be brought to the attention of Urban Consulting Engineers Lt. Immediately.

REVISIONS				
REV	DATE	DESCRIPTION	BY	CH
P01	05/01/2025		BS	HA
P02	01/03/2025			

PROJECT - 2065
Erection of rear extension, loft and outbuilding


ADDRESS
285 Basingstoke Road, Reading, RG2 0JA

DATE Mar 2025	REVISION P01
-------------------------	------------------------

DRAWING TITLE Proposed - First, Loft and Roof Plans	
CLIENT Mr. XXX	
DRAWING No. 2065 -P102	SCALE @ A3 1:100

URBAN
CONSULTING ENGINEERS


29 WILLINGHAM WAY,
KINGSTON UPON THAMES,
KT1 3JN
TEL 020-3916-5575
www.urbanconsultingengineers.co.uk

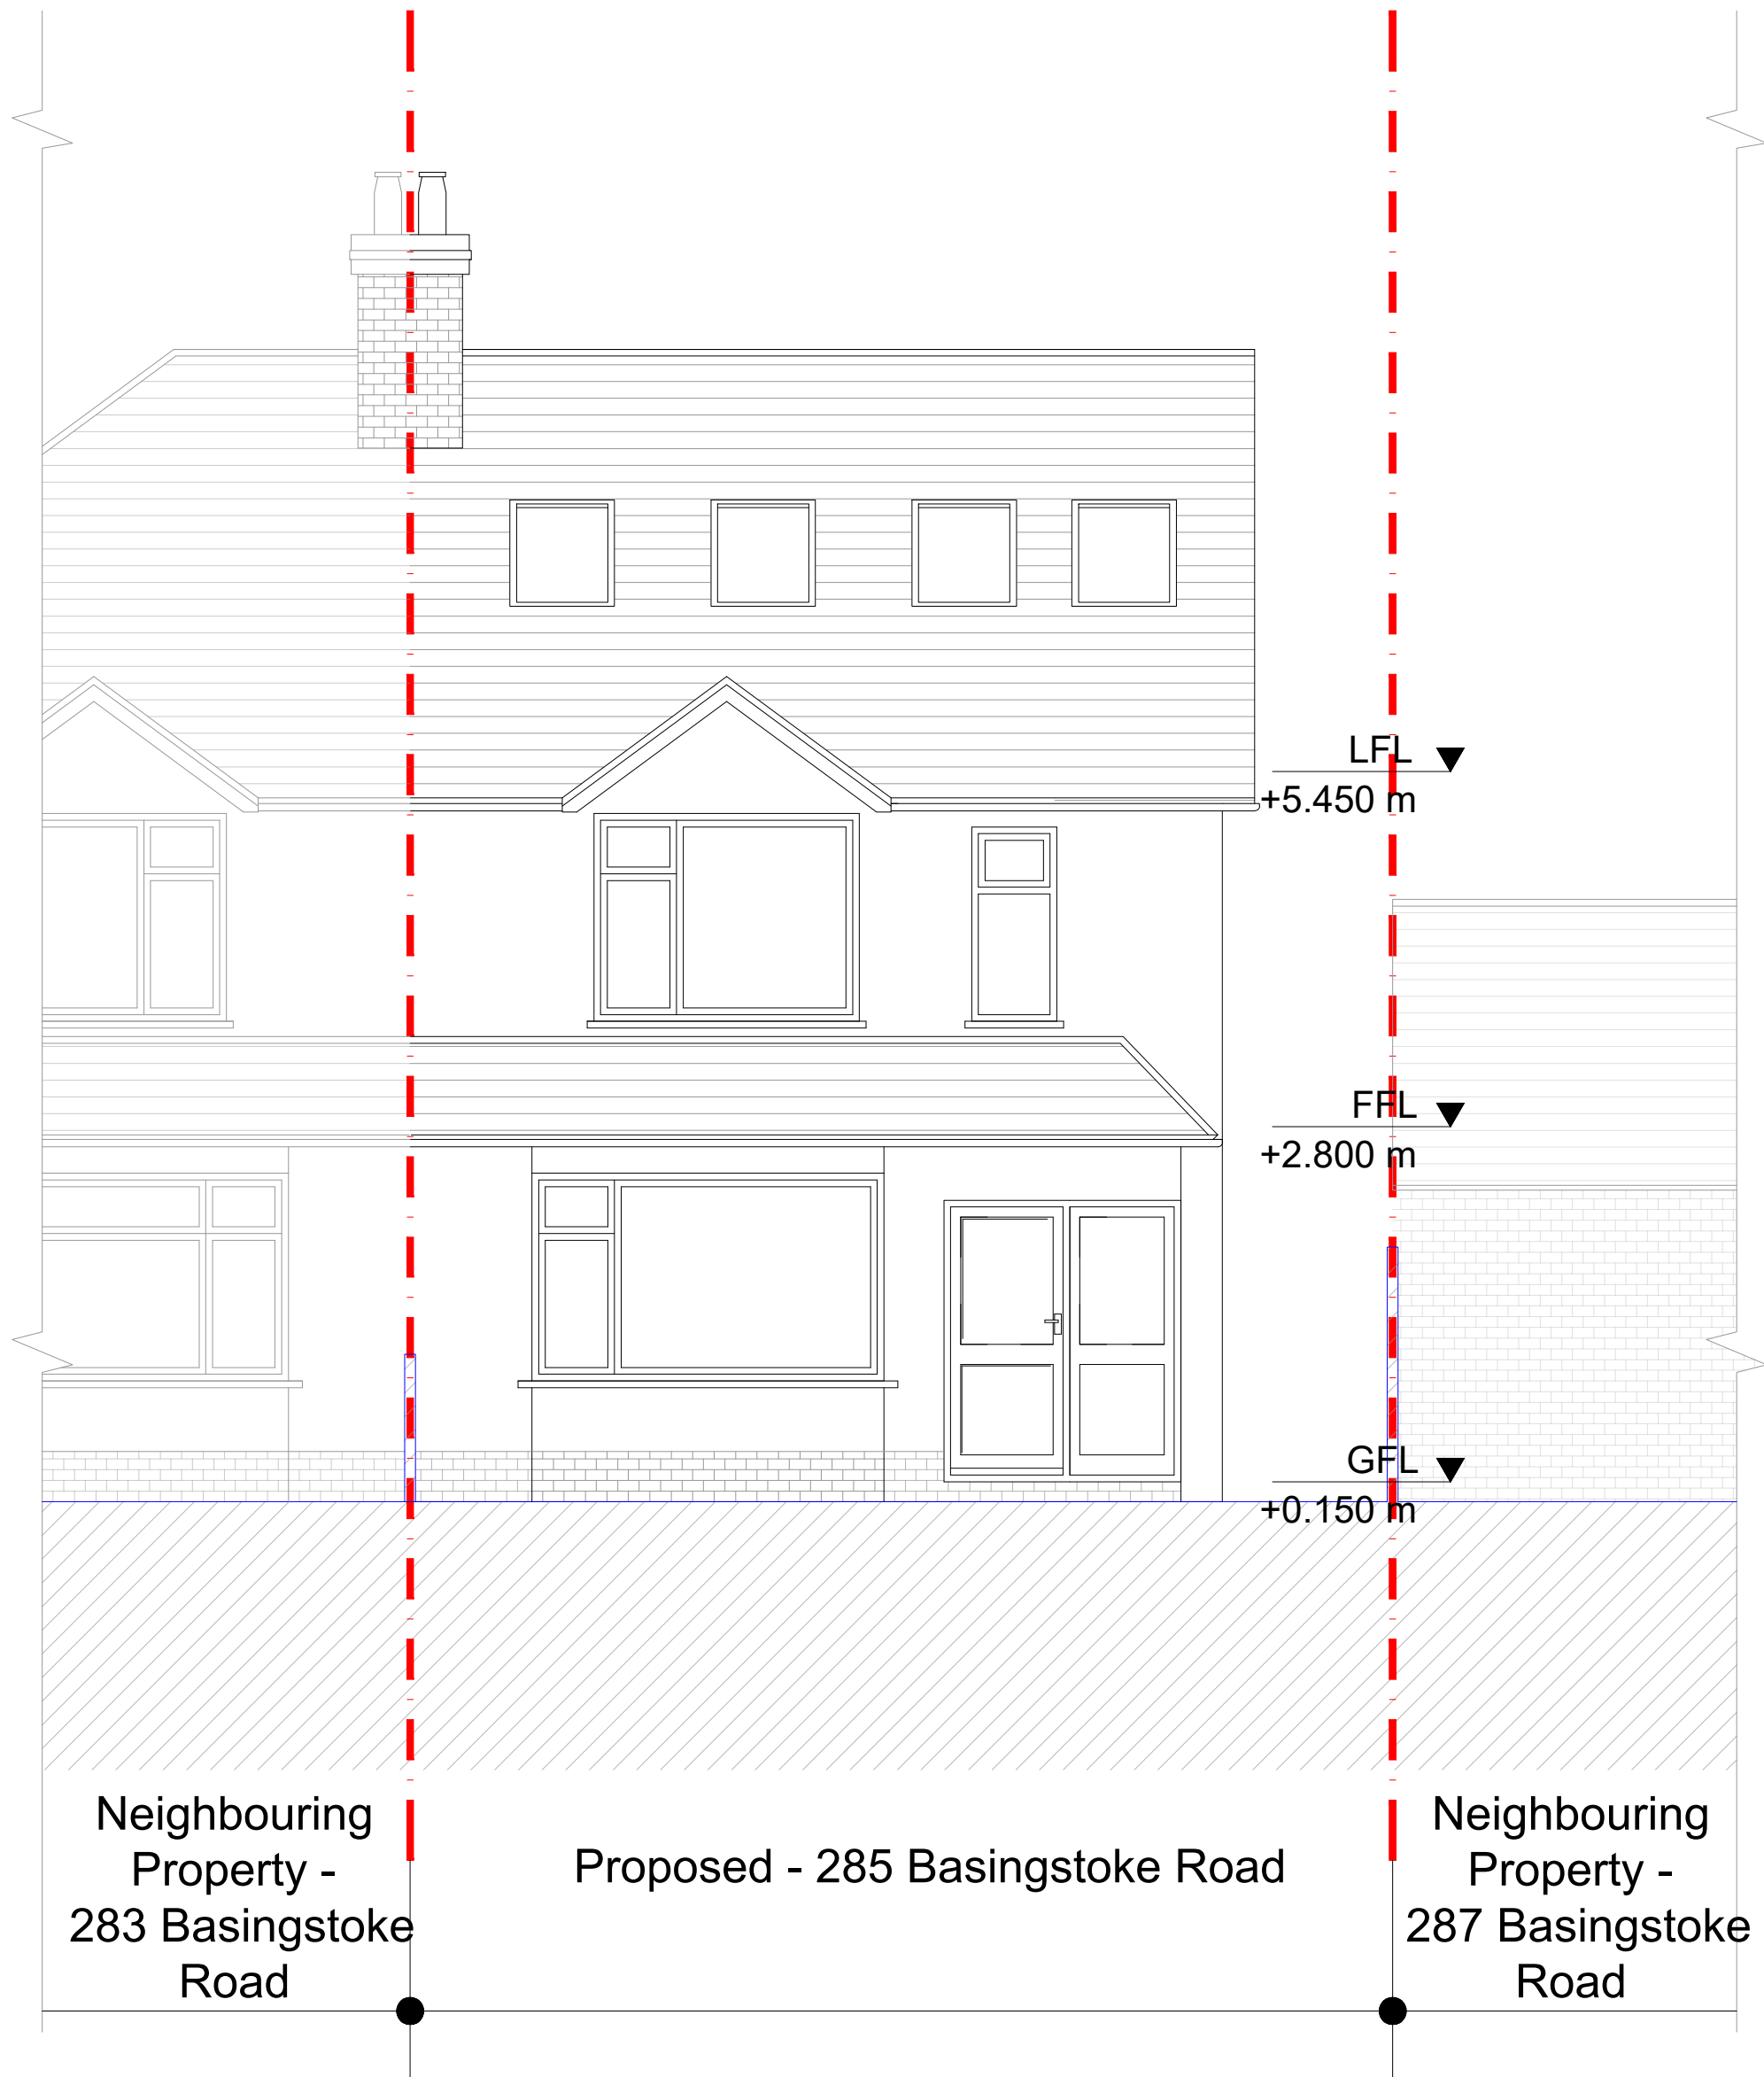

Front Elevation



Rear Elevation

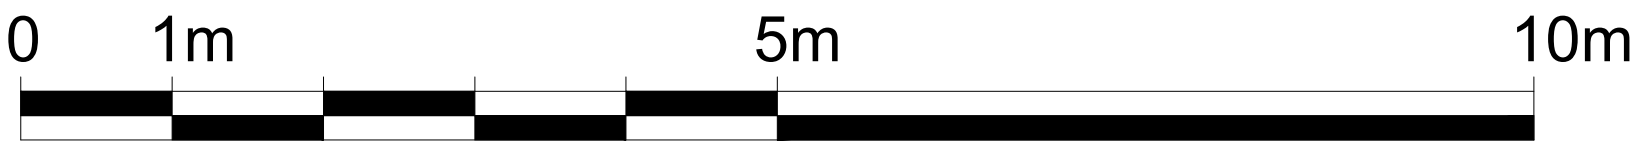

Dimensions Written dimensions to be taken in preference to scaled dimensions. The Contractor is responsible for checking all dimensions before work starts.

Local Authority All work is to be carried out to the requirements, and to the satisfaction of the Local Authority. These drawings are for planning purposes only.

Discrepancies Any discrepancies to be brought to the attention of Urban Consulting Engineers Lt. Immediately.

REVISIONS				
REV	DATE	DESCRIPTION	BY	CH
P01	05/01/2025		BS	HA
P02	01/03/2025			



PROJECT - 2065	
Erection of rear extension, loft and outbuilding	
ADDRESS	
285 Basingstoke Road, Reading, RG2 0JA	
DATE	REVISION
Mar 2025	P01

DRAWING TITLE	
Proposed - Front and Rear Elevations	
CLIENT	
Mr. XXX	
DRAWING No.	SCALE @ A3
2065 -E101	1:100

URBAN

CONSULTING ENGINEERS

29 WILLINGHAM WAY,
KINGSTON UPON THAMES,
KT1 3JN
TEL 020-3916-5575
www.urbanconsultingengineers.co.uk

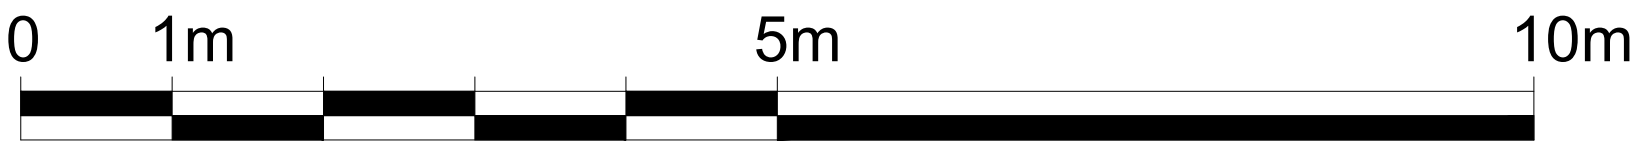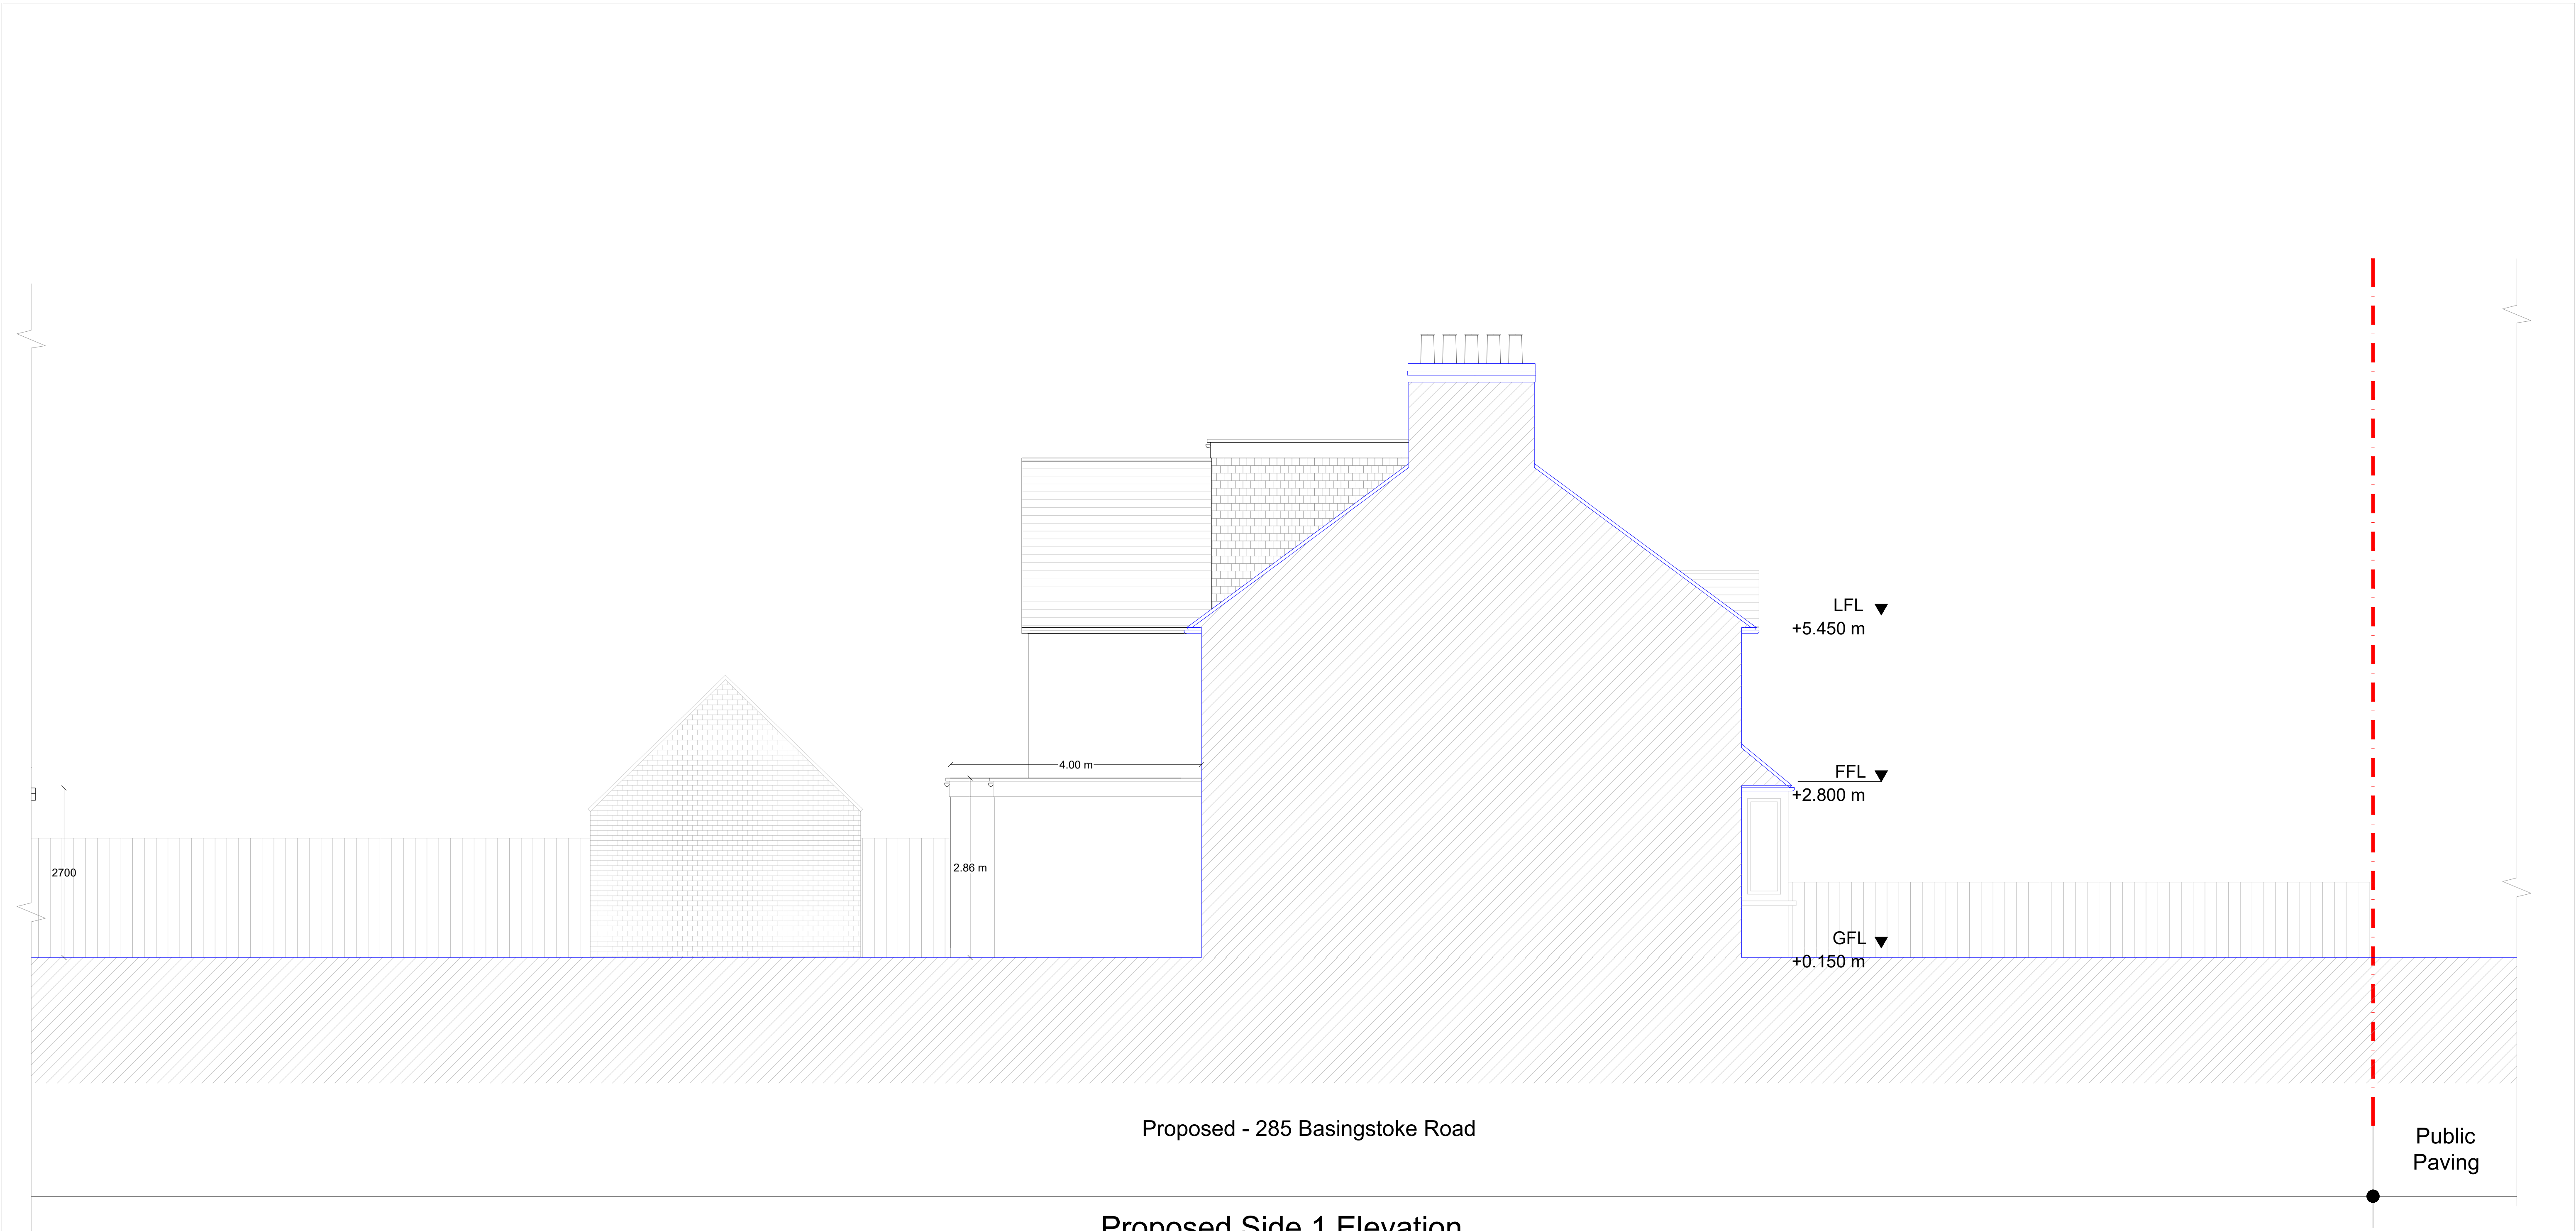

Dimensions Written dimensions to be taken in preference to scaled dimensions. The Contractor is responsible for checking all dimensions before work starts.

Local Authority All work is to be carried out to the requirements, and to the satisfaction of the Local Authority. These drawings are for planning purposes only.

Discrepancies Any discrepancies to be brought to the attention of Urban Consulting Engineers Lt. Immediately.

REVISIONS				
REV	DATE	DESCRIPTION	BY	CH
P01	05/01/2025		BS	HA
P02	01/03/2025			

PROJECT - 2065
Erection of rear extension, loft and outbuilding

ADDRESS
285 Basingstoke Road, Reading, RG2 0JA

DATE Mar 2025	REVISION P01
-------------------------	------------------------

DRAWING TITLE Proposed - Side 1 Elevation	
CLIENT Mr. XXX	SCALE @ A3 1:100
DRAWING No. 2065 -E102	

URBAN

CONSULTING ENGINEERS

29 WILLINGHAM WAY,
KINGSTON UPON THAMES,
KT1 3JN
TEL 020-3916-5575
www.urbanconsultingengineers.co.uk



Proposed Side 2 Elevation



Dimensions Written dimensions to be taken in preference to scaled dimensions. The Contractor is responsible for checking all dimensions before work starts.

Local Authority All work is to be carried out to the requirements, and to the satisfaction of the Local Authority. These drawings are for planning purposes only.

Discrepancies Any discrepancies to be brought to the attention of Urban Consulting Engineers Lt. Immediately.


REVISIONS					
REV	DATE	DESCRIPTION	BY	CH	
P01	05/01/2025		BS	HA	
P02	01/03/2025				

PROJECT - 2065	
Erection of rear extension, loft and outbuilding	
ADDRESS	
285 Basingstoke Road, Reading, RG2 0JA	
DATE	REVISION
Mar 2025	P01


DRAWING TITLE	
Proposed - Side 2 Elevation	
CLIENT	
Mr. XXX	
DRAWING No.	SCALE @ A3
2065 -E103	1:100

URBAN
CONSULTING ENGINEERS

29 WILLINGHAM WAY,
KINGSTON UPON THAMES,
KT1 3JN
TEL 020-3916-5575
www.urbanconsultingengineers.co.uk

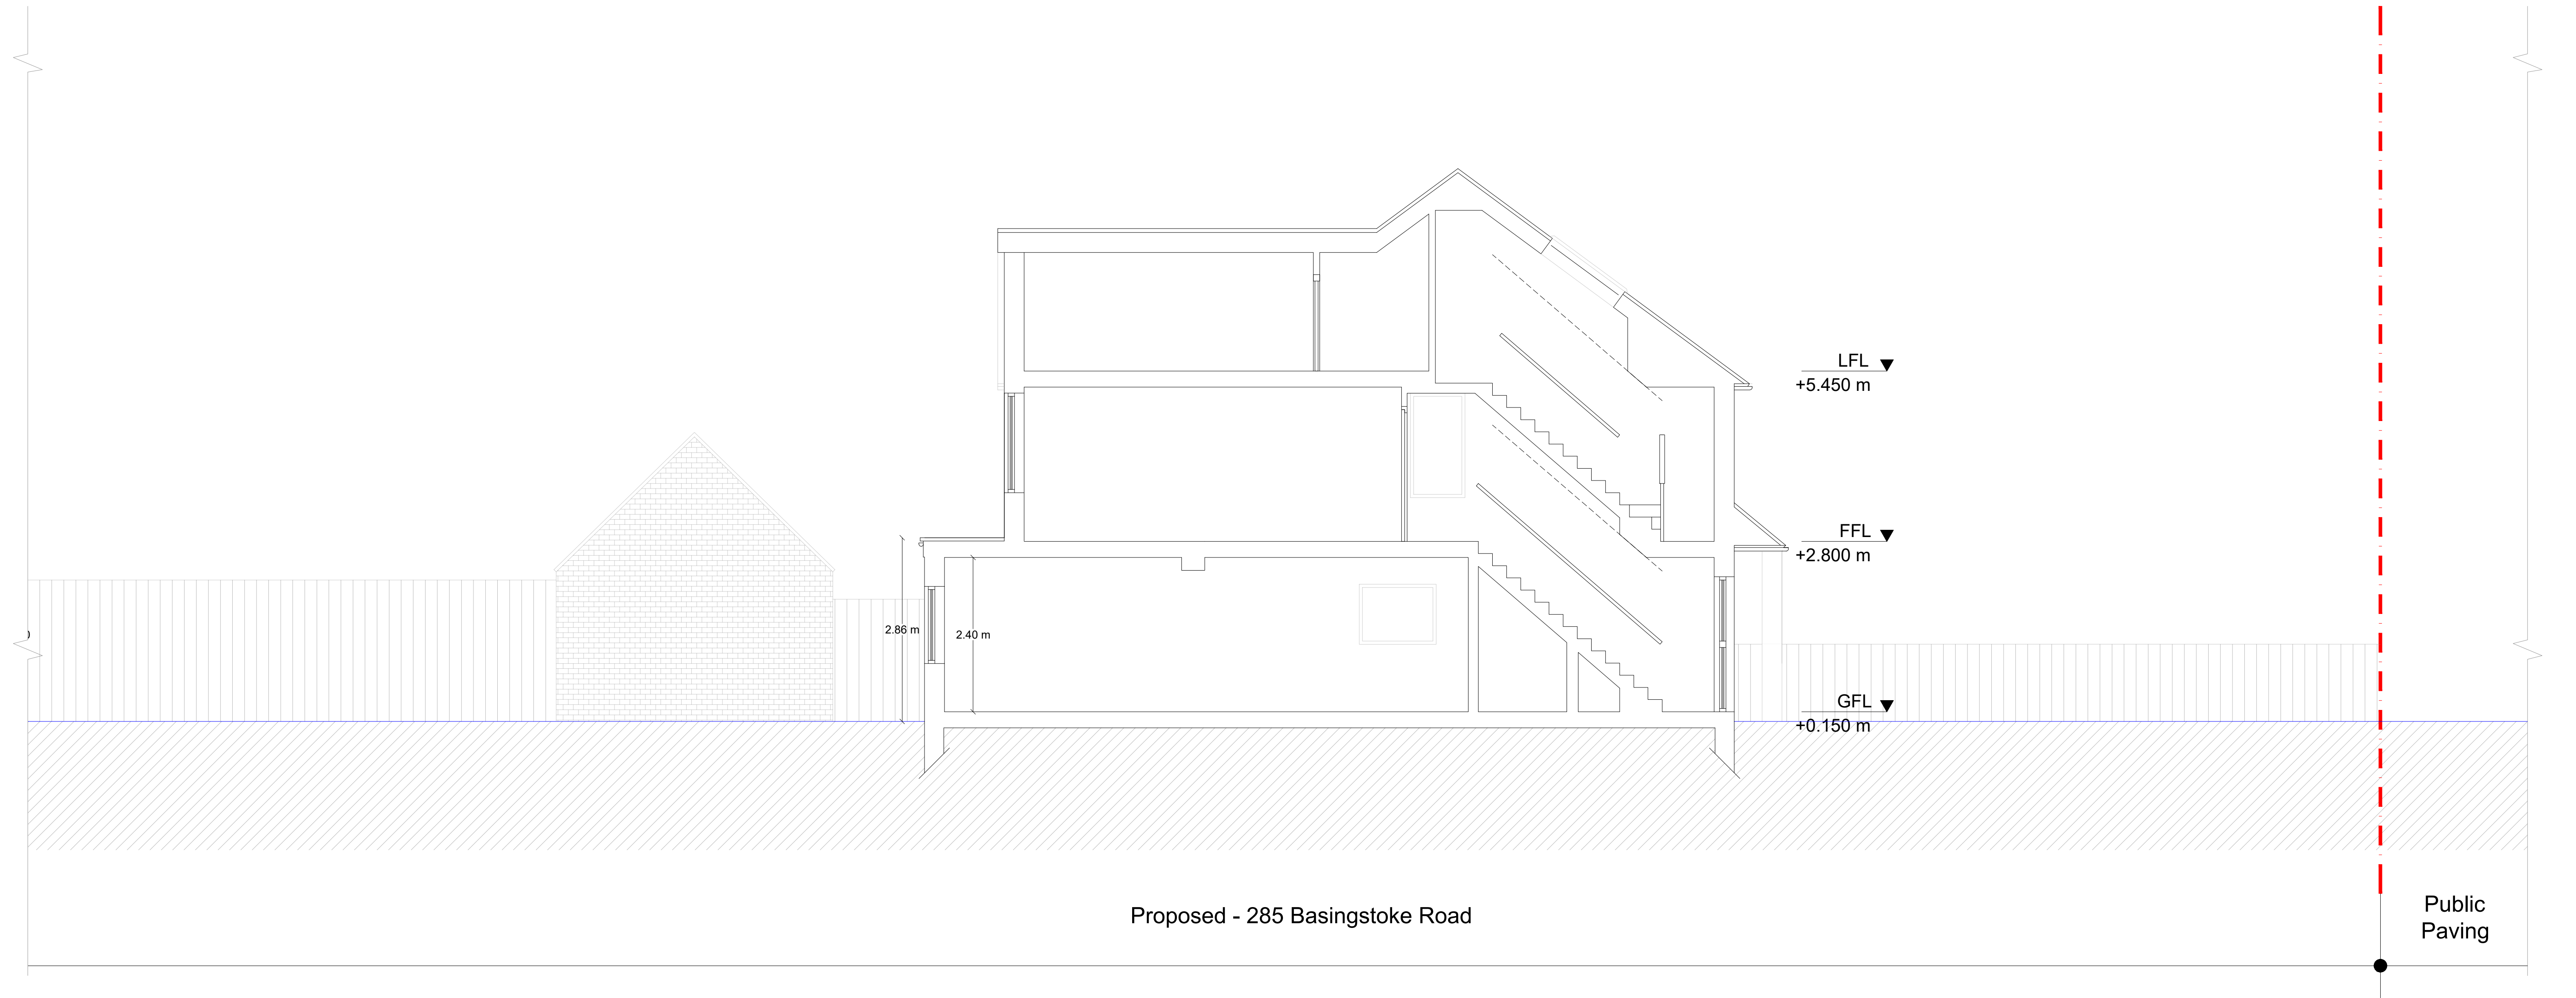

Proposed Section AA'

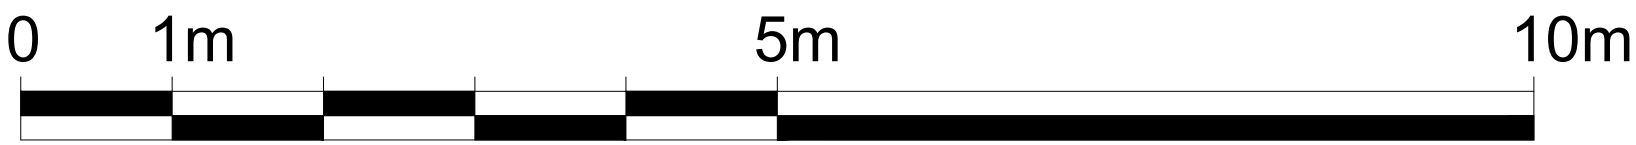

Dimensions Written dimensions to be taken in preference to scaled dimensions. The Contractor is responsible for checking all dimensions before work starts.

Local Authority All work is to be carried out to the requirements, and to the satisfaction of the Local Authority. These drawings are for planning purposes only.

Discrepancies Any discrepancies to be brought to the attention of Urban Consulting Engineers Ltd. Immediately.

REVISIONS					
REV	DATE	DESCRIPTION	BY	CH	
P01	05/01/2025		BS	HA	
P02	01/03/2025				

PROJECT - 2065
Erection of rear extension, loft and outbuilding

ADDRESS
285 Basingstoke Road, Reading, RG2 0JA


DATE Mar 2025	REVISION P01
-------------------------	------------------------

DRAWING TITLE
Proposed - Section AA'


CLIENT Mr. XXX	SCALE @ A3 1:100
DRAWING No. 2065 - S101	

URBAN
CONSULTING ENGINEERS


29 WILLINGHAM WAY,
KINGSTON UPON THAMES,
KT1 3JN
TEL 020-3916-5575
www.urbanconsultingengineers.co.uk

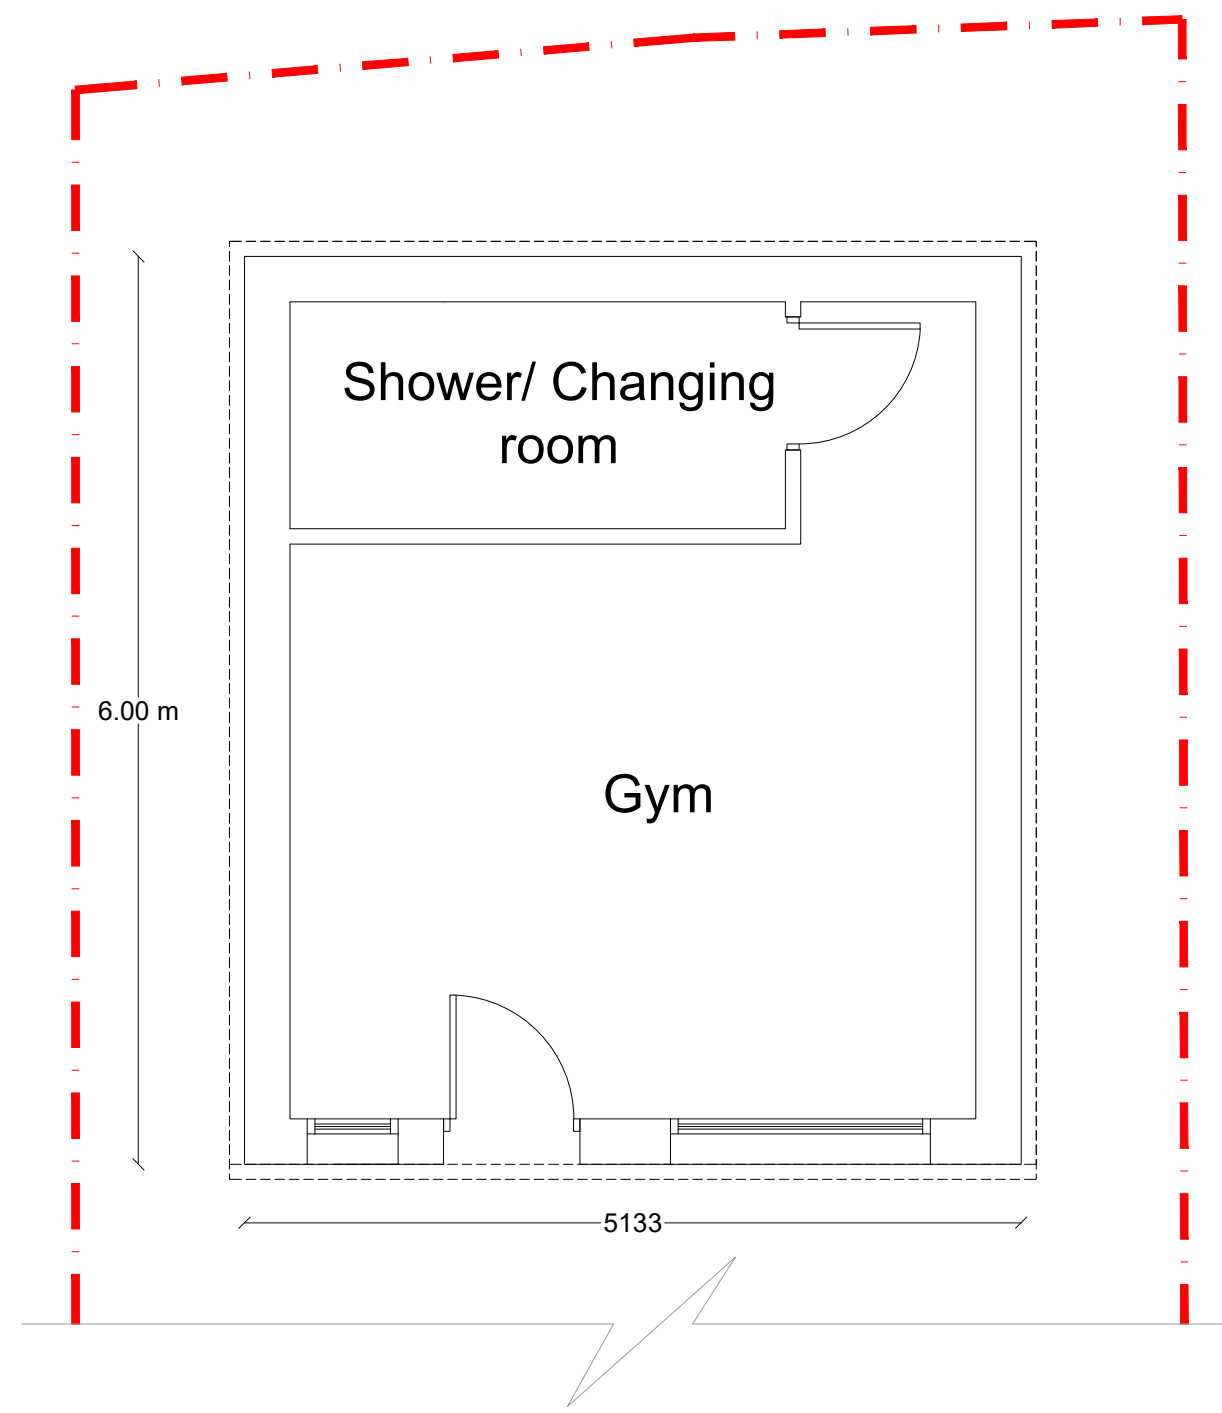


Proposed Floor Plan

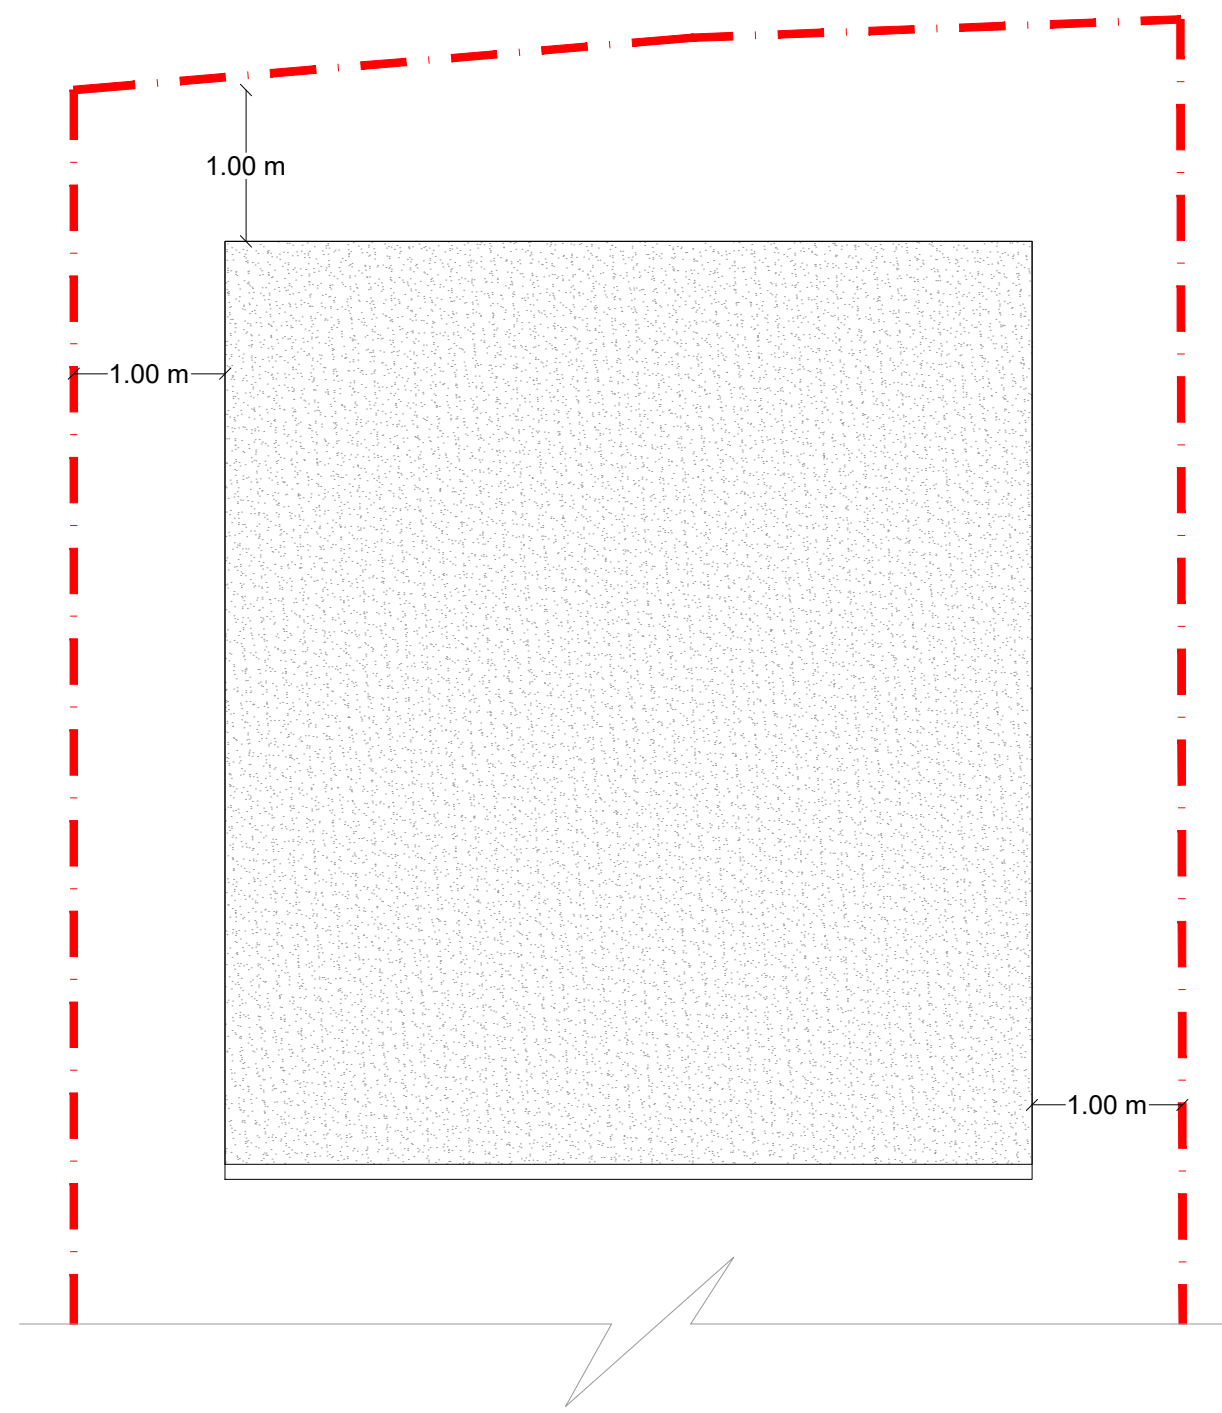


Proposed Roof Plan

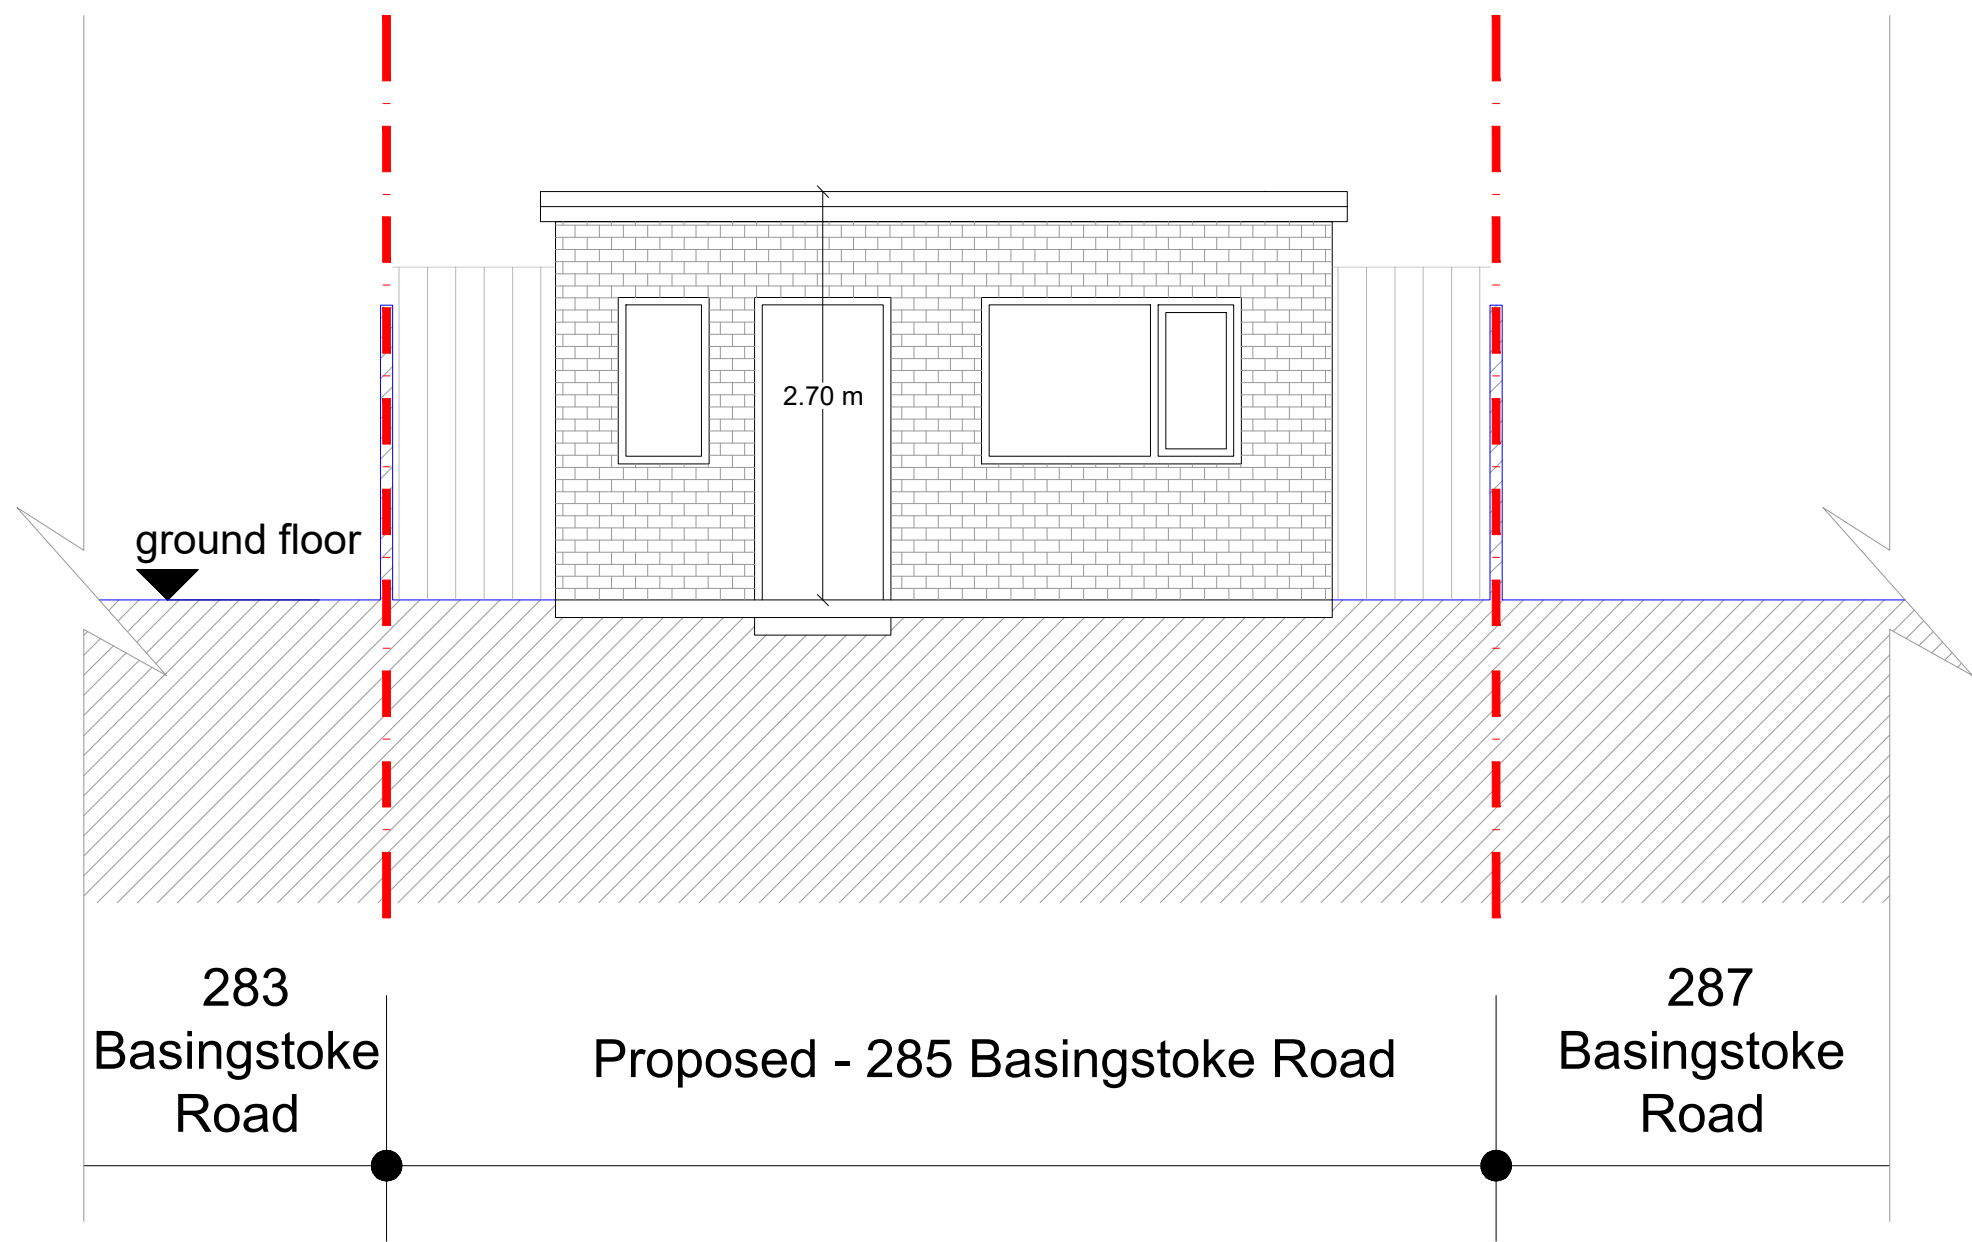


Proposed Front Elevation

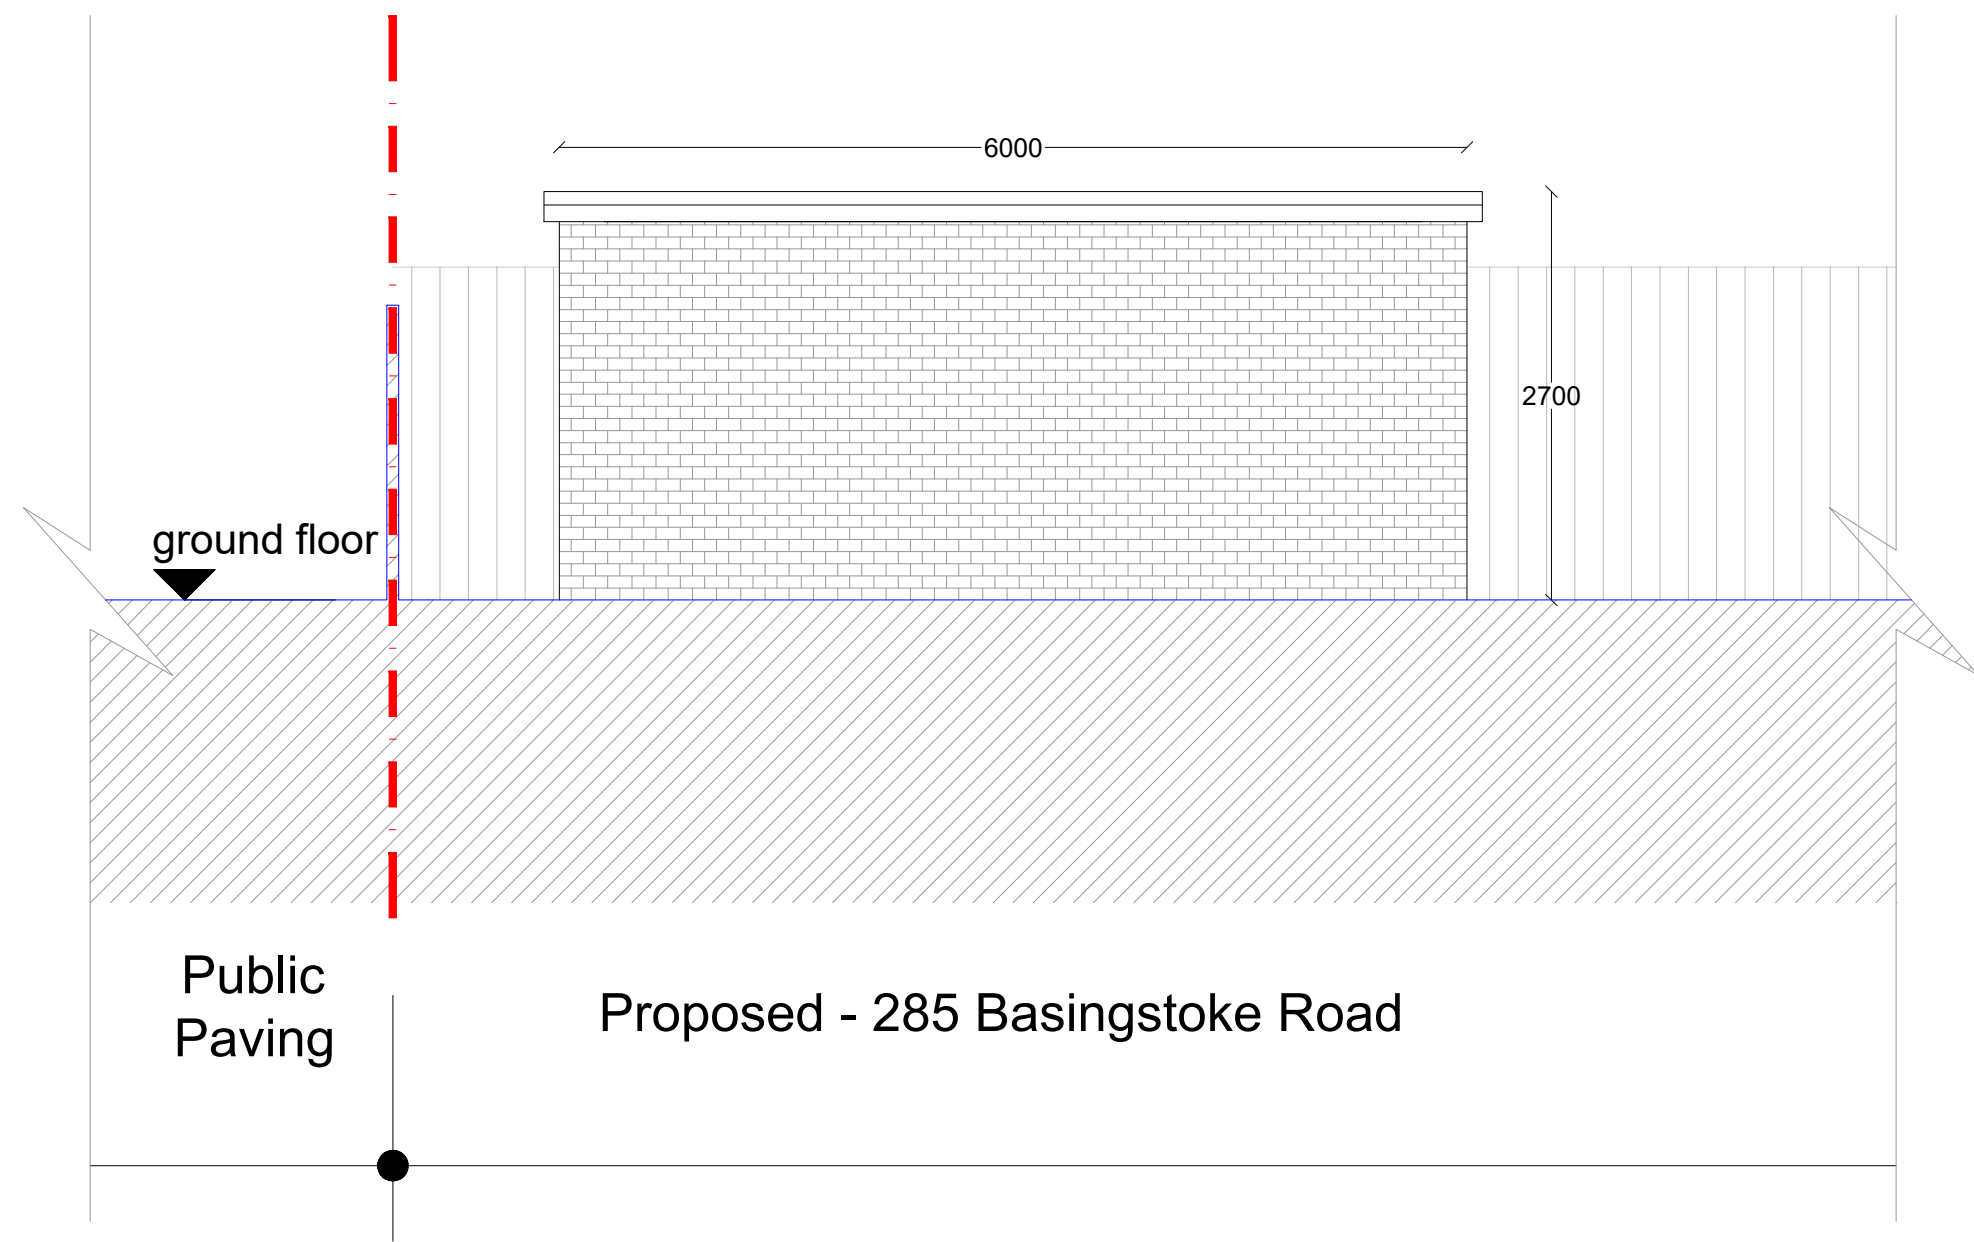

Proposed Side 1 Elevation

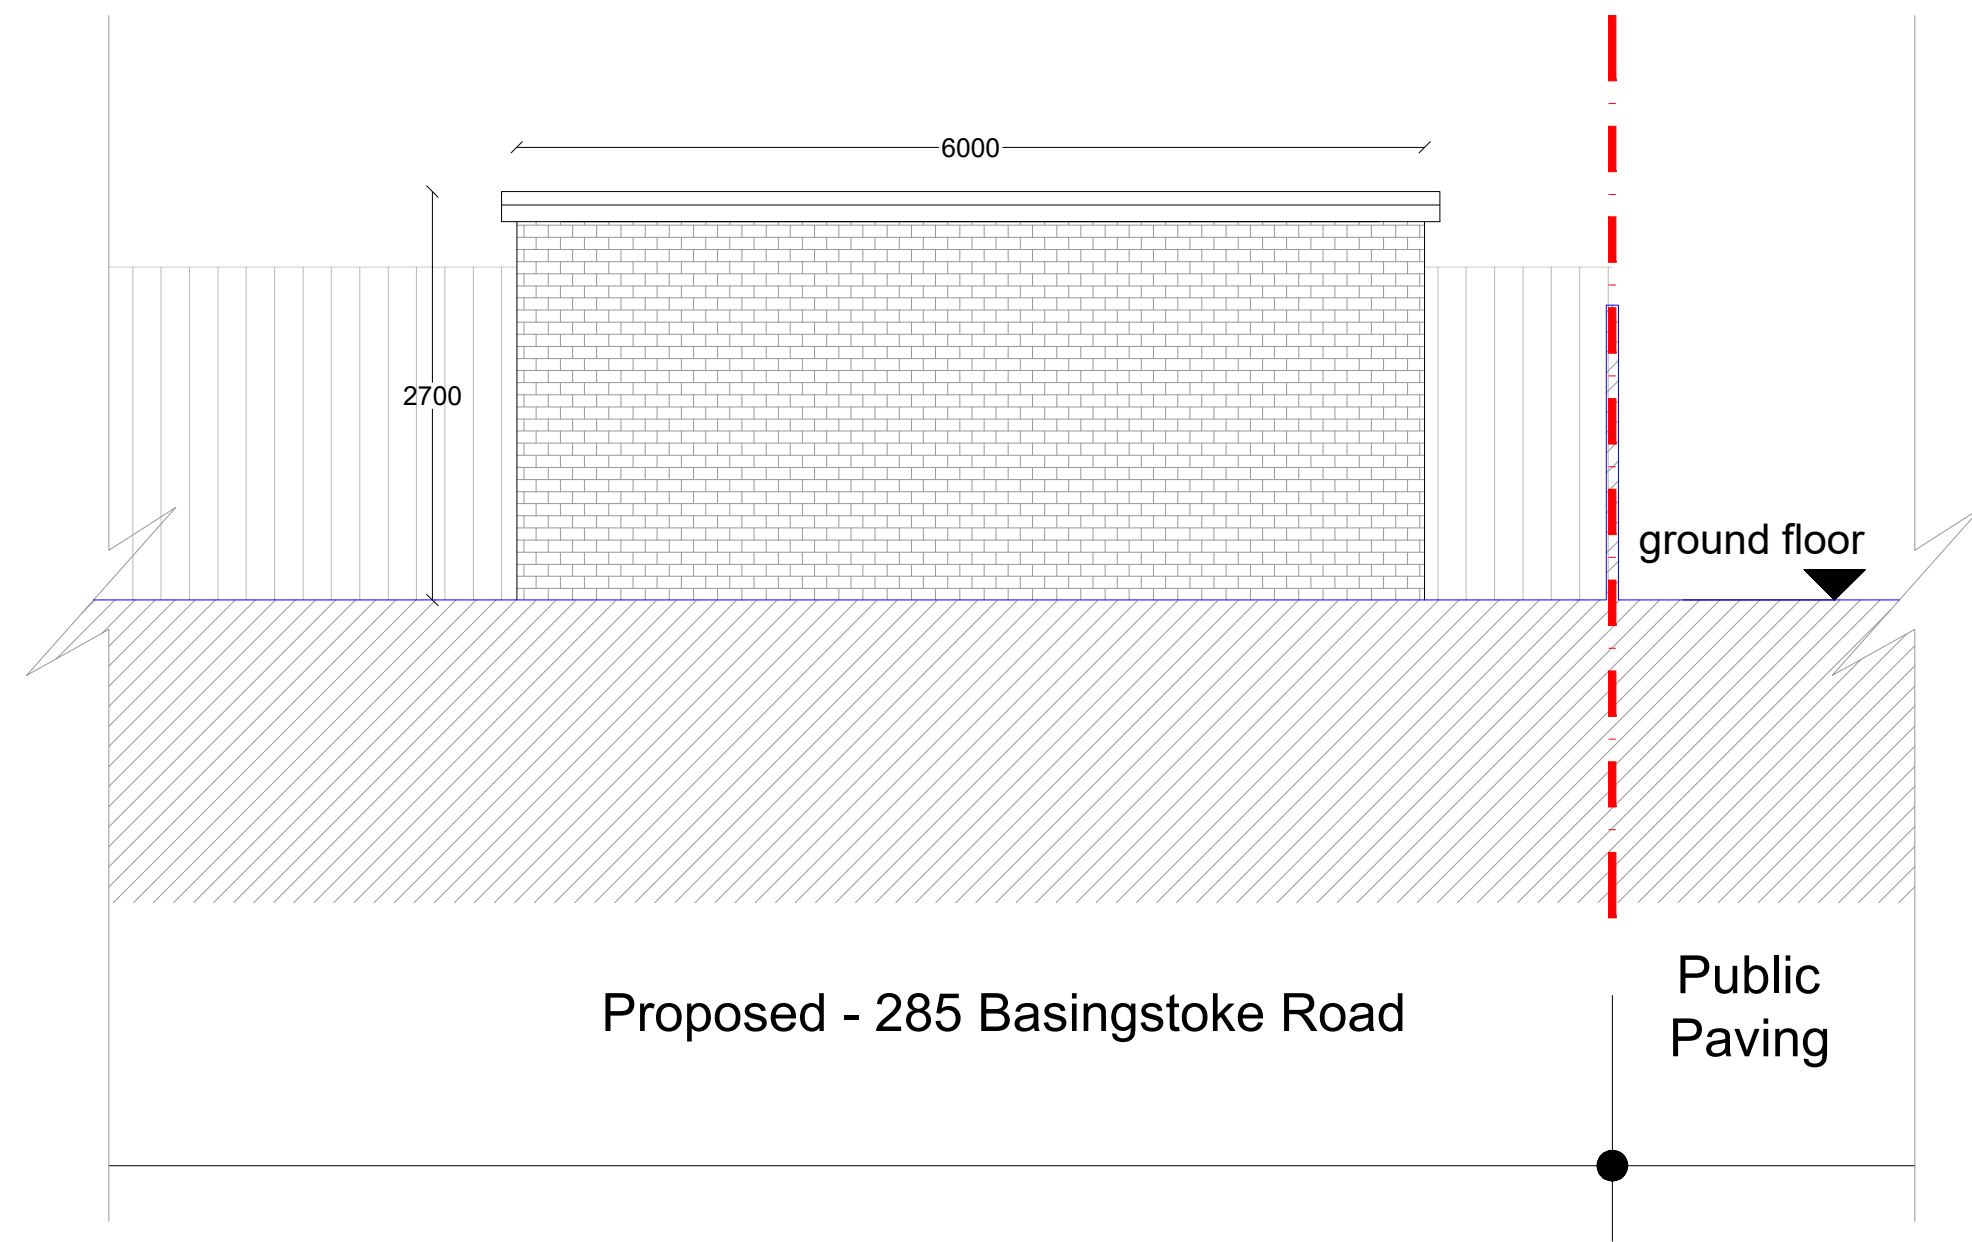

Proposed Side 2 Elevation

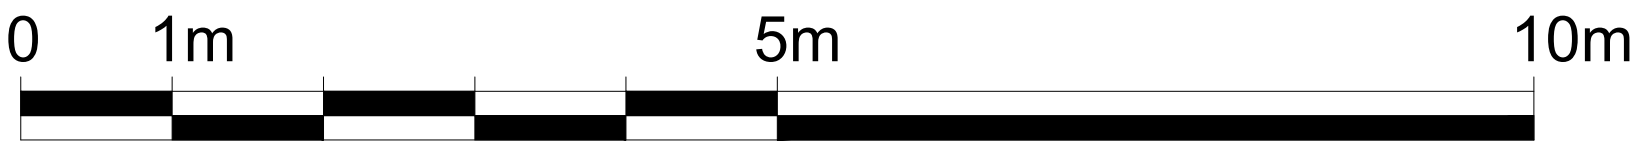

Dimensions Written dimensions to be taken in preference to scaled dimensions. The Contractor is responsible for checking all dimensions before work starts.

Local Authority All work is to be carried out to the requirements, and to the satisfaction of the Local Authority. These drawings are for planning purposes only.

Discrepancies Any discrepancies to be brought to the attention of Urban Consulting Engineers Lt. Immediately.

REVISIONS				
REV	DATE	DESCRIPTION	BY	CH
P01	05/01/2025		BS	HA
P02	01/03/2025			

PROJECT - 2065
Erection of rear extension, loft and outbuilding

ADDRESS
285 Basingstoke Road, Reading, RG2 0JA

DATE Mar 2025 **REVISION** P01

DRAWING TITLE
Proposed - Outbuilding Layouts

CLIENT
Mr. XXX

DRAWING No. 2065 - AD101 **SCALE @ A3** 1:100

URBAN
CONSULTING ENGINEERS

29 WILLINGHAM WAY,
KINGSTON UPON THAMES,
KT1 3JN
TEL 020-3916-5575
www.urbanconsultingengineers.co.uk