


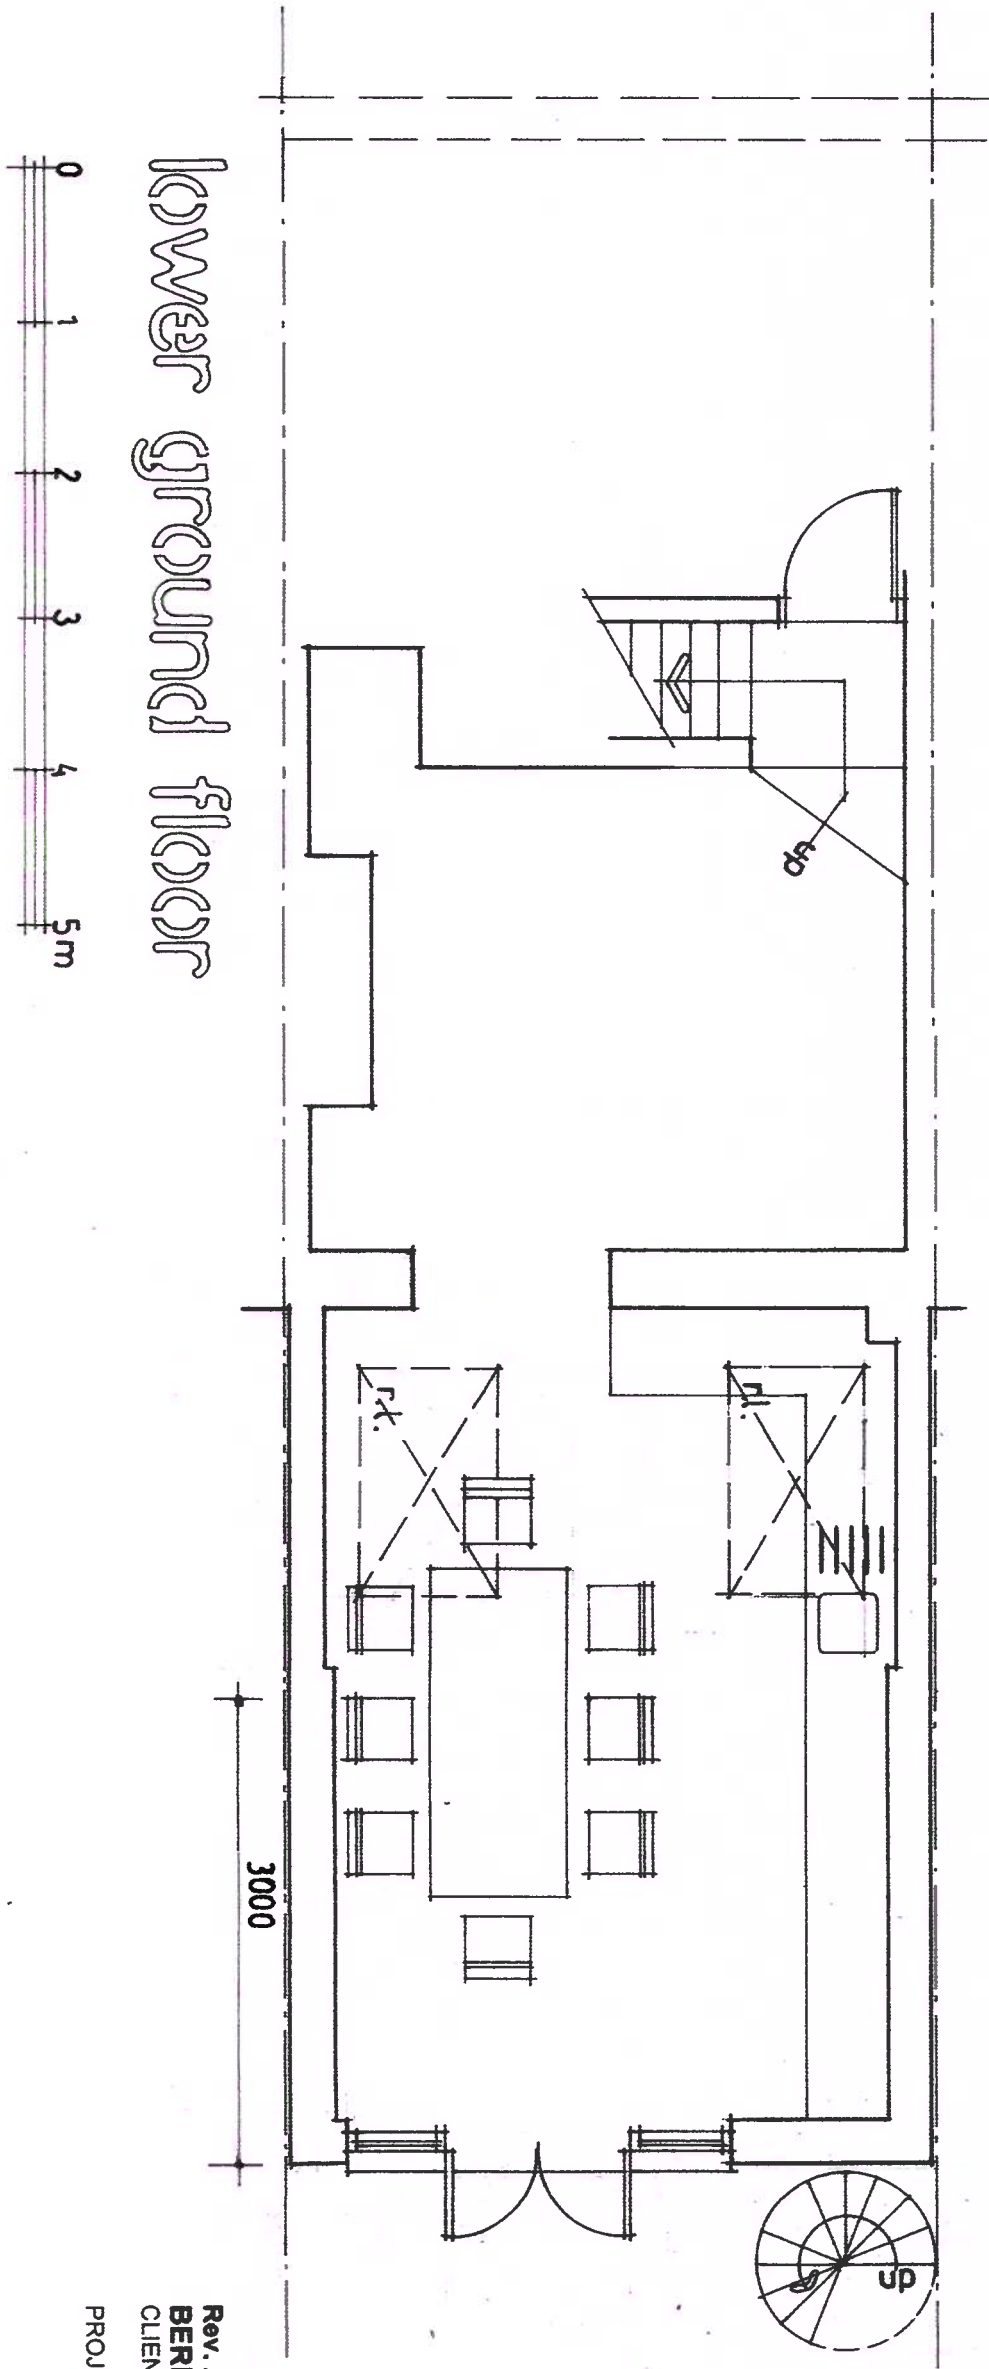

lower ground floor

0 1 2 3 4 5m

Rev. A General revisions 25/02/2025
BERKSHIRE DEVELOPMENTS LTD
CLIENT
Mr Darren Climance
PROJECT
Extension and Alterations to
108, Elgar Road
Reading
RG2 0BN
DRAWING
Proposed Lower Ground Floor Plan
SCALE
1:50 @ A3
DATE
February 2025
DRAWING No.
25/ERR/04
REVISION
A