



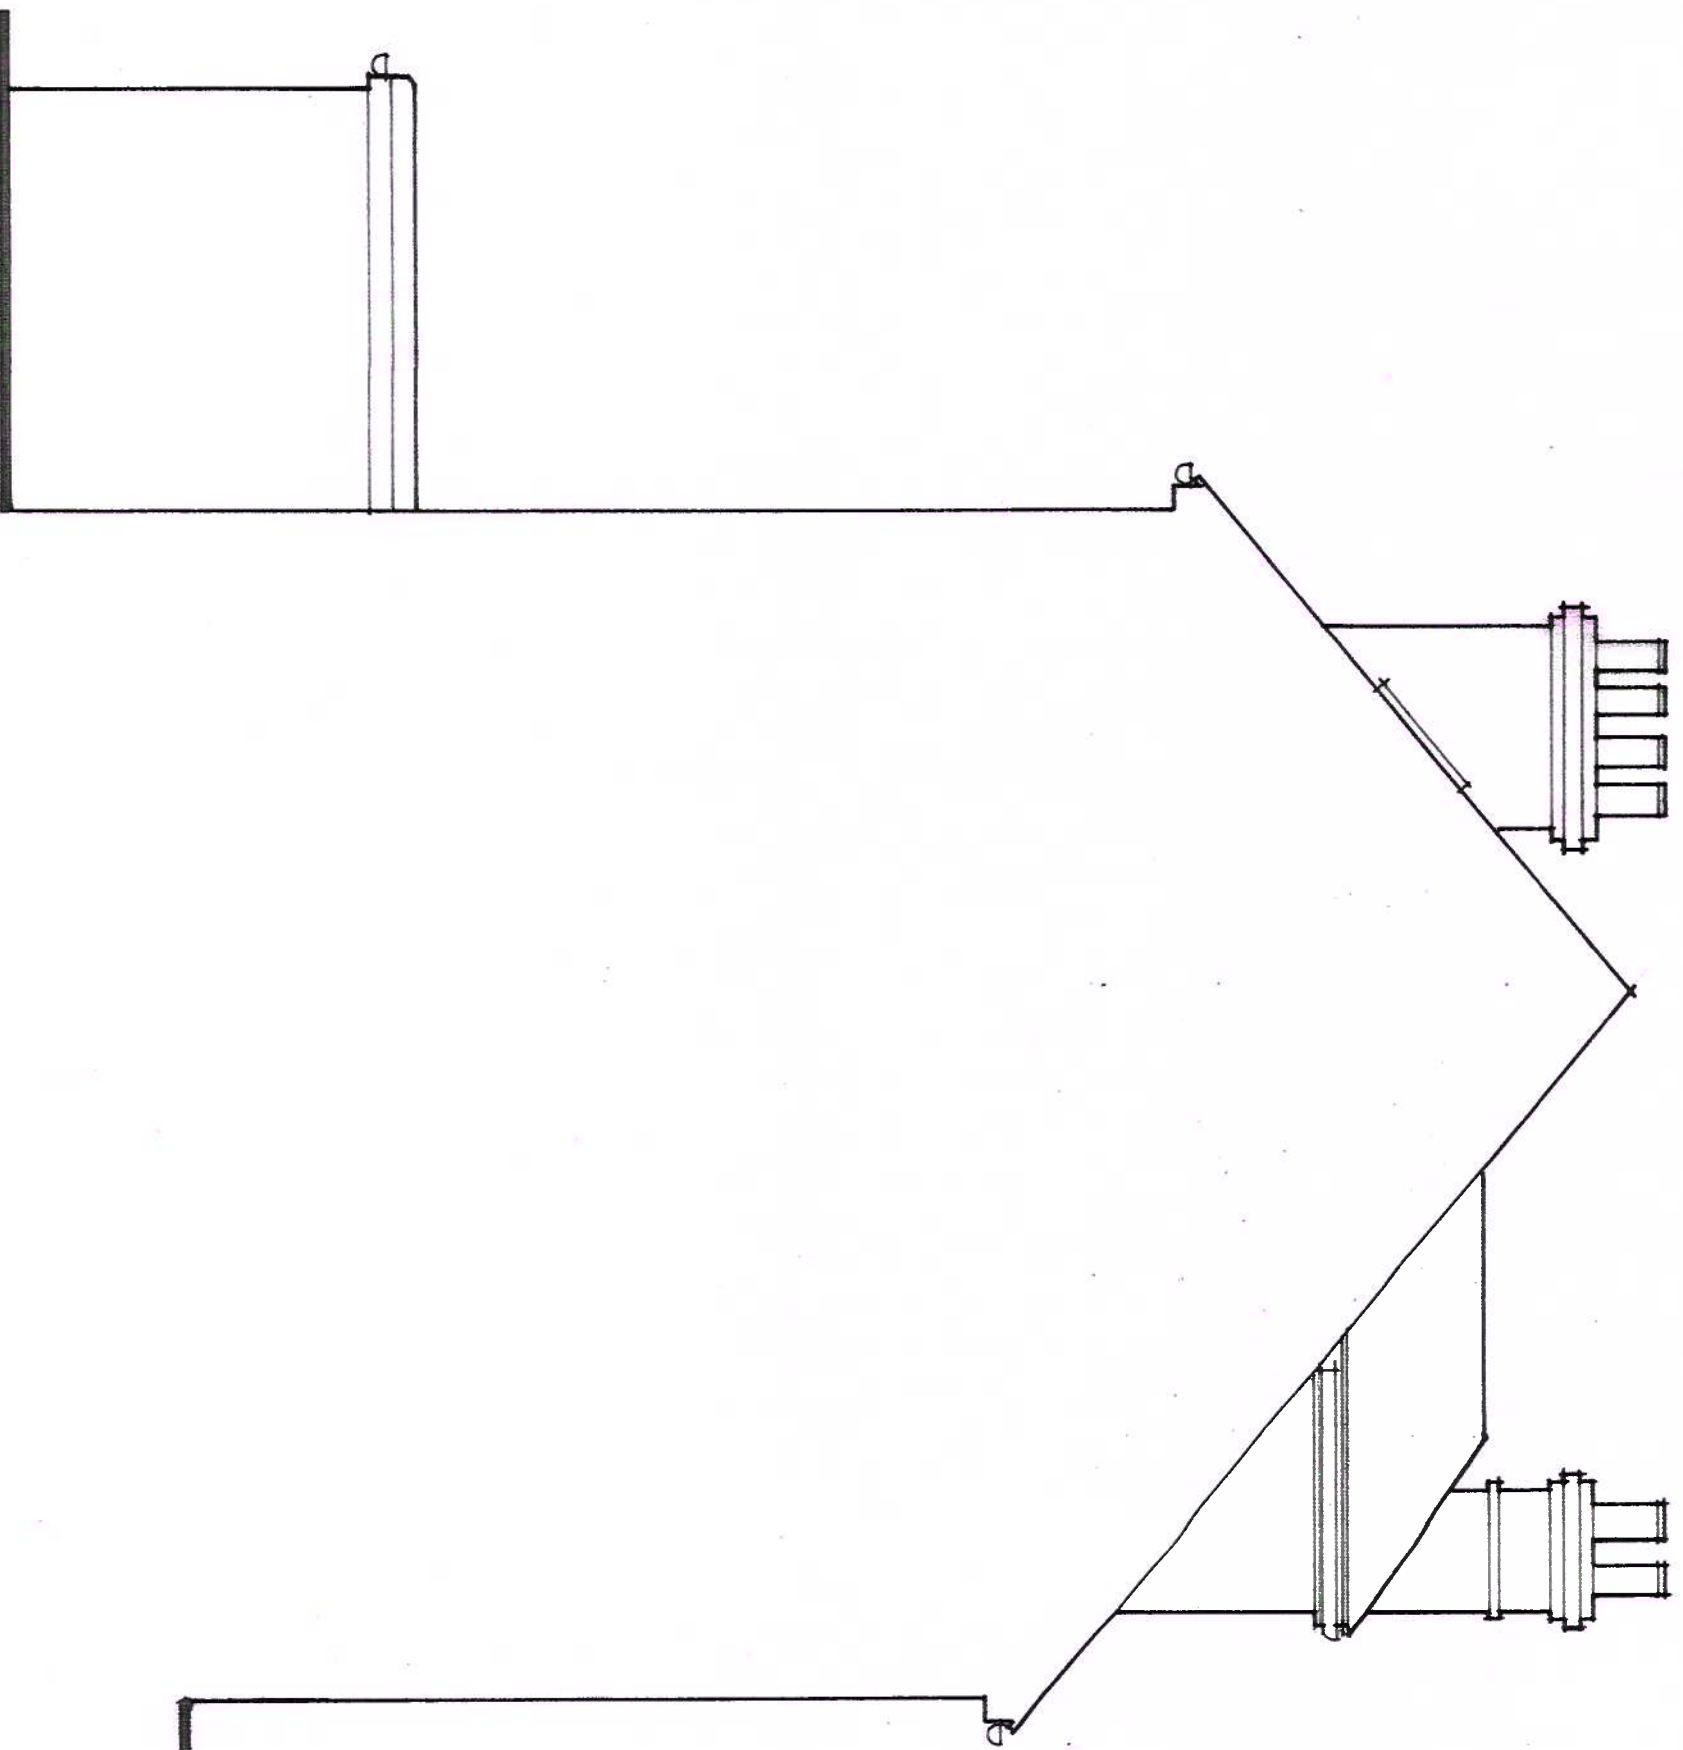

East

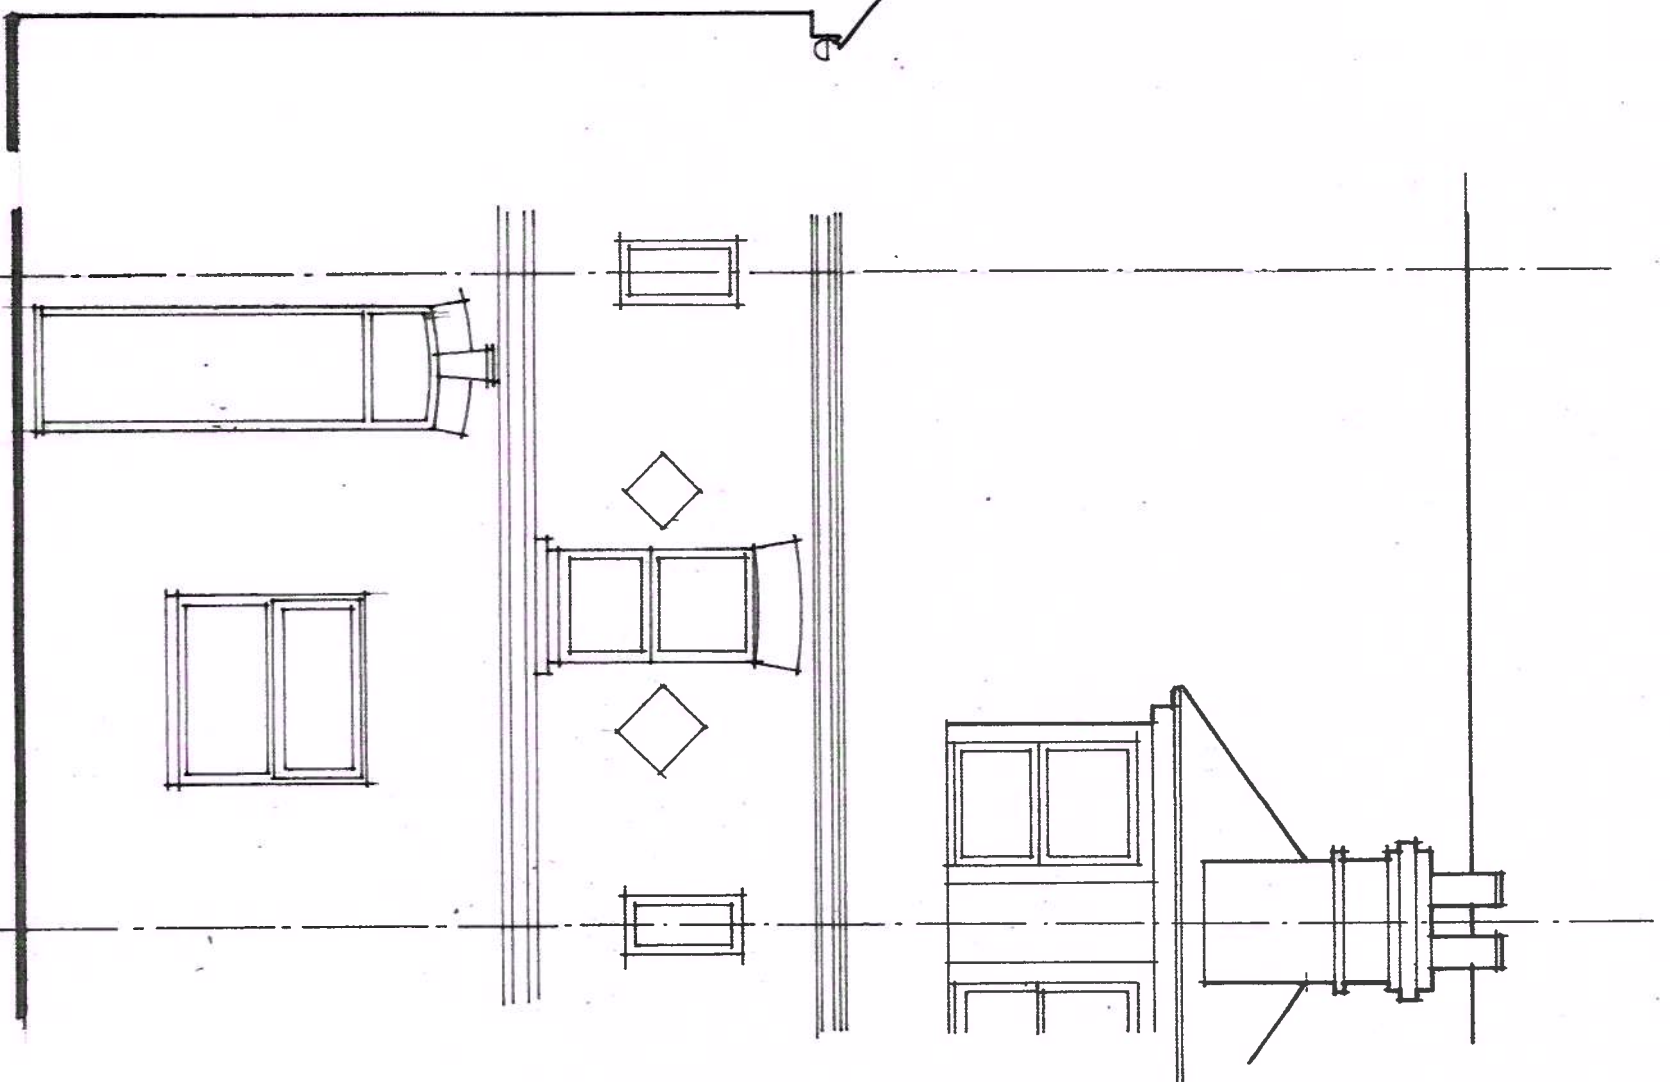

BERKSHIRE DEVELOPMENTS LTD

CLIENT

Mr Darren Climance

PROJECT

Extension and Alterations to
108, Elgar Road

Reading

RG2 0BN

DRAWING

Existing South and East Elevations

SCALE

1:50 @ A3

DRAWING No.

25/ERR/02

DATE

February 2025

REVISION

South

