


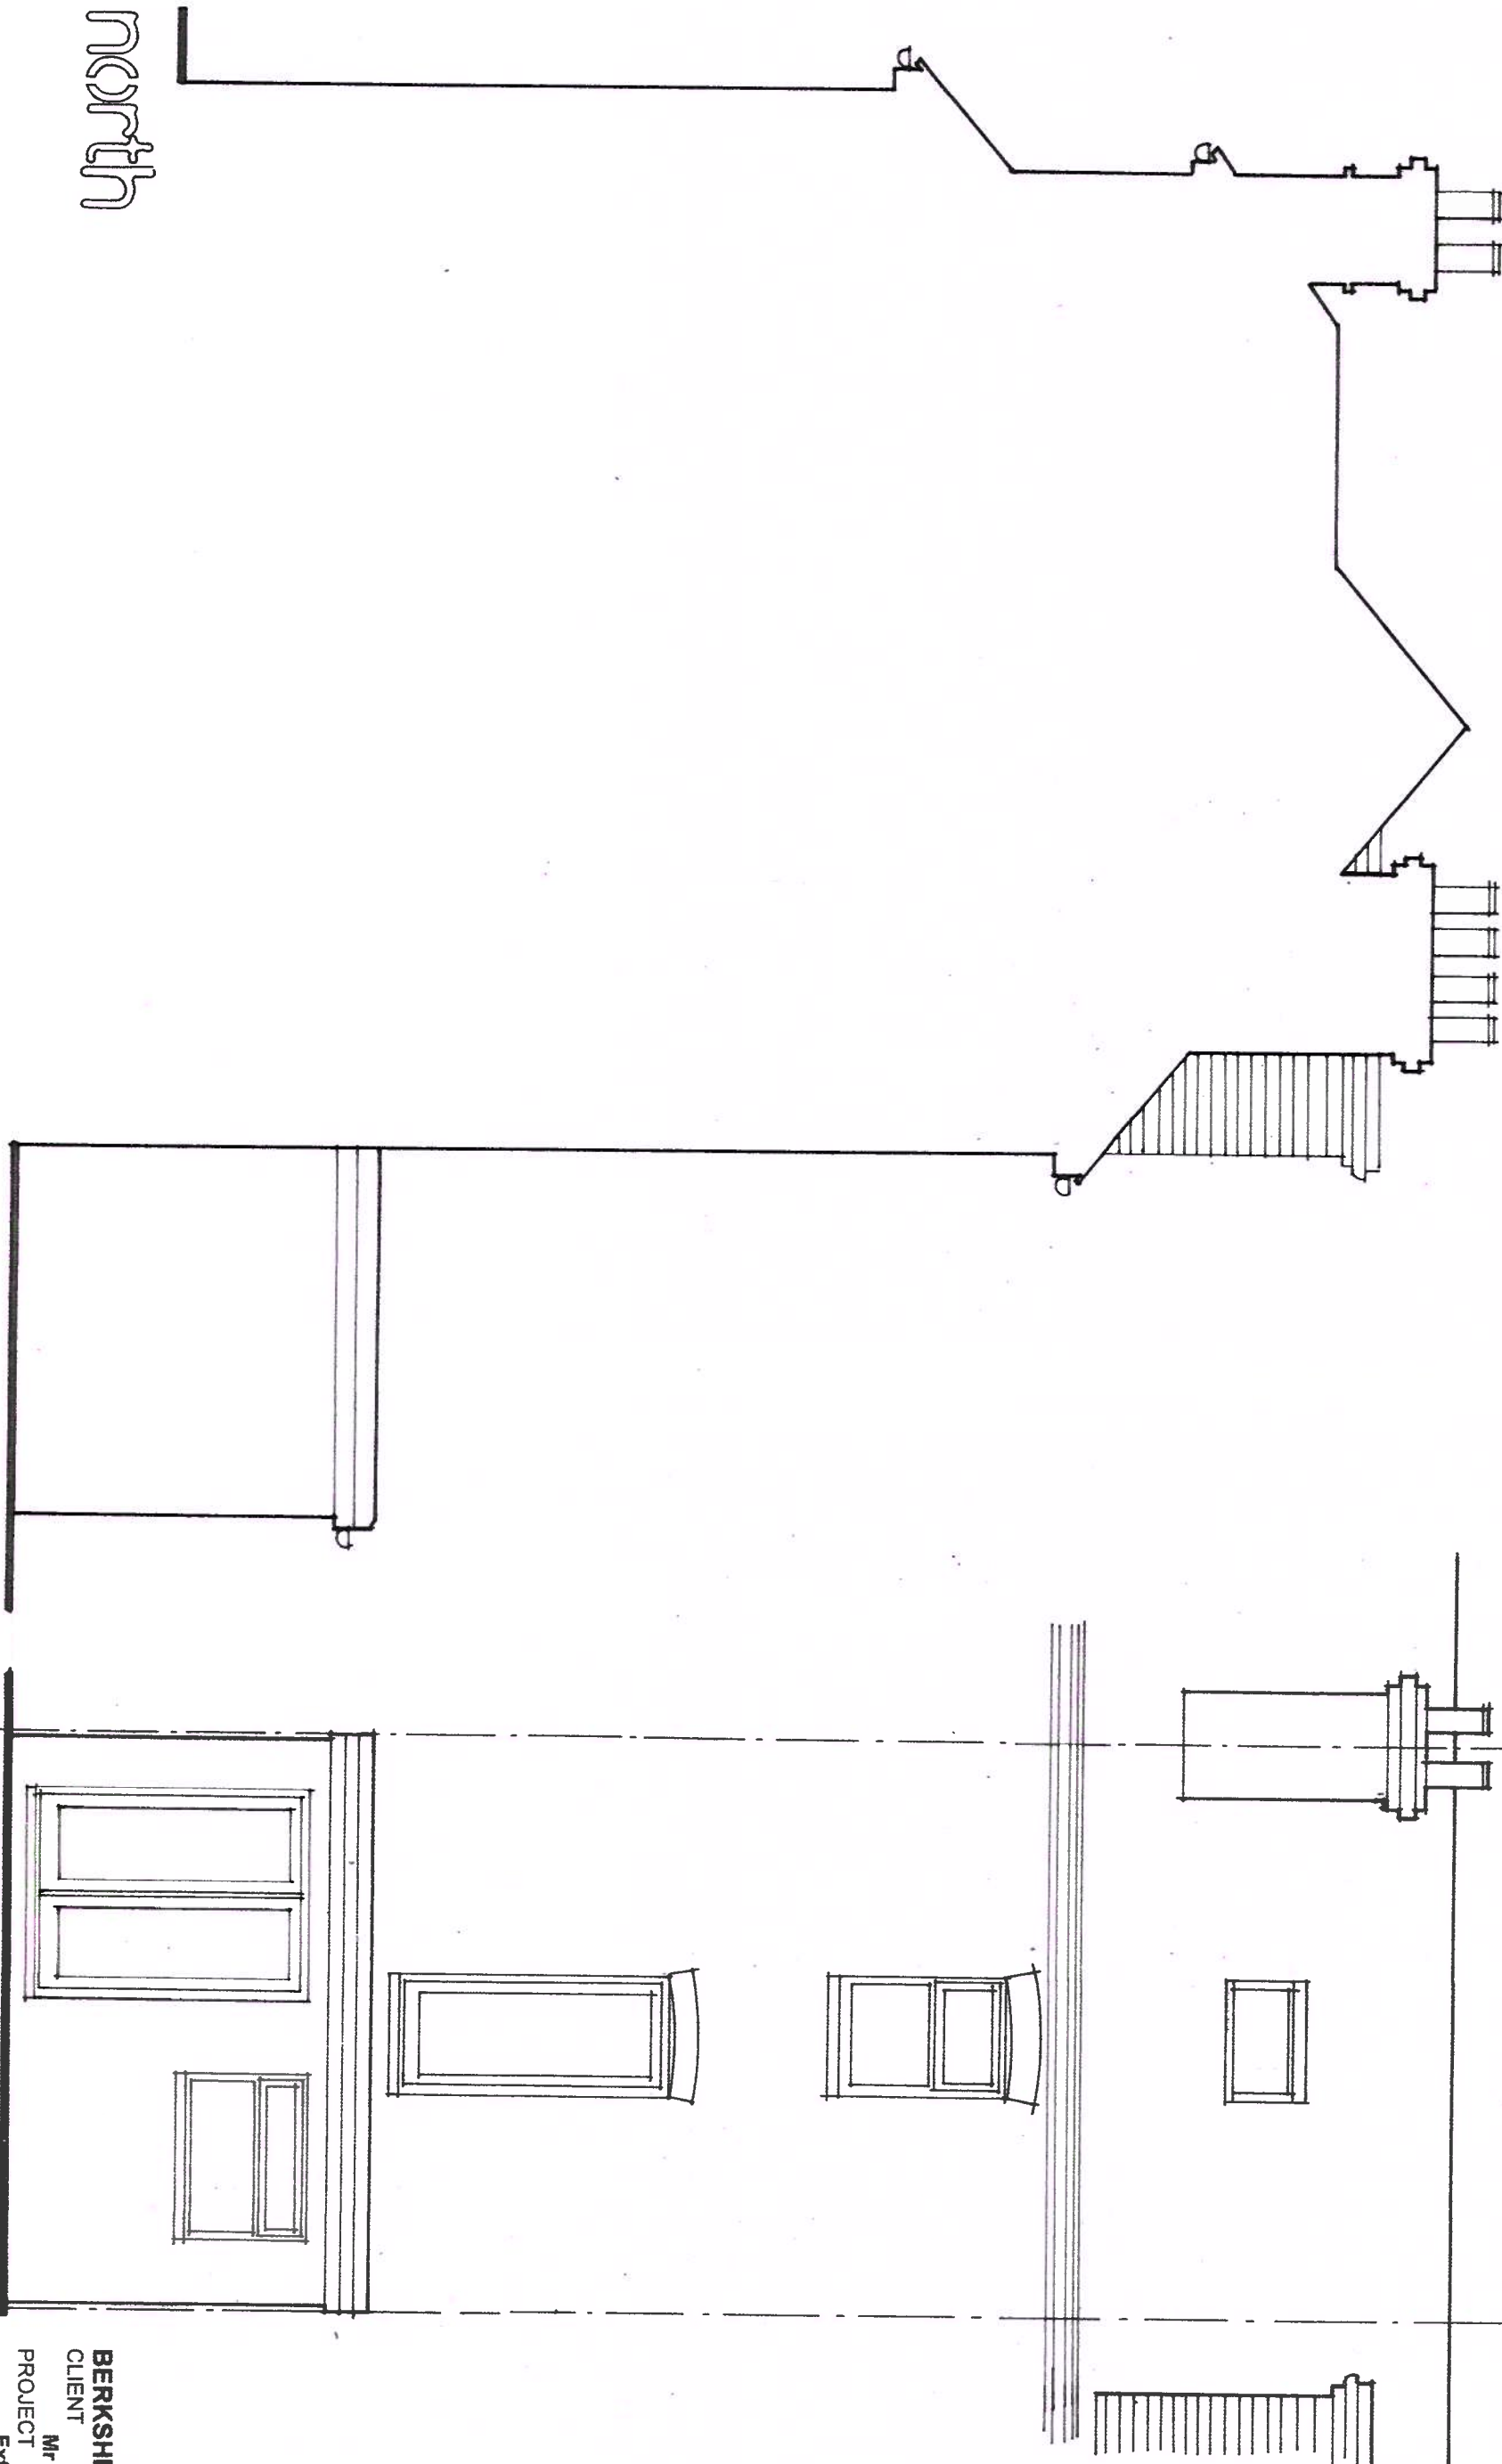

North

West

0 1 2 3 4 5m

BERKSHIRE DEVELOPMENTS LTD
CLIENT Mr Darren Climance
PROJECT Extension and Alterations to
108, Elgar Road
Reading
RG2 0BN
DRAWING Existing North and West Elevation:
SCALE 1:50 @ A3
DATE February 2025
DRAWING No. 25/ERR/03
REVISION