


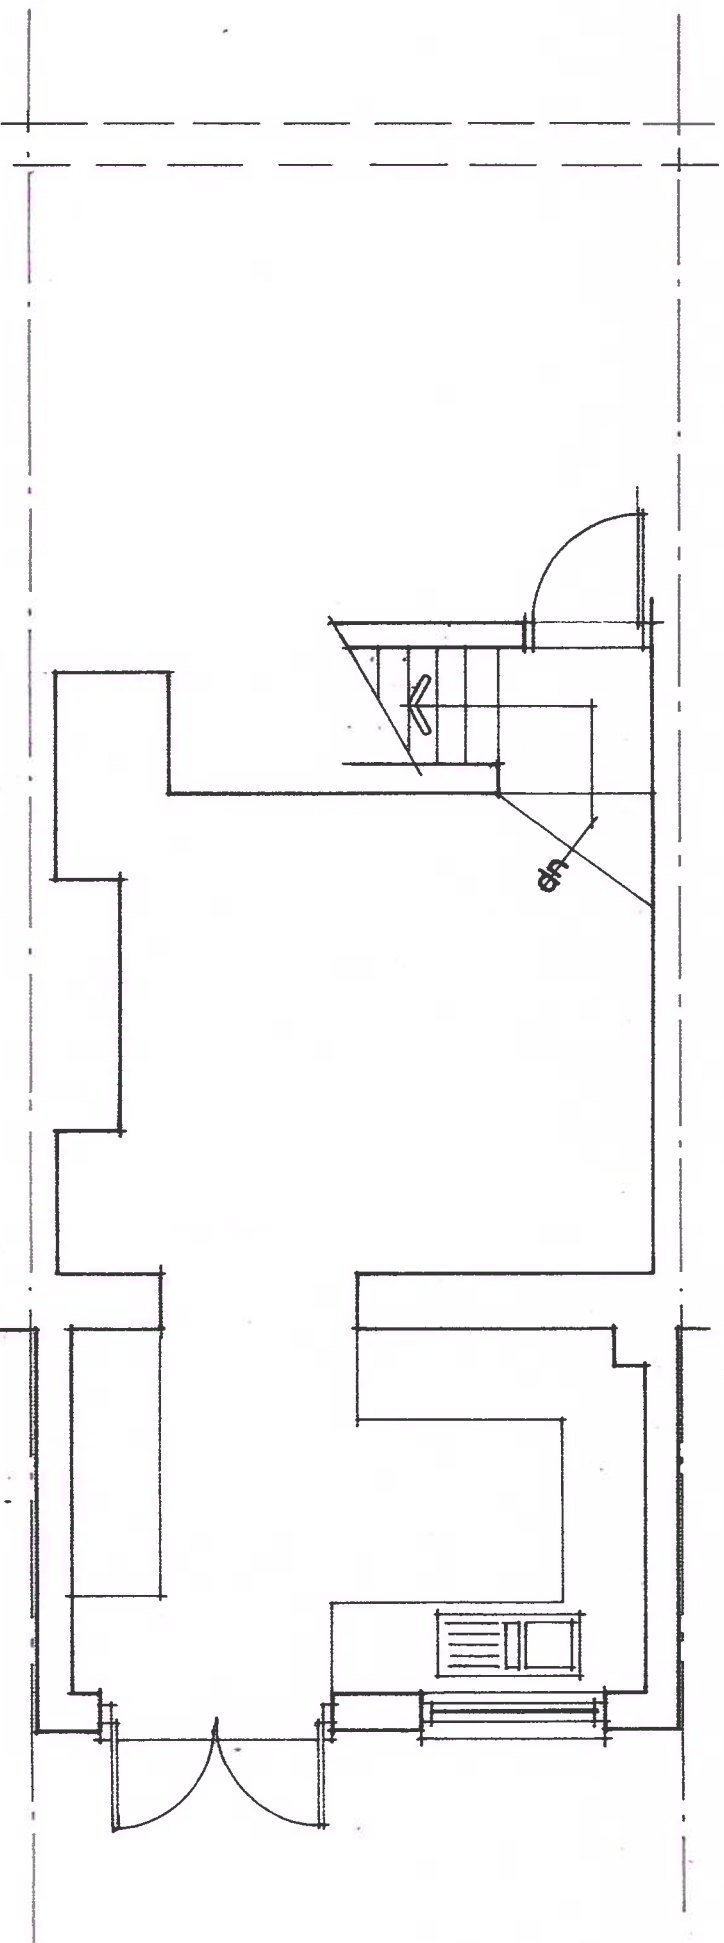

lower ground floor



BERKSHIRE DEVELOPMENTS LTD
CLIENT
Mr. Darren Cilmanance
PROJECT
Extension and Alterations to
108, Elgar Road
Reading
RG2 0BN
DRAWING
Existing Lower Ground Floor Plan
SCALE
1:50 @ A3
DATE
February 2025
DRAWING No.
25/ERR/01
REVISION