


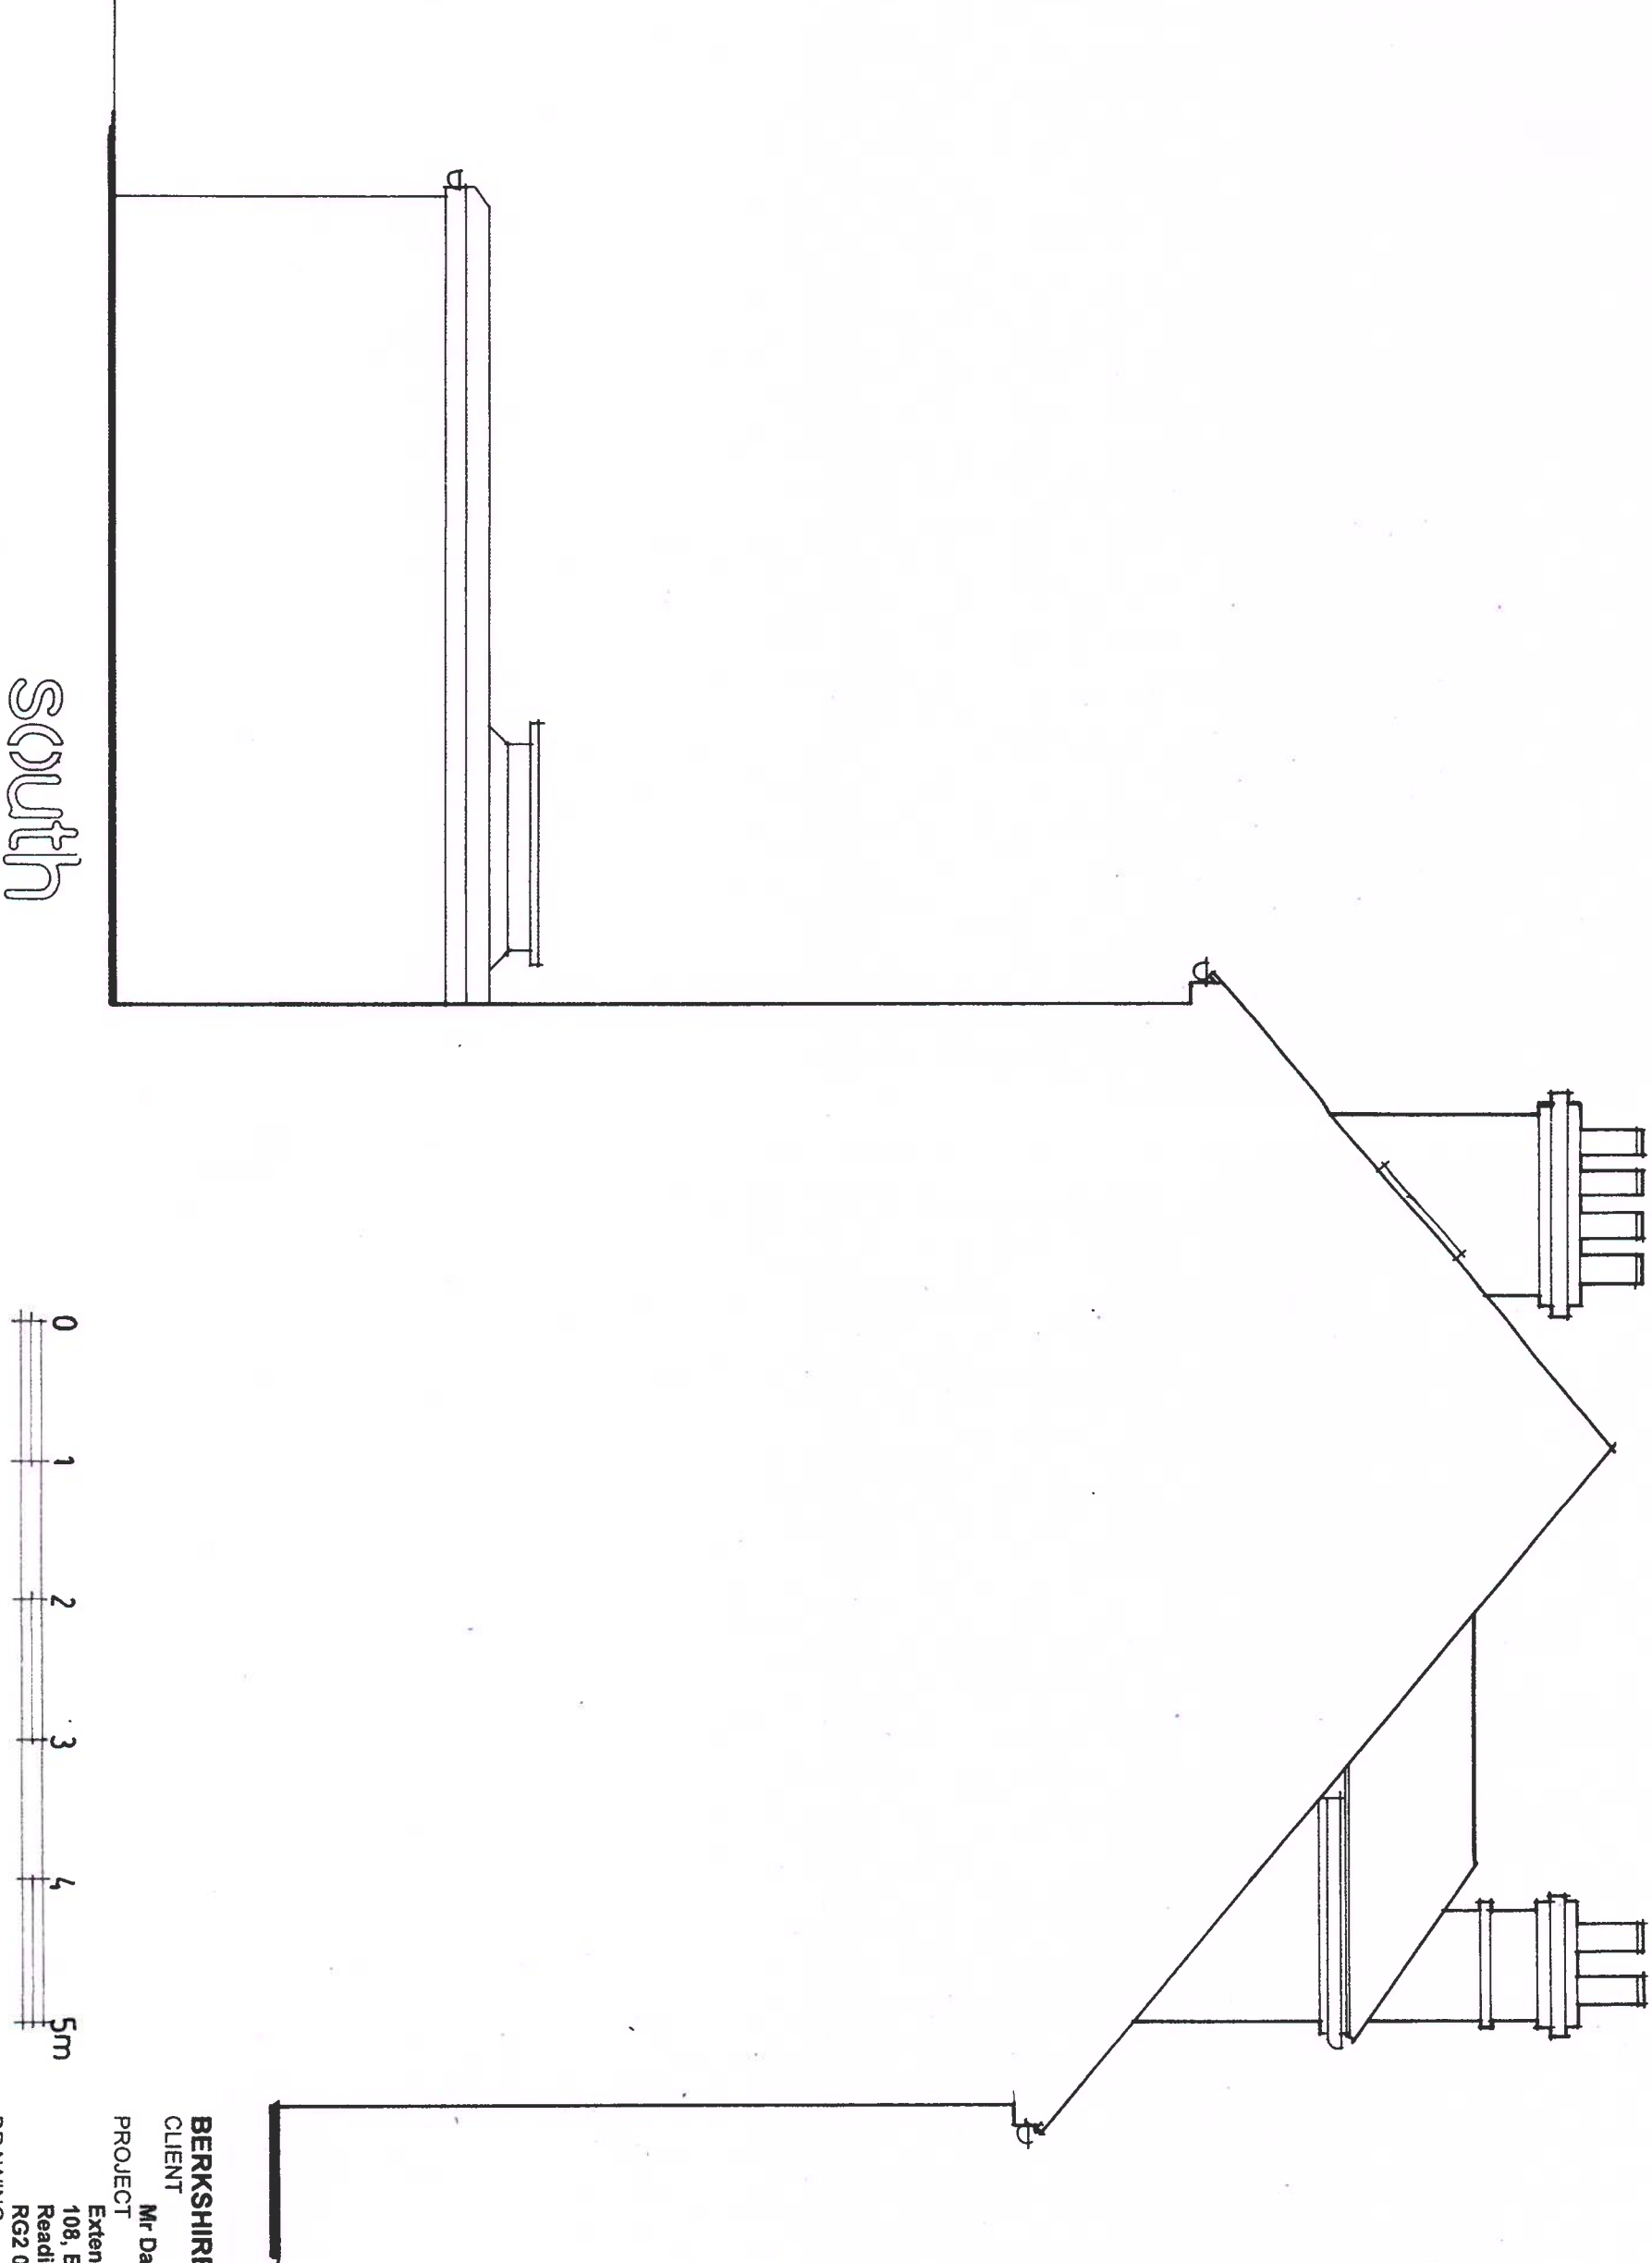

BERKSHIRE DEVELOPMENTS LTD
CLIENT Mr Darren Climance
PROJECT Extension and Alterations to
108, Elgar Road
Reading
RG2 0BN
DRAWING Proposed South Elevation
SCALE 1:50 @ A3
DATE February 2025
DRAWING No. REVISION
25/ERR/07