


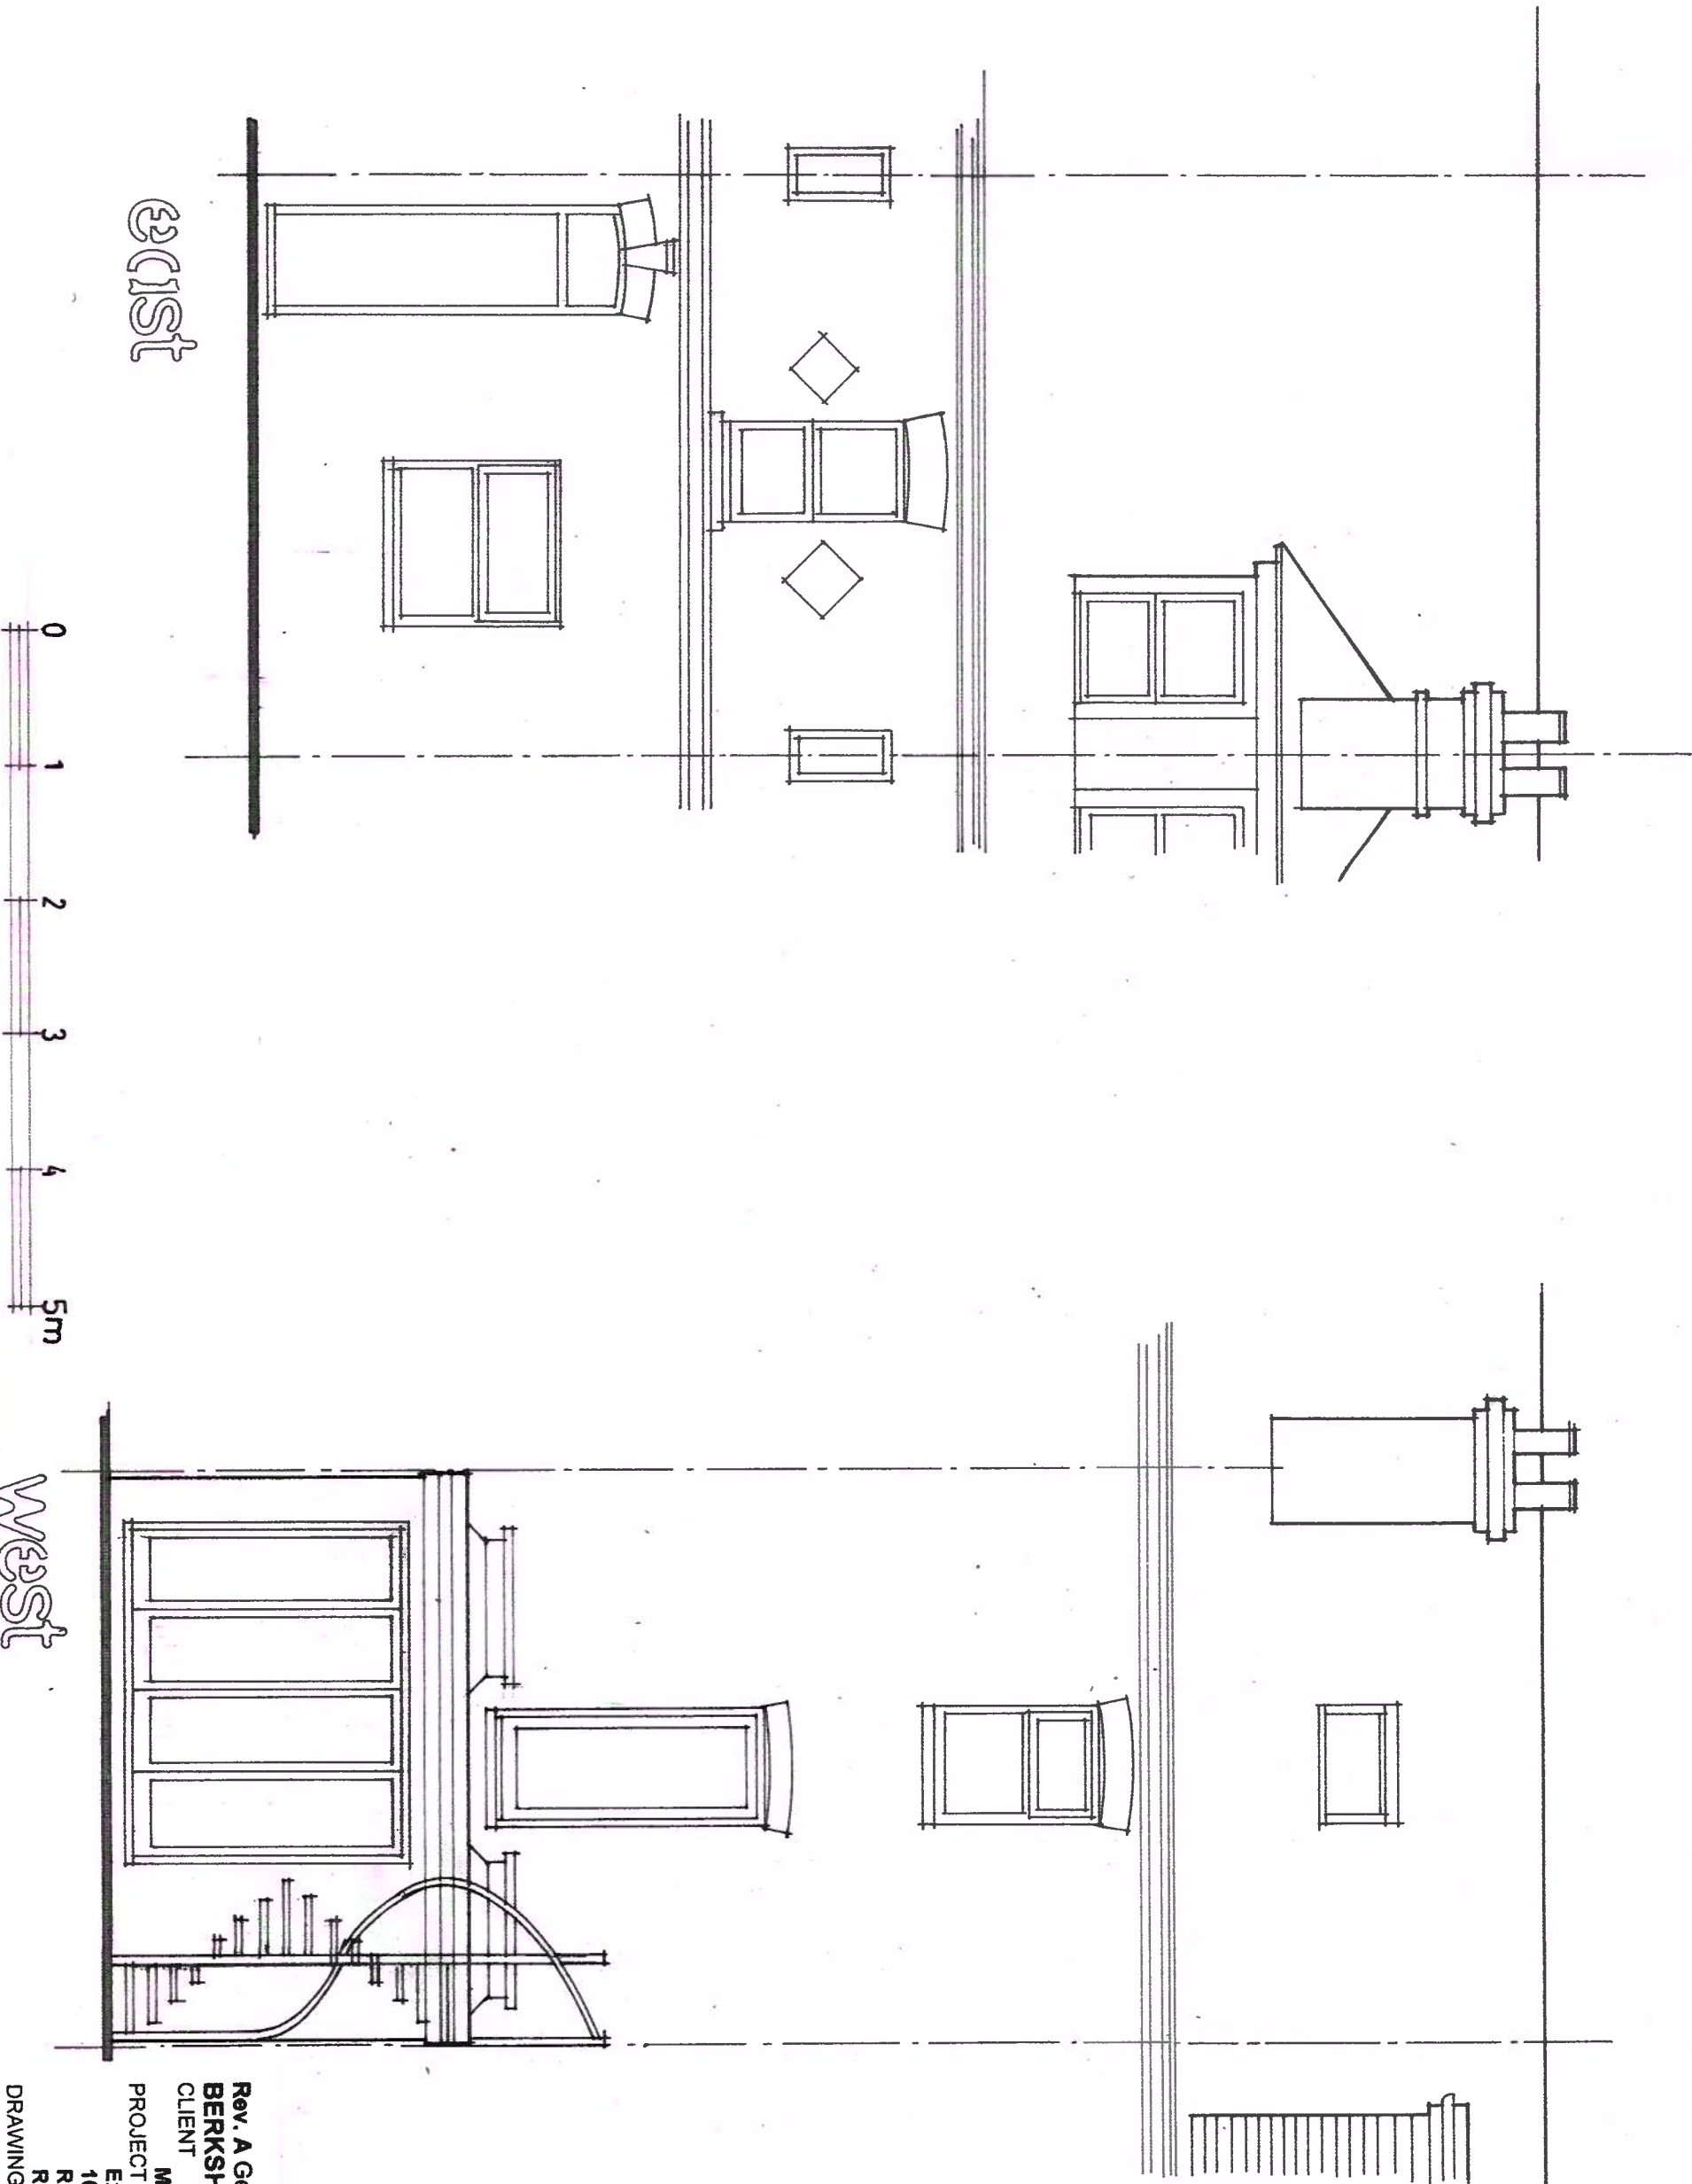

East

West

Rev. A General revisions 25/02/2025
BERKSHIRE DEVELOPMENTS LTD
CLIENT
Mr Darren Climance
PROJECT
Extension and Alterations to
108, Elgar Road
Reading
RG2 0BN
DRAWING
Proposed East and West Elevation
SCALE
1:50 @ A3
DATE
February 2025
DRAWING No.
25/ERR/05
REVISION
A