


north

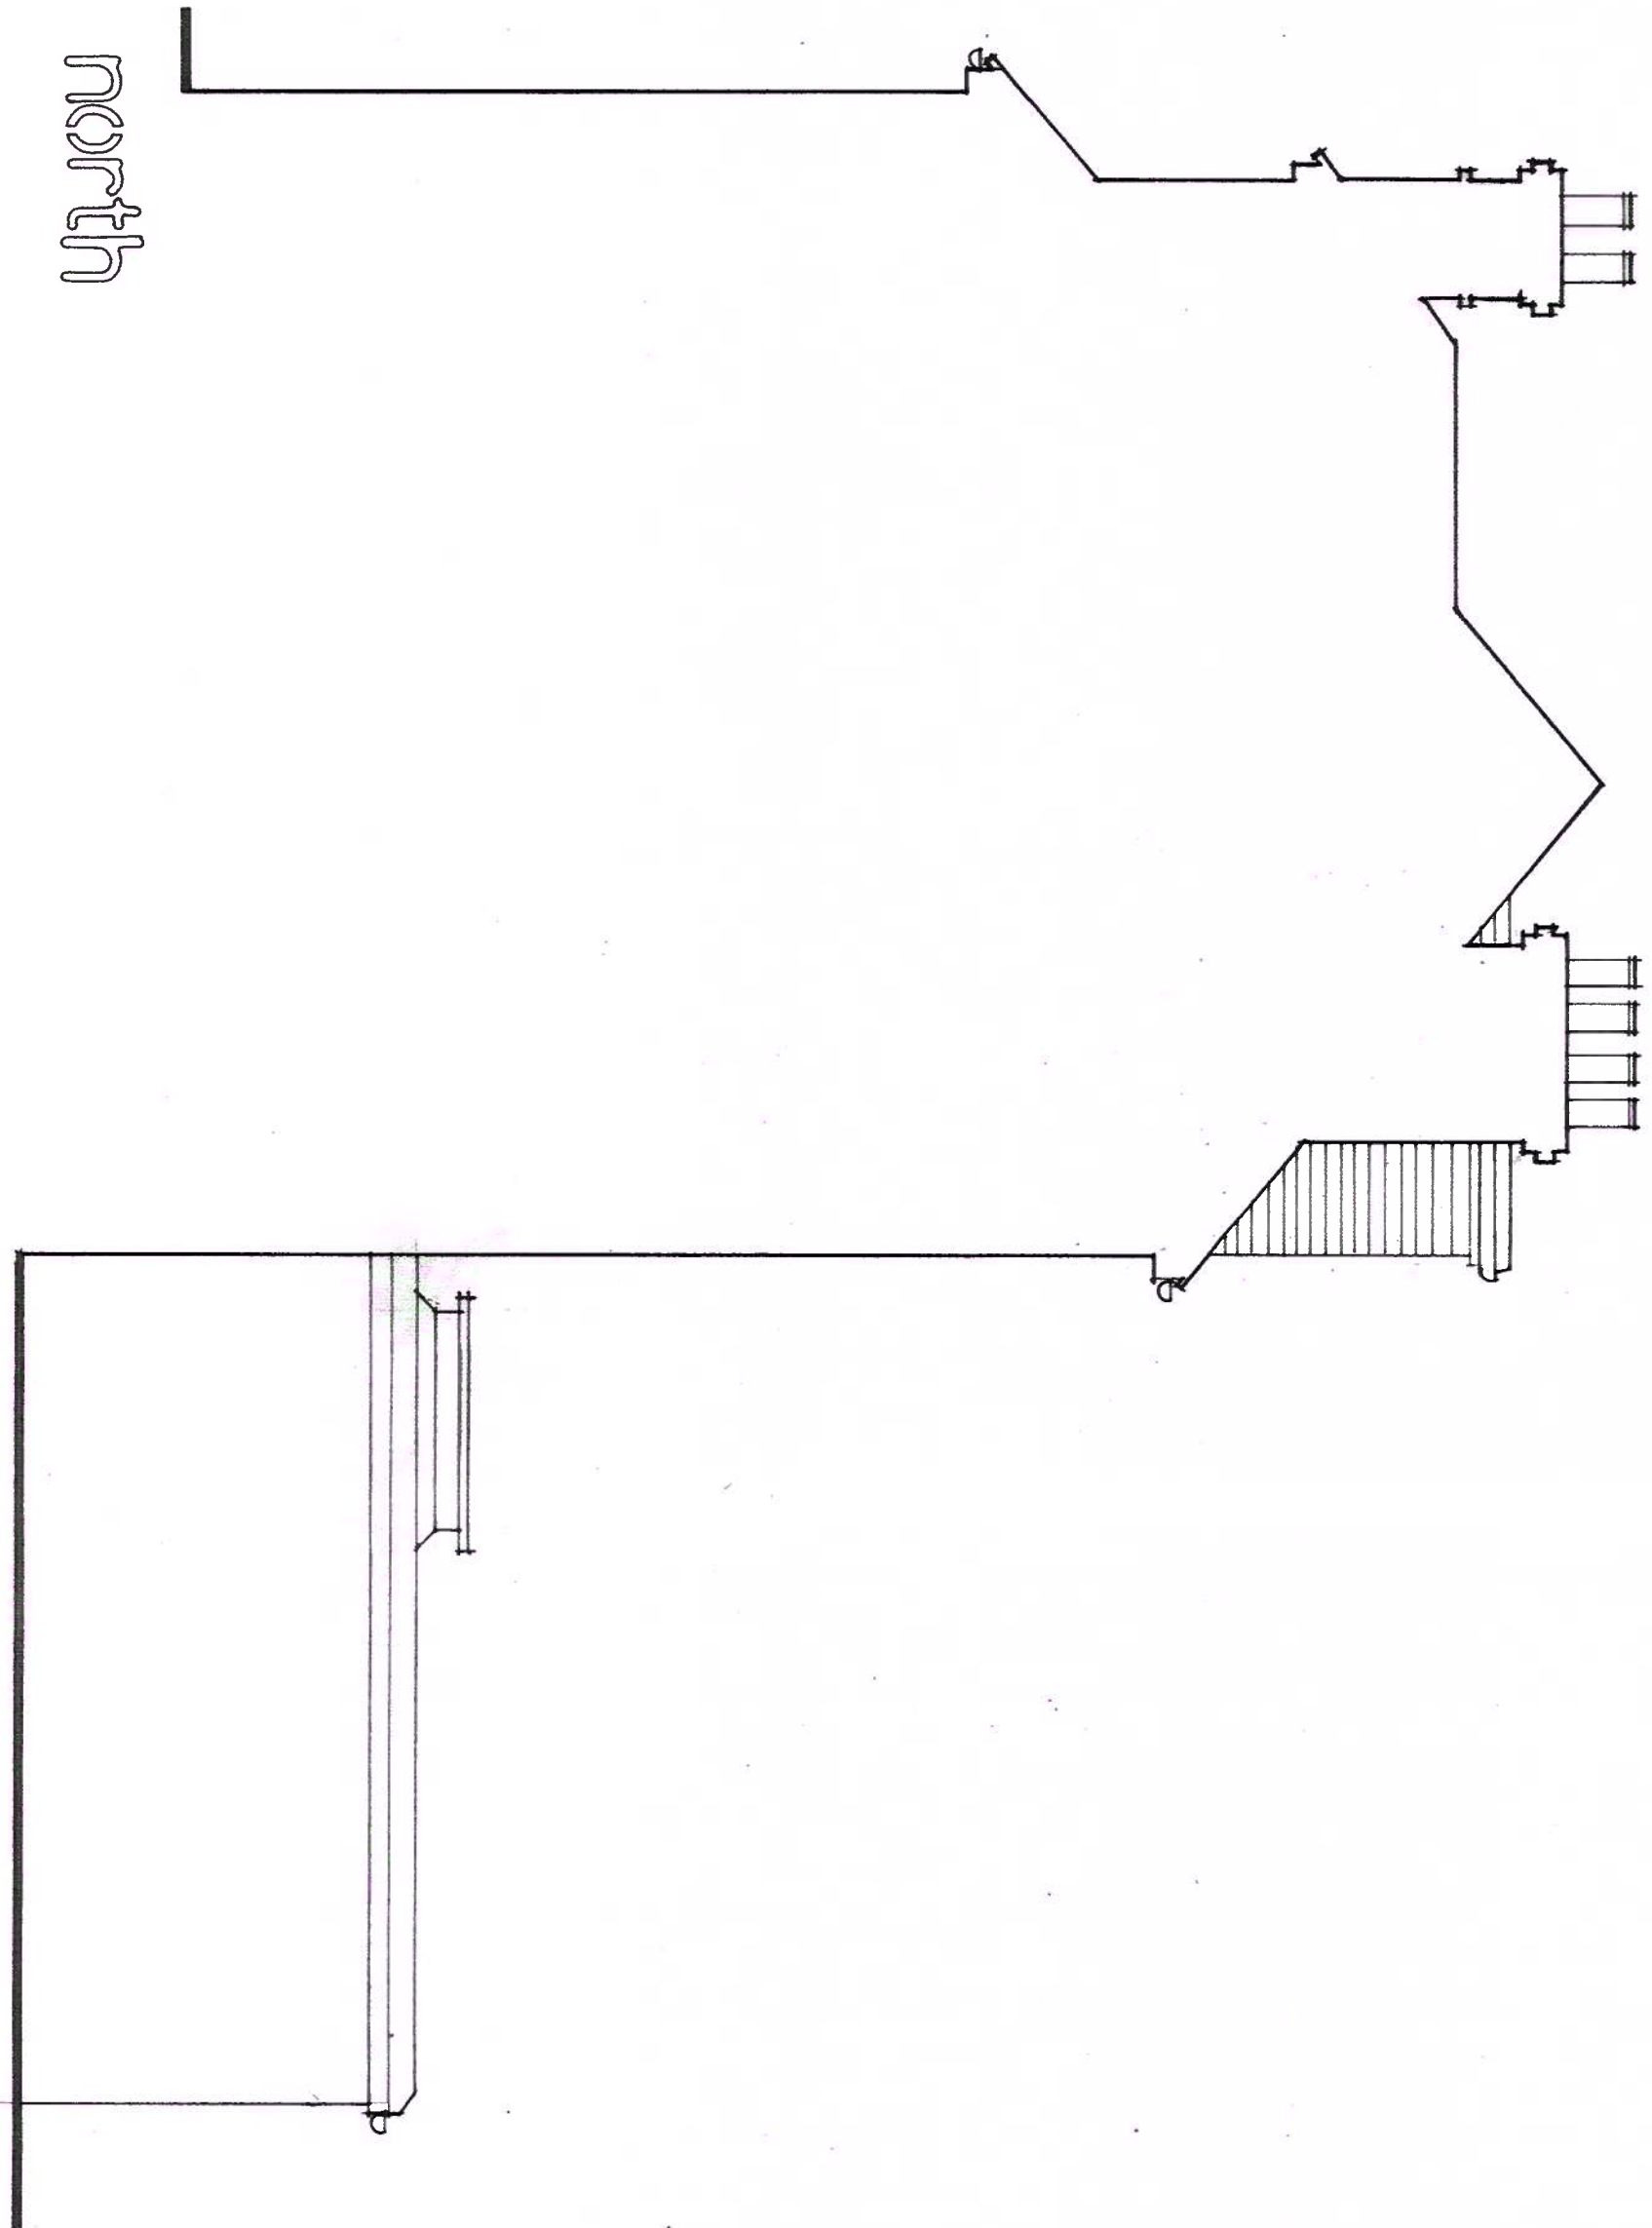

BERKSHIRE DEVELOPMENTS LTD

CLIENT

Mr Darren Climance

PROJECT

Extension and Alterations to
108, Elgar Road

Reading

RG2 0BN

DRAWING

Proposed North Elevation

SCALE

1:50 @ A3

DRAWING No.

25/ERR/06

DATE

February 2025

REVISION