


CONTAINS ORDINANCE SURVEY DATA © CROWN COPYRIGHT AND DATABASE RIGHTS.
THE SURVEY INFORMATION SHOWN ON THIS DRAWING IS BASED ON A SURVEY
PREPARED BY A THIRD PARTY AND COLONY ARCHITECTS DO NOT ACCEPT
RESPONSIBILITY FOR THE ACCURACY OR COMPLETENESS OF THE SURVEY.

THIS DRAWING TO BE READ IN CONJUNCTION WITH ADDITIONAL
CONSULTANT INFORMATION.

CONTRACTORS AND CONSULTANTS ARE NOT TO SCALE DIMENSIONS FROM THIS
DRAWING. ALL DIMENSIONS TO BE CHECKED ON SITE PRIOR TO
MANUFACTURE & CONSTRUCTION.


- LEGEND**
- Existing walls
 - Demolition / Removal
 - Proposed / New

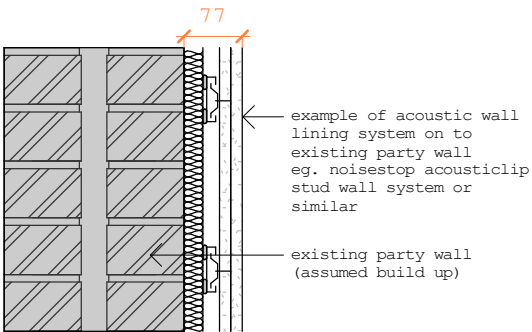

Acoustic Wall Lining Detail 01

Acoustic isolated stud wall lining system using isolated strips, acoustic insulation & acoustic clips with acoustic plasterboard lining.

Refer to detail 01 on sheet 03-10.

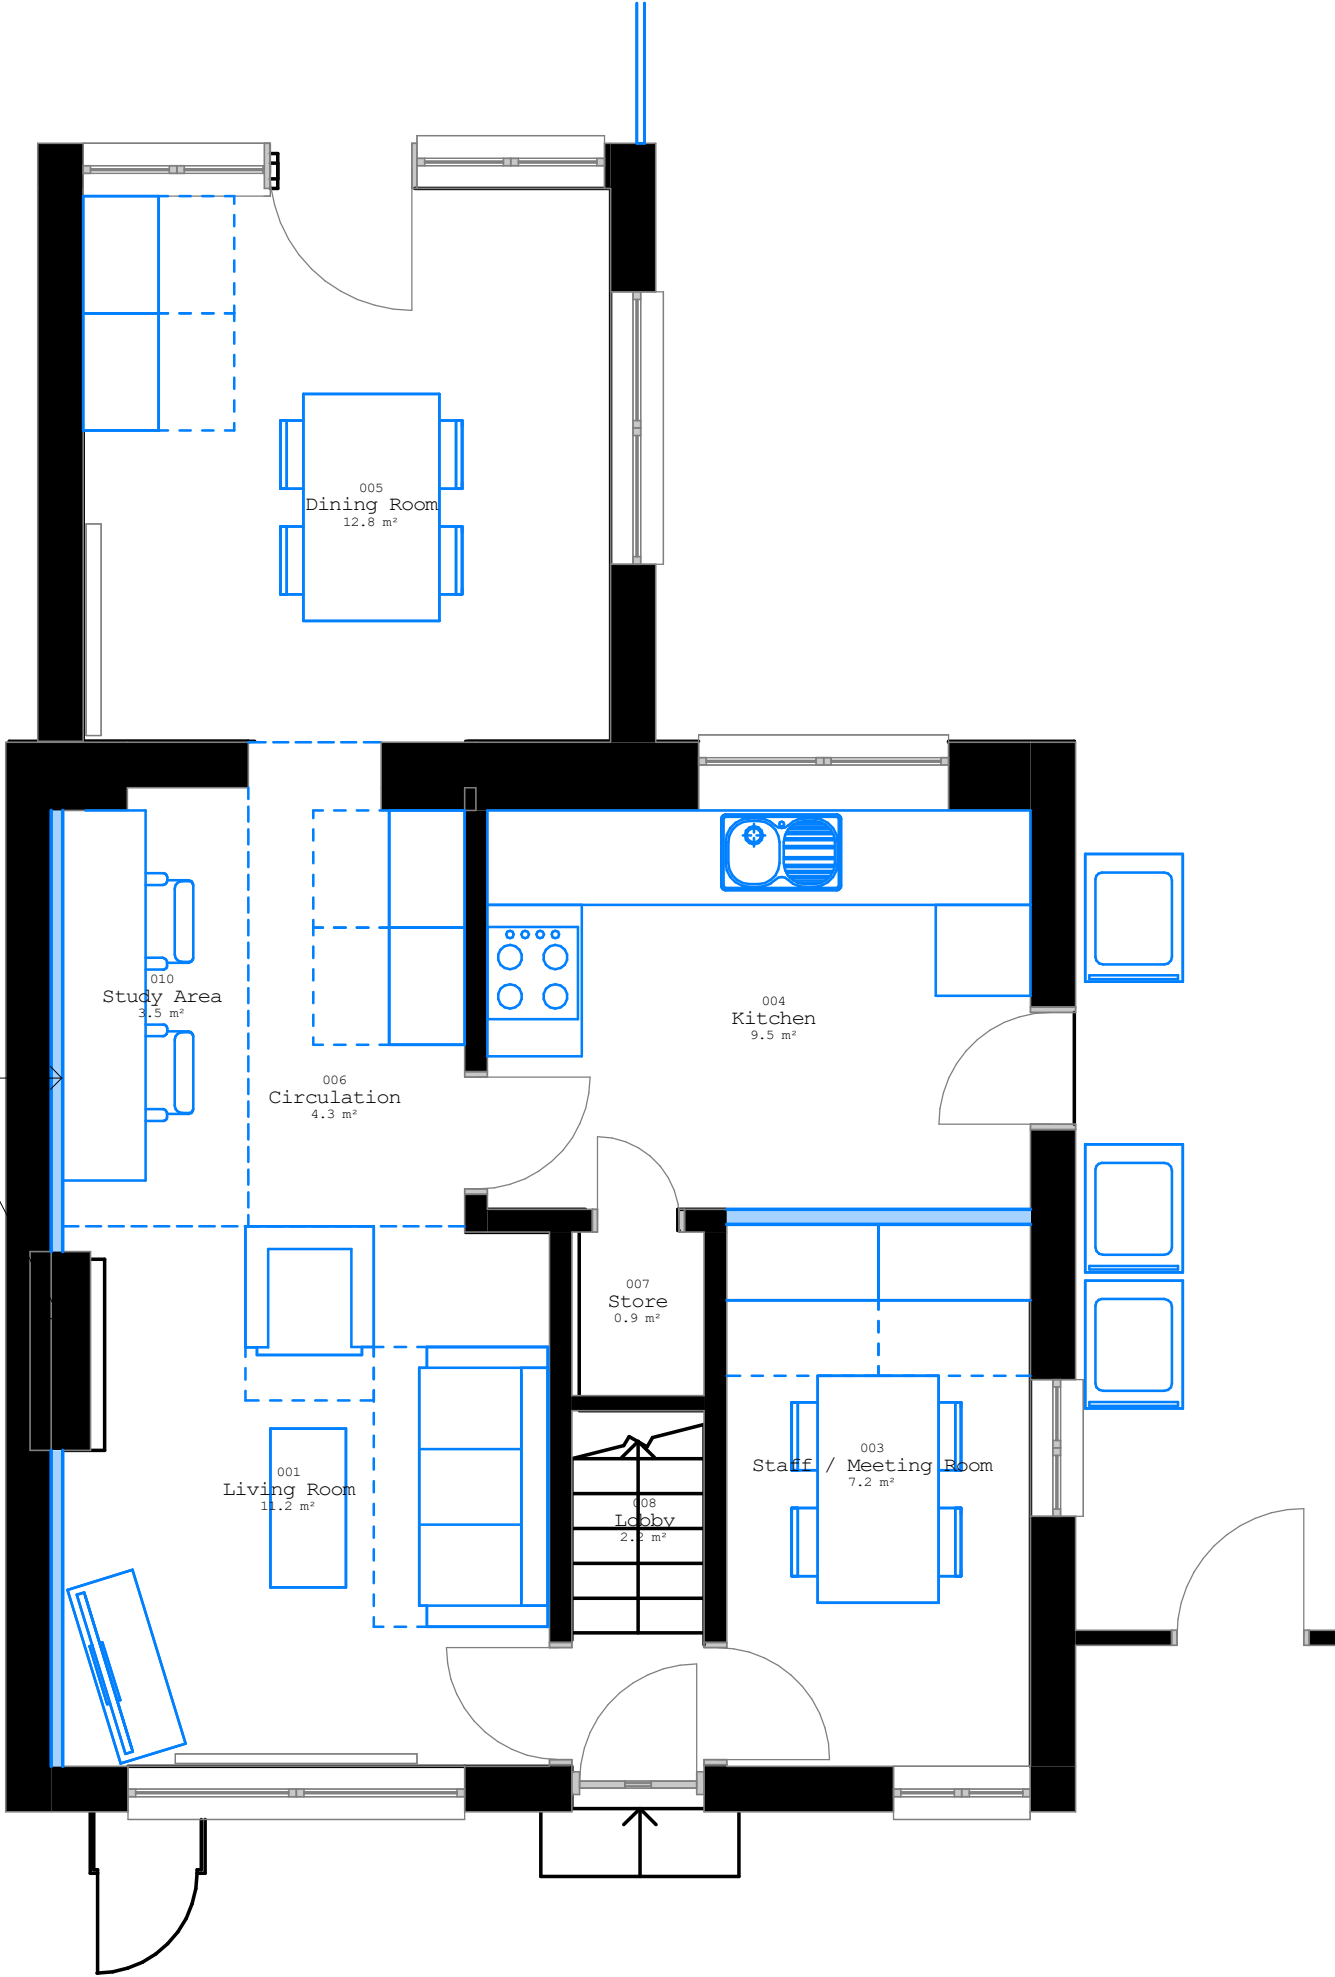

REVISION	DATE	DESCRIPTION
PL1	28.01.25	issue for PLANNING
PL2	11.02.25	issue for PLANNING

Collaborating with:
Reading Borough Council (RBC) & Brighter Futures for Children (BFC)

Job: 1032
Drawing: 03-10
Revision: PL2

Project:
**RBC Childrens Homes
B2 - 134 Northumberland Avenue, RG2 7PU**

Drawing:
GA Plan - Ground Floor


Date: Jan 25
Status: **PLANNING**

Drawn By: DF
Checked By: SH

colony

RIBA 
Chartered Practice

Colony Architects Ltd.
The Wine Store, Brewery Court, Theale, Reading, RG7 5AJ
+44 (0)118 380 0328
hello@colonyarchitects.com
colonyarchitects.com

 

1 Ground Floor Plan
1 : 50

