



- Location of Vivara Pro Madrid Swift Nest Box
- Location of Estella Sparrow Terrace
- Location of Vivara Pro Build-in Woodstone Bat Tube
- Location of Schwegler Type 24 Bird Box
- Location of the raised ridge tiles

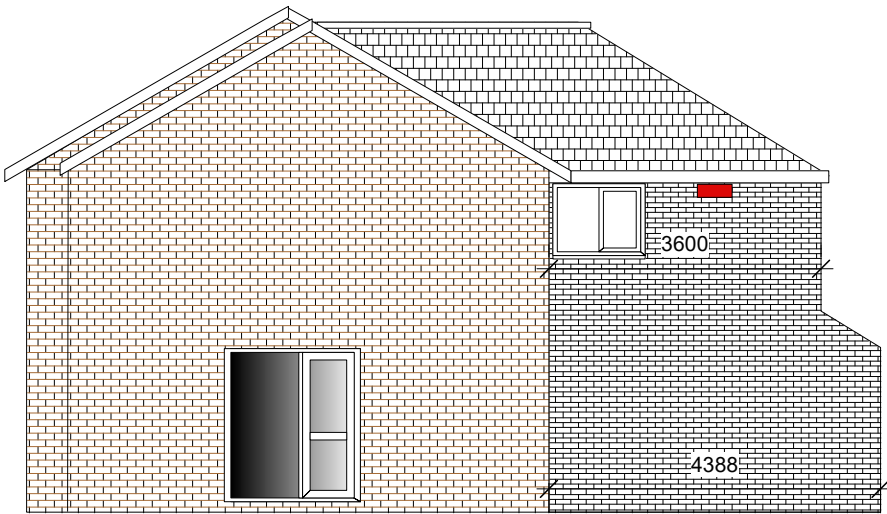


Side Extension North Elevation



236 Front Elevation, East Elevation

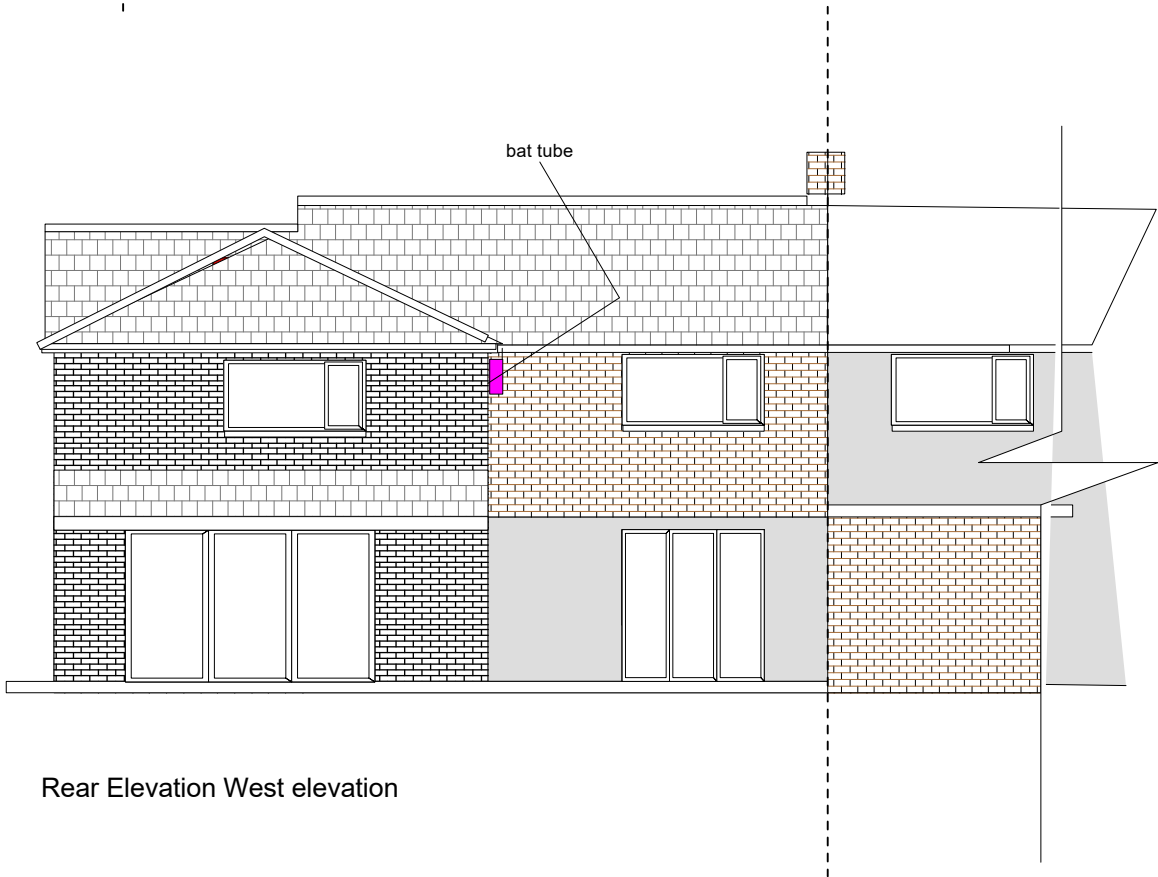

Rear Elevation West elevation

 

A Amended 07/03/25

 Skerryvore Designs Ltd Sexton's Tower 2 Caerphilly Road Bassaleg Newport NP10 8LE Phone 01633 897922 Mobile 07816 934352 steve_groucott@hotmail.com	JOB TITLE 236 Wensley road Reading RG16DP	DRAWING TITLE Proposed Elevations	DRAWING No. SD1004 02 04A
			SCALE 1:100 @ A2
			DATE March 25