


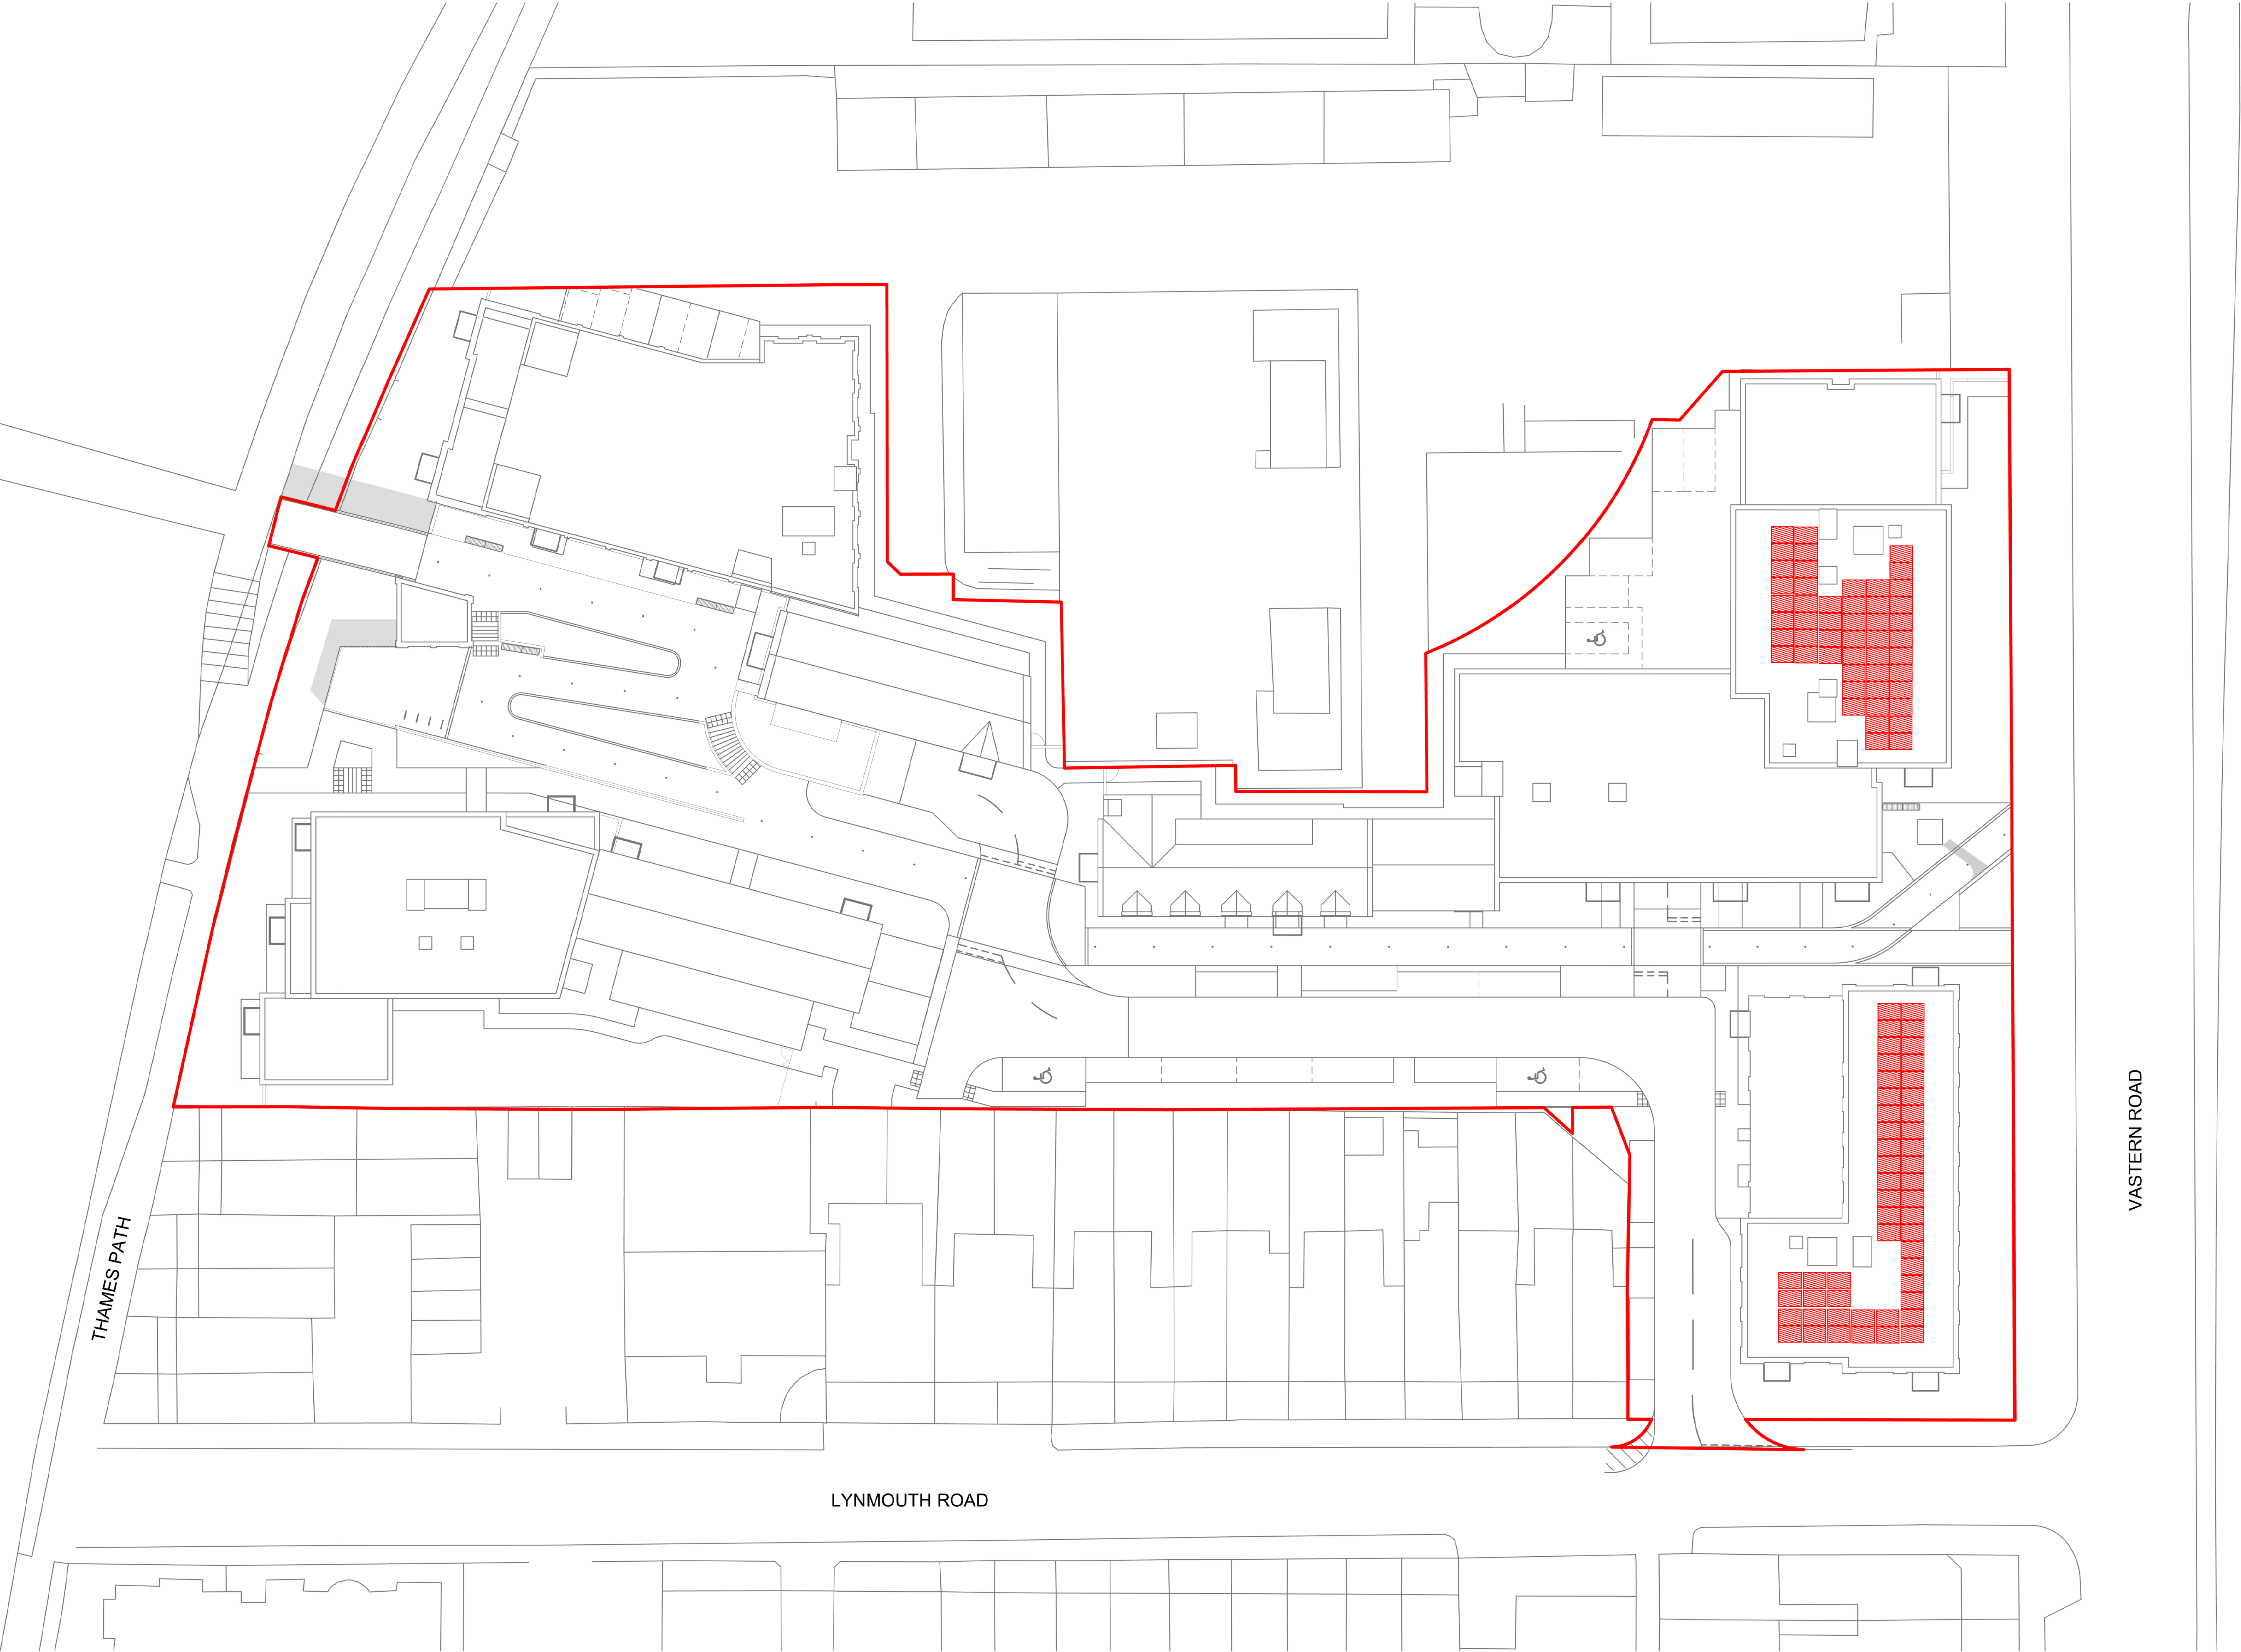

Site Plan
Roof Plan - PV Panels



key plan

notes

revision	date	prepared	description

Berkeley

Designed for life

Berkeley House
Mill Lane
Tipton
SLS 0AG

T: 01753 784400
F: 01753 646855
www.berkeleygroup.co.uk

project

Vastern Road

drawing

Site Plan
Roof Plan- PV panels

date	scale @ a1 (a3)	dawn
December 2024	1:250 (1:500)	EH

drawing number	revision
O453-INT-SW-XX-DR-A-880-062	P1