


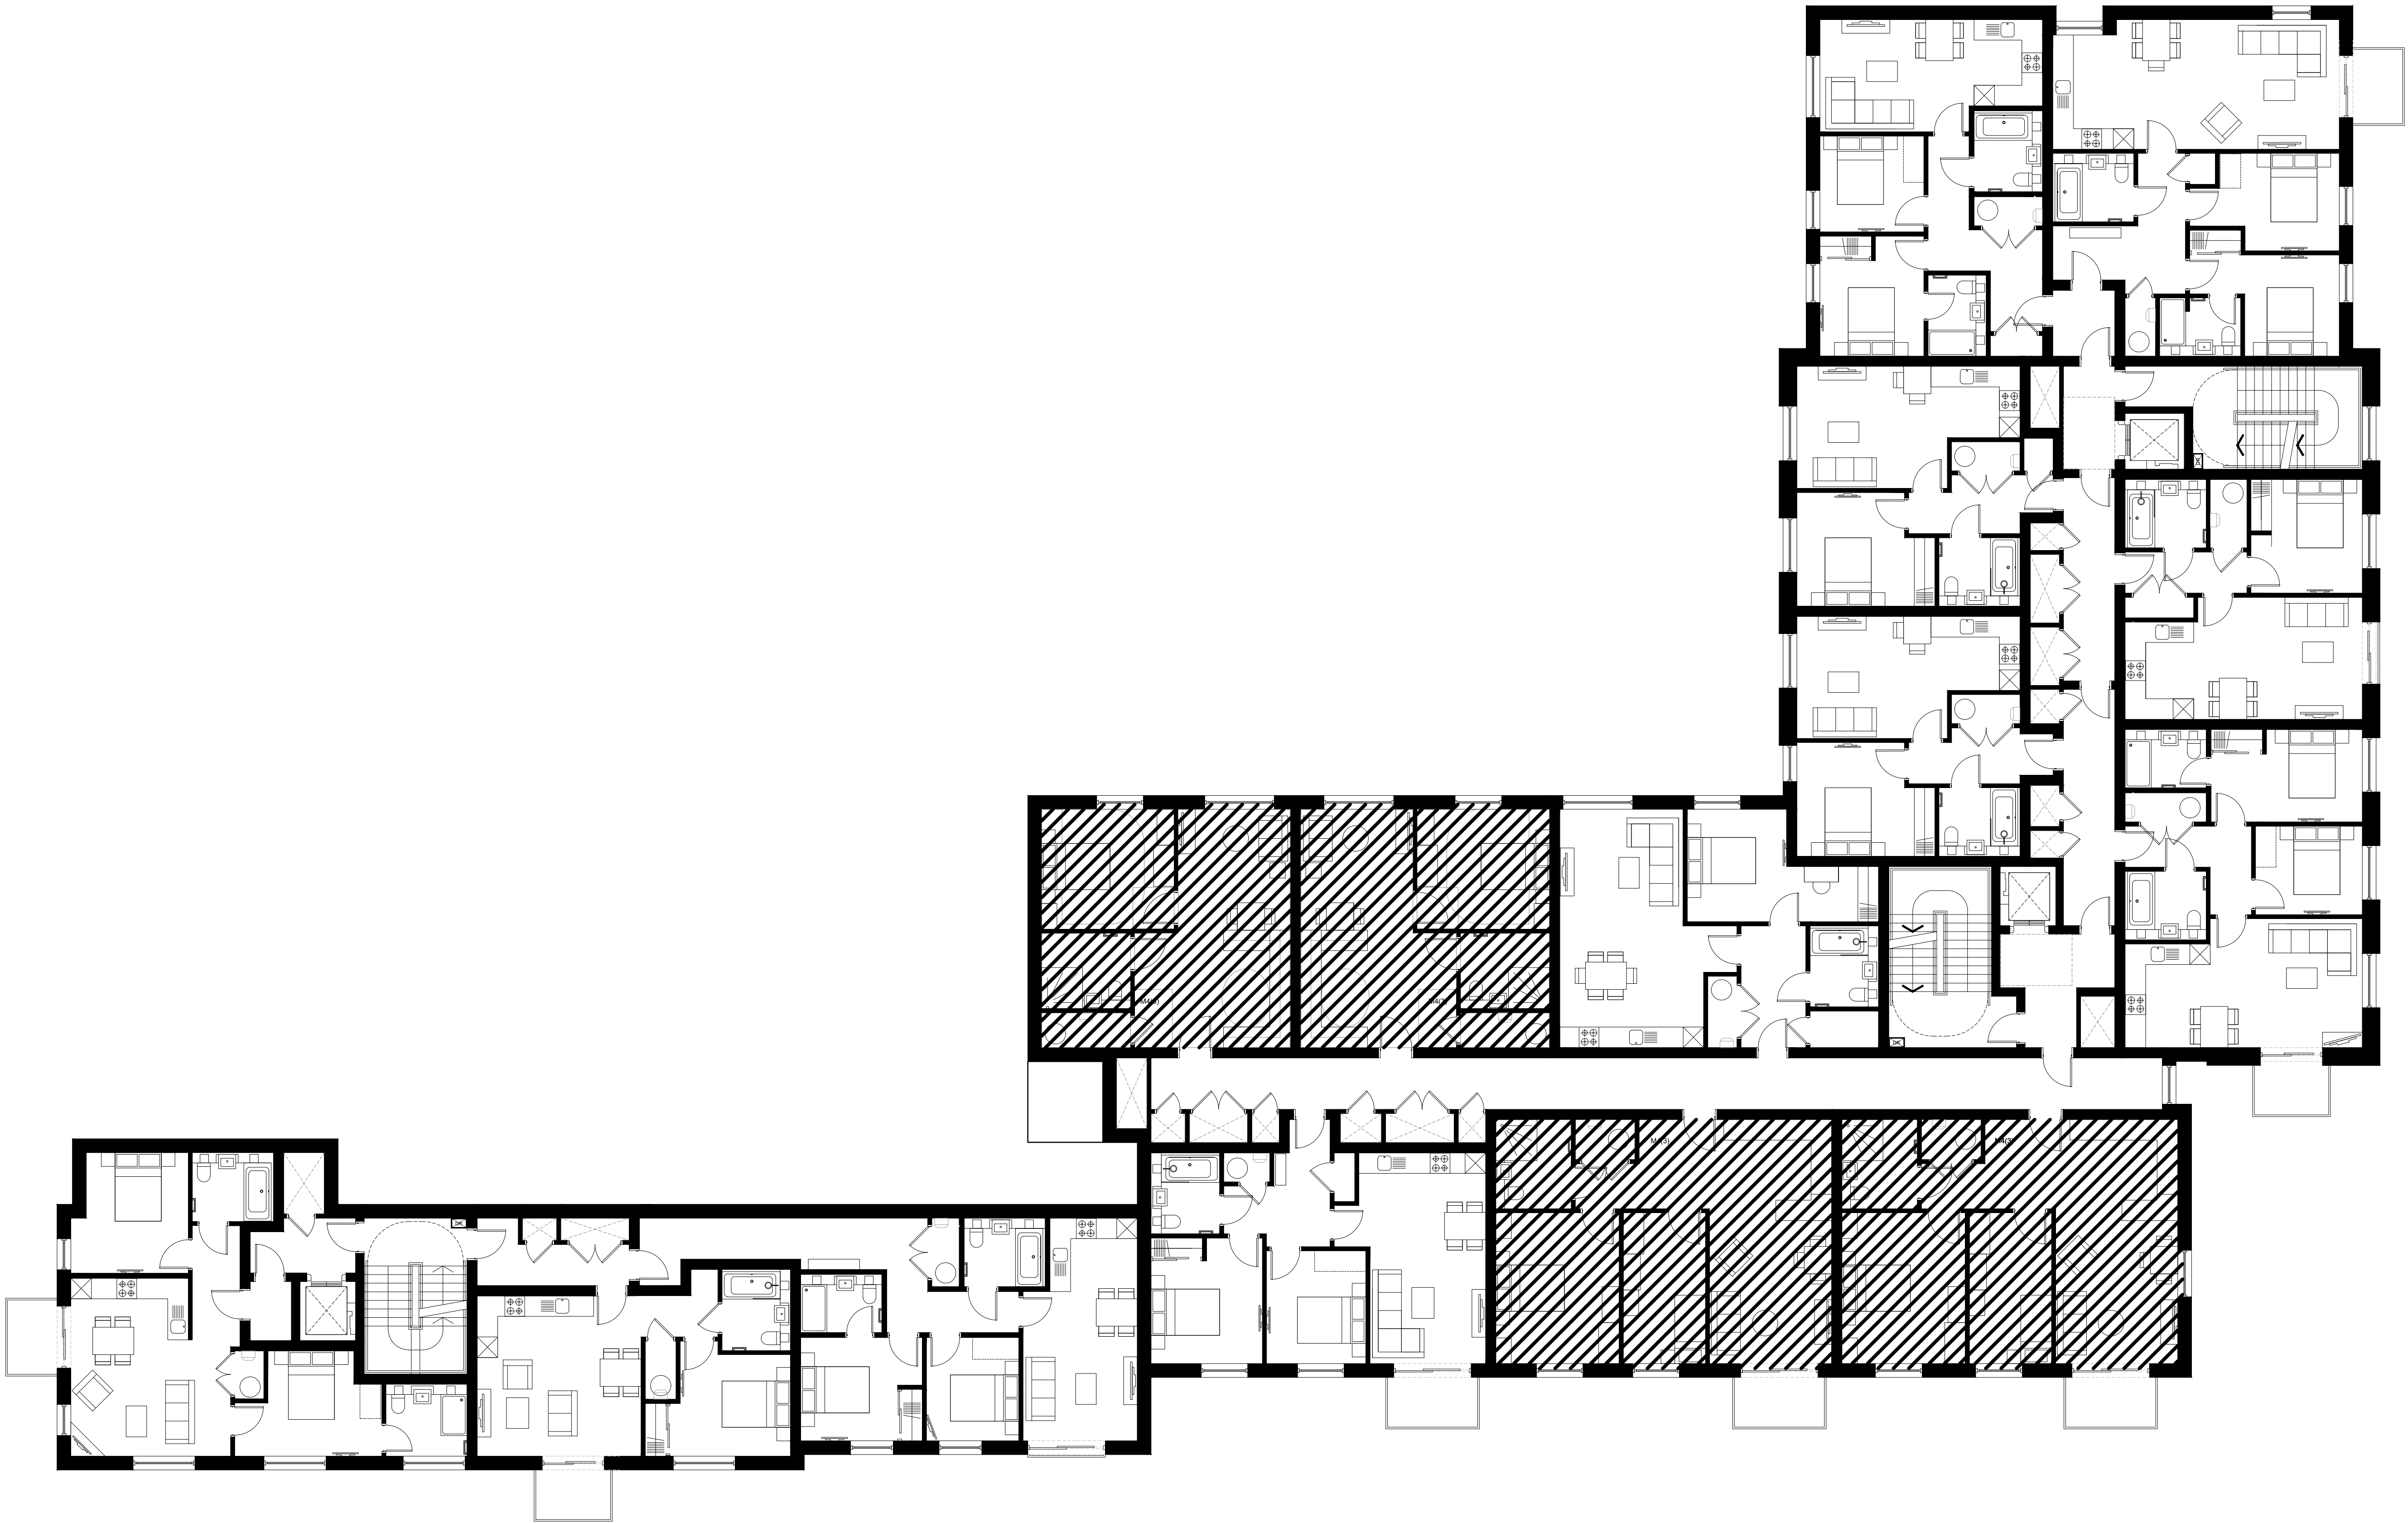

Second Floor Plan M4(3) Apartments



revision	date	prepared	description
Berkeley Designed for life			
Berkeley House Mill Lane Taplow SL6 0AG		T: 01753 784400 F: 01753 646855 www.berkeleygroup.co.uk	
project Vastern Road Reading			
drawing Block B and C Second Floor Plan M4(3) Apartments			
date December 2024		scale @ a1 1:100	drawn EH
drawing number O453-INT-80B-02-DR-A-880-802		revision P1	