


- Location of Vivara Pro Madrid Swift Nest Box
- Location of Estella Sparrow Terrace
- Location of Vivara Pro Build-in Woodstone Bat Tube
- Location of Schwegler Type 24 Bird Box
- Location of the raised ridge tiles

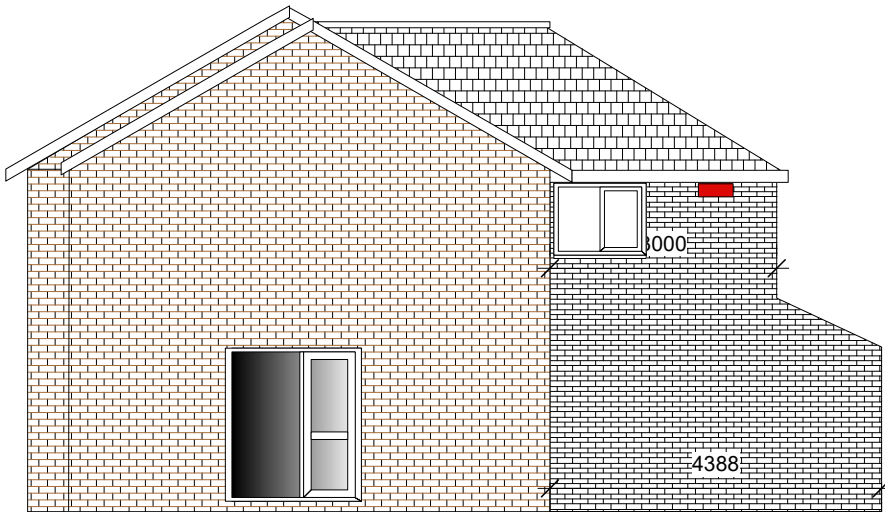


Side Extension North Elevation




236 Front Elevation, East Elevation

1 North Lodge mews

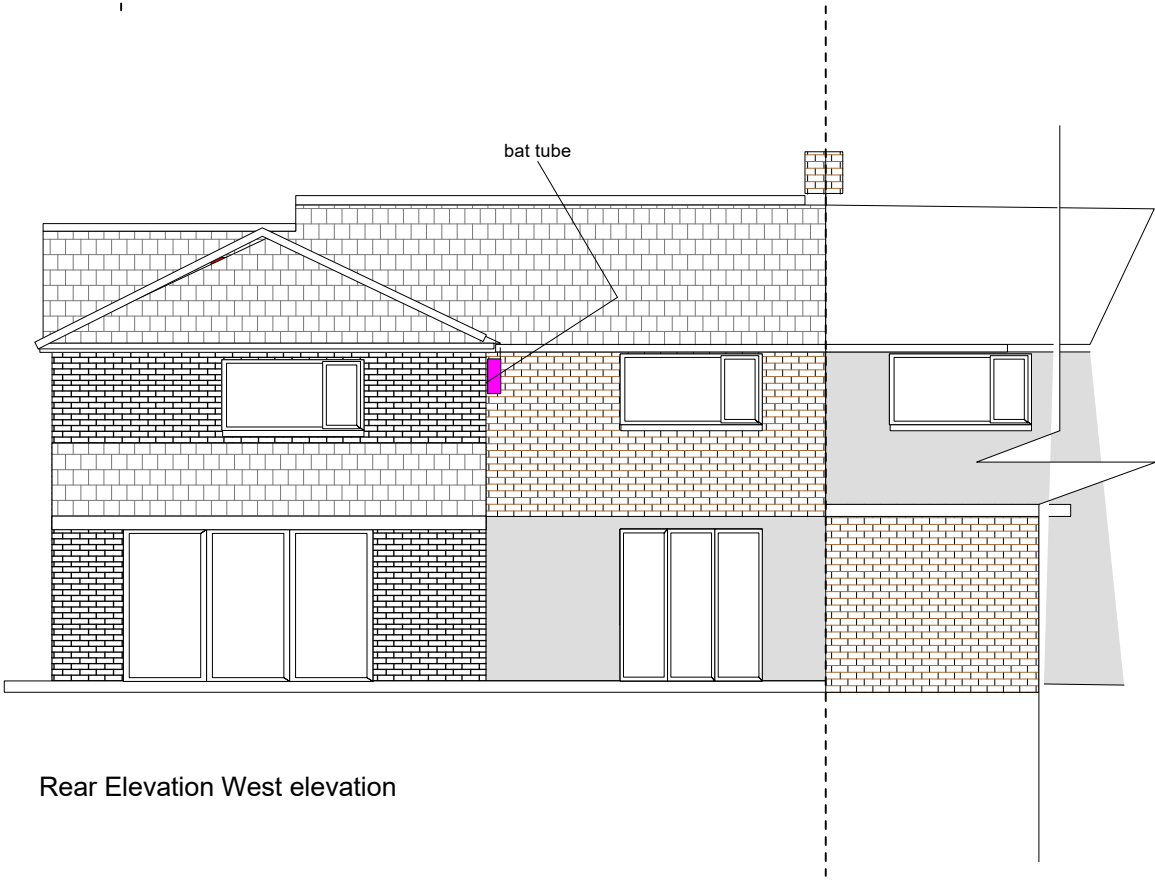

Rear Elevation West elevation

 

A Amended 07/03/25
B Amended 10/03/25

 Skerryvore Designs Ltd Sexton's Tower 2 Caerphilly Road Bassaleg, Newport, NP10 8LE Phone 01633 897922 Mobile 07816 934352 steve_groucott@hotmail.com	JOB TITLE236 Wensley road Reading RG16DP	DRAWING TITLEProposed Elevations	DRAWING No. SD1004 02 04B
			SCALE1:100 @ A2
			DATEMarch 25