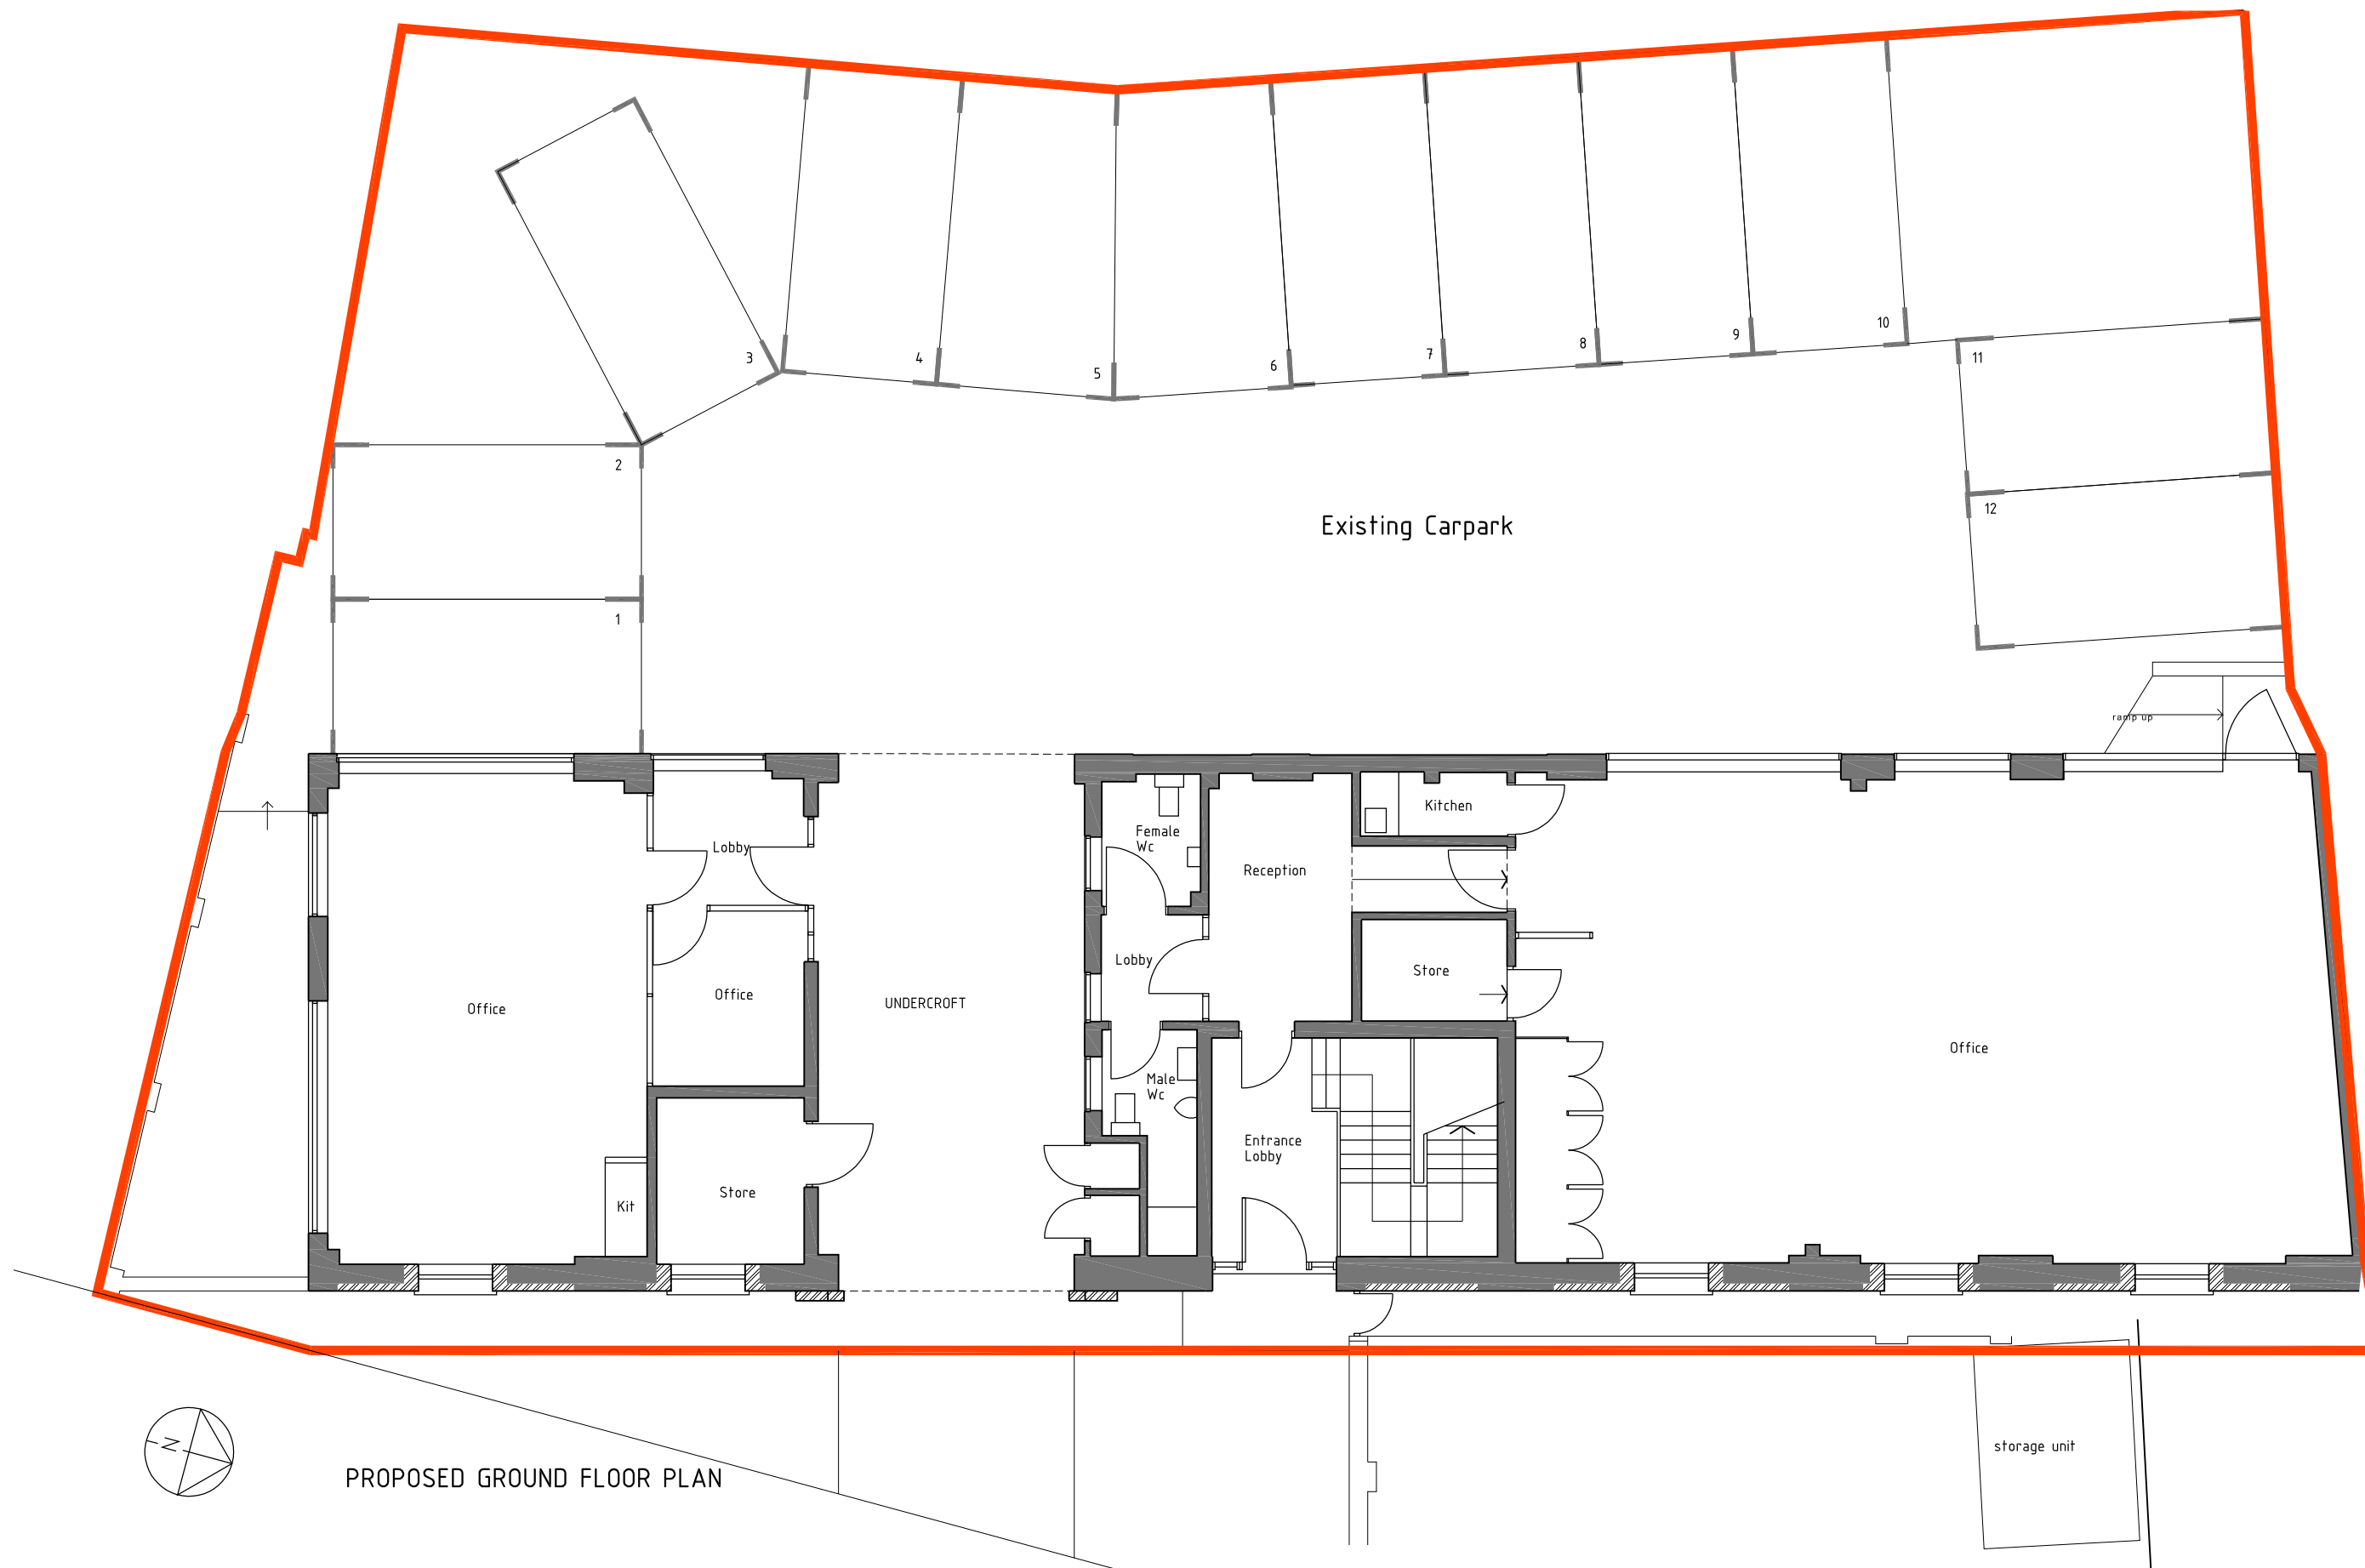


PROPOSED GROUND FLOOR PLAN

Client Rob & Phil Andrews

Project Hadwyn House
Field House, Field Road
Reading. RG1 6AP


Scale 1:100 @ A3

Date June 2024

Drawing Title Proposed Ground Floor Plan


Drawing No. 24-007-02

sheet 1 of 6

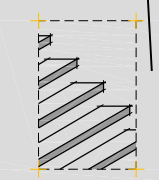


the basement
design studio

Suite 17, Maple Court, Grove Park, White Waltham. SL6 3LW
tel. 01628-826066 www.basementdesignstudio.co.uk

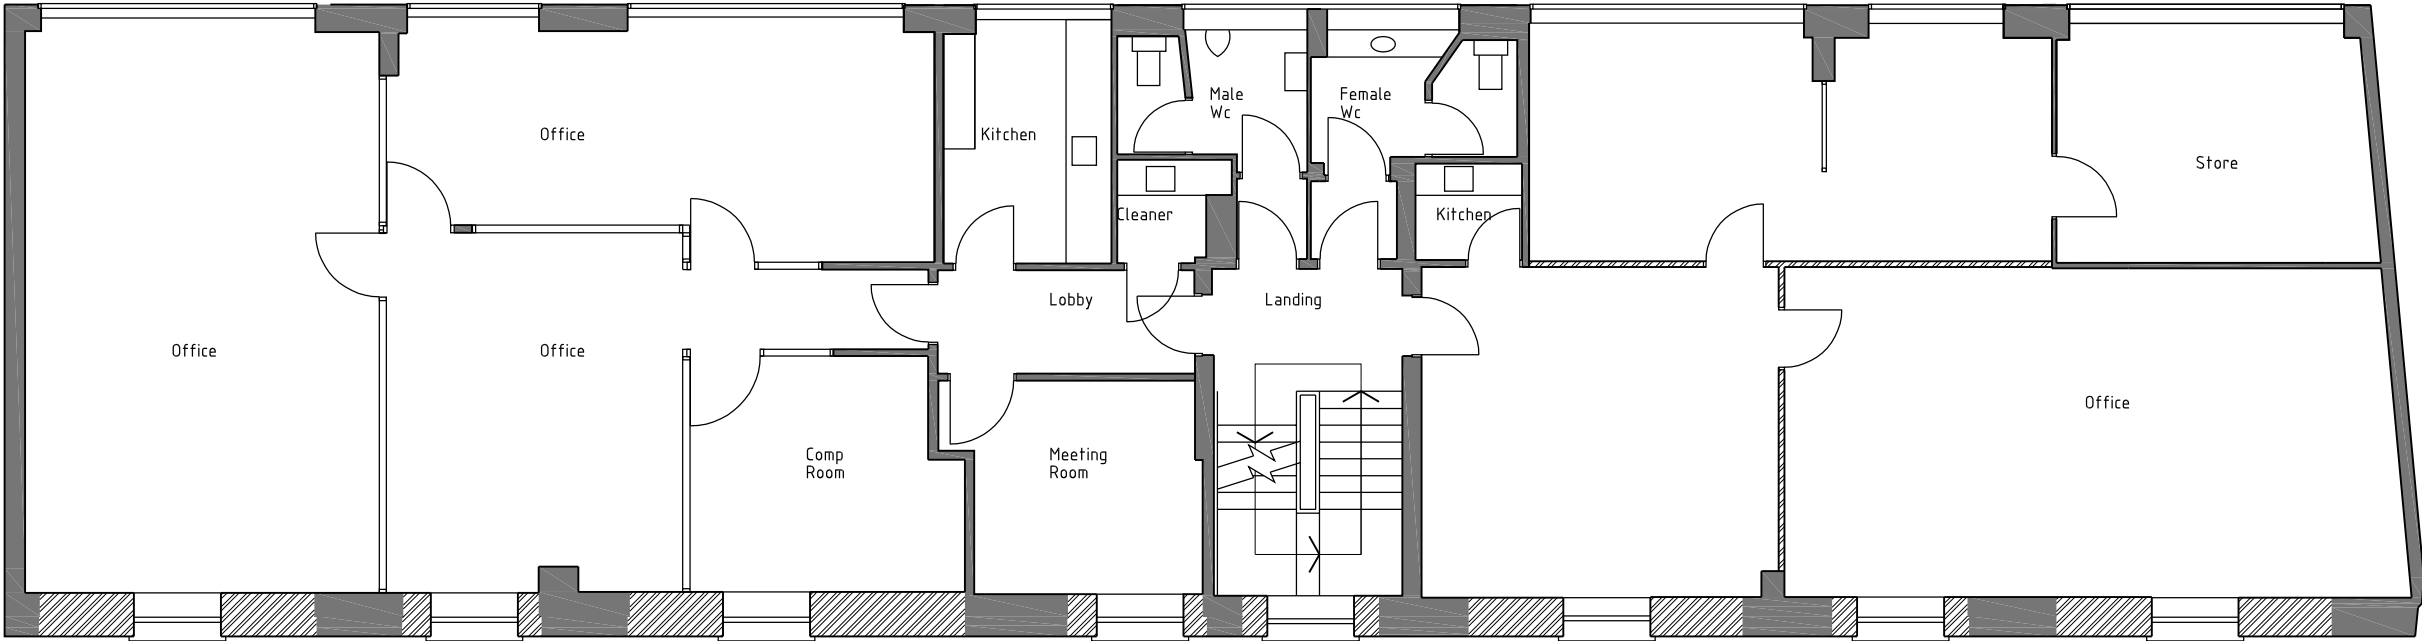

PROPOSED FIRST FLOOR PLAN

 

Client Rob & Phil Andrews

Project Hadwyn House
Field House, Field Road
Reading. RG1 6AP


Scale 1:100 @ A3

Date June 2024

Drawing Title Proposed First Floor Plan



Drawing No. 24-007-02

sheet 2 of 6

 


the basement
design studio

Suite 17, Maple Court, Grove Park, White Waltham. SL6 3LW
tel. 01628-826066 www.basementdesignstudio.co.uk

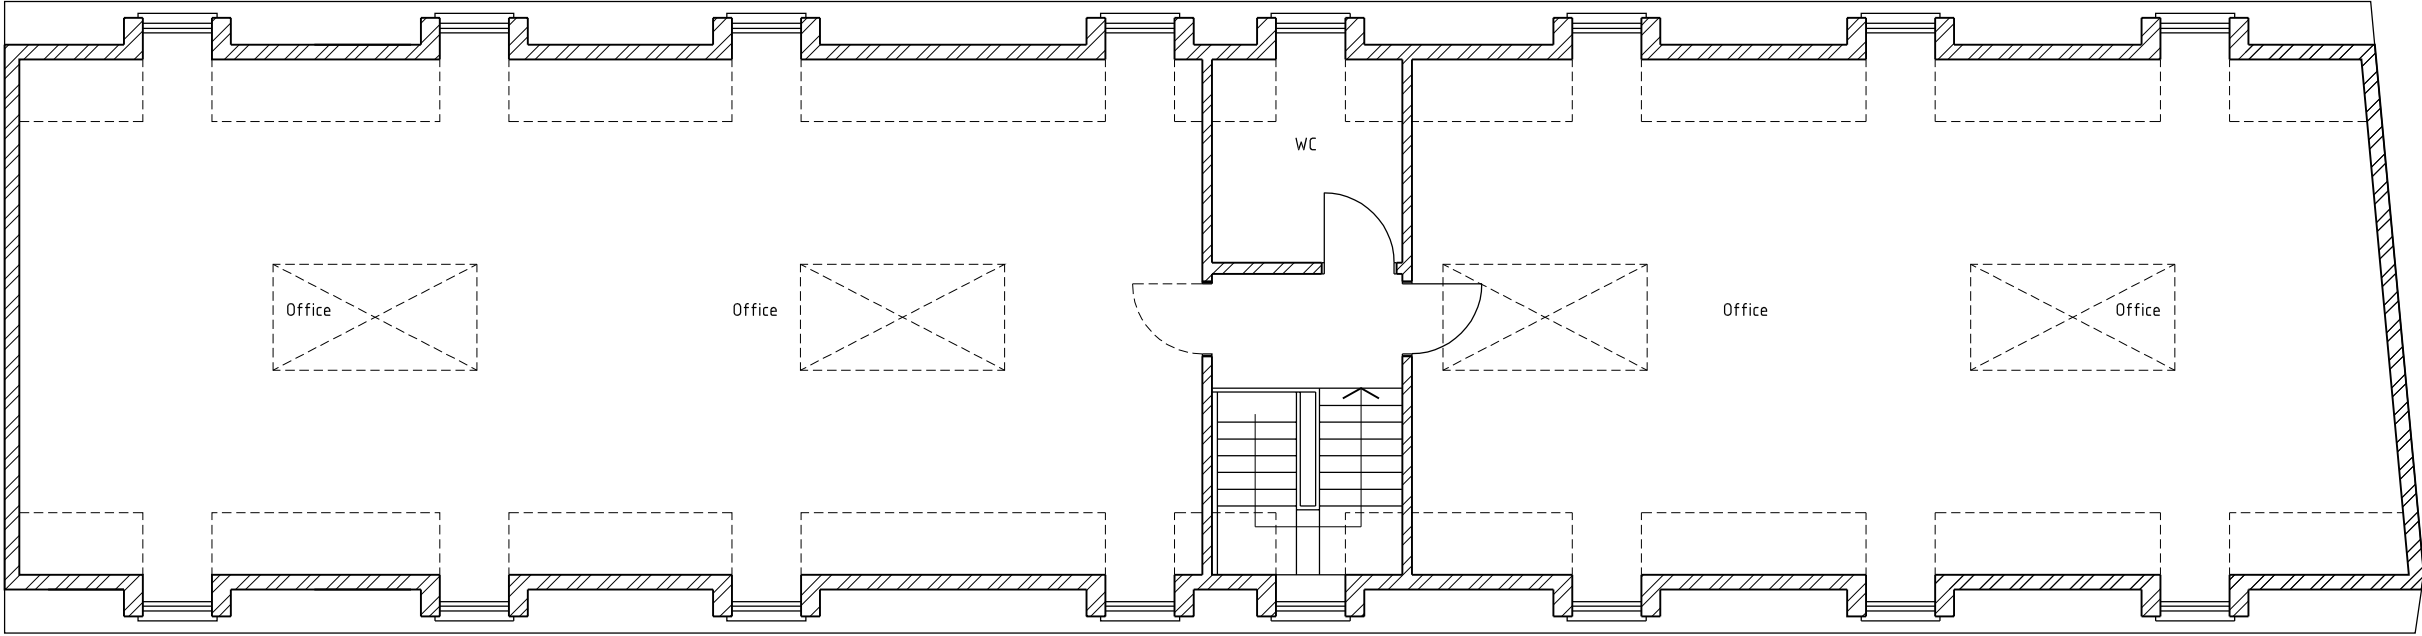 

PROPOSED SECOND FLOOR PLAN

 

Client **Rob & Phil Andrews**

Project **Hadwyn House
Field House, Field Road
Reading. RG1 6AP**


Scale **1:100 @ A3**

Date **June 2024**

Drawing Title **Proposed Second Floor Plan**


Drawing No. **24-007-02**

sheet 3 of 6

 

**the basement
design studio**

Suite 17, Maple Court, Grove Park, White Waltham. SL6 3LW
tel. 01628-826066 www.basementdesignstudio.co.uk

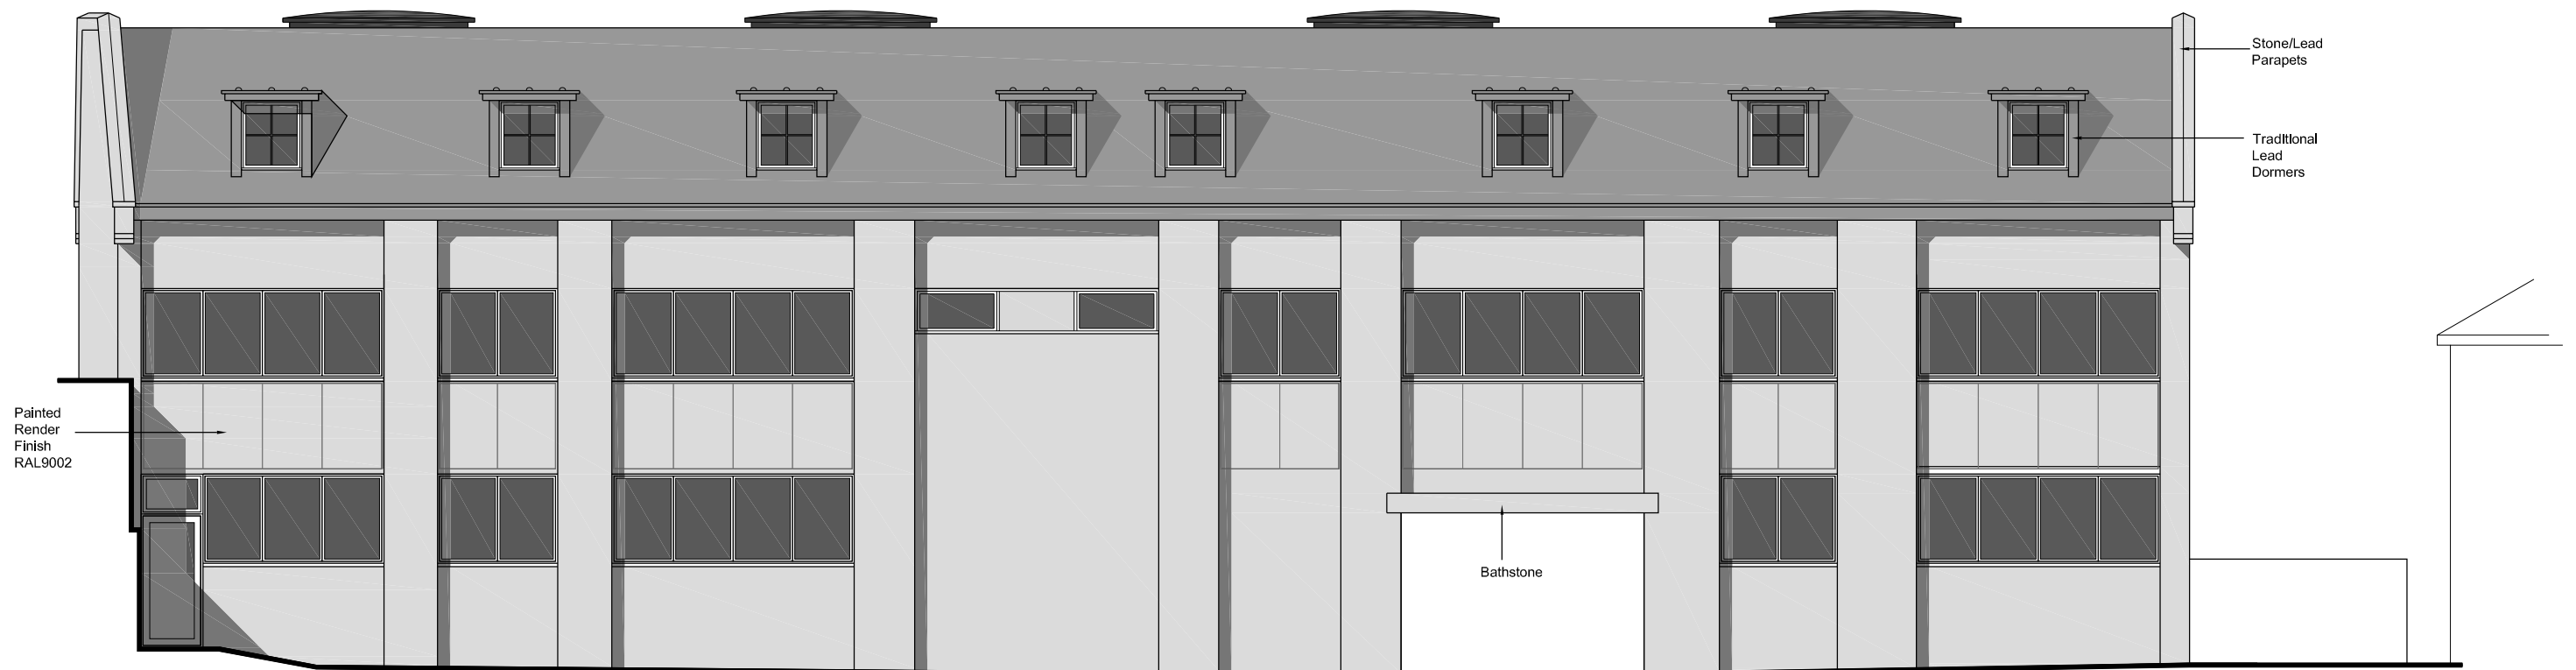

PROPOSED WEST ELEVATION

Client Rob & Phil Andrews

Project Hadwyn House
Field House, Field Road
Reading. RG1 6AP


Scale 1:100 @ A3

Date June 2024

Drawing Title Proposed West Elevation

Drawing No. 24-007-02

sheet 4 of 6

 

the basement
design studio

Suite 17, Maple Court, Grove Park, White Waltham. SL6 3LW
tel. 01628-826066 www.basementdesignstudio.co.uk



PROPOSED EAST ELEVATION

Client Rob & Phil Andrews

Project Hadwyn House
Field House, Field Road
Reading. RG1 6AP


Scale 1:100 @ A3

Date June 2024

Drawing Title Proposed Second Floor Plan


Drawing No. 24-007-02

sheet 5 of 6

 


the basement
design studio

Suite 17, Maple Court, Grove Park, White Waltham. SL6 3LW
tel. 01628-826066 www.basementdesignstudio.co.uk

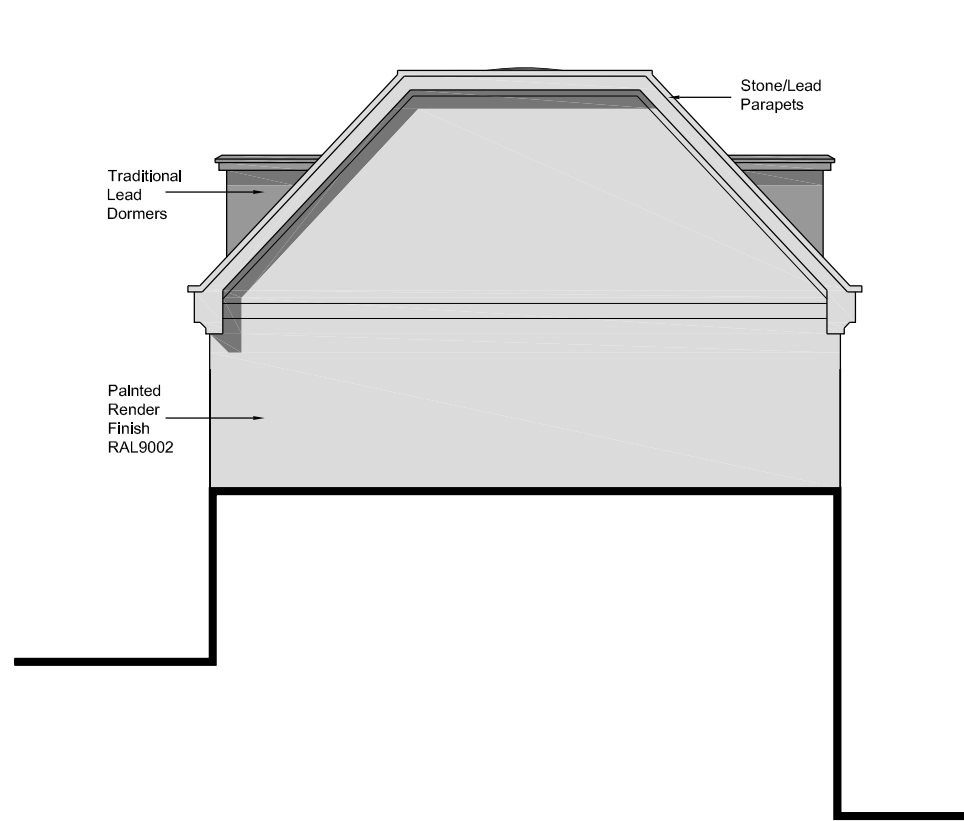


PROPOSED NORTH ELEVATION

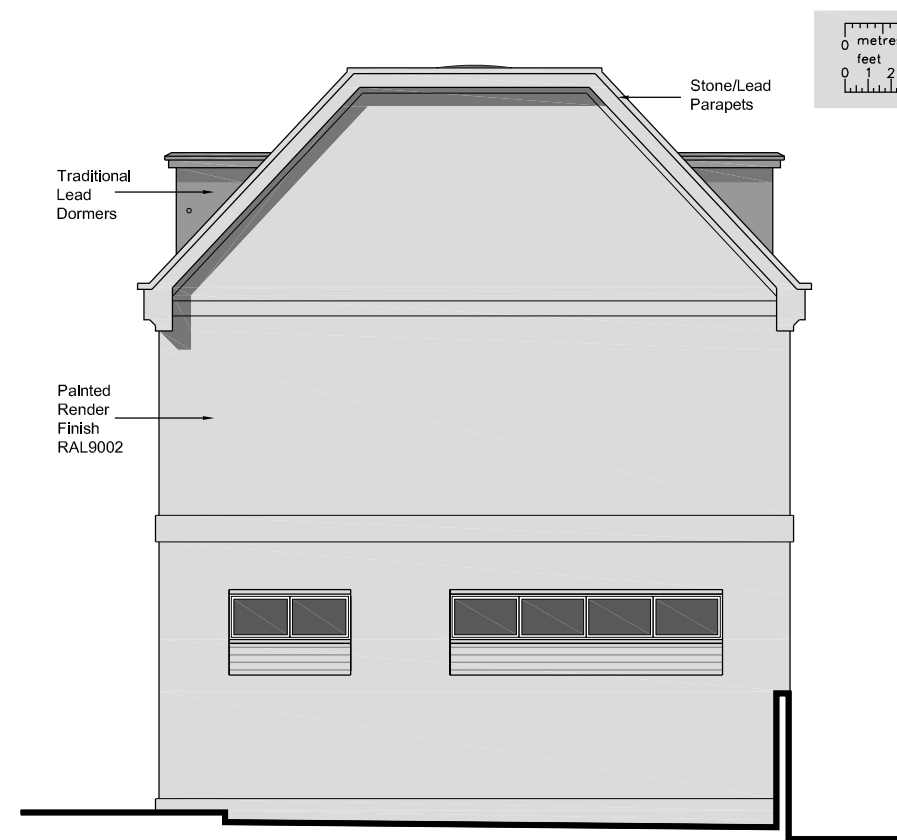


PROPOSED SOUTH ELEVATION



PROPOSED SOUTH/ SECTIONAL ELEVATION

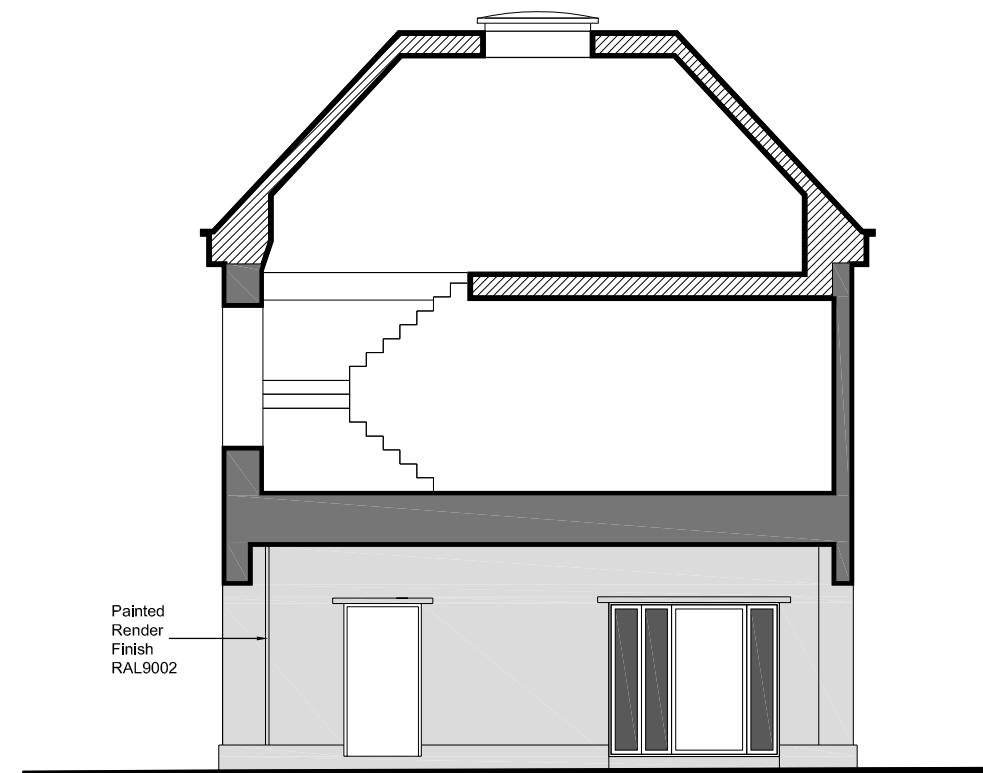

PROPOSED NORTH/ SECTIONAL ELEVATION

 

Client **Rob & Phil Andrews**

Project **Hadwyn House**
Field House, Field Road
Reading. RG1 6AP

Scale **1:100 @ A3**

Date **June 2024**

Drawing Title **Proposed North & South Elevations**
North & South Sectional Elevations

Drawing No. **24-007-02**

sheet 6 of 6



the basement
design studio

Suite 17, Maple Court, Grove Park, White Waltham. SL6 3LW
tel. 01628-826066 www.basementdesignstudio.co.uk