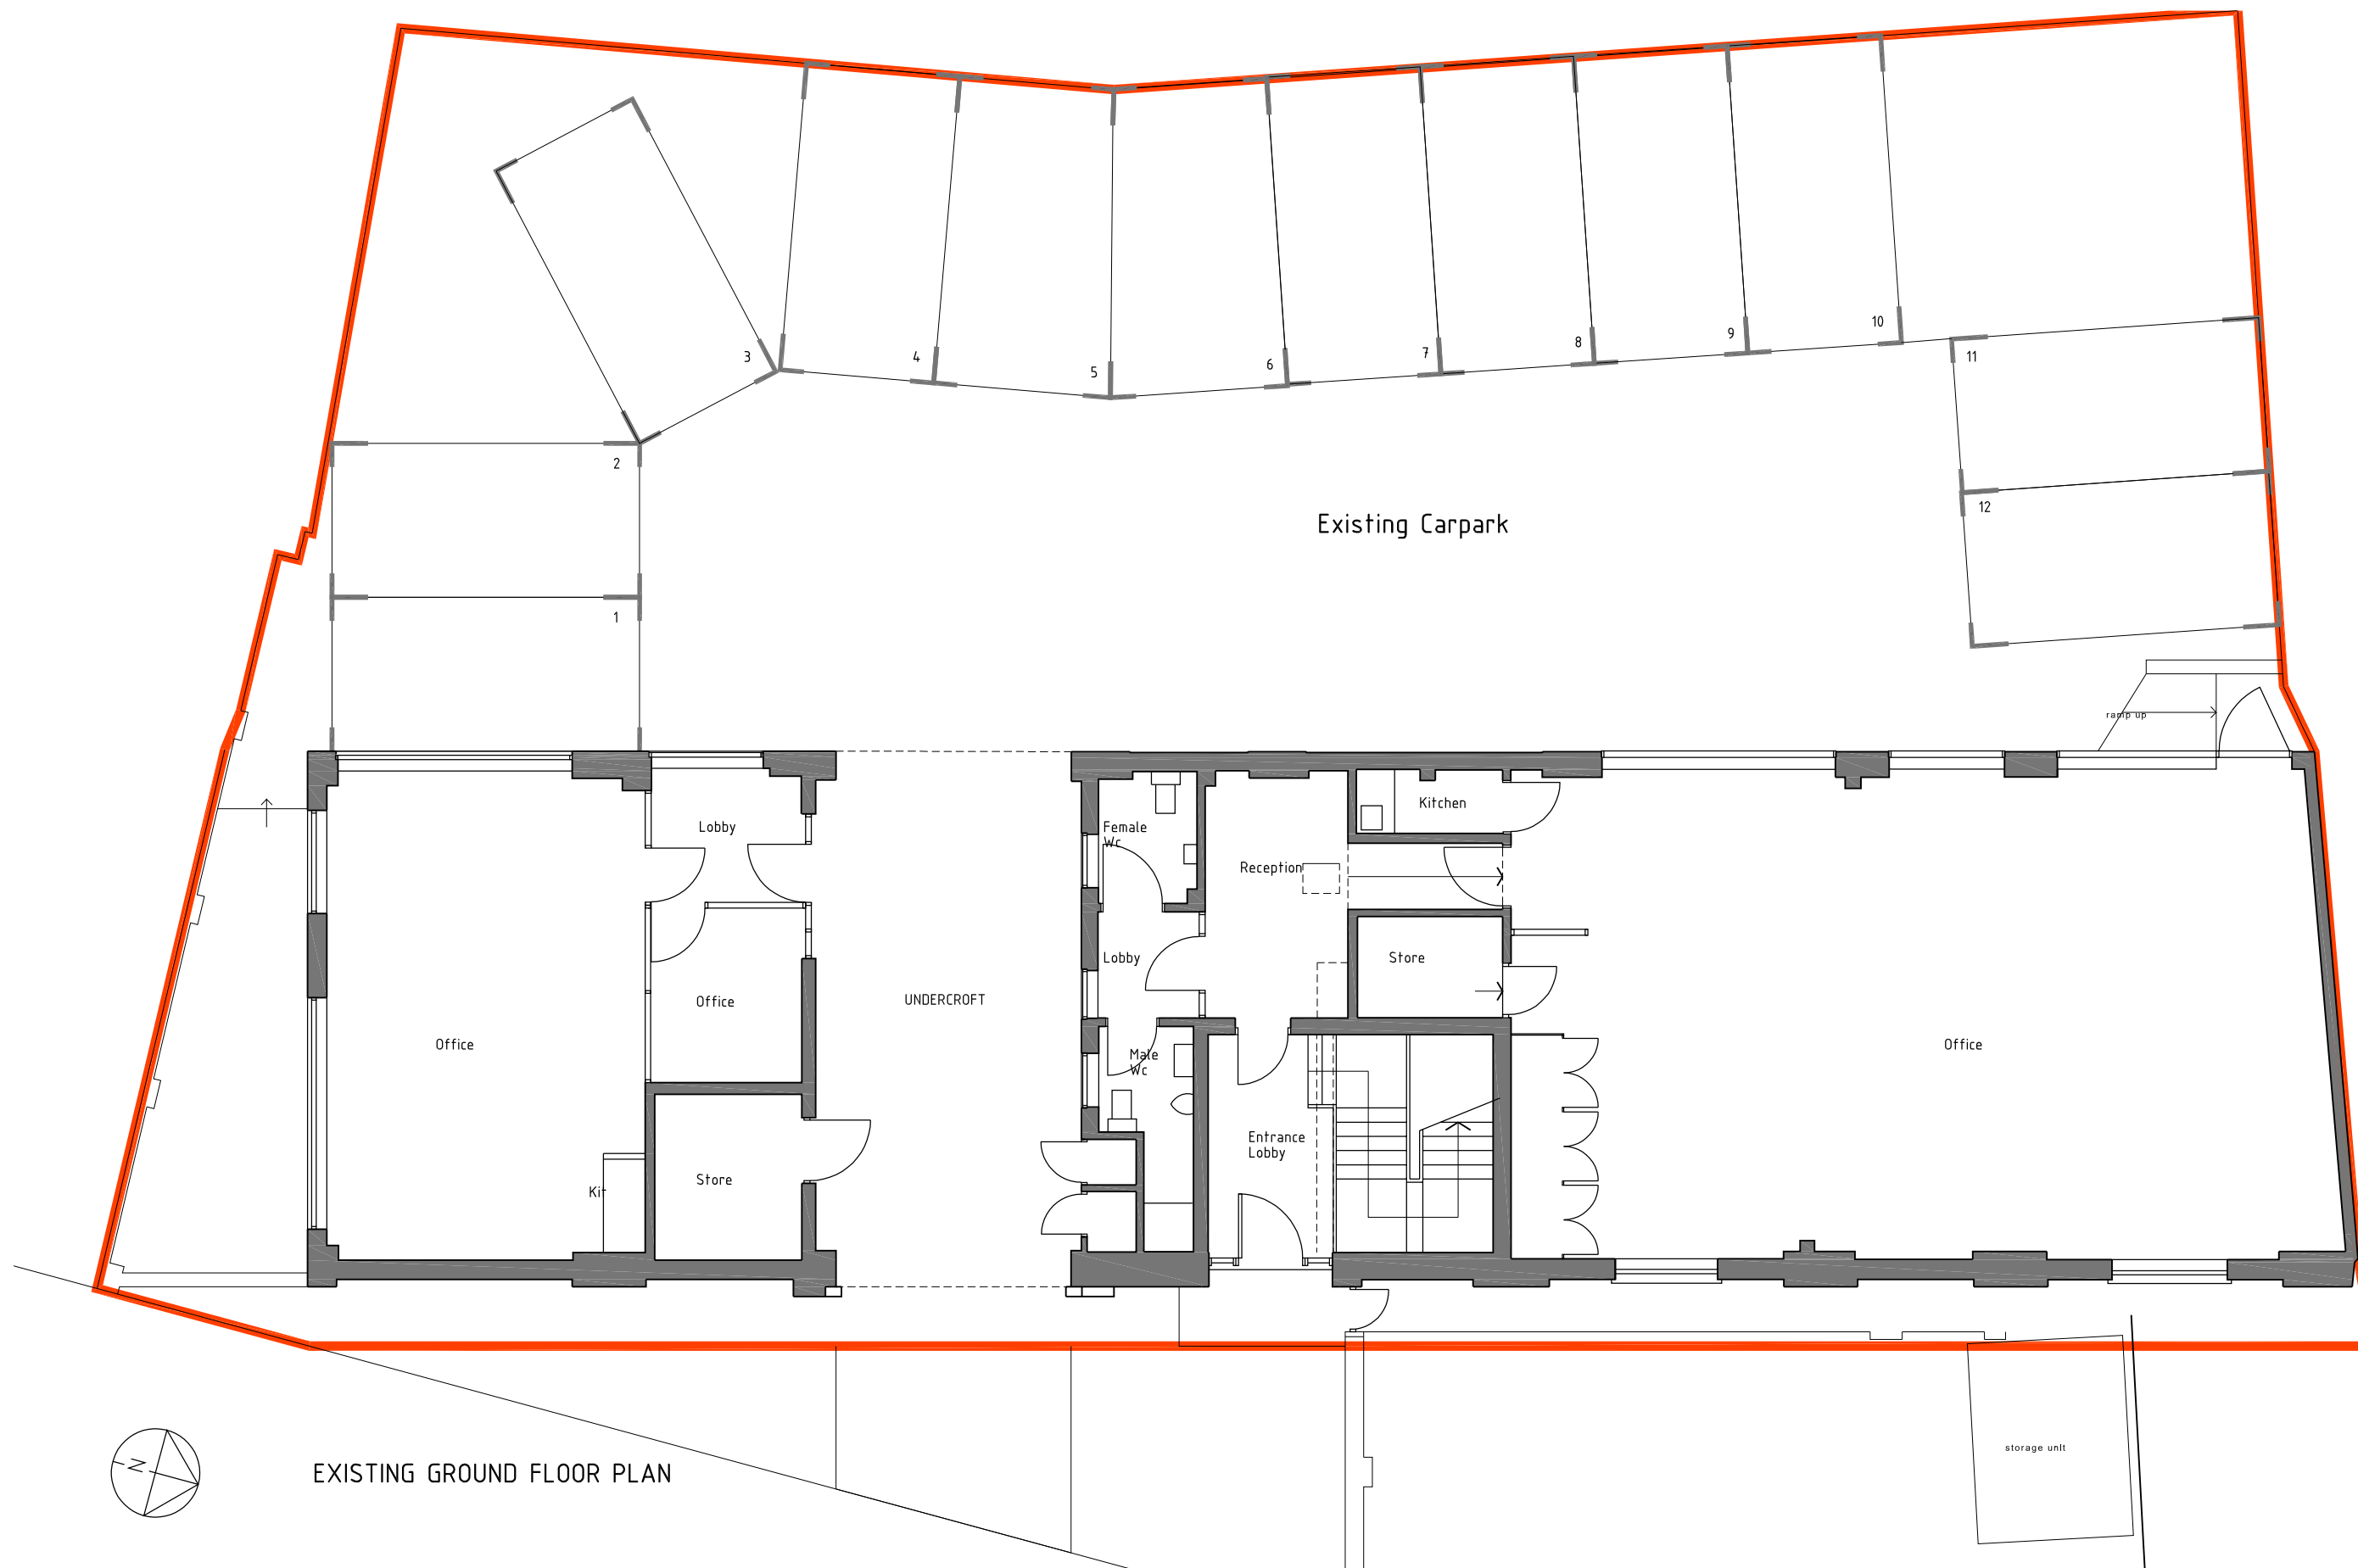


EXISTING GROUND FLOOR PLAN

Client **Rob & Phil Andrews**

Project **Hadwyn House**
Field House, Field Road
Reading. RG1 6AP


Scale **1:100 @ A3**

Date **June 2024**

Drawing Title **Existing Ground Floor Plan**


Drawing No. **24-007-01**

sheet 1 of 5

 


**the basement
design studio**

Suite 17, Maple Court, Grove Park, White Waltham. SL6 3LW
tel. 01628-826066 www.basementdesignstudio.co.uk

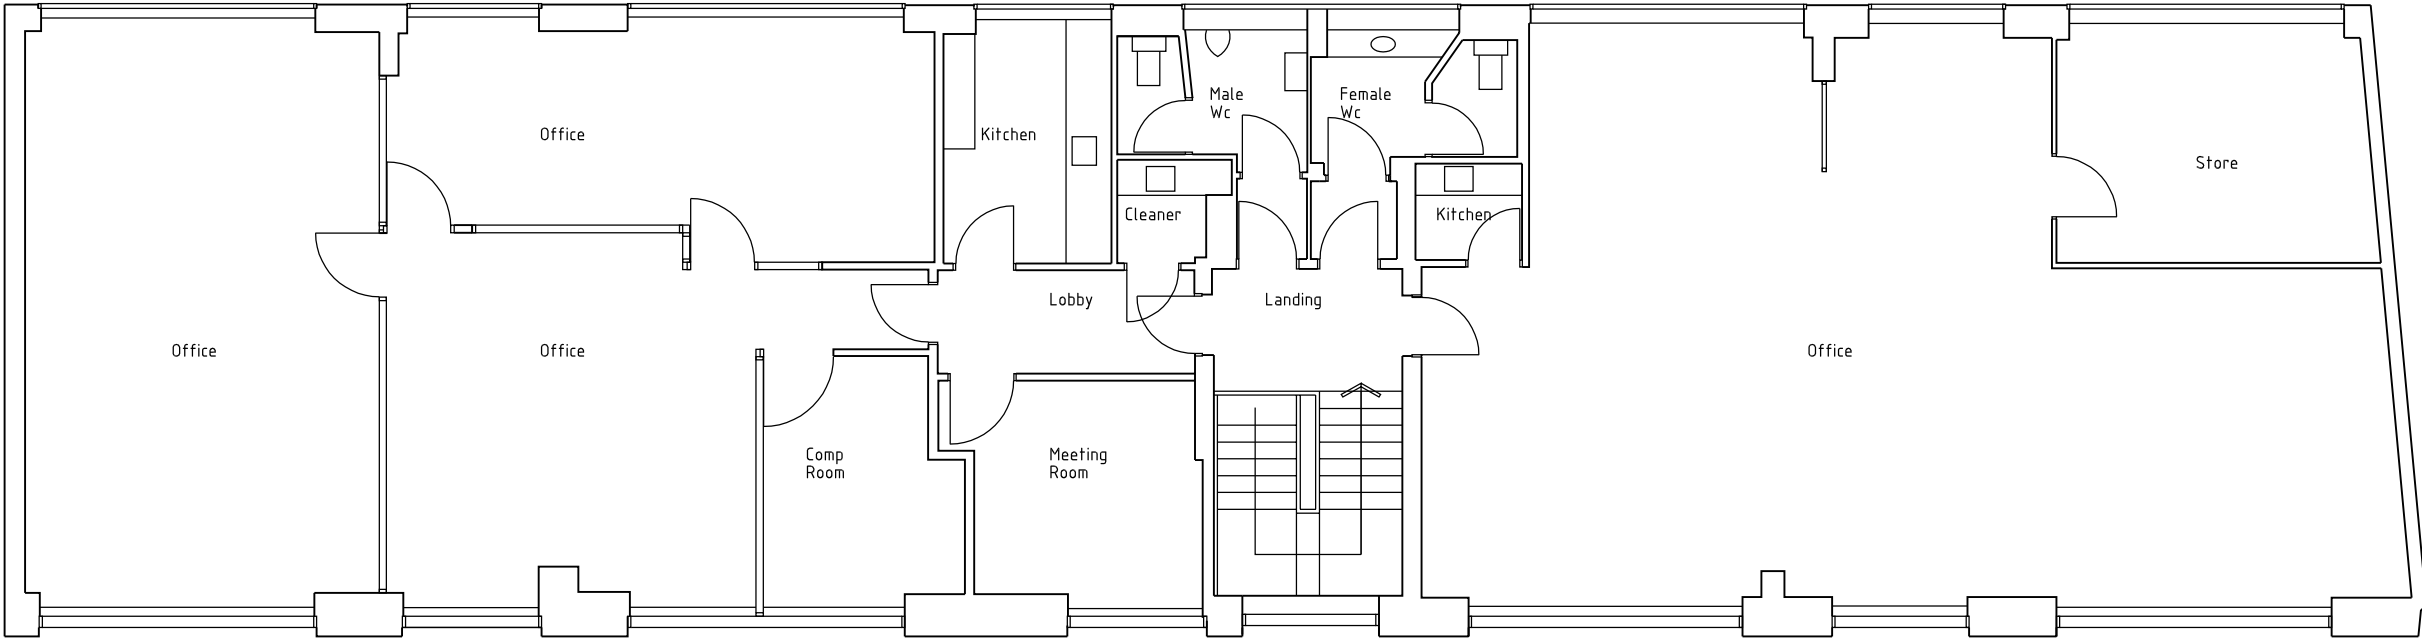

EXISTING FIRST FLOOR PLAN

 

Client **Rob & Phil Andrews**

Project **Hadwyn House
Field House, Field Road
Reading. RG1 6AP**


Scale **1:100 @ A3**

Date **June 2024**

Drawing Title **Existing First Floor Plan**



Drawing No. **24-007-01**

sheet 2 of 5

 


**the basement
design studio**

Suite 17, Maple Court, Grove Park, White Waltham. SL6 3LW
tel. 01628-826066 www.basementdesignstudio.co.uk

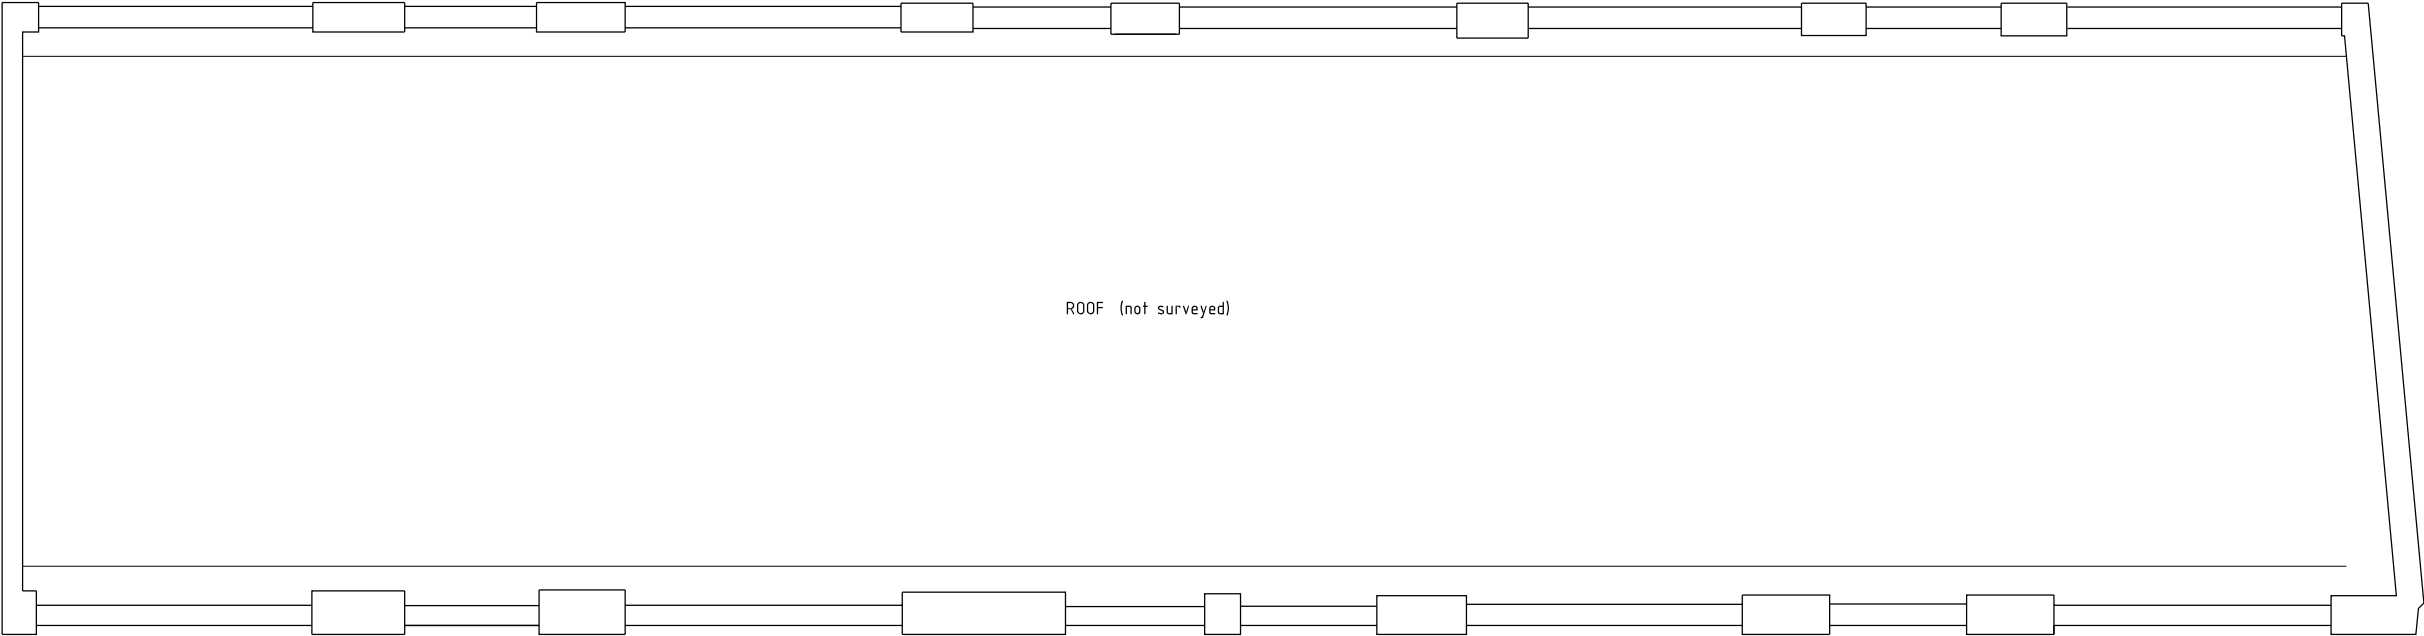 

EXISTING ROOF PLAN

 

Client **Rob & Phil Andrews**

Project **Hadwyn House
Field House, Field Road
Reading. RG1 6AP**


Scale **1:100 @ A3**

Date **June 2024**

Drawing Title **Existing Roof Floor Plan**


Drawing No. **24-007-01**

sheet 3 of 5

 


**the basement
design studio**


Suite 17, Maple Court, Grove Park, White Waltham. SL6 3LW
tel. 01628-826066 www.basementdesignstudio.co.uk

 

EXISTING WEST ELEVATION

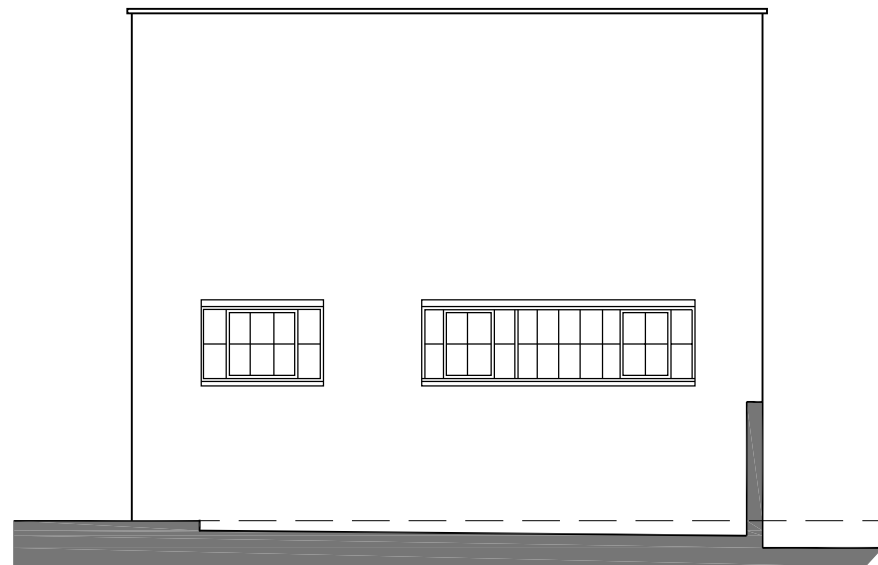

EXISTING SOUTH ELEVATION

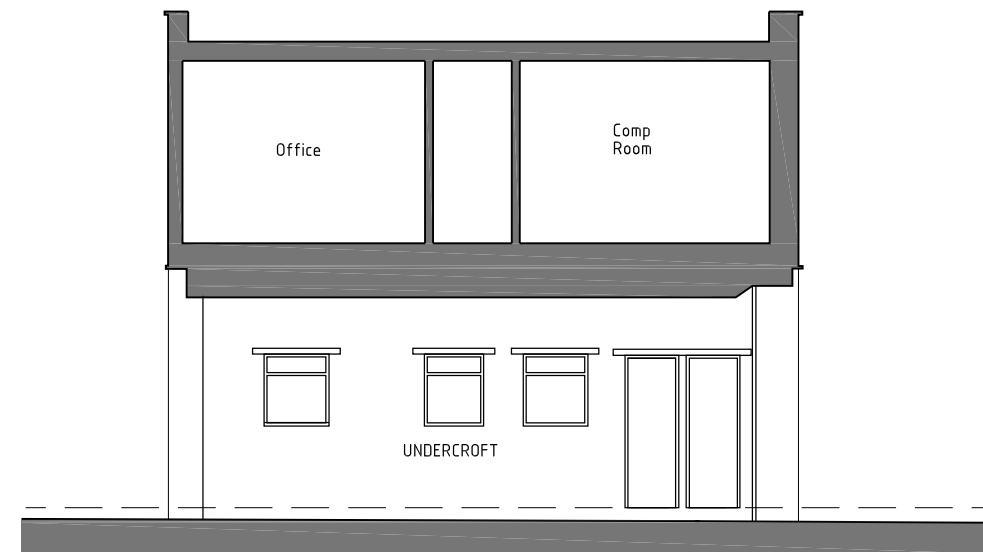

EXISTING UNDERCROFT SECTION/ ELEVATION

Client Rob & Phil Andrews

Project Hadwyn House
Field House, Field Road
Reading. RG1 6AP

Scale 1:100 @ A3

Date June 2024

Drawing Title Existing West & South Elevations
Undercroft Sectional Elevation


Drawing No. 24-007-01

sheet 4 of 5




the basement
design studio


Suite 17, Maple Court, Grove Park, White Waltham. SL6 3LW
tel. 01628-826066 www.basementdesignstudio.co.uk

 

EXISTING EAST ELEVATION

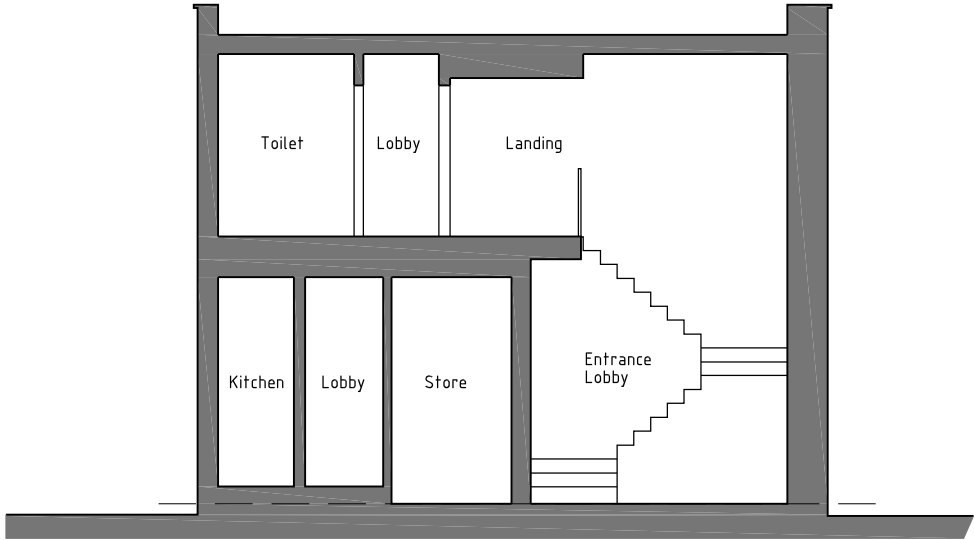

EXISTING TYPICAL SECTION

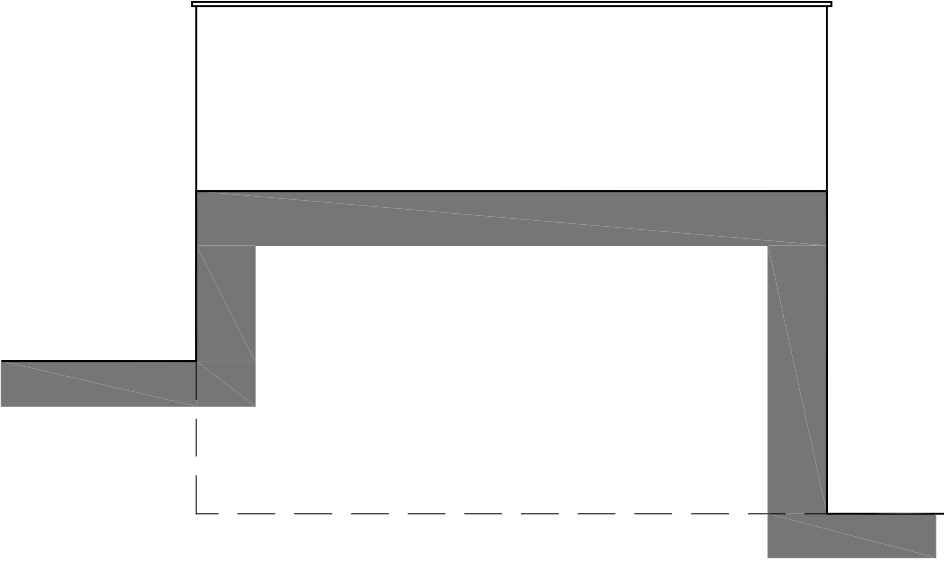

EXISTING NORTH ELEVATION

Client Rob & Phil Andrews

Project Hadwyn House
Field House, Field Road
Reading. RG1 6AP


Scale 1:100 @ A3

Date June 2024

Drawing Title Existing East & North Elevations
Typical Section

Drawing No. 24-007-01

sheet 5 of 5

 

the basement
design studio

Suite 17, Maple Court, Grove Park, White Waltham. SL6 3LW
tel. 01628-826066 www.basementdesignstudio.co.uk