



DEVELOPMENTS IN DESIGN LTD

WWW.DEVELOPMENTSINDESIGN.CO.UK
TEL.01344 641286

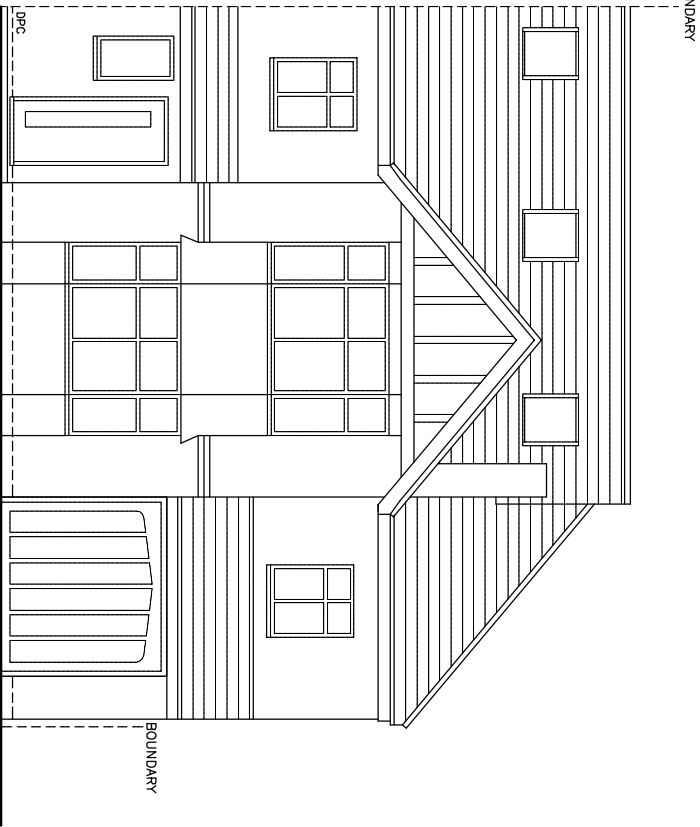


PROPOSED FRONT ELEVATION

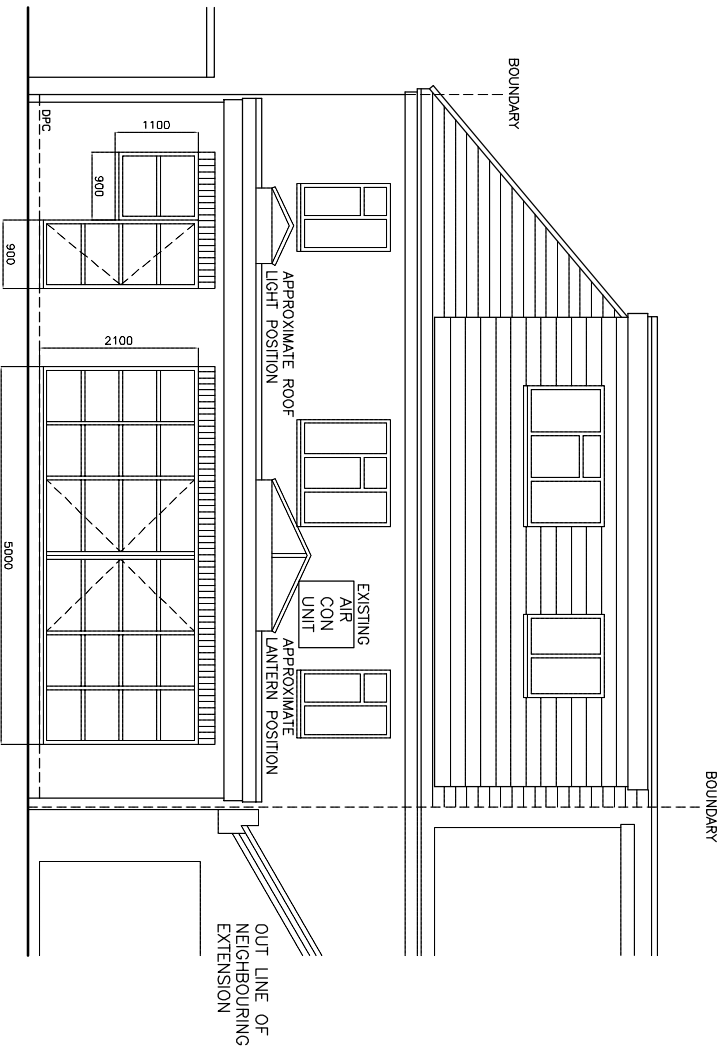


PROPOSED REAR ELEVATION

BRICKWORK, RED FACING BRICK
ALL GUTTERING AND DOWNPIPES BLACK PLASTIC
WINDOWS BLACK FRAMES
ALL EXTERNAL TIMBER PAINTED BLACK

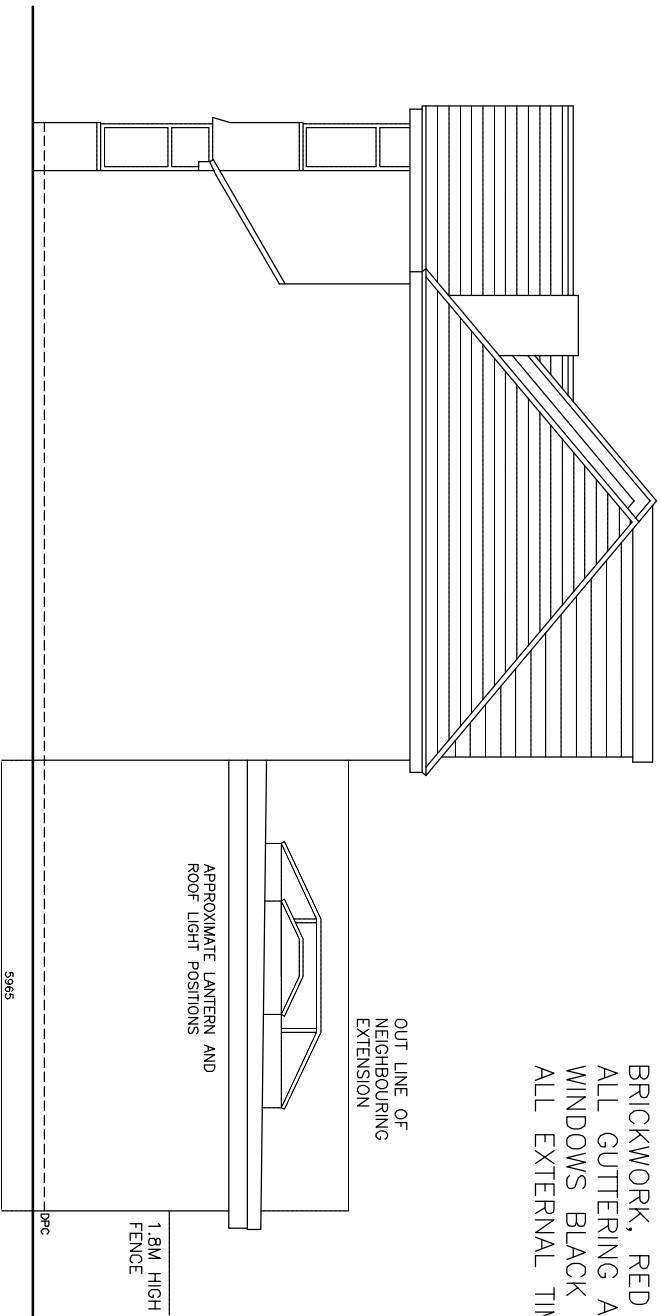


PROPOSED SIDE ELEVATION

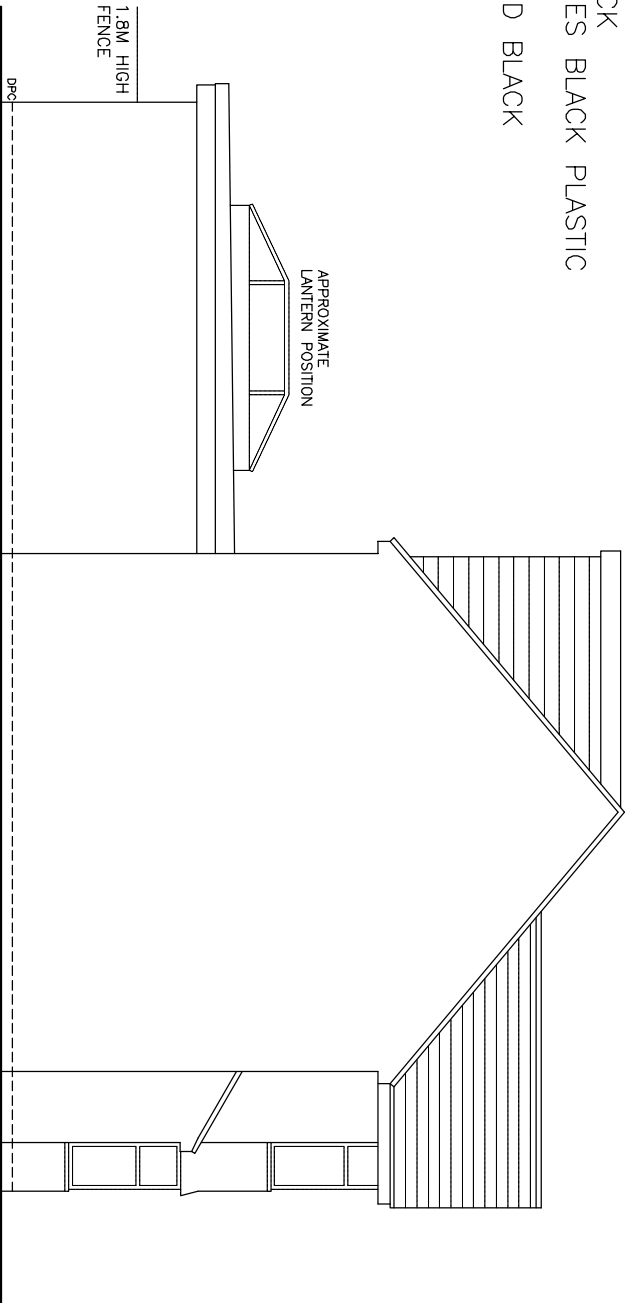

PROPOSED SIDE ELEVATION

SINGLE STOREY REAR EXTENSION

 

DRAWING NO. TG.002B
DATE 10.9.24
SCALE 1:100

MR AND MRS TANG

42 BUXTON AV CAVERSHAM BERKS RG4 7BU