

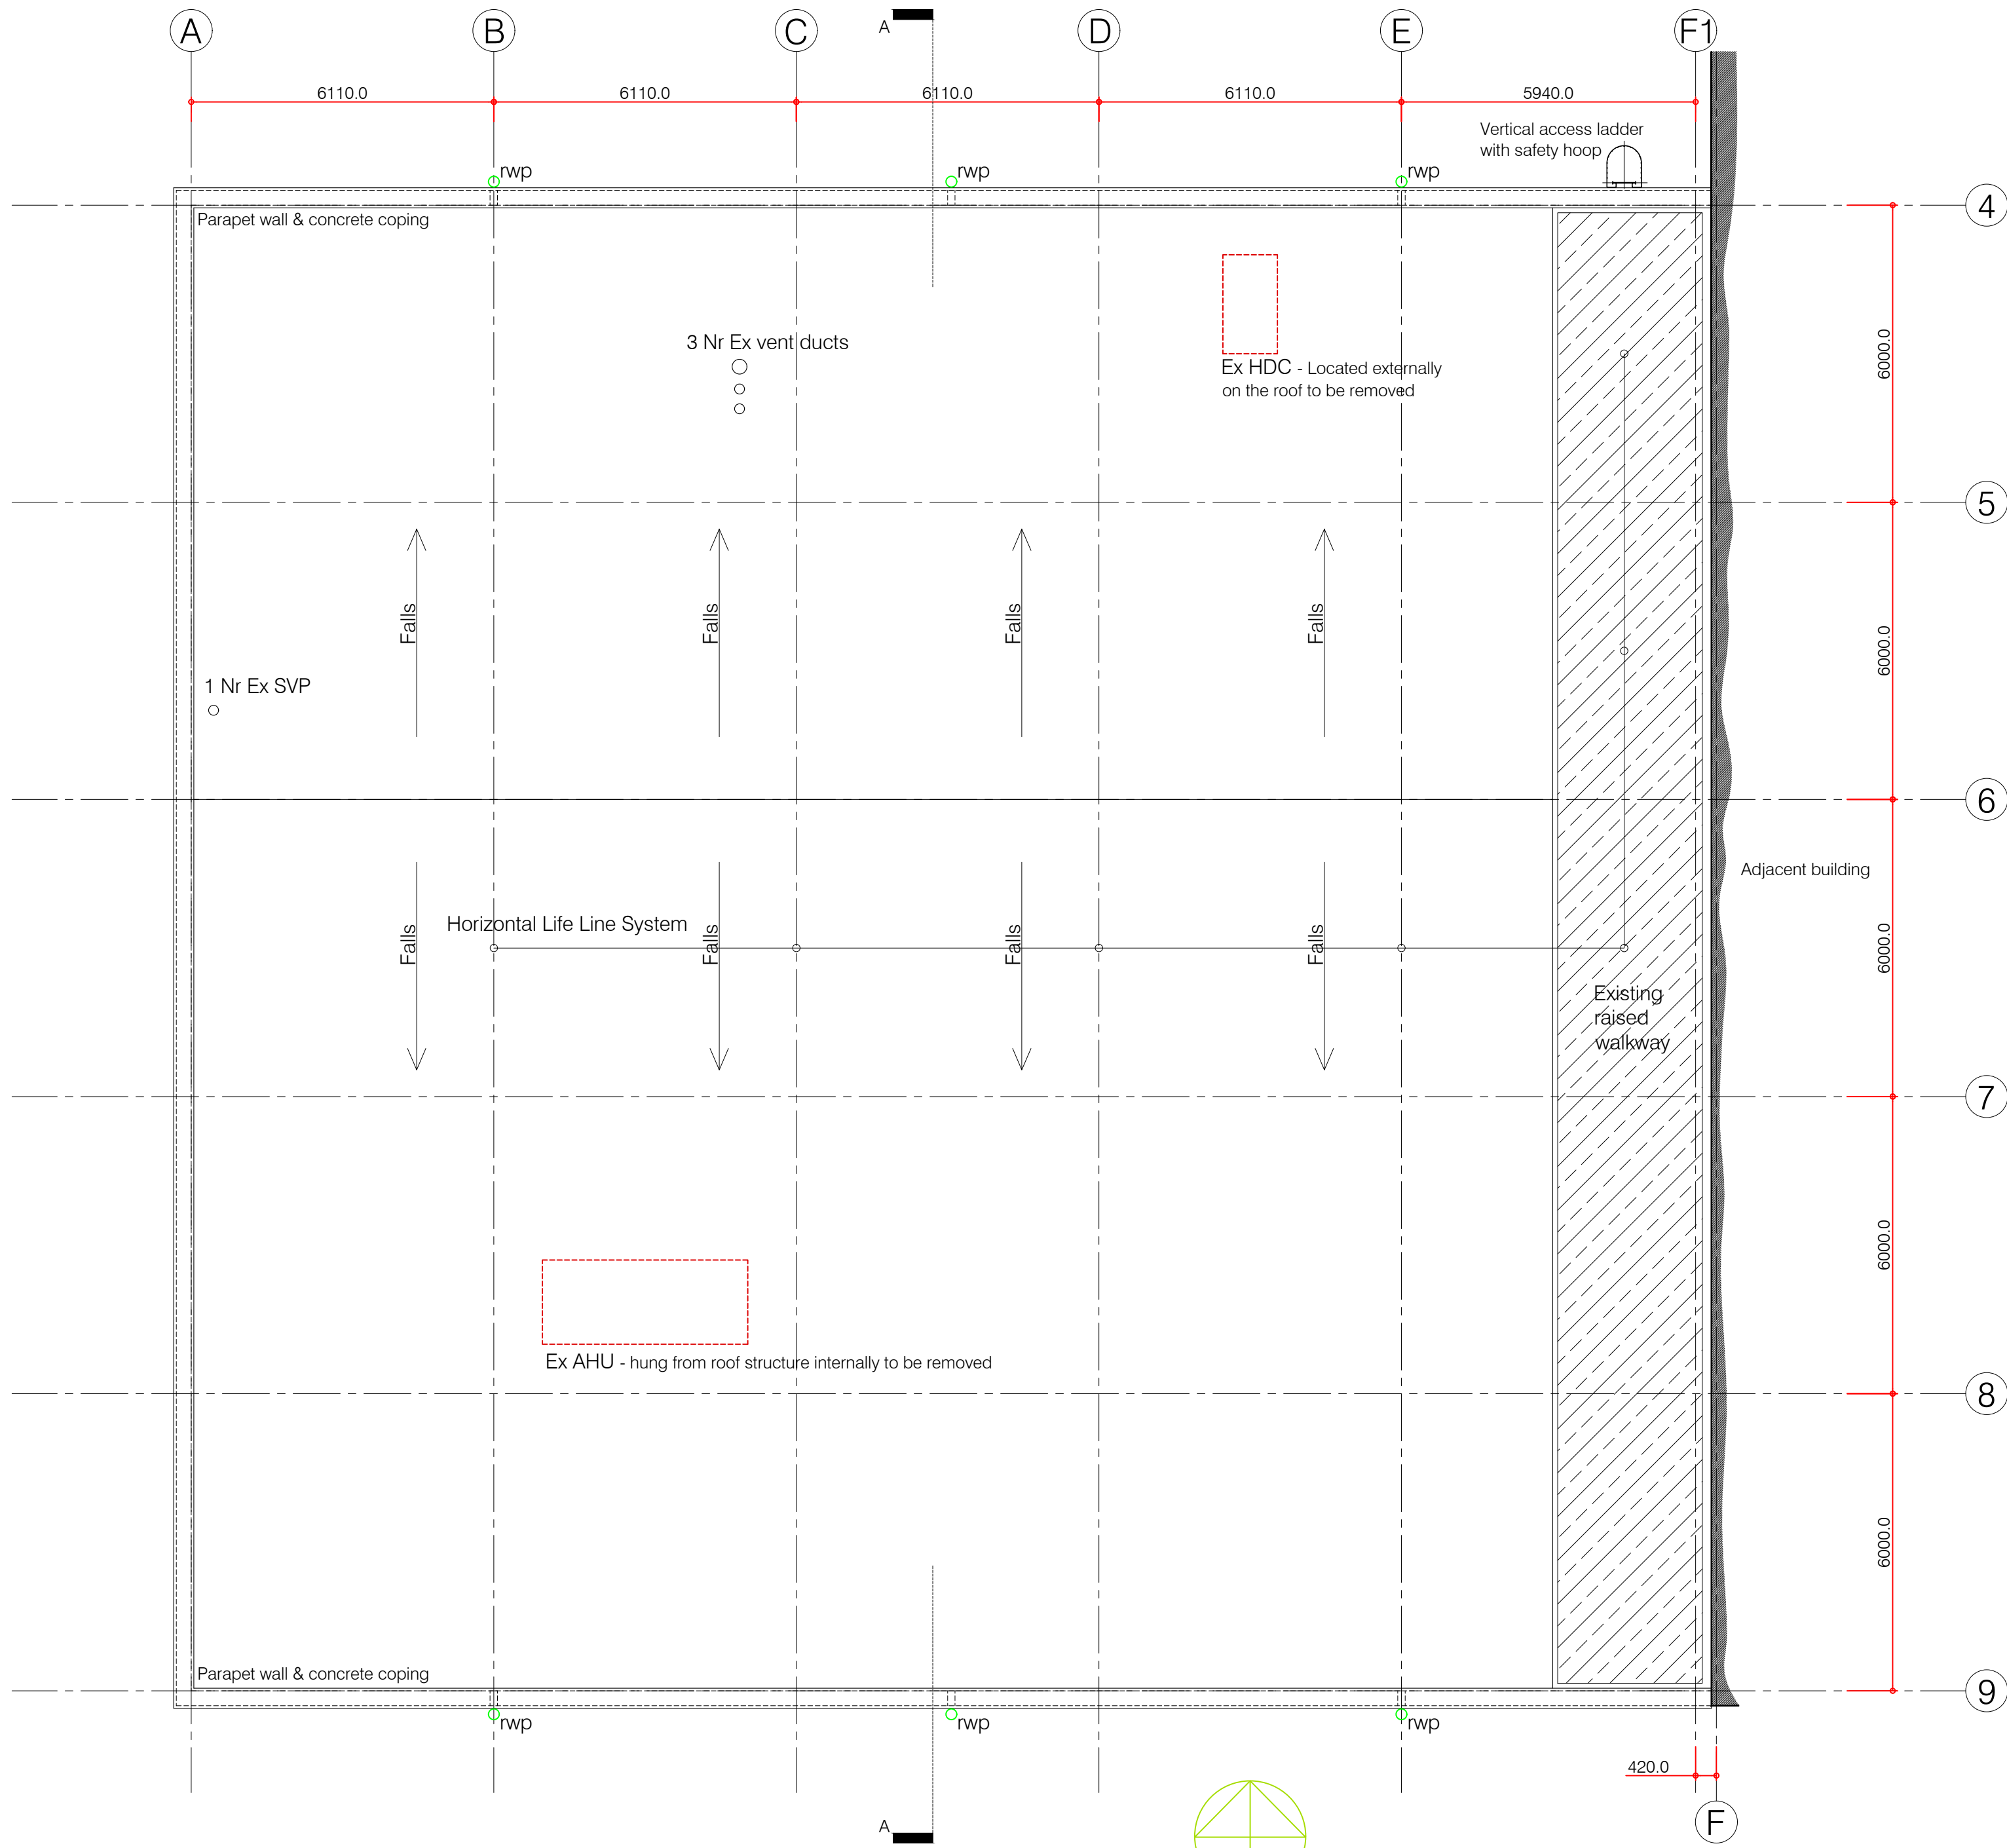


General Notes
This drawing is to be read in conjunction with all relevant design team specifications and drawings. All dimensions are to be checked on site prior to commencement of work any discrepancies reported to the Project Architect. All materials and components are to be handled, stored, protected, installed and finished strictly in accordance with the manufacturer's recommendations.
Copyright Apt Technical Design Limited


Notes

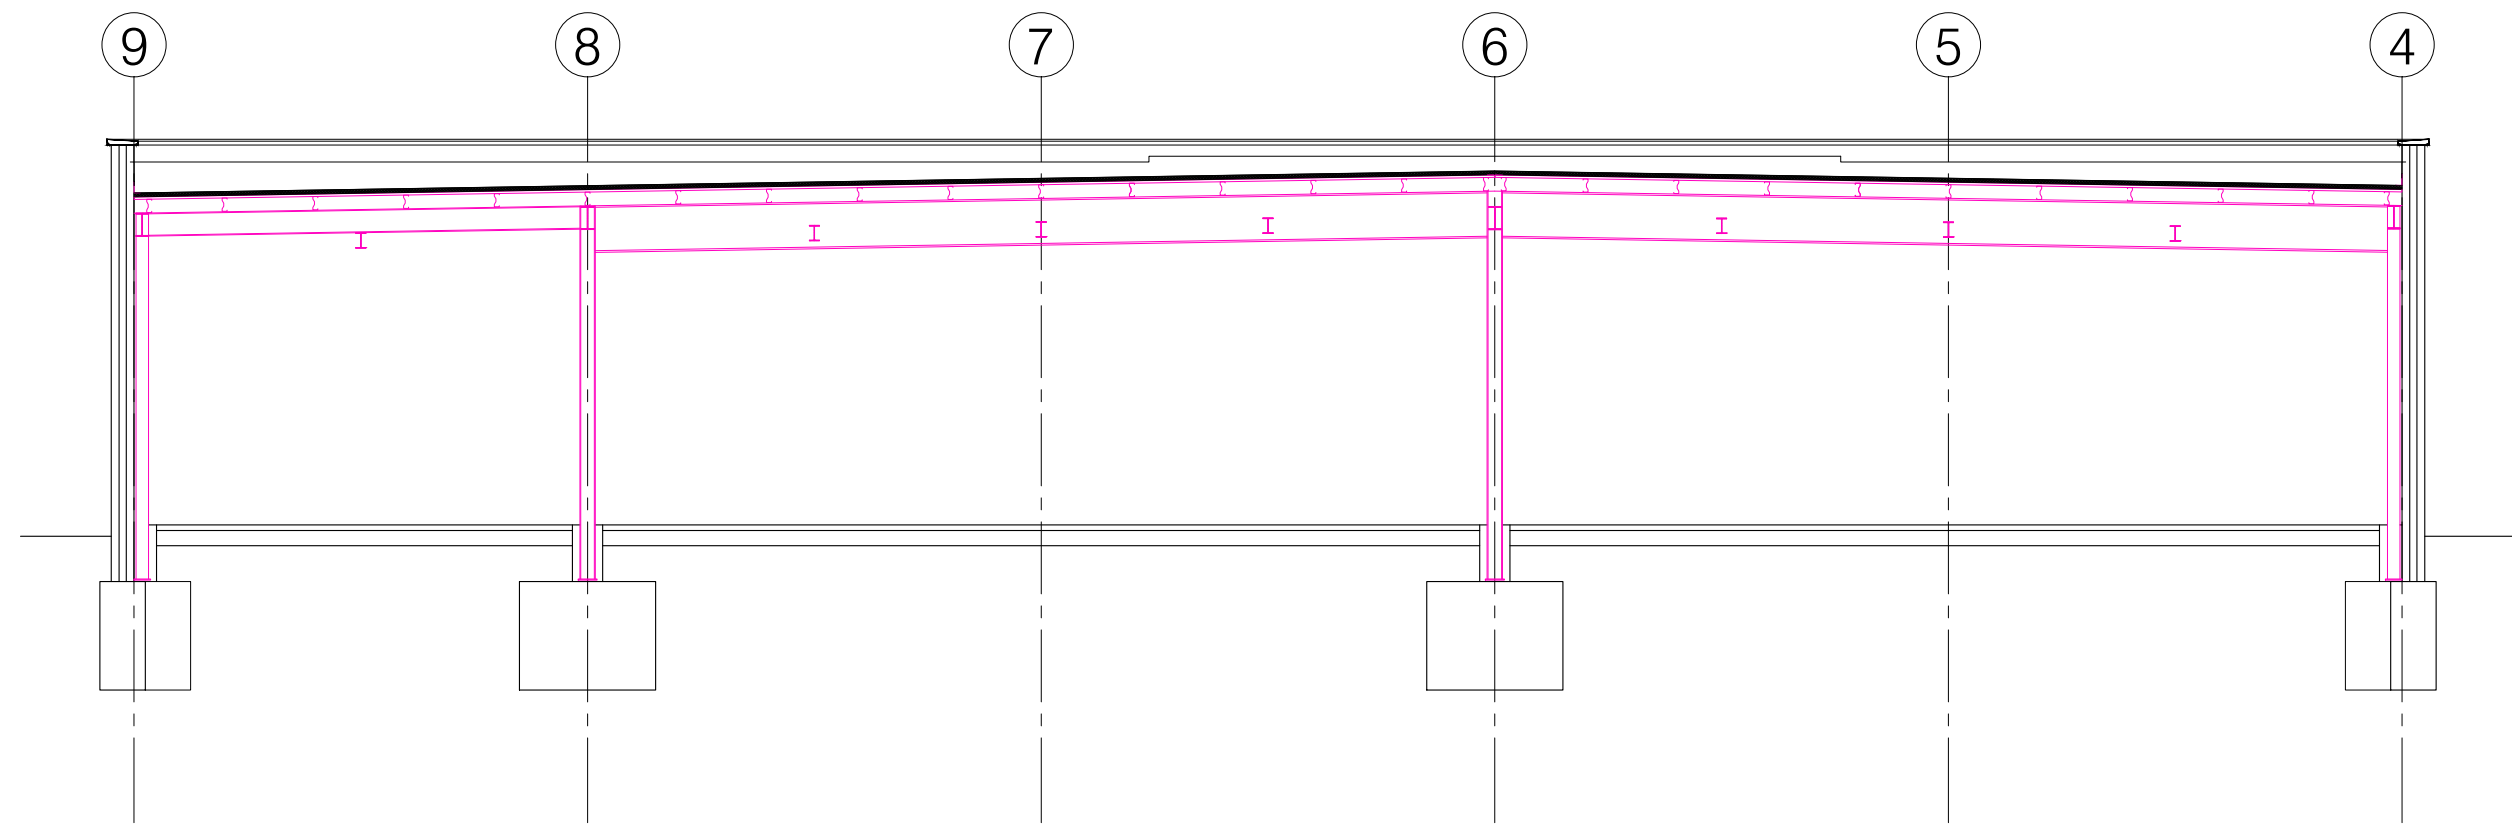

1 WORKSHOP BUILDING I - EXISTING ROOF PLAN GA

 

2 WORKSHOP BUILDING I - EXISTING SECTION AA

 

REV	DATE	DESCRIPTION	INITIALS
-----	------	-------------	----------

Client	Cundall		
--------	---------	--	--

Project title	Workshop Building I - AHU Replacement		
---------------	---------------------------------------	--	--

Project address	Gillette (UK) Ltd. 452 Basingstoke Road Reading RG2 0RX		
-----------------	--	--	--

Drawing title	Workshop Building I		
---------------	---------------------	--	--

Existing Roof Plan GA & Section AA			
------------------------------------	--	--	--

Date	Dec 2024	Drawing scale	1:100 @ A1
------	----------	---------------	------------

Project number	24---	Drawing number	A010	Revision	
----------------	-------	----------------	------	----------	--

Drawn by	pf	Reviewed by		Drawing status	Planning Application
----------	----	-------------	--	----------------	----------------------

Apt Technical Design Limited

A 164 Tonbridge Road Hildenborough Kent TN11 9HP
T +44(0)1732 666010

E enquires@apttechnicaldesign.co.uk

W www.apttechnicaldesign.co.uk