


**General Notes**  
This drawing is to be read in conjunction with all relevant design team specifications and drawings. All dimensions are to be checked on site prior to commencement of work any discrepancies reported to the Project Architect. All materials and components are to be handled, stored, protected, installed and finished strictly in accordance with the manufacturer's recommendations.  
Copyright Apt Technical Design Limited

Notes

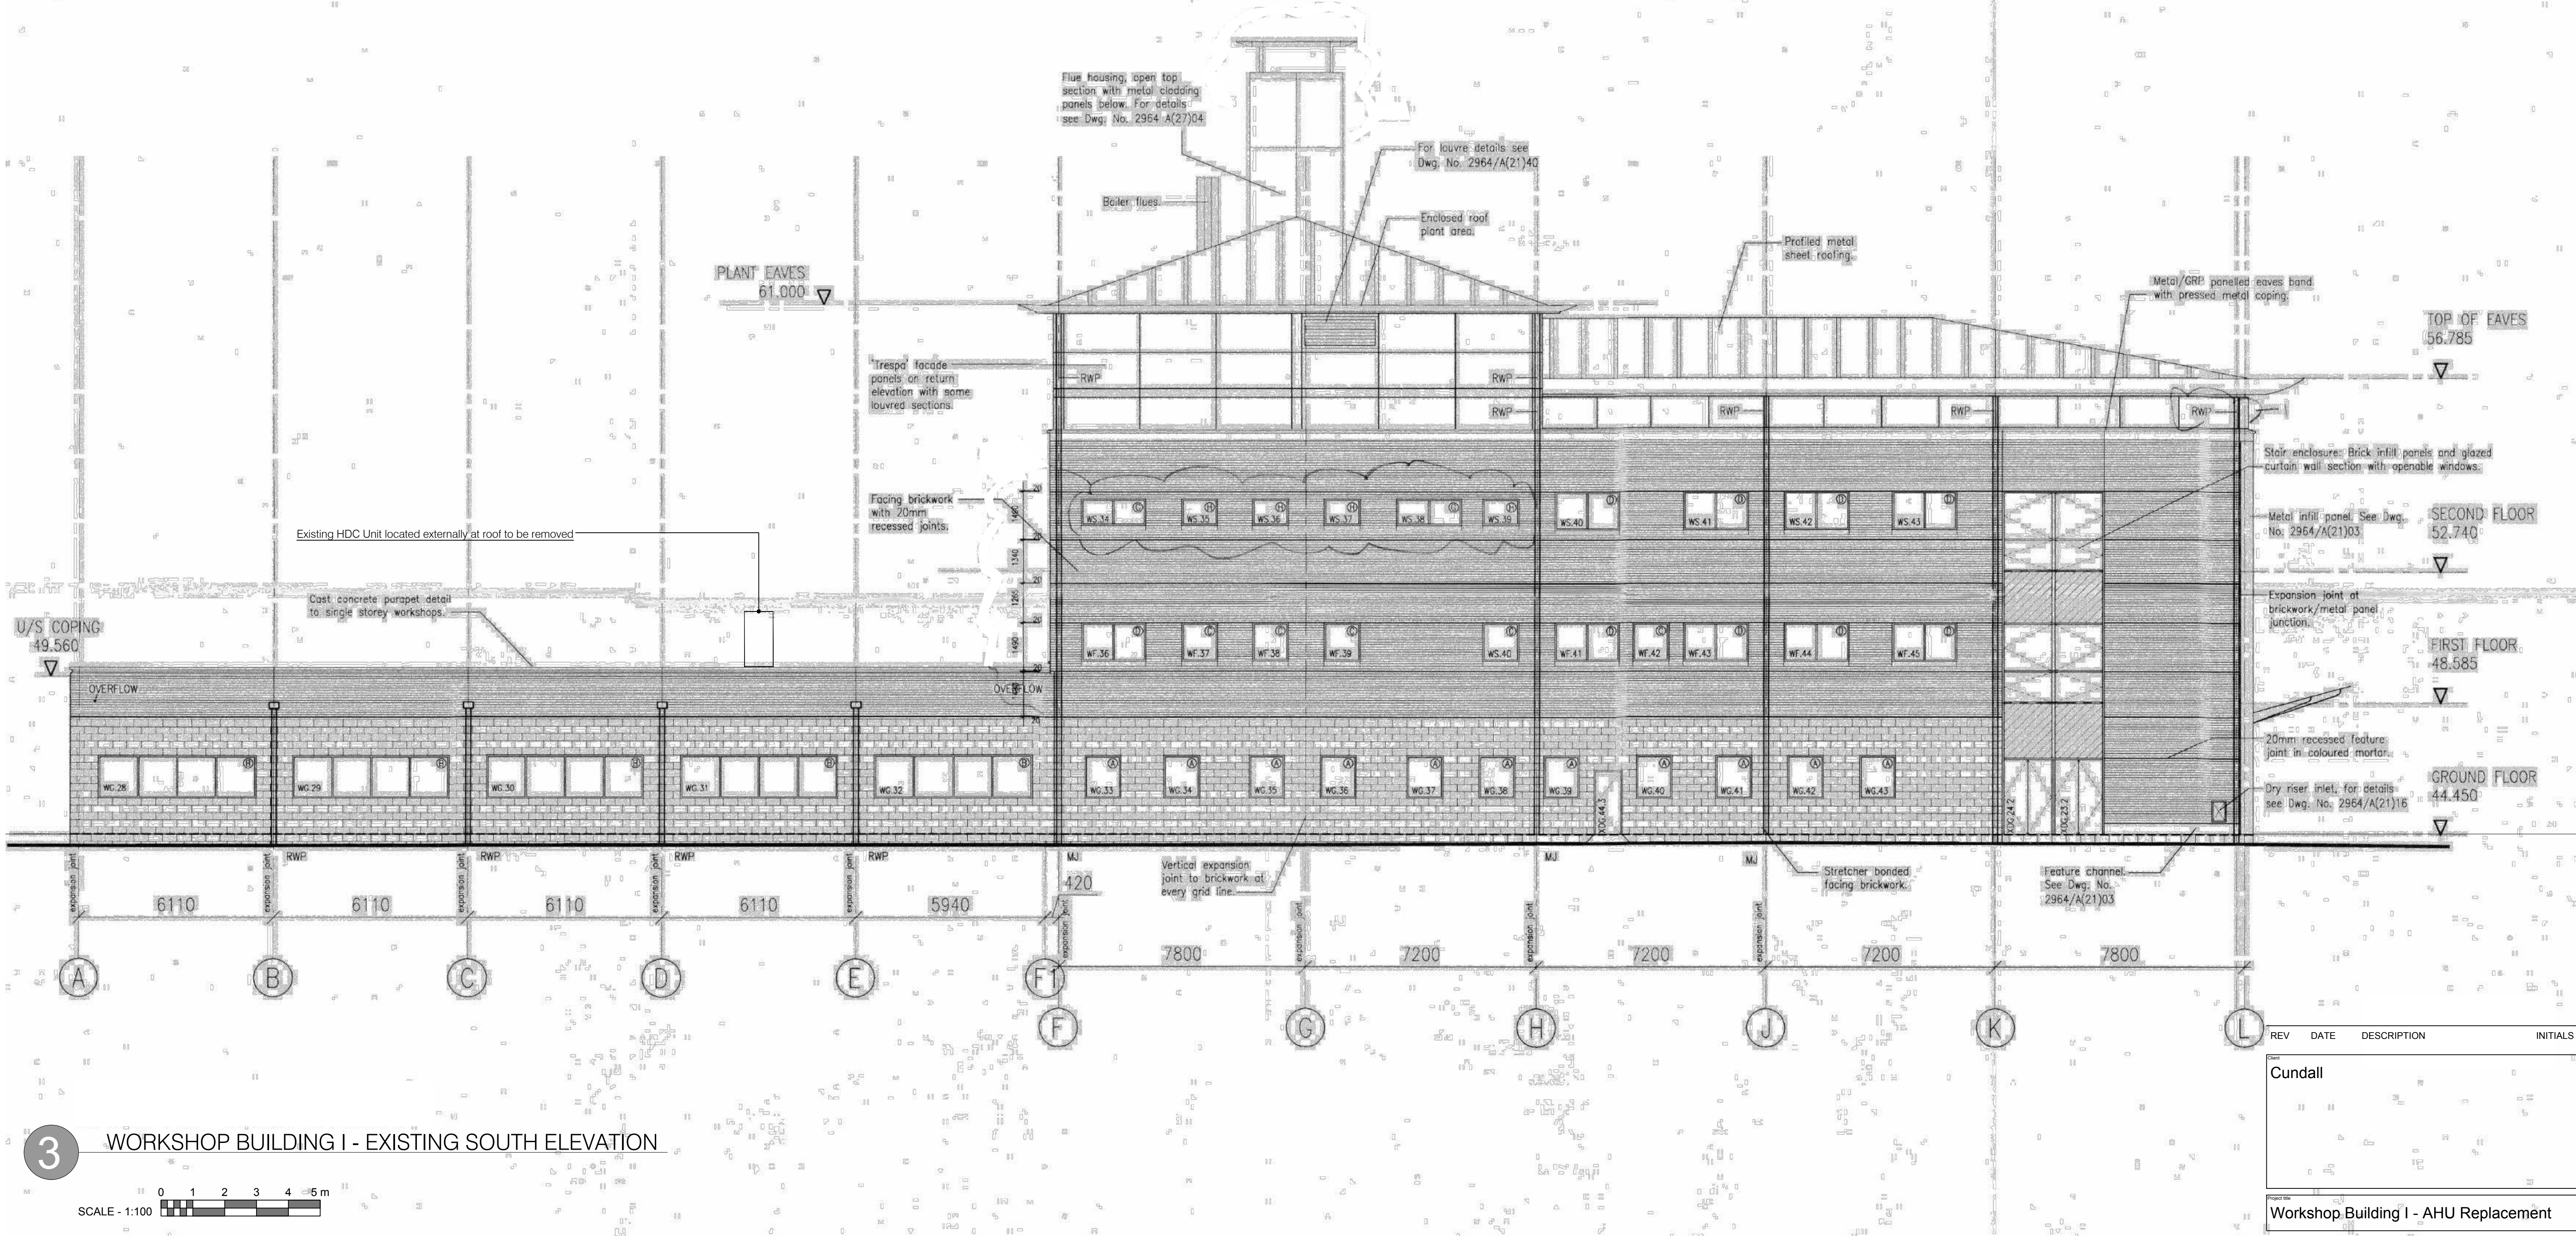

| REV | DATE | DESCRIPTION | INITIALS |
|-----|------|-------------|----------|
|-----|------|-------------|----------|

|     |         |
|-----|---------|
| Rev | Cundall |
|-----|---------|

Project title  
Workshop Building I - AHU Replacement

Client  
Gillette (UK) Ltd.  
452 Basingstoke Road  
Reading  
RG2 0RX

Drawing title  
Workshop Building I

Existing South Elevation

|      |          |               |            |
|------|----------|---------------|------------|
| Date | Jan 2025 | Drawing scale | 1:100 @ A1 |
|------|----------|---------------|------------|

|                |       |                |      |          |  |
|----------------|-------|----------------|------|----------|--|
| Project number | 24--- | Drawing number | A013 | Revision |  |
|----------------|-------|----------------|------|----------|--|

|          |    |             |  |               |                      |
|----------|----|-------------|--|---------------|----------------------|
| Drawn by | pf | Reviewed by |  | Drawing title | Planning Application |
|----------|----|-------------|--|---------------|----------------------|

Apt Technical Design Limited

A 164 Tonbridge Road Hildenborough Kent TN11 9HP  
T +44(0)1732 666010

E enquires@apttechnicaldesign.co.uk

W www.apttechnicaldesign.co.uk