




DO NOT SCALE FROM THIS DRAWING. VERIFY ALL DIMENSIONS BEFORE SETTING OUT, COMMENCING WORK OR MAKING ANY SHOP DRAWINGS. REPORT ANY DISCREPANCIES TO SUPERVISING OFFICER IMMEDIATELY. COPYRIGHT ©

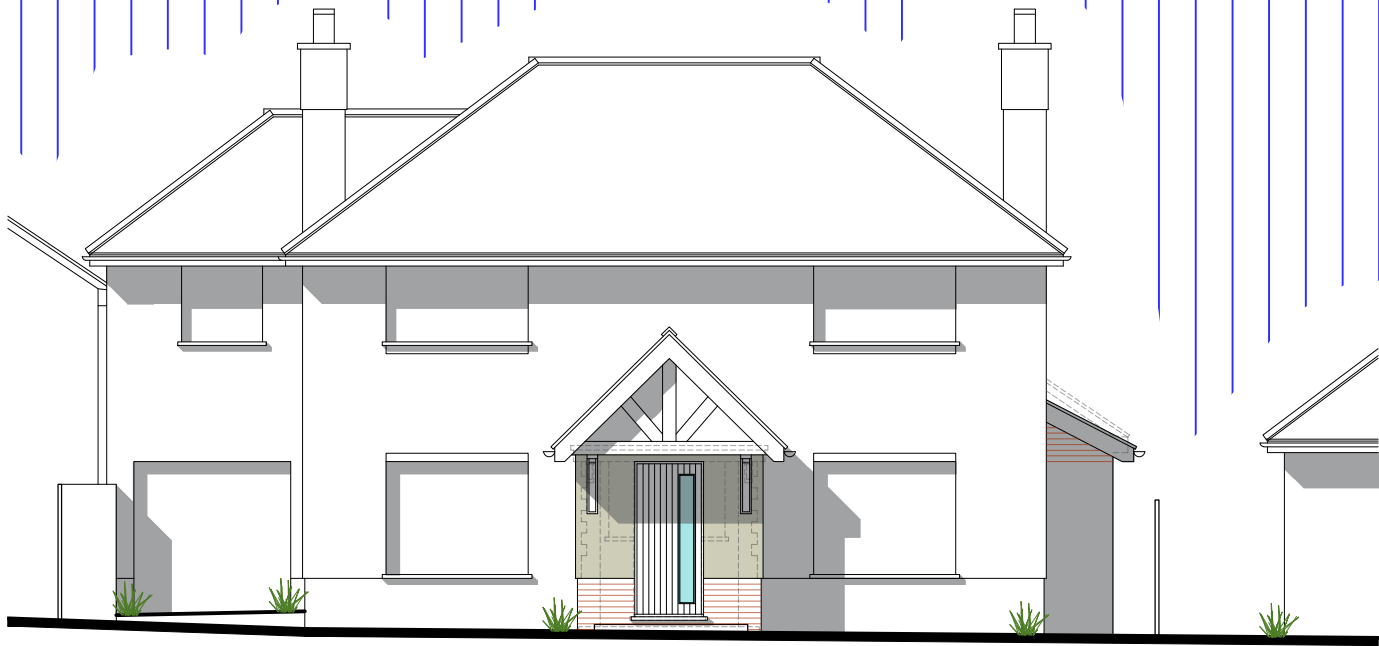


Front Elevation 1:100 Scale

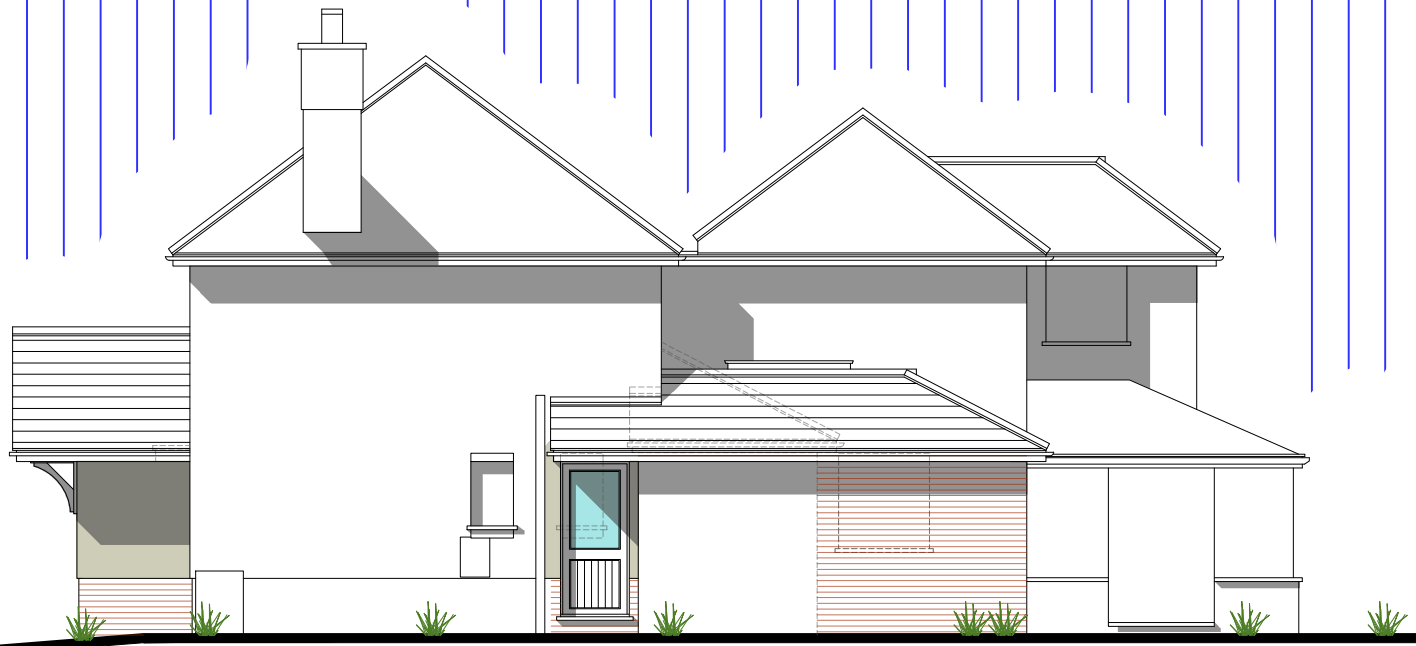


Side Elevation 1:100 Scale

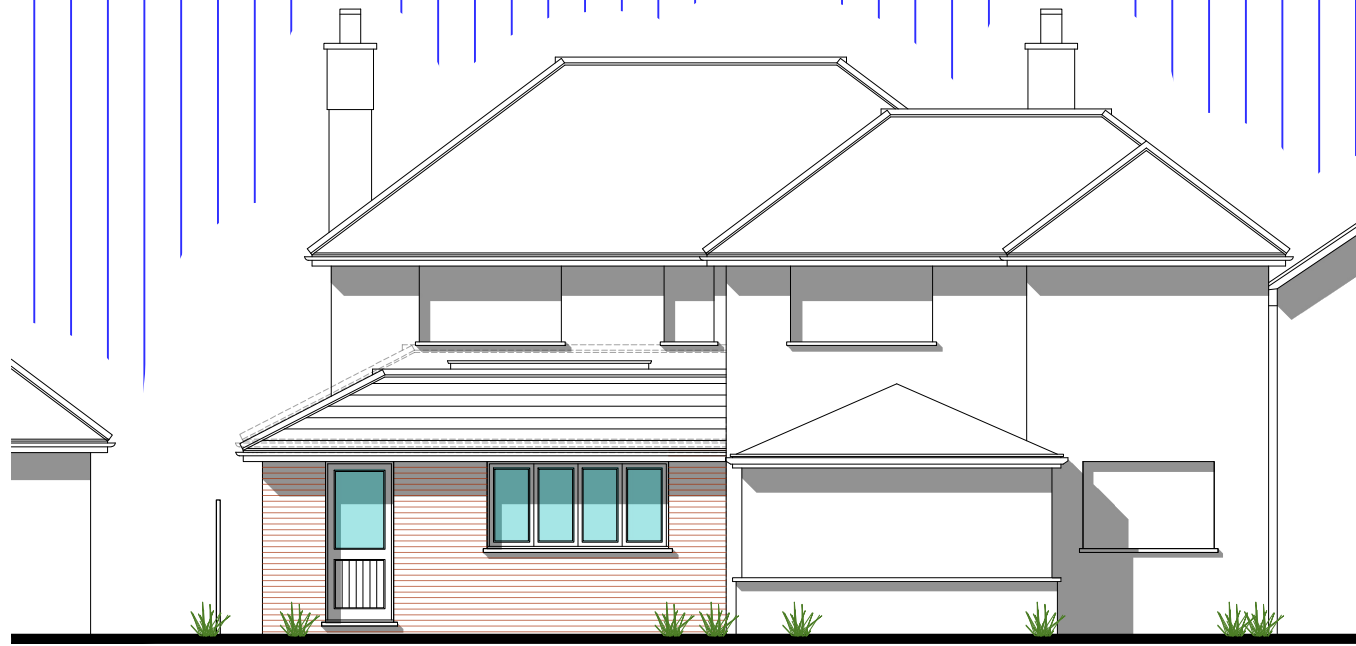

Rear Elevation 1:100 Scale

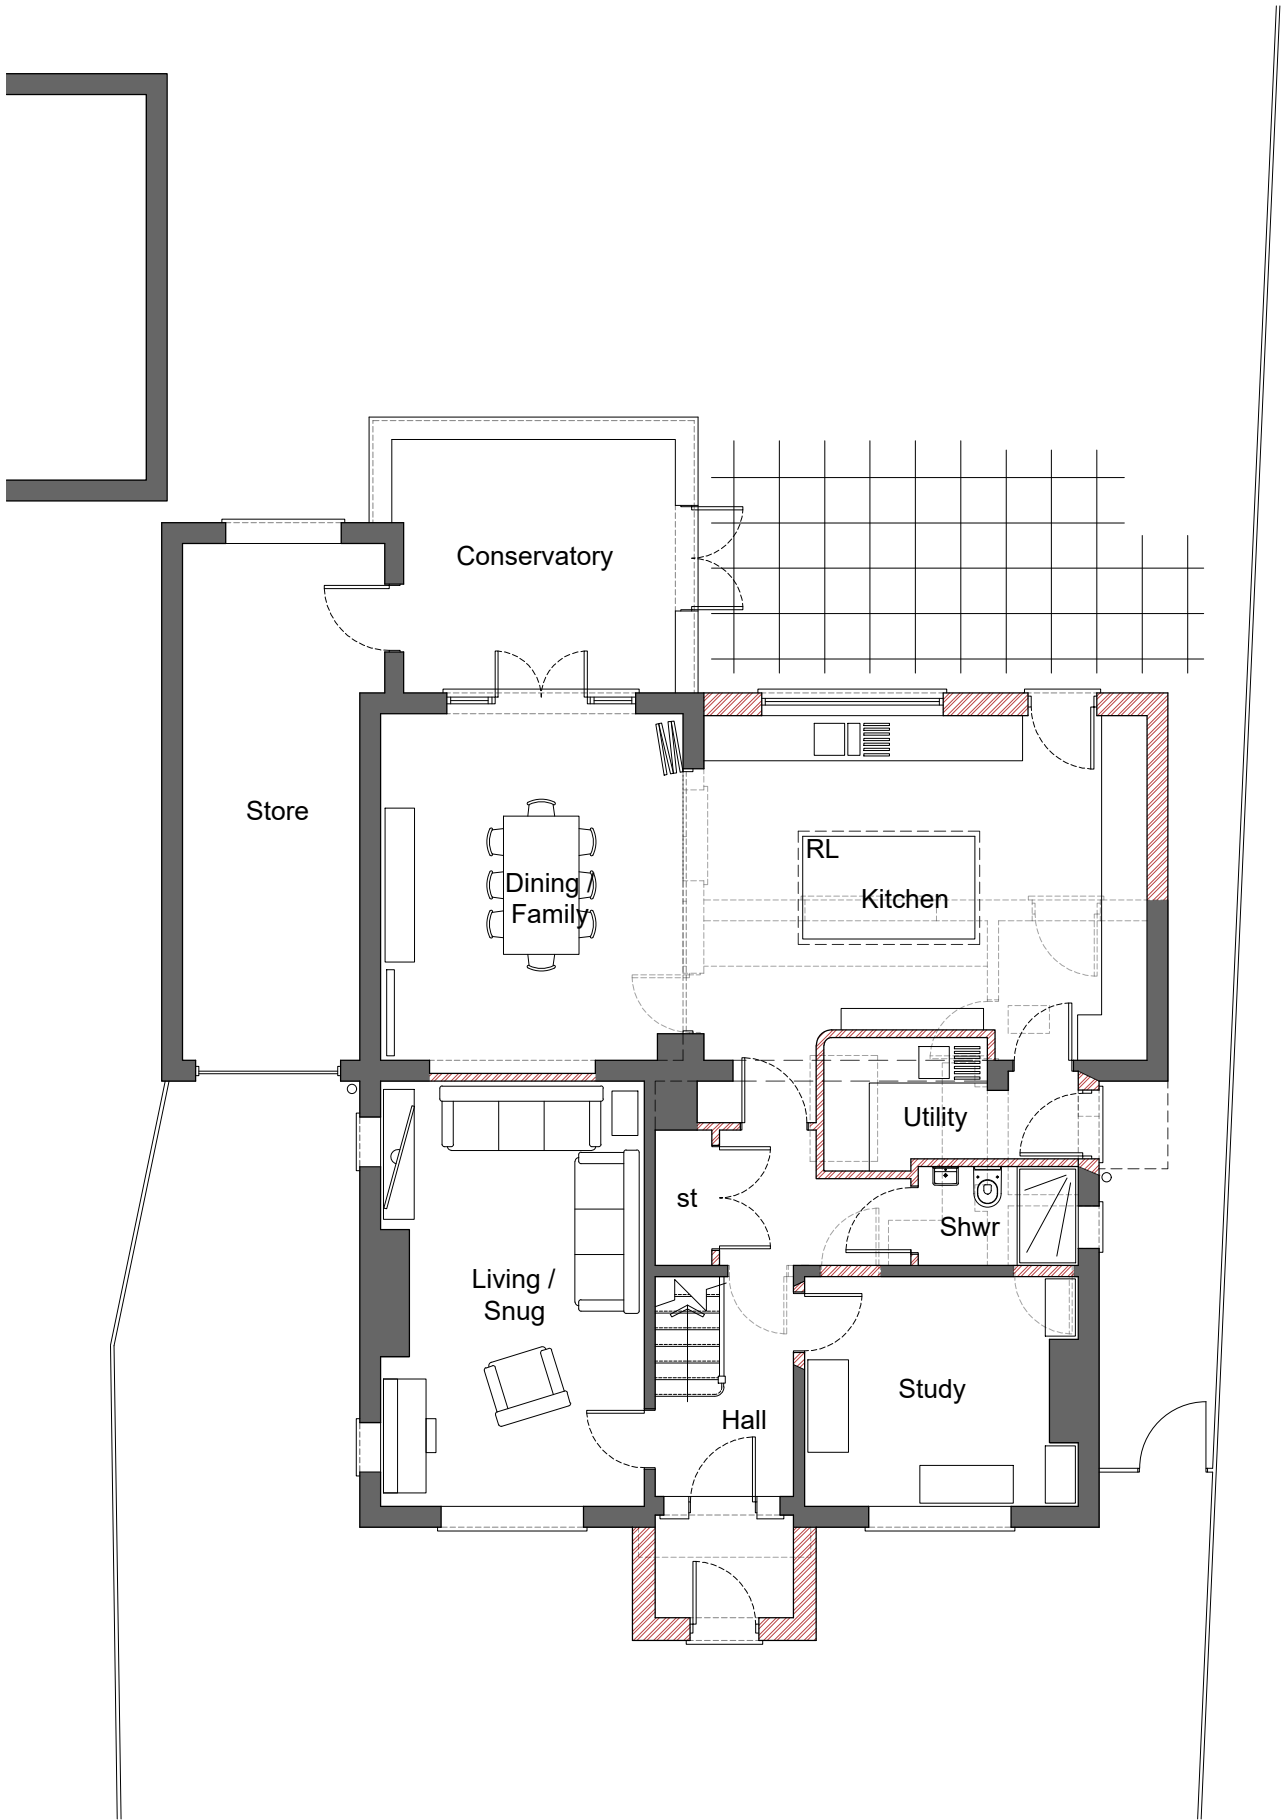

Ground Floor Plan 1:100 Scale

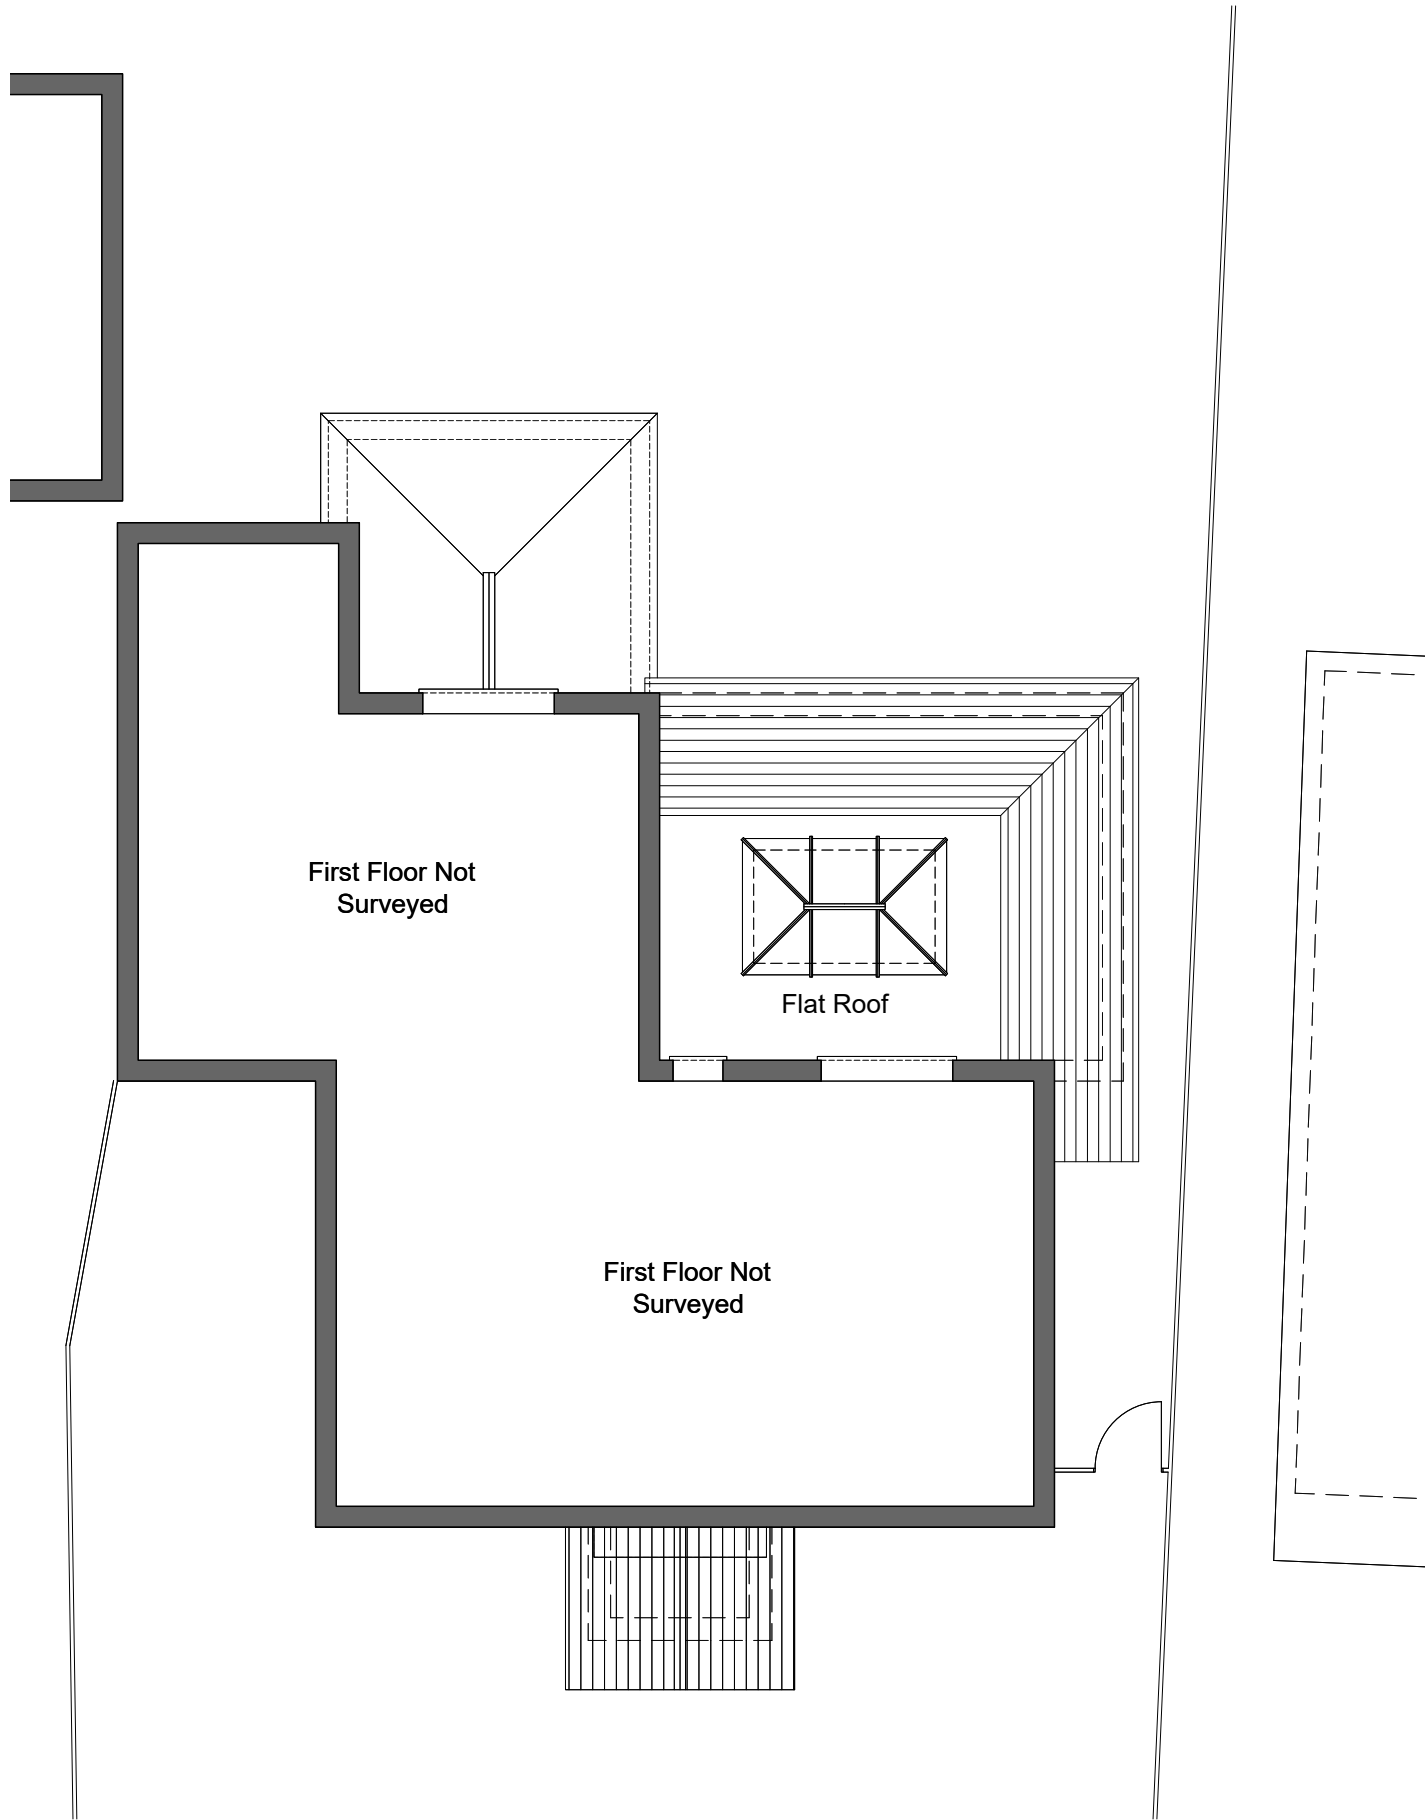


First Floor Plan 1:100 Scale



Side Elevation 1:100 Scale

1:100 scale Bar
This Drawing has been produced for printing onto A2 size paper.
If printing on A3 please use the scale below for reference.

 

Rev A - General Changes to Rear Extension - March 2025

Bonney Architecture
PLANNING & TECHNICAL SERVICES

CLIENT Mr & Mrs J Chen

JOB 74 Shinfield Road, Reading
Berkshire, RG2 7DA

DRG PROPOSED PLANS & ELEVATIONS

SCALE As Shown DRAWN P Bonney DATE January 2025

BA 0305 | 04 | A