

HARD LANDSCAPING = 361 SQM
SOFT LANDSCAPING = 870 SQM

CH VEHICLE CHARGING POINT



Site Address:
Residential Development
Atterbury Gardens, Caversham,
Reading, RG4 7HW

Client:
Mr. Steve Hicks

Project Title:
New Residential Development

Drawing Title:
Proposed Site Plan



Drawing Scale: 1:100@A1
Issue Date: 16.03.25

Drawn by: BRC
Revision: A

Drawing Number:
TPO758-01-03A

Drawing Issue Status:
P L A N N I N G

Hicks Developments Ltd.
Telephone: +44 (0) 118 969 0595
Email: sales@hicks-homes.com
15 Headley Road, Woodley,
Berkshire, RG5 4JB

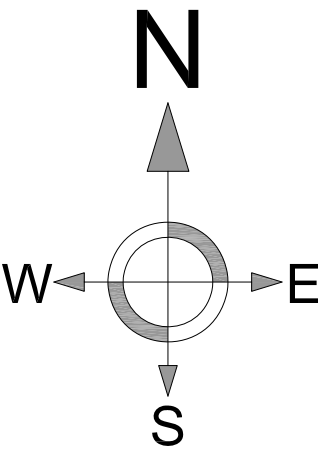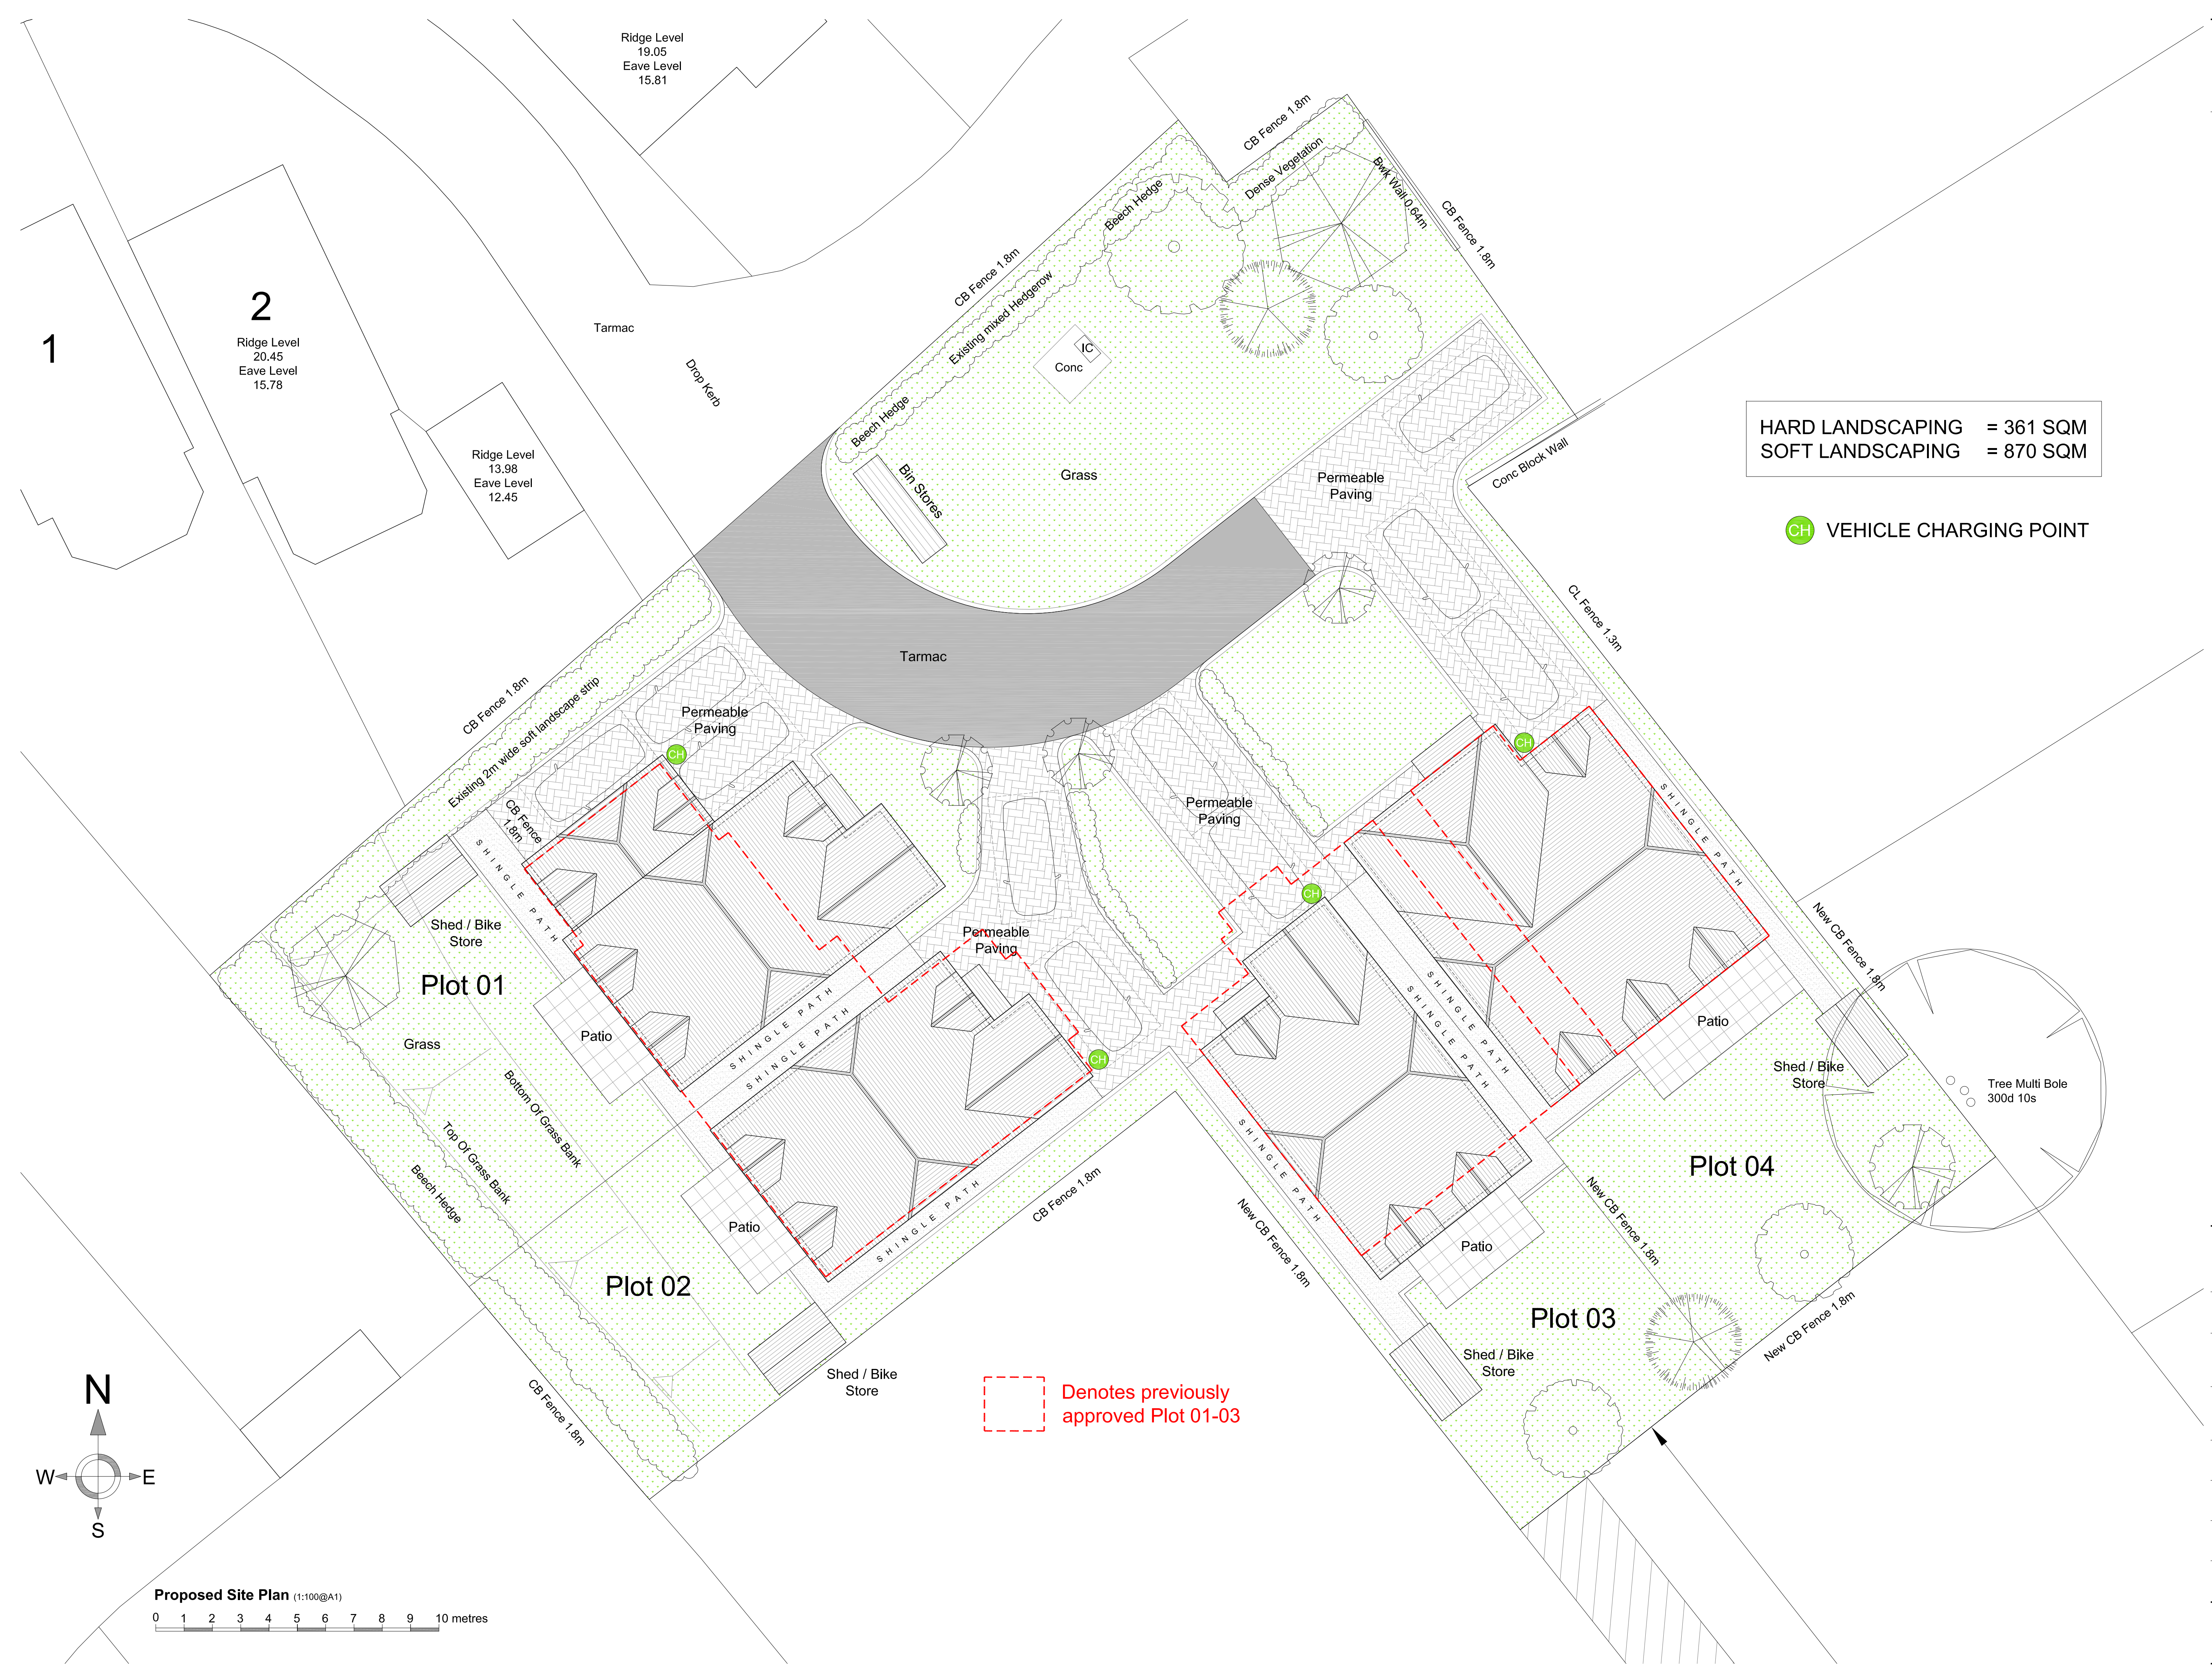

Proposed Site Plan (1:100@A1)
0 1 2 3 4 5 6 7 8 9 10 metres