



Existing Side Elevation

Existing Rear Elevation

Existing Side Elevation

Existing Front Elevation
Scale 1:100





Proposed Side Elevation

Proposed Rear Elevation

Proposed Side Elevation



Proposed Front Elevation
Scale 1:100

MATERIALS
Walls: Red/Brown facing brickwork to match existing
Roof : Brown concrete roof tiles
Windows : White upvc Windows to match existing

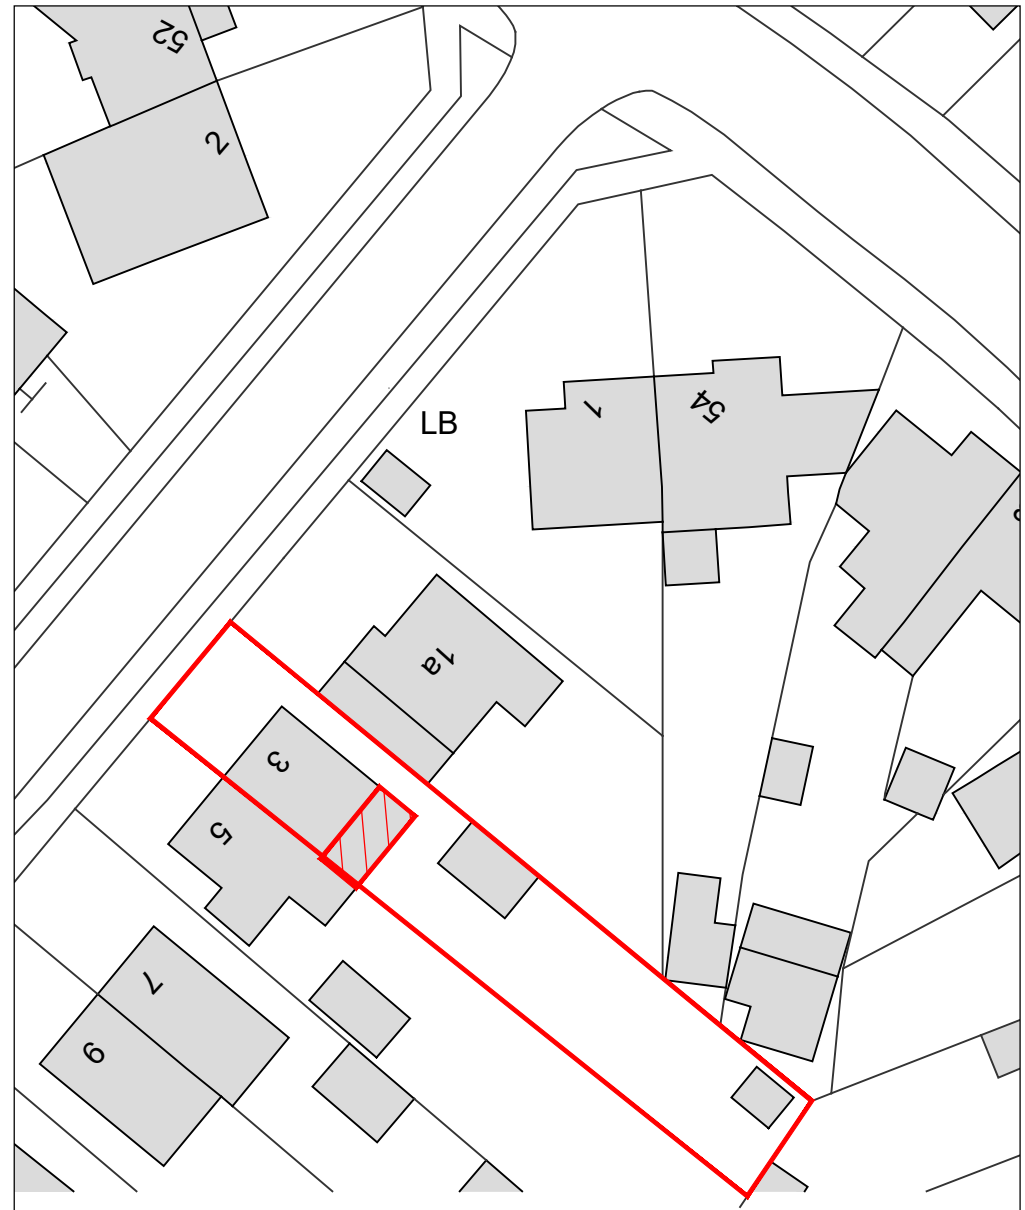 

Ordnance Survey, (c) Crown Copyright 2025. All rights reserved. Licence number 100022432

Block Plan
scale 1:500

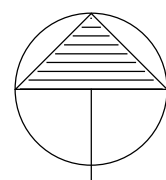 


NORTH




Ordnance Survey, (c) Crown Copyright 2025. All rights reserved. Licence number 100022432

Location Plan
scale 1:1250

 


Ordnance Survey, (c) Crown Copyright 2025. All rights reserved. Licence number 100022432


Proposed Site Plan
scale 1:1250

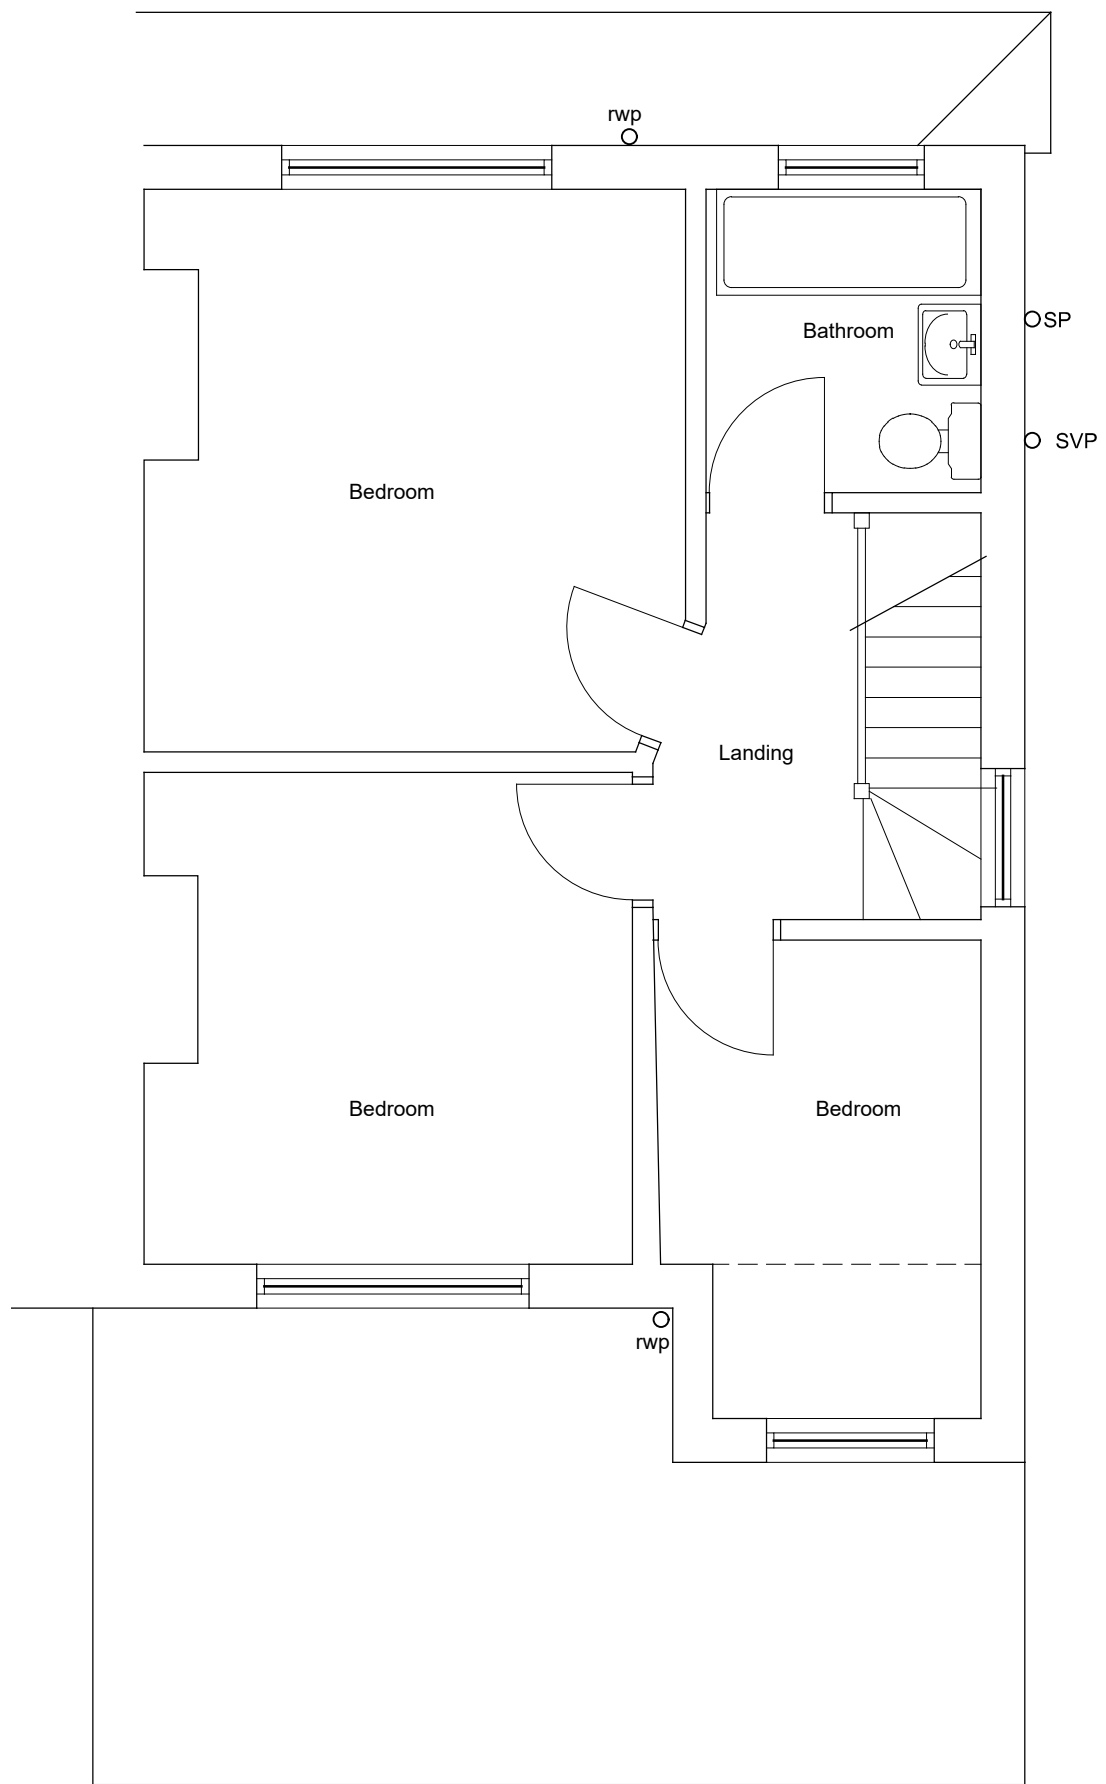

Existing First Floor Plan
Scale 1:50

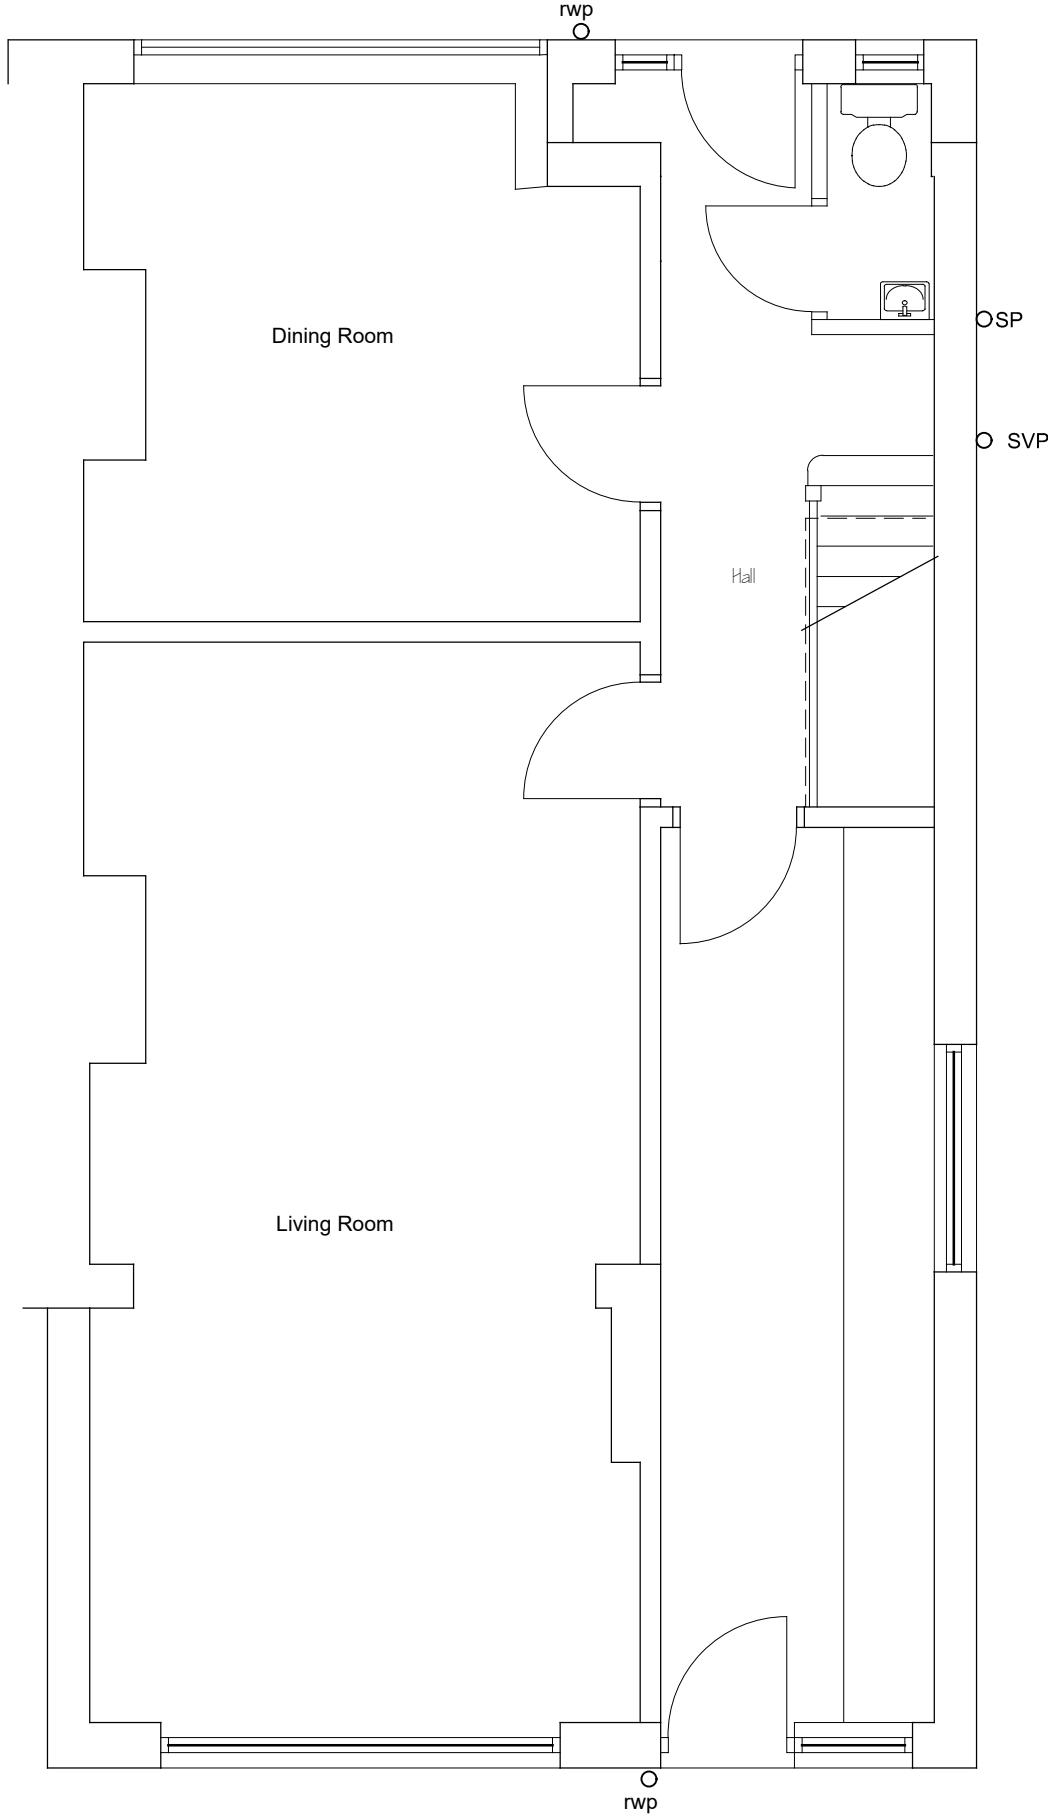

Existing Ground Floor Plan
Scale 1:50

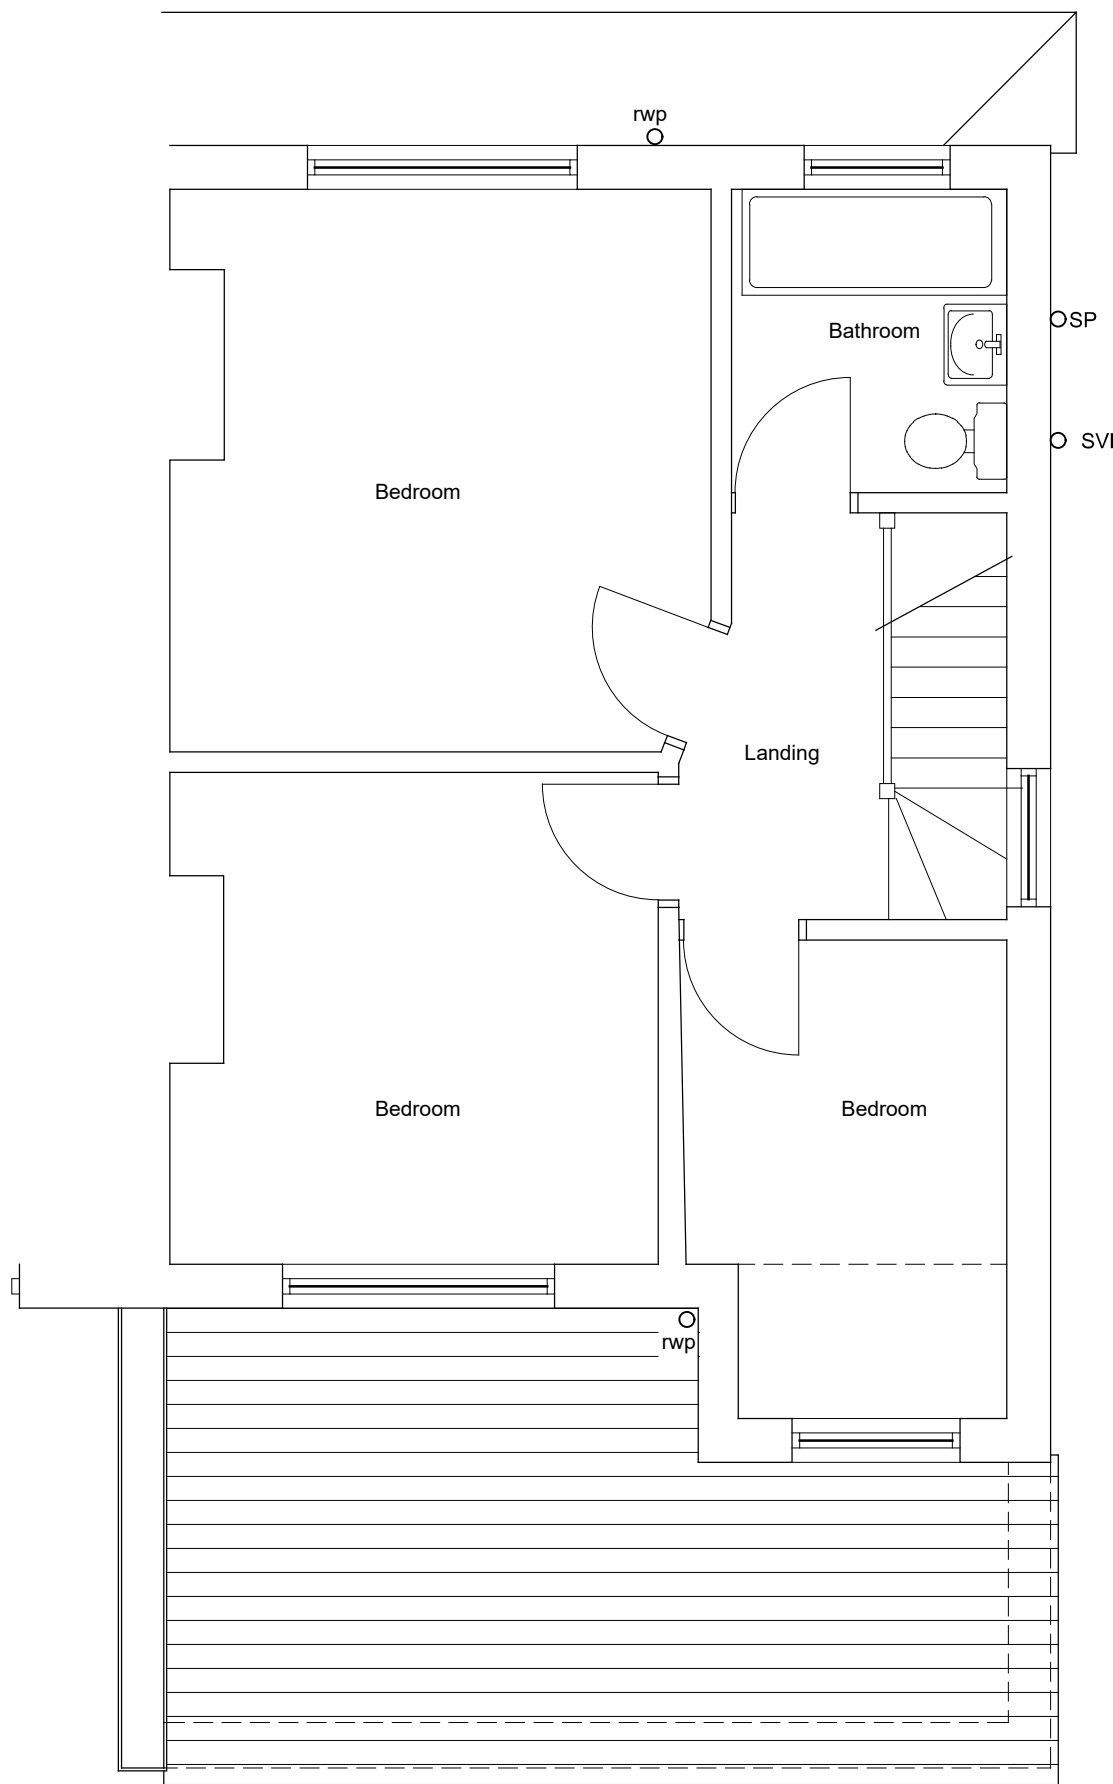

Proposed First Floor Plan
Scale 1:50

REV	DATE	NOTES	BY
A	17.03.25	Householders Planning Application	DT
-	20.01.25	Application of lawfulness	DT

ISSUED AS PLANNING APPLICATION

David Tingle
Building Design & Surveying Services

17 Woodland Drive, Tilehurst, Reading
Berkshire, RG30 4RT.
T: 0118.9419311 M: 07711902344
Copyright © David Tingle Building Design (2003)

MR J. BALASUBRAMANIAM
3 WOODLAND DRIVE, TILEHURST
READING RG30 4RT

PROPOSED NEW PITCHED ROOF
OVER EXISTING REAR EXTENSION
EXISTING - PROPOSED
PLAN & ELEVATIONS
Scale: 1:100 & 1:50 A1 Date: Dec 2025
Dwg No: 3WD.MP01 Rev: A