





Proposed Front Elevation
Scale 1:100

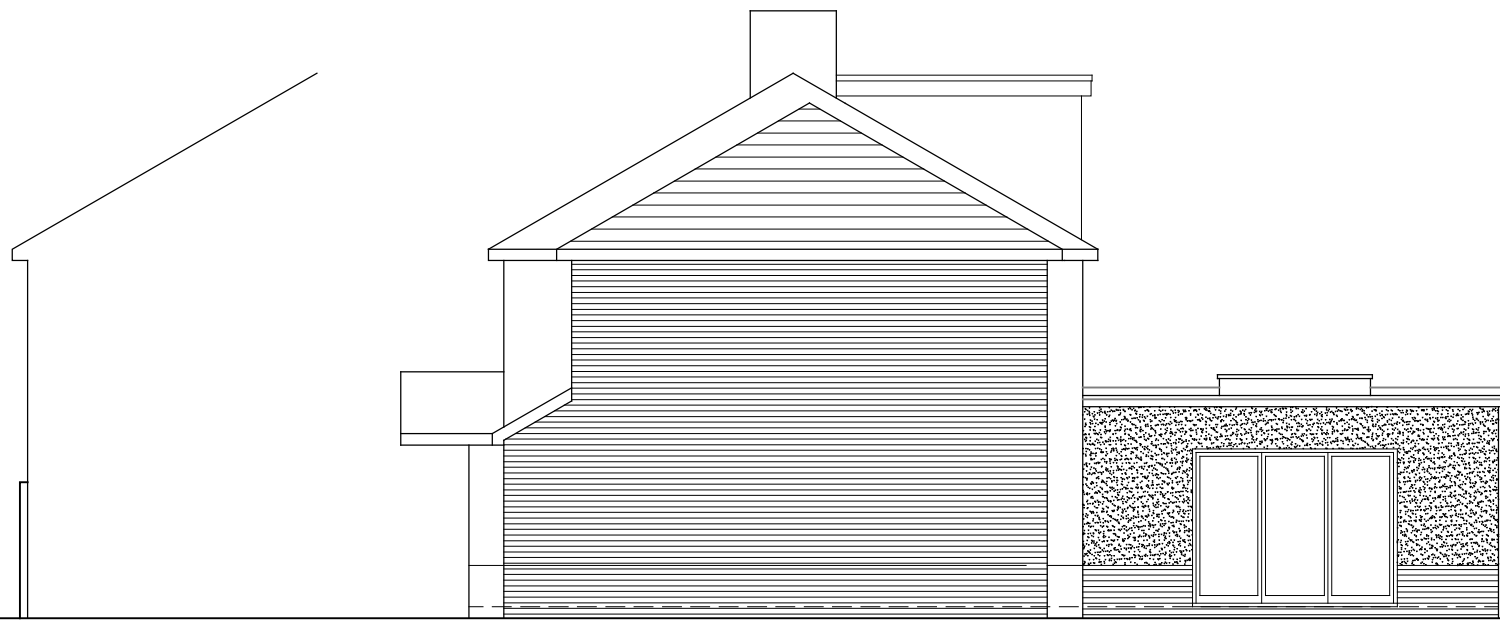

Proposed RH Side Elevation




Proposed Rear Elevation

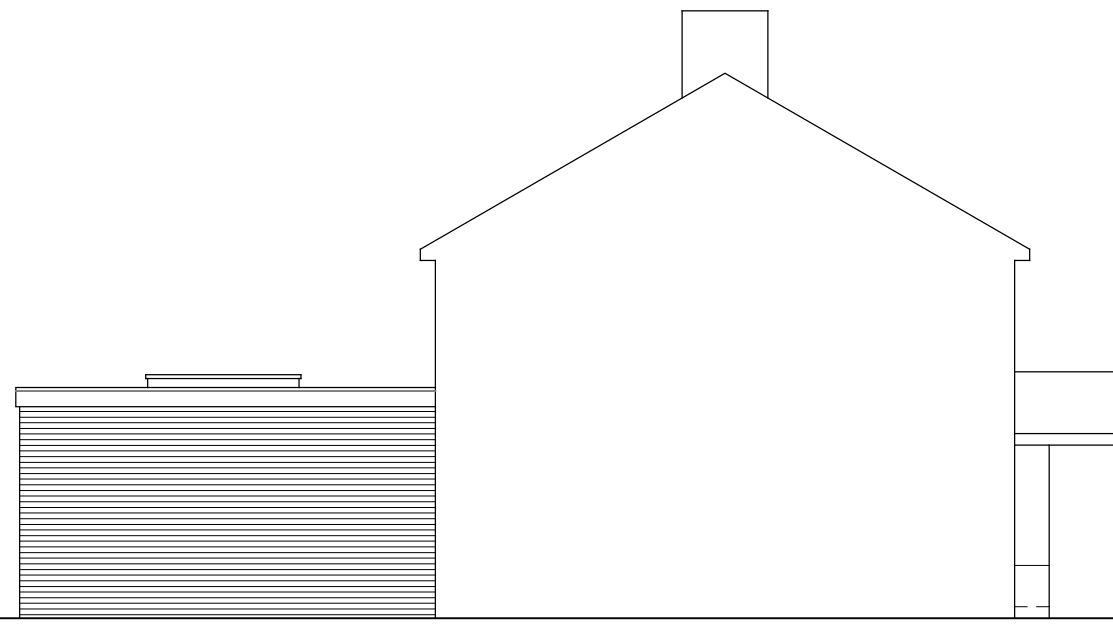


Proposed LHS Side Elevation




Location Plan
scale 1:1250

 


SCALE 1:100

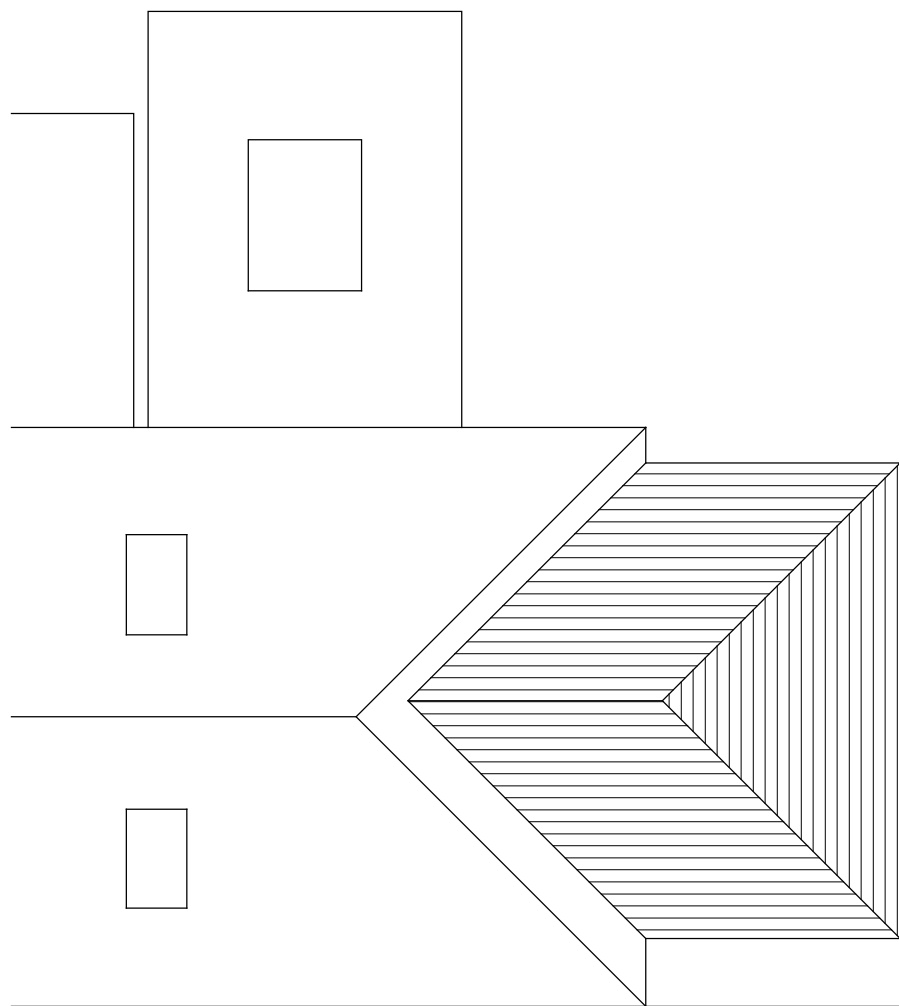


Proposed Roof Plan
Scale 1:100

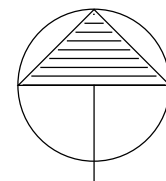

NORTH

 


SCALE 1:1250

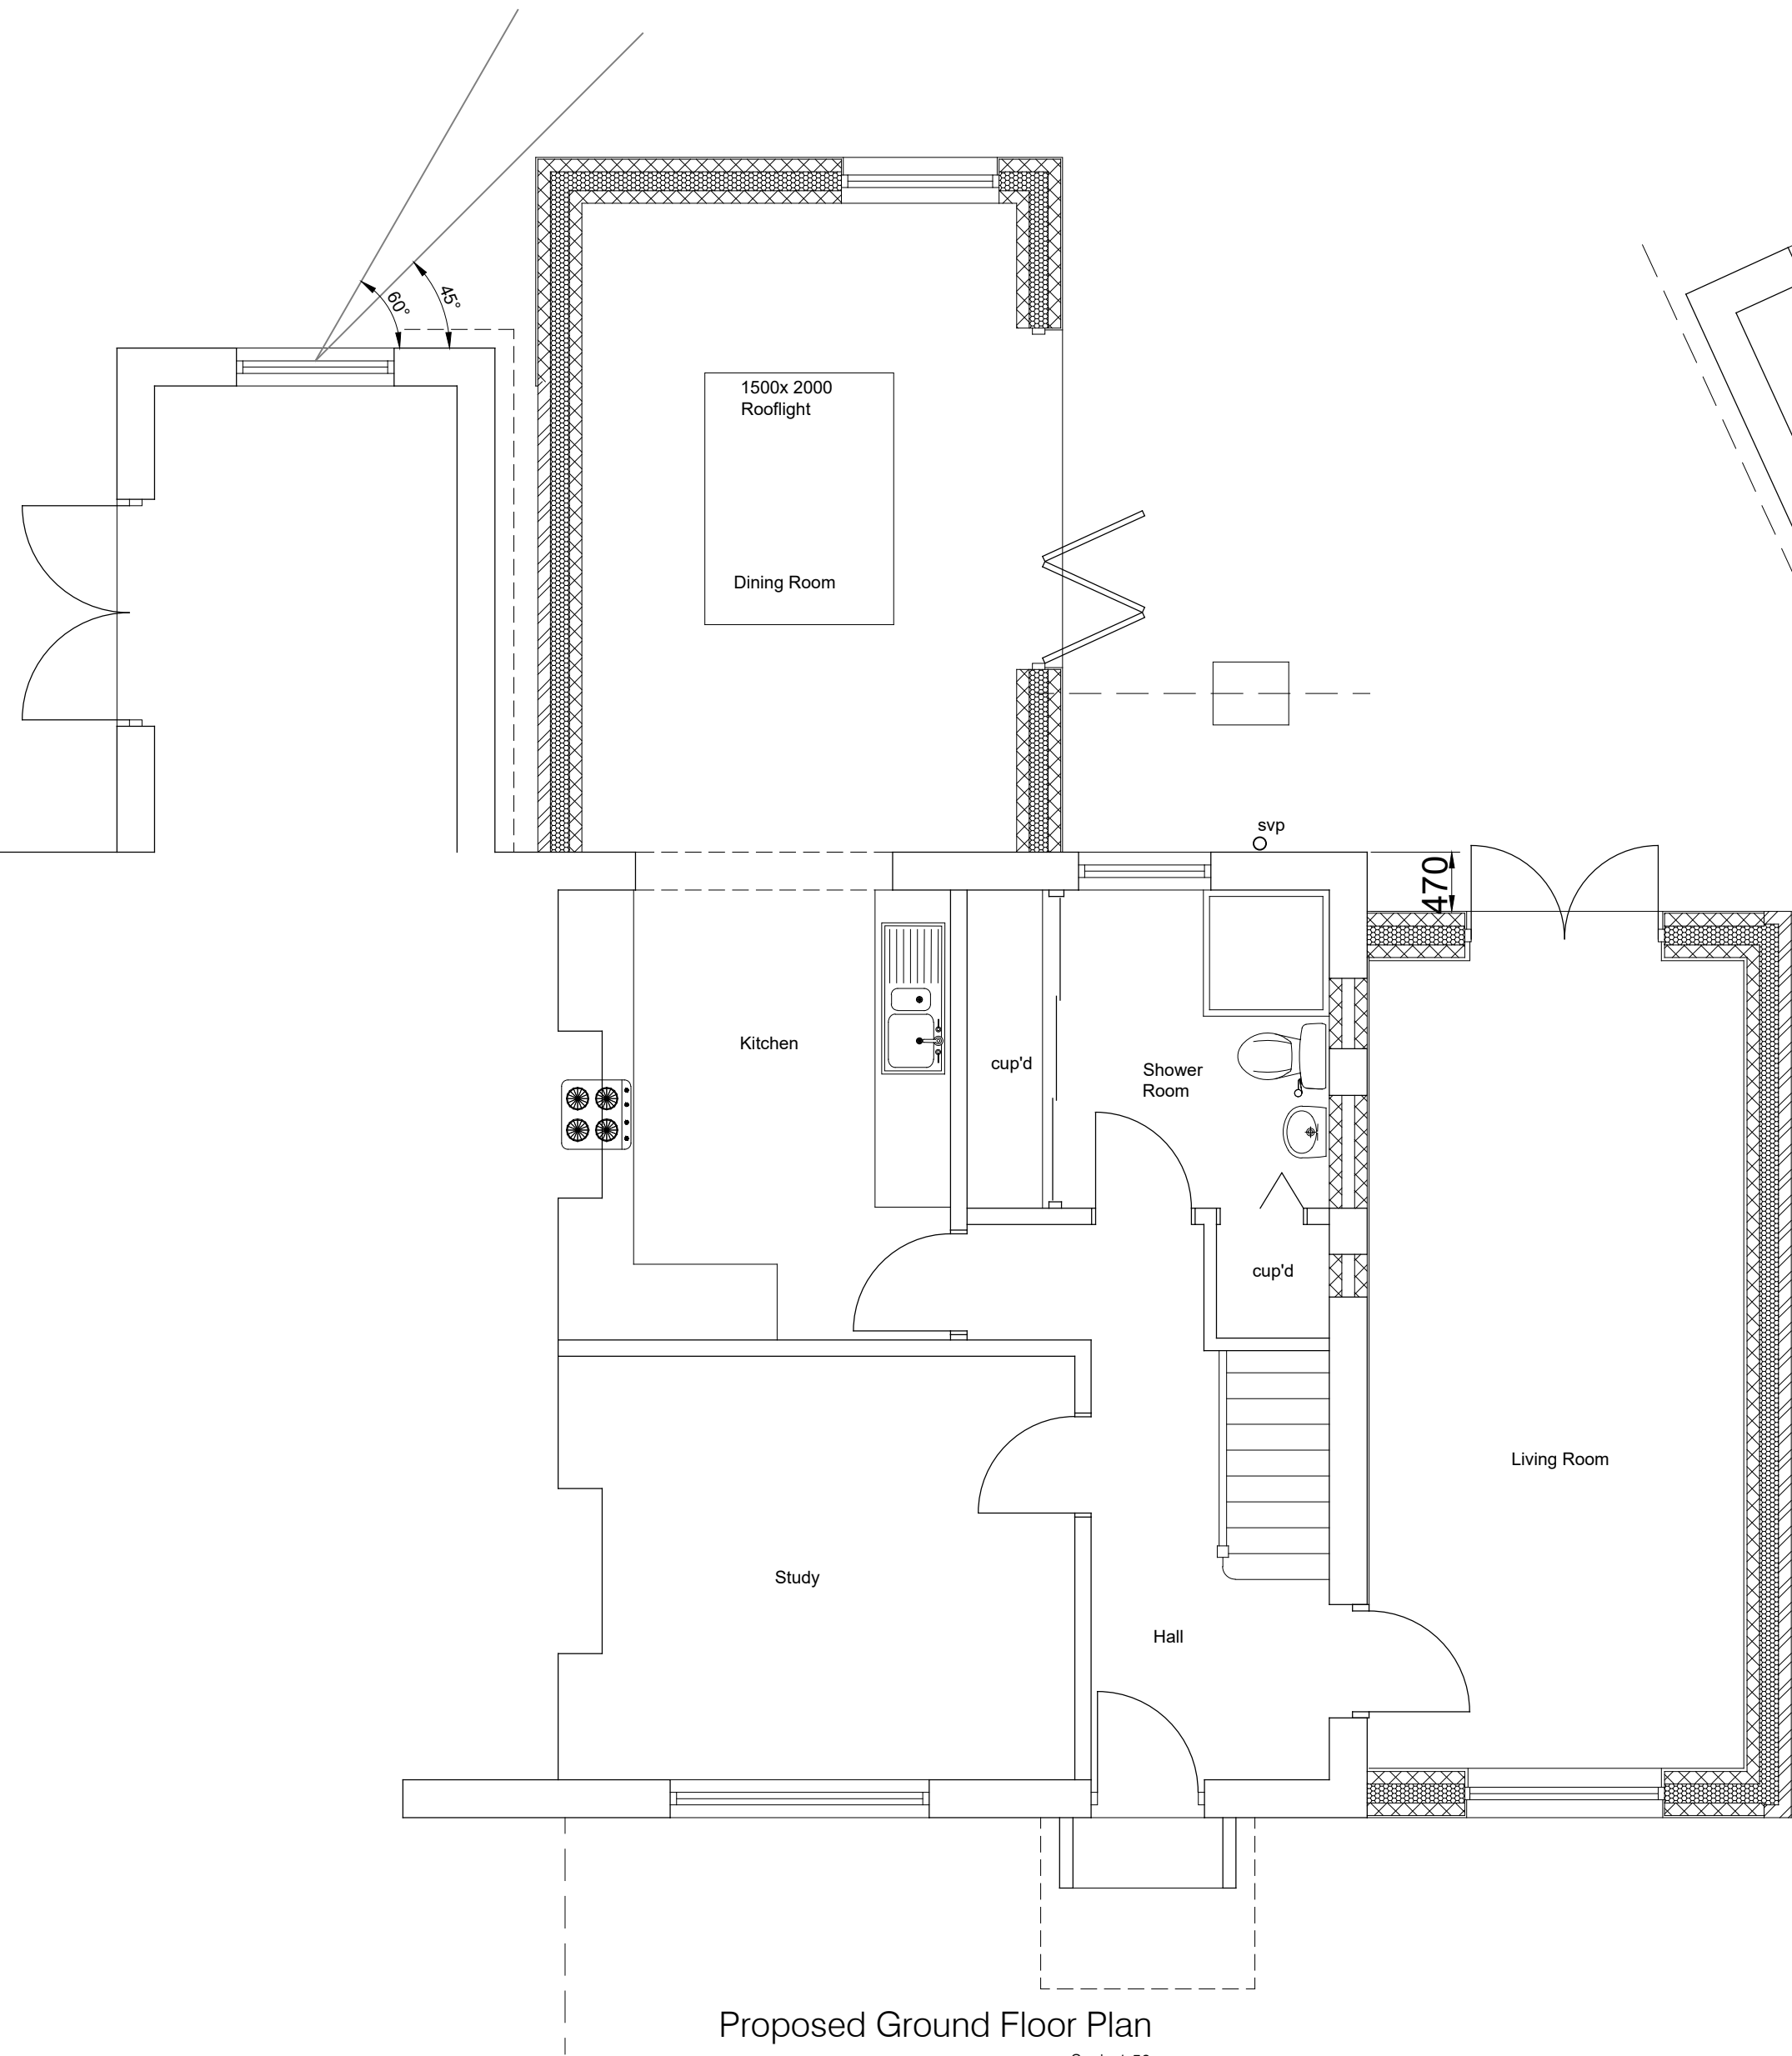


Proposed Ground Floor Plan
Scale 1:50



SCALE 1:50

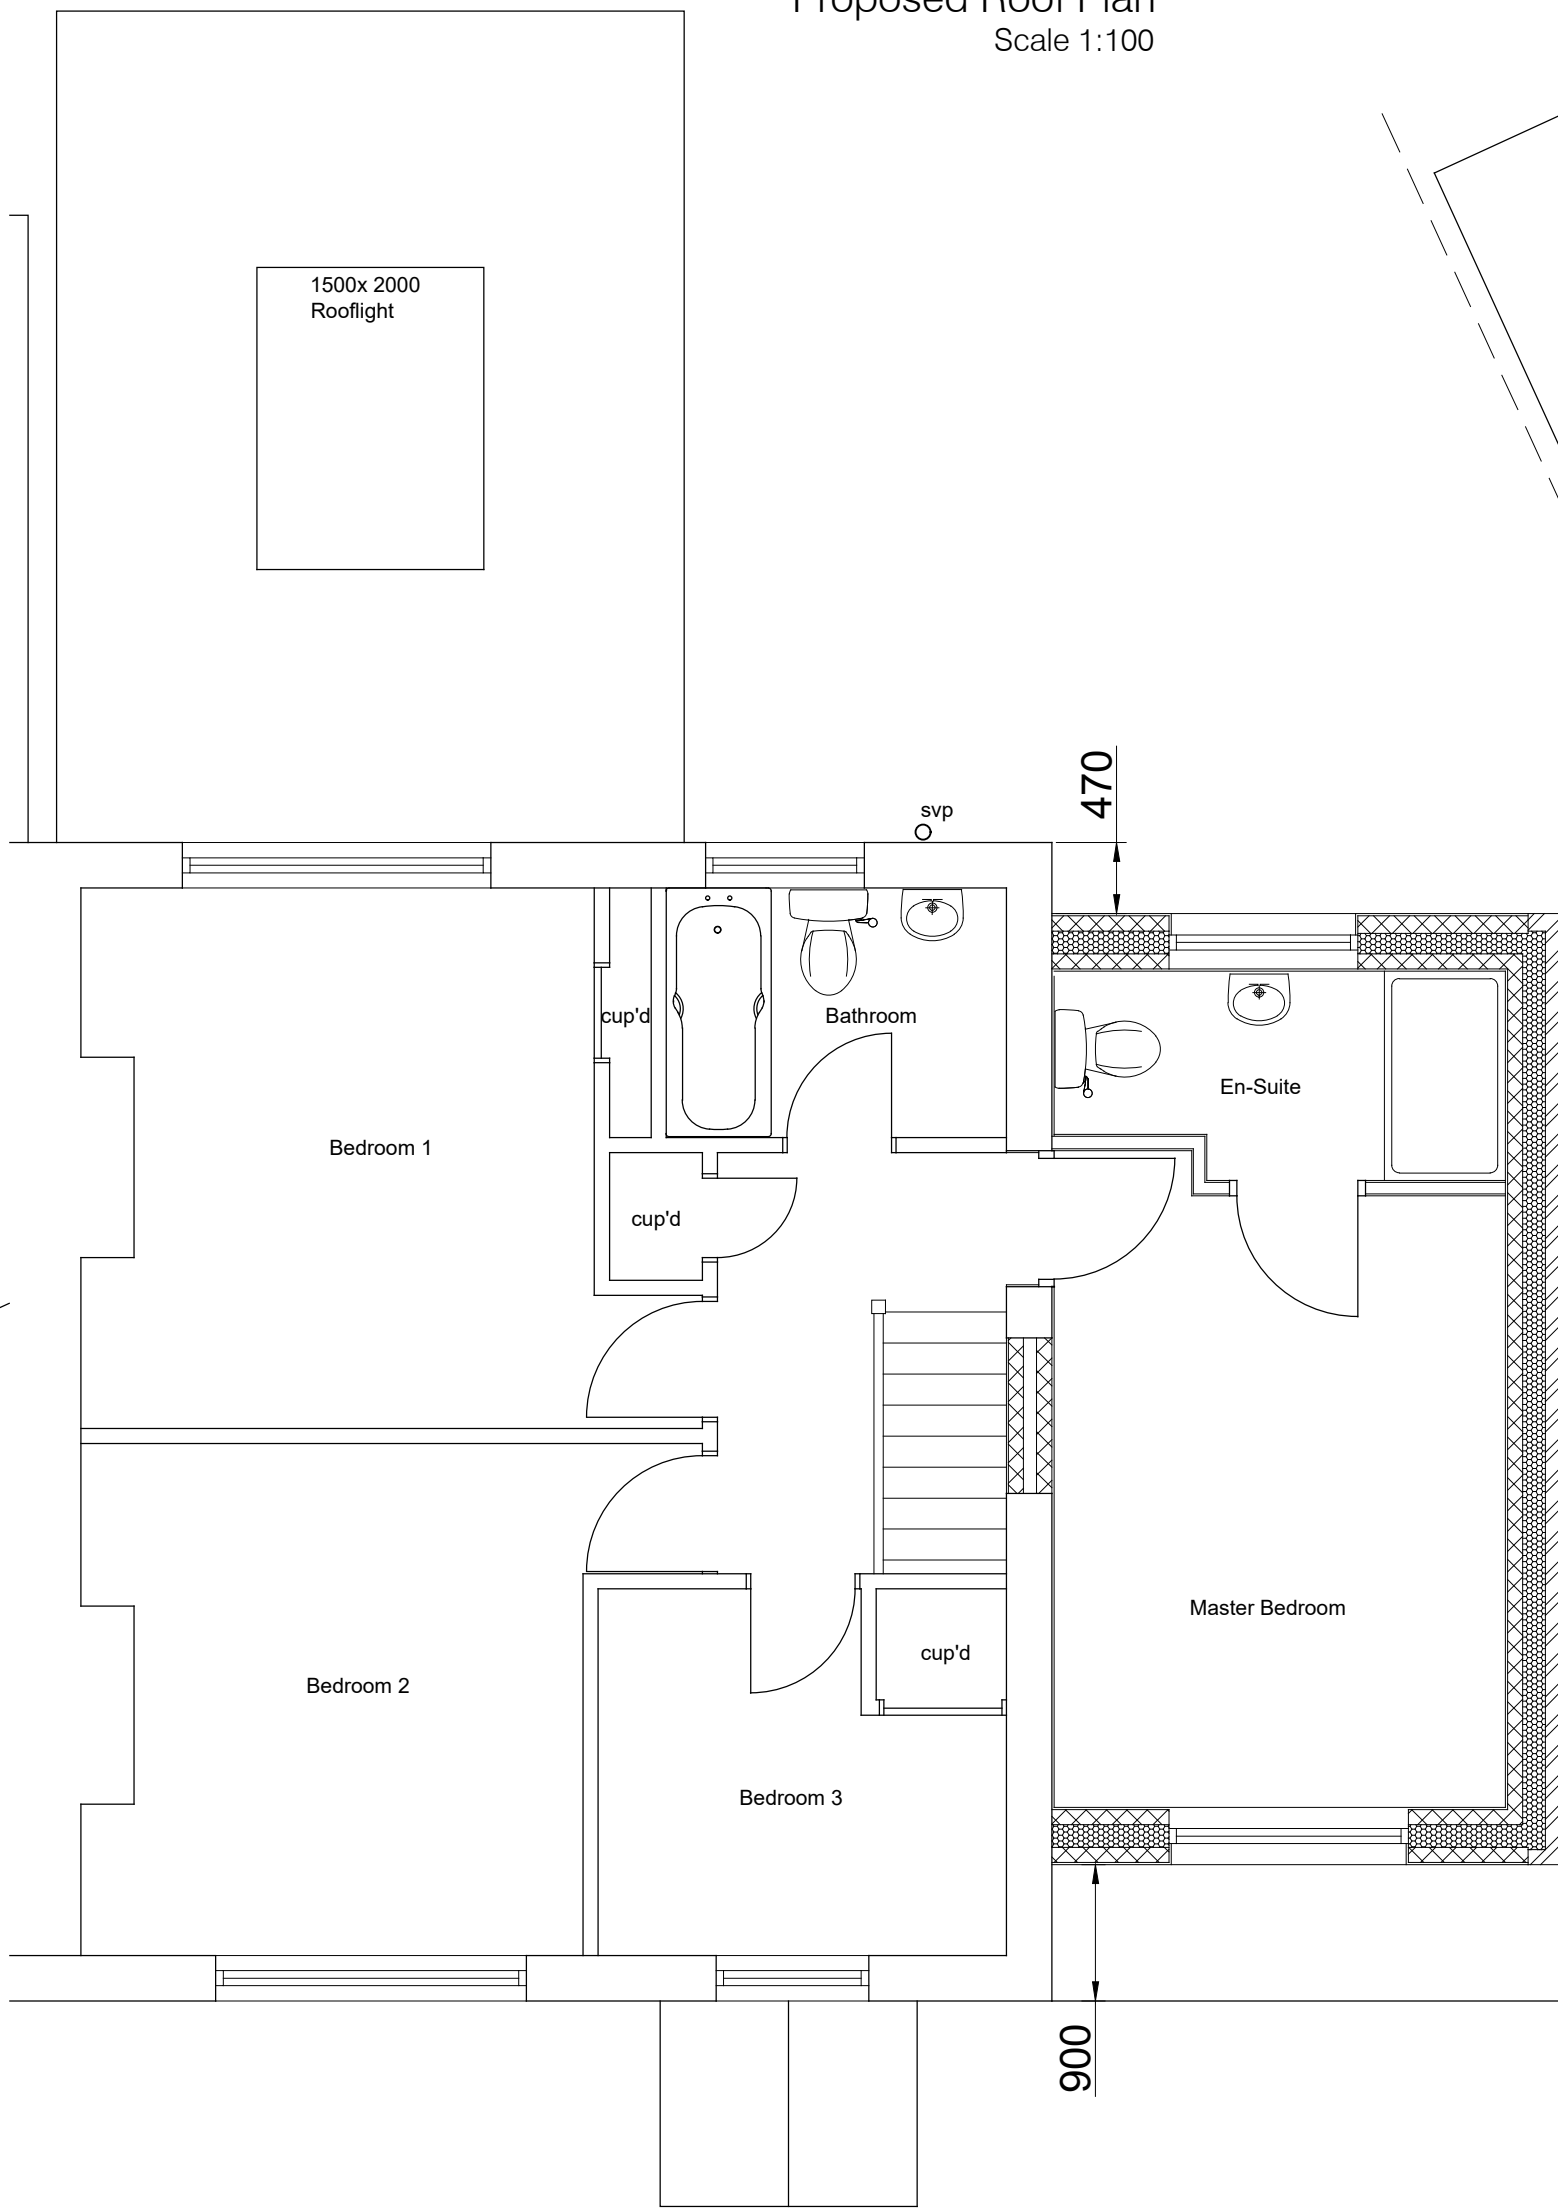


Proposed First Floor Plan
Scale 1:50

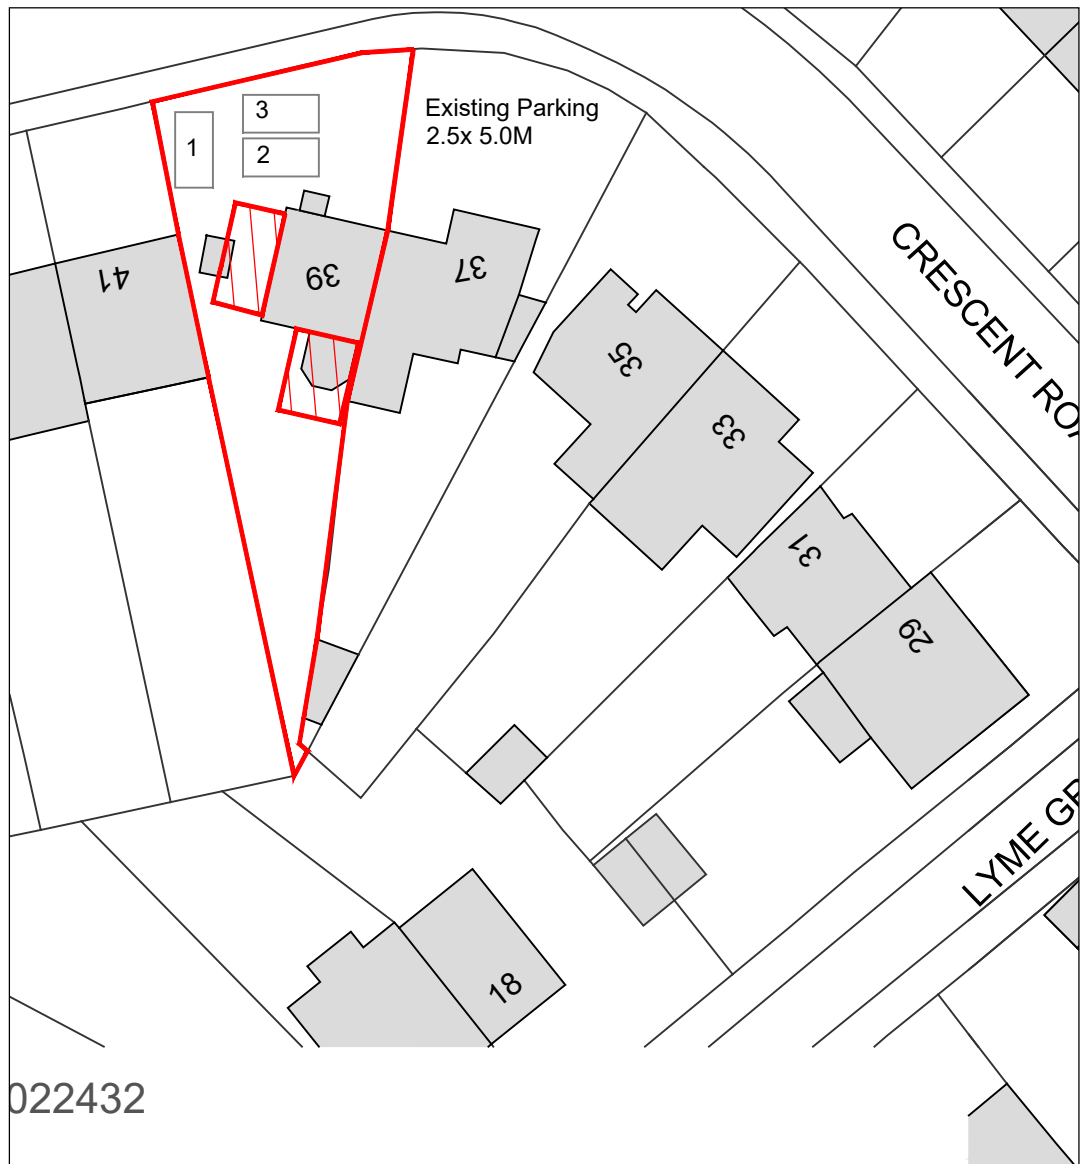

Ordinance Survey, (c) Crown Copyright 2024. All rights reserved. Licence number 100022432

Block Plan
scale 1:500

 

SCALE 1:500

D	17.03.25	Rear Extension updated following planning officers request to remove parapet wall	DT
C	27.01.2025	Re-submitted planning application following side extension changes	DT
B	09.01.2025	Side extension reduced by 665mm issued to planning officer	DT
A	06.01.25	Extension roof amended and rear extension 45 and 60 degree line indicated	DT

REV	DATE	NOTES	BY
-----	------	-------	----

FOR ISSUE AS PLANNING APPLICATION

David Tingle
Building Design & Surveying Services

17 Woodland Drive, Tilehurst, Reading
Berkshire, RG30 4RT.
T: 0118.9419311 M: 07711902344

Copyright © David Tingle Building Design (2003)

MR & MRS R.CARTER
39 CRESCENT ROAD, TILEHURST
READING RG31 5AH

PROPOSED SINGLE STOREY REAR
AND TWO STOREY SIDE EXTENSION
PROPOSED
PLAN & ELEVATIONS
Scale: 1:100 & 1:50 A1 Date: Oct 2024

Dwg No: 8AC.MP02 Rev: D