




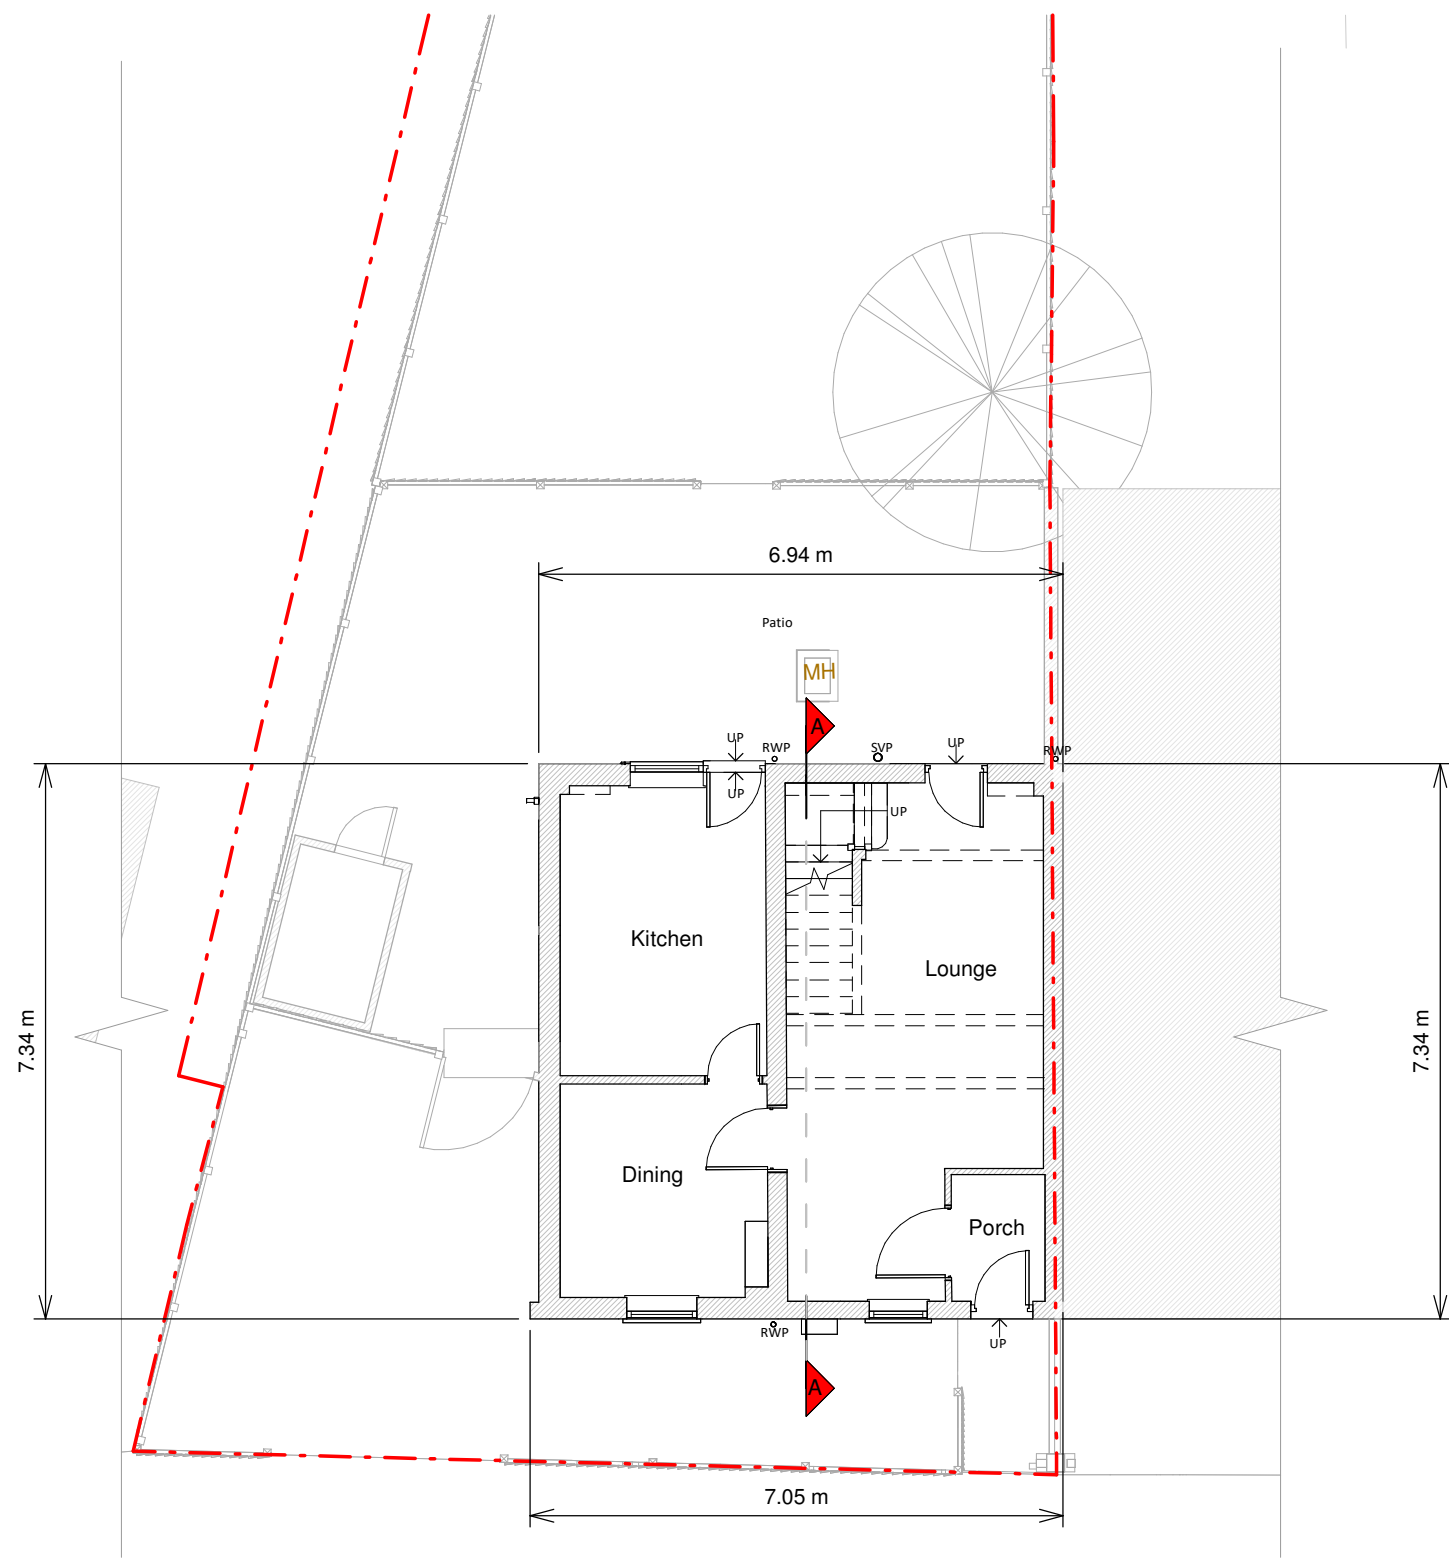


Ground Floor Plan

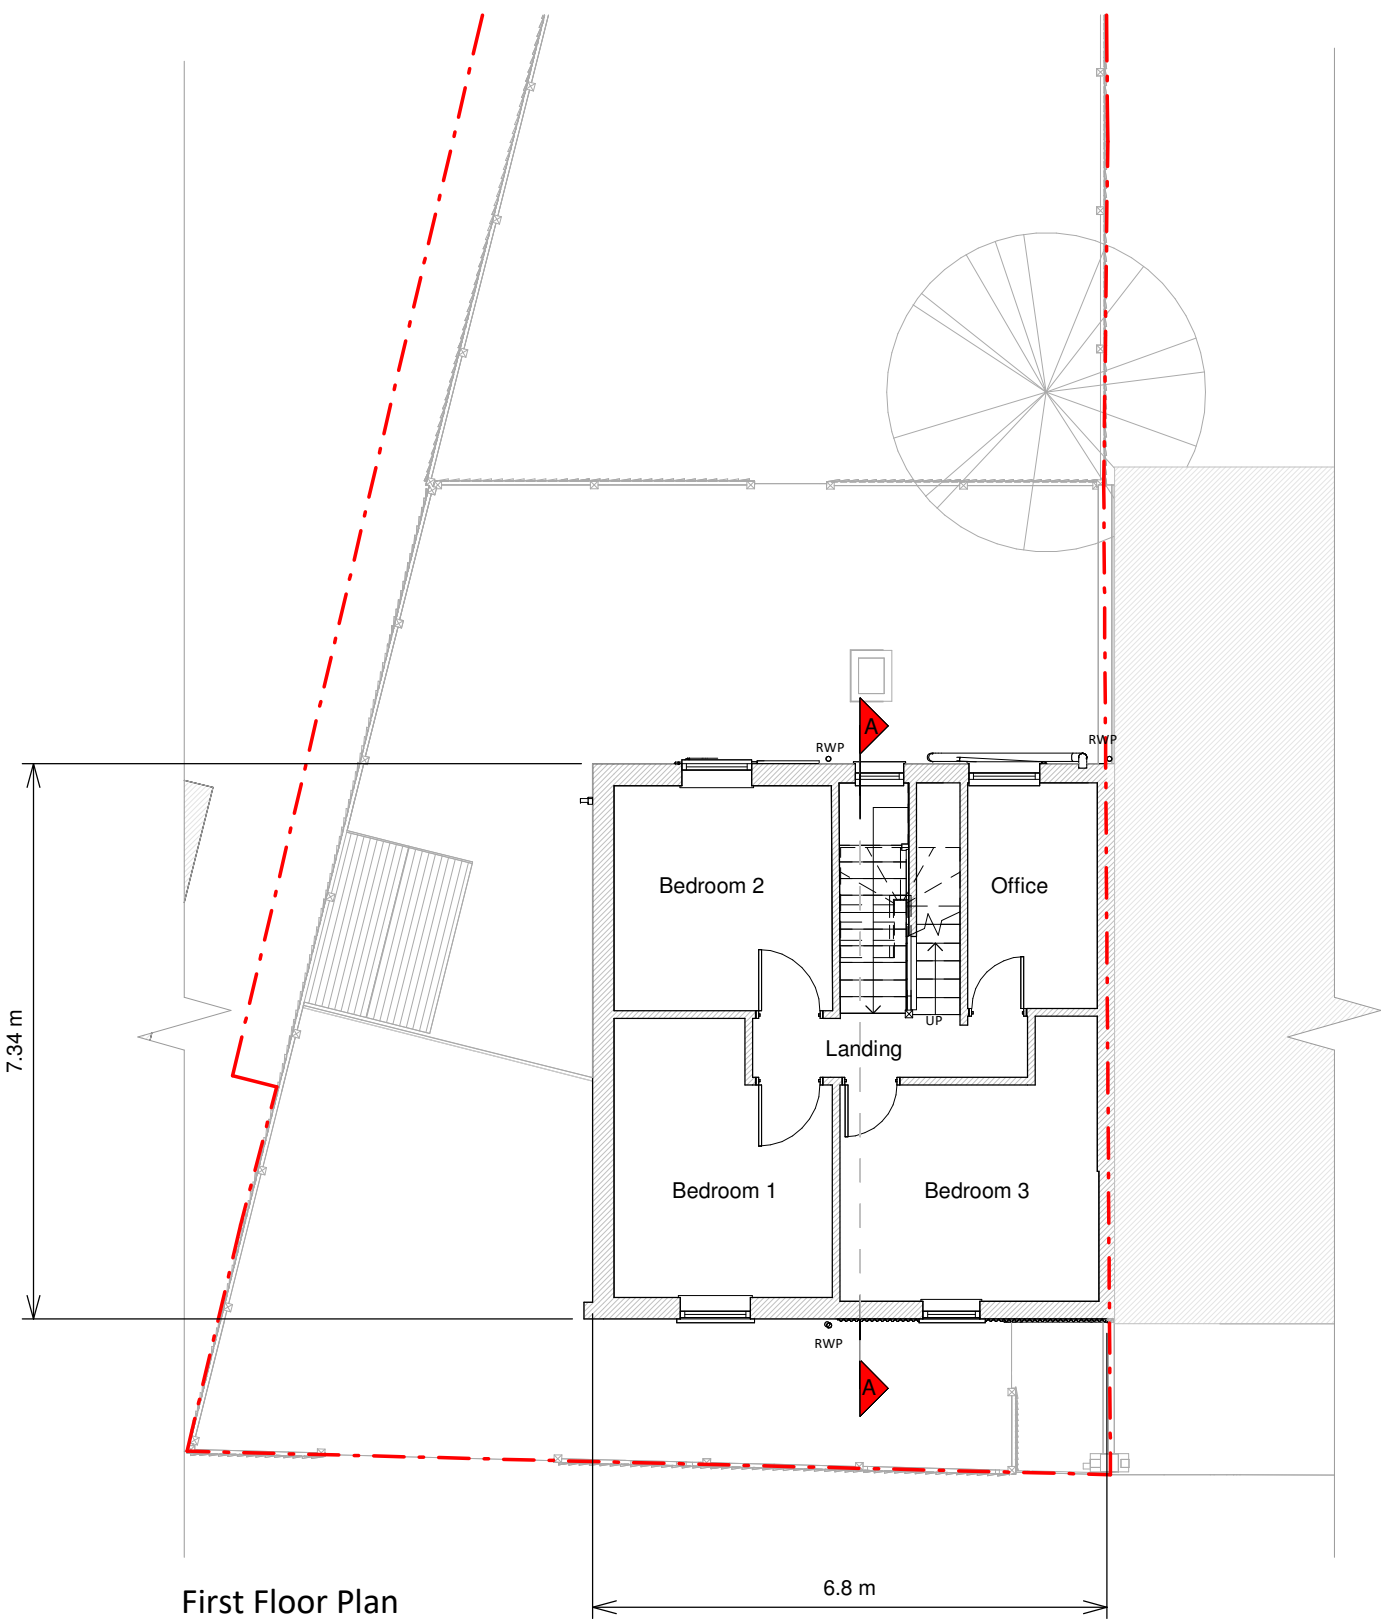

First Floor Plan

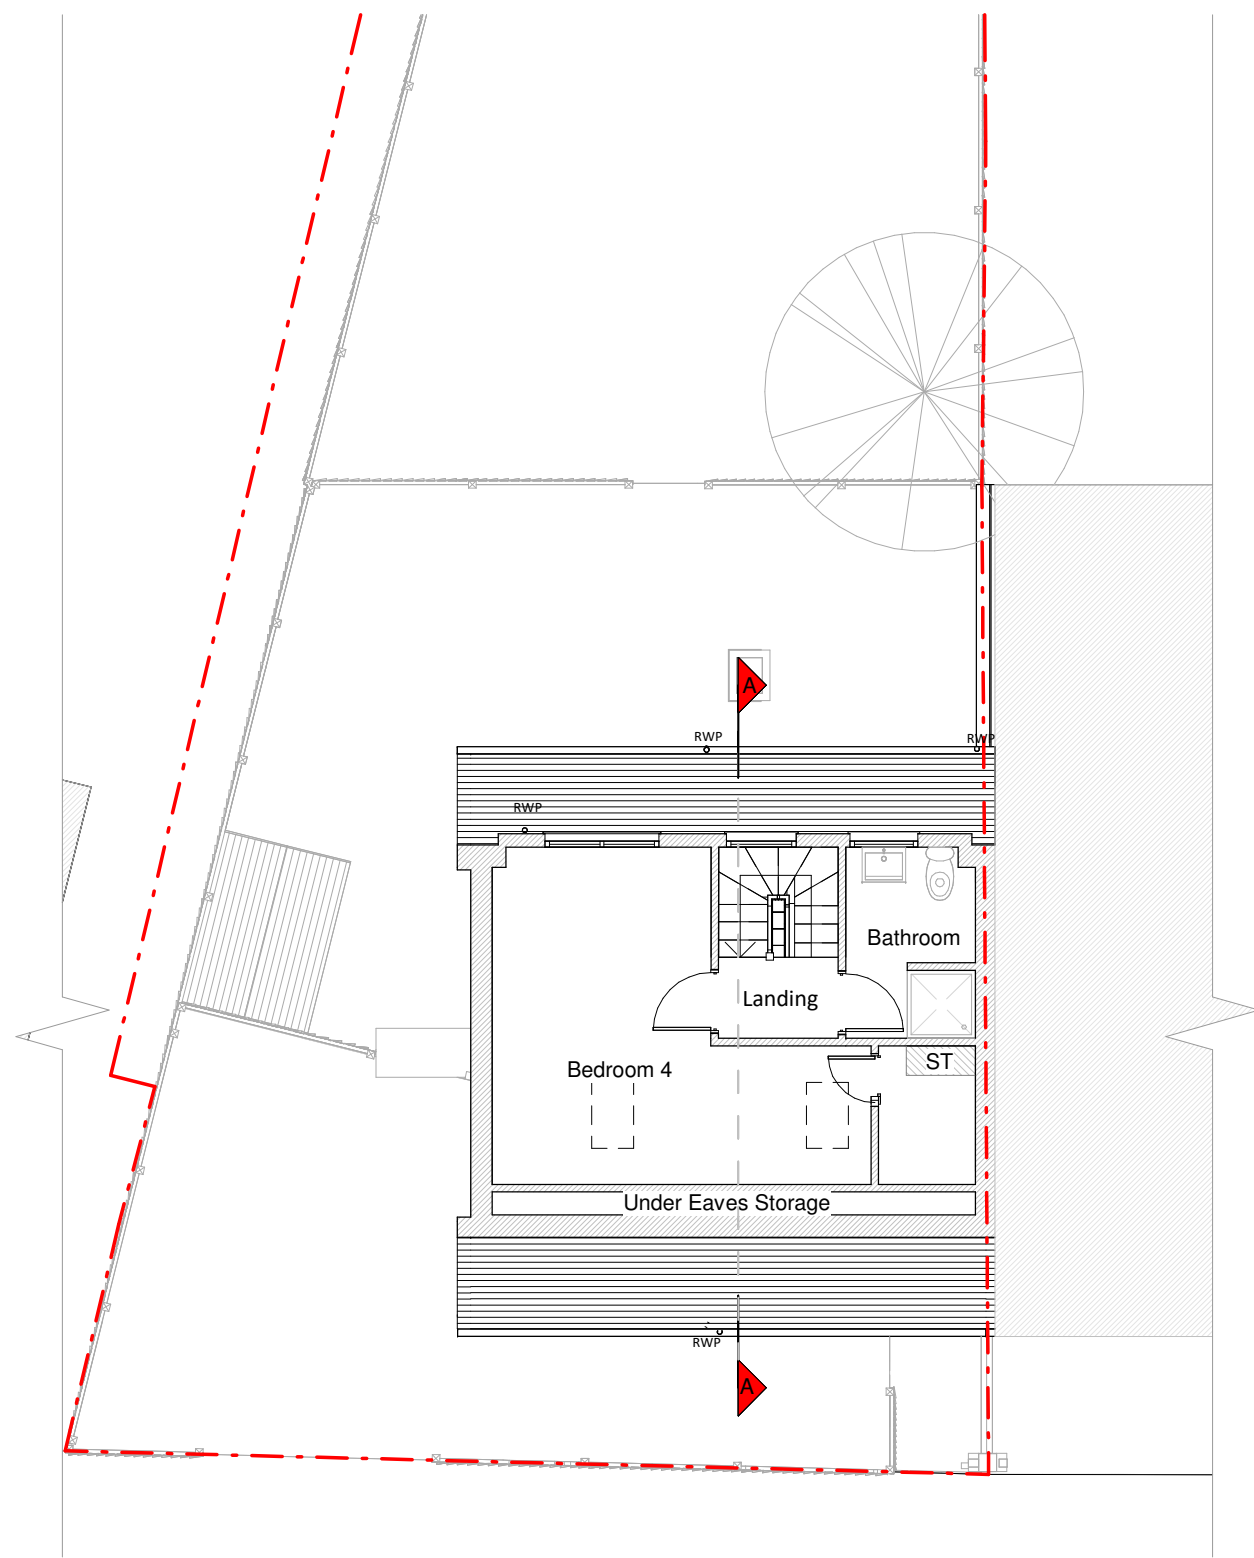

Loft Plan

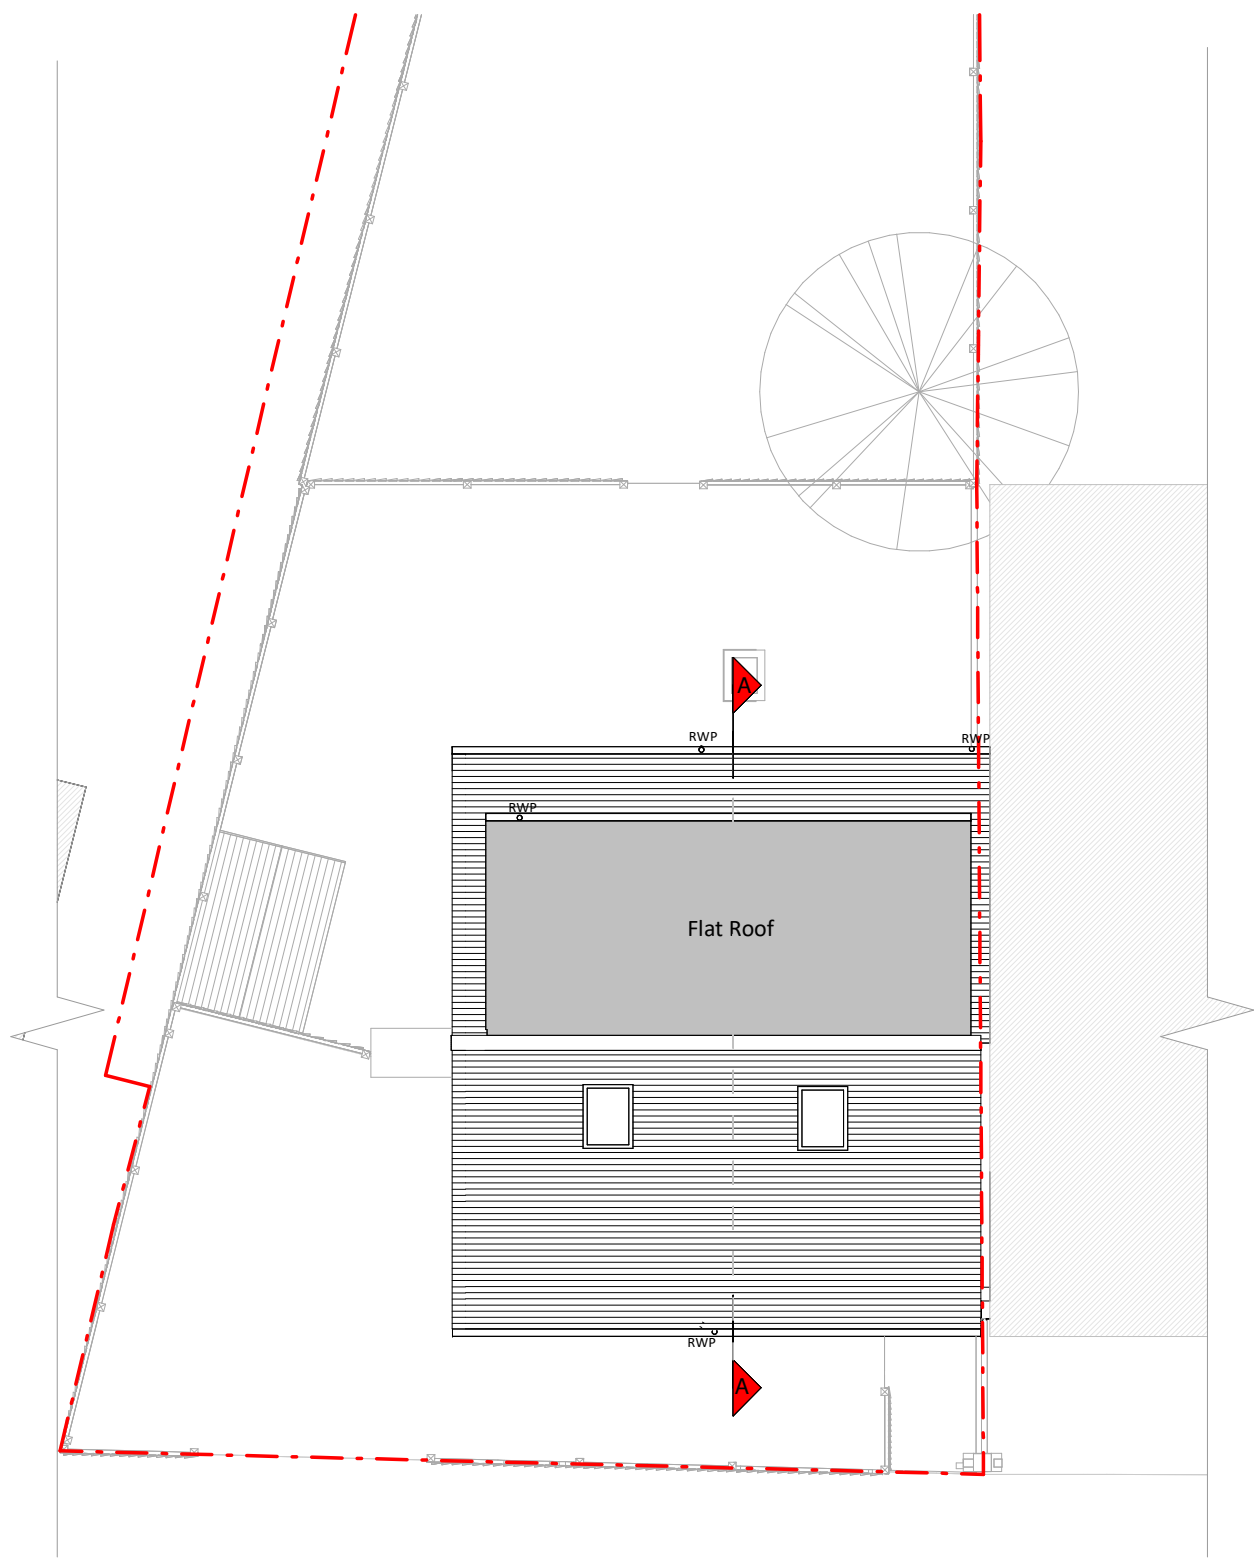

Roof Plan

Copyright in the design and this drawing is the property of RESI. Permission is granted to use the drawing for the purpose of construction only. The drawing must be read in conjunction with all other relevant documentation and drawings.

RESI accepts no liability for any expense, loss or damage of whatever nature and however arising from any variation which has not been referred to them and their approval obtained.

Read do not advise using planning drawings for the construction stage. All measurements to be checked on-site prior to construction and construction. Any discrepancies to be reported to RESI immediately.

Existing Materials

Brickwork / Walls - Red brick, tiled dormer wall

Pitched roof - Slate tile roof

Flat roof - Flat roof or similar

Windows - White uPVC framed casement windows

Doors - Grey uPVC front door, white uPVC patio doors

Rafts / Gutter's / Fascia's - Mixed white and black downpipes and gutters, white timber fascias

KEY

Existing walls - - - Boundary line

Existing furniture - - - Level line

1.5m head height - - - 1.5m head height

1.8m head height - - - 1.8m head height



Revision		
Rev	Notes	Date
A	Planning Issue	12/03/2025

RESI
Grow your home


Job Title:
Proposed ground floor rear extension, floor plan redesign, internal alterations and all associated works at The Vicarage, 1 Polsted Road, RG31 6HP

Drawing Status:
Planning Drawings

Client:
Jed Khan


Drawing Title:
Existing Floor and Roof Plans

Scale: 1:100 @ A1	Drawn: AR
Date: March 2025	Checked: TM
Drawing No: 88118012-01-1100	Rev: A

 





Front Elevation

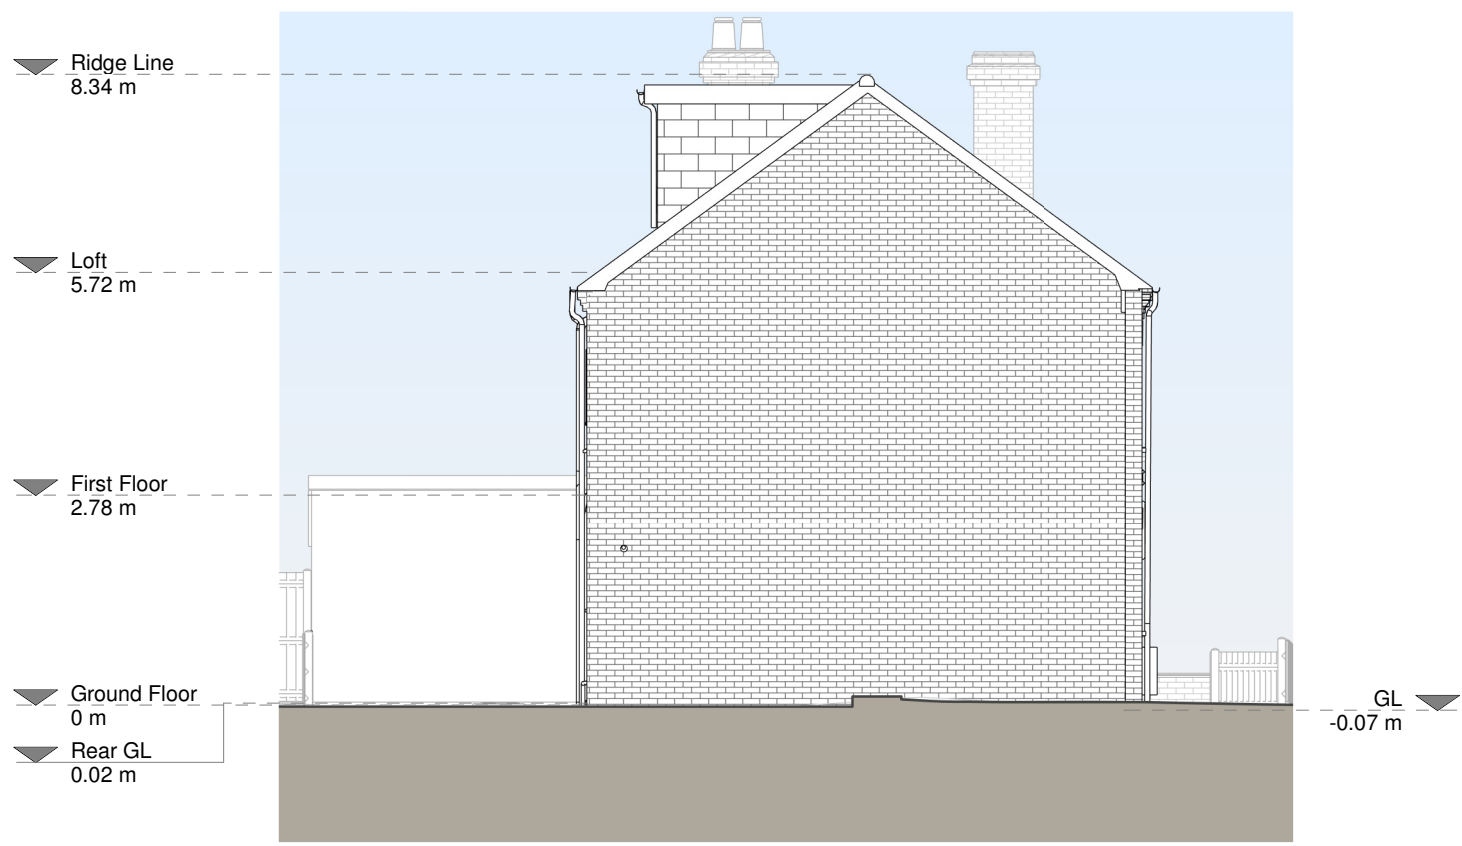


Left Side Elevation

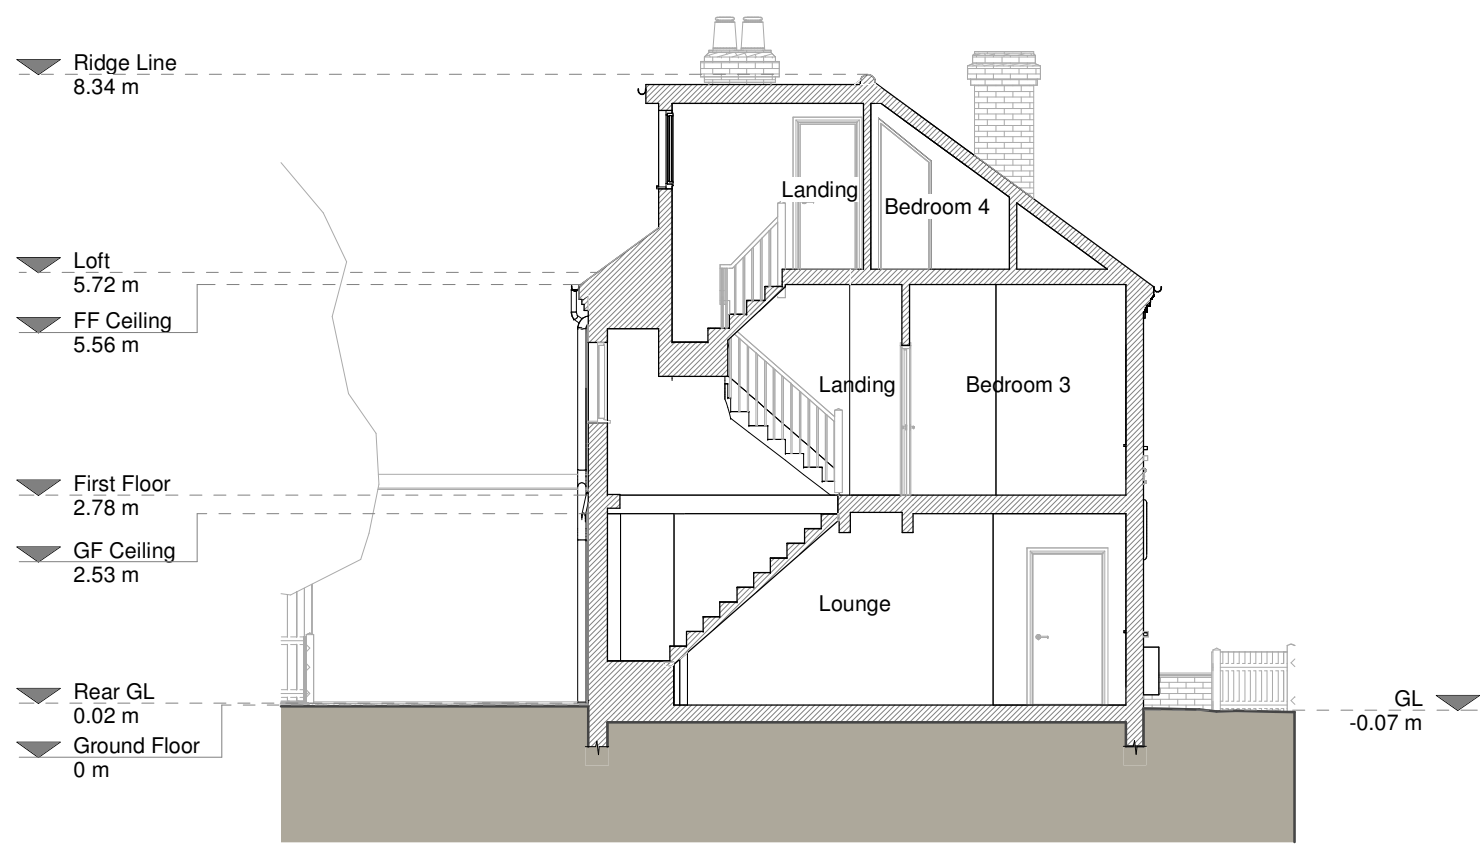

Section A - A

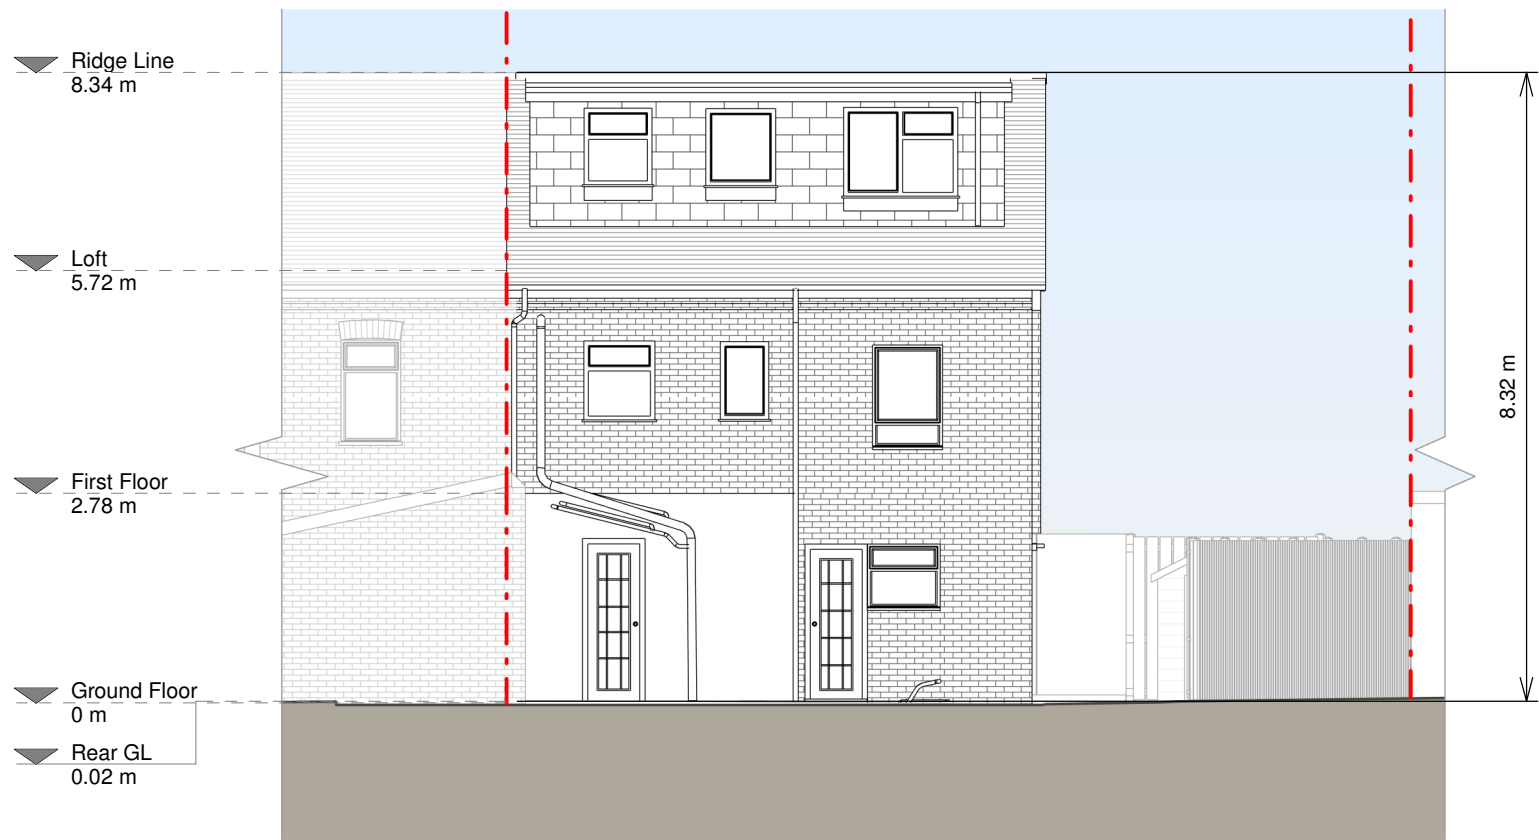

Rear Elevation

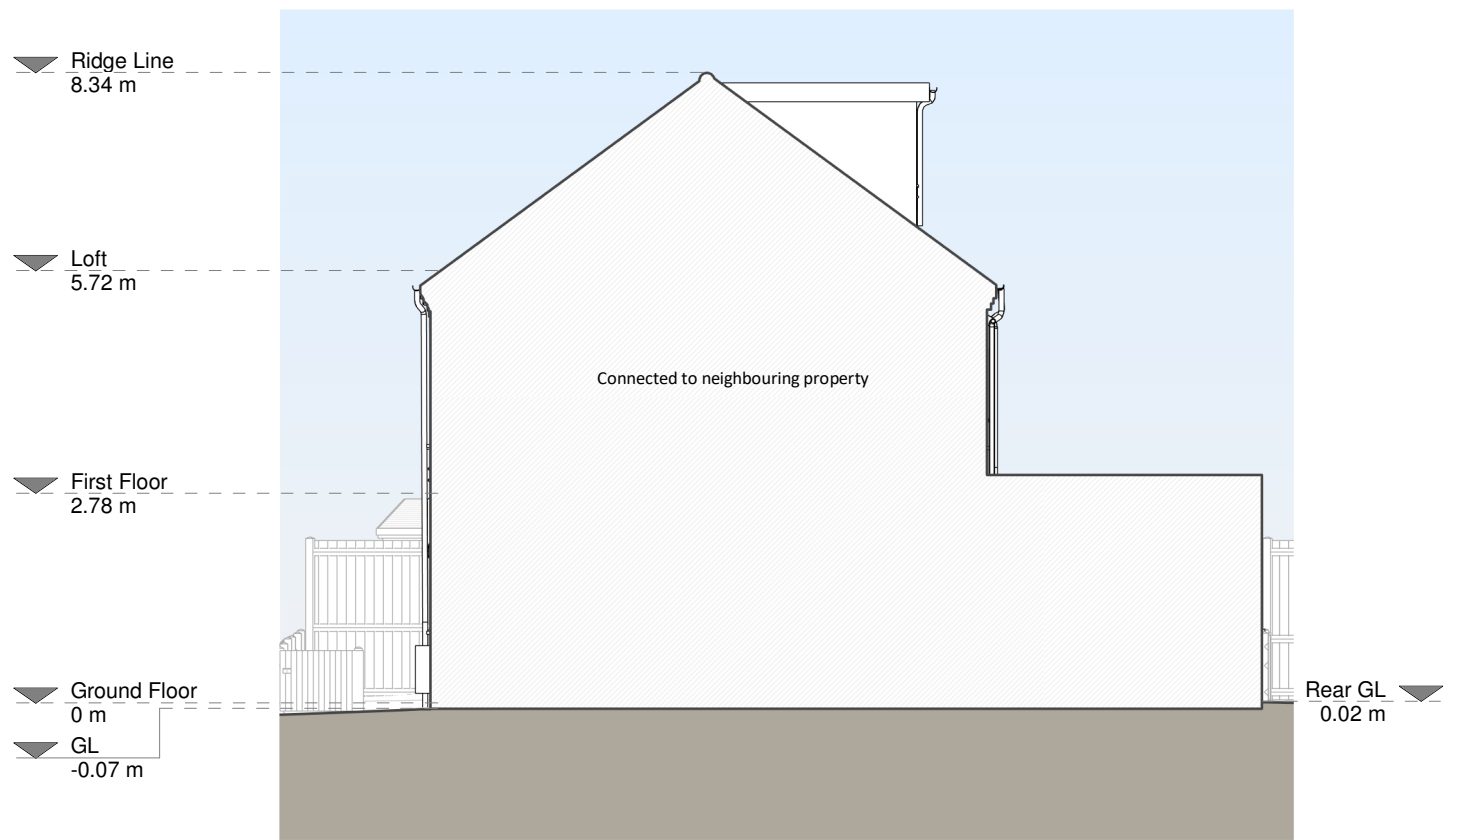

Right Side Elevation

Copyright in the design and this drawing is the property of RESI. Permission is granted to use the drawing for the purpose of construction only. The drawing must be read in conjunction with all other relevant documentation and drawings.

RESI accepts no liability for any expense, loss or damage of whatsoever nature and however arising from any variation which has not been referred to them and their approval obtained.

Read do not advise using planning drawings for the construction of the building. All dimensions to be checked on-site only for construction and construction. Any discrepancies to be reported to RESI immediately.

Existing Materials:

Brickwork / Walls - Red brick, tiled dormer wall
Pitched roof - Slate tile roof
Flat roof - Felt roof or similar
Windows - White uPVC framed casement windows
Doors - Grey uPVC front door, white uPVC patio doors
Roofs / Gutters / Fascias - Mixed white and black downpipes and gutters, white timber fascias

KEY

Existing walls - - - Boundary line
Existing furniture - - - Level line
1.5m head height
1.8m head height

Revision		
Rev	Notes	Date
A	Planning Issue	12/03/2025

RESI
Grow your home

Job Title
Proposed ground floor rear extension, floor plan redesign, internal alterations and all associated works at The Vicarage, 1 Polsted Road, RG31 6HP


Drawing Status
Planning Drawings

Client
Jed Khan

Drawing Title
Existing Elevations and Section


Scale 1:100 @ A1	Drawn AR
Date March 2025	Checked TM
Drawing No. 88118012-01-1200	Rev A



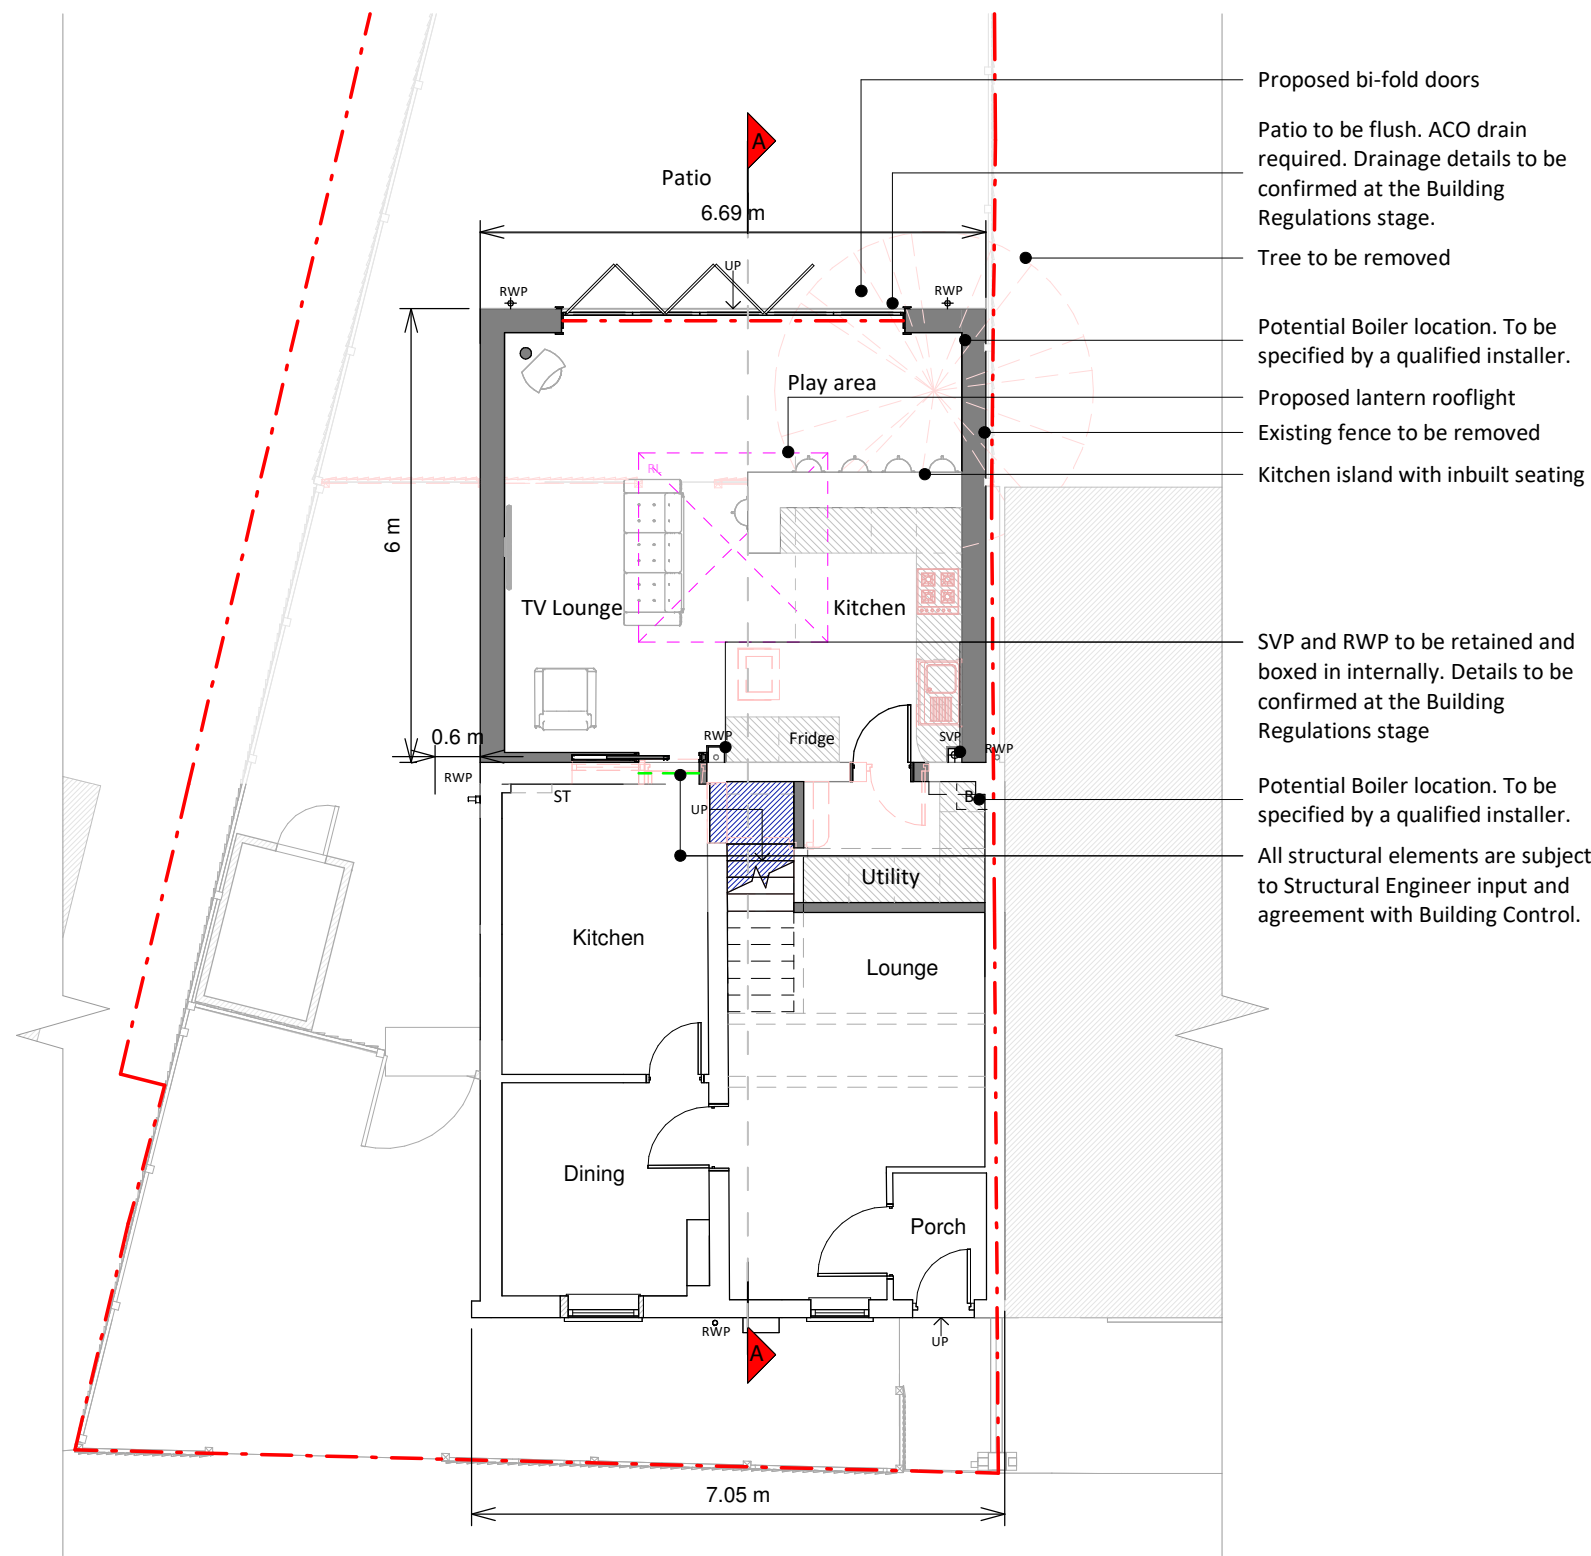


Ground Floor Plan


- Proposed bi-fold doors
- Patio to be flush. ACO drain required. Drainage details to be confirmed at the Building Regulations stage.
- Tree to be removed
- Potential Boiler location. To be specified by a qualified installer.
- Proposed lantern rooflight
- Existing fence to be removed
- Kitchen island with inbuilt seating
- SVP and RWP to be retained and boxed in internally. Details to be confirmed at the Building Regulations stage
- Potential Boiler location. To be specified by a qualified installer.
- All structural elements are subject to Structural Engineer input and agreement with Building Control.

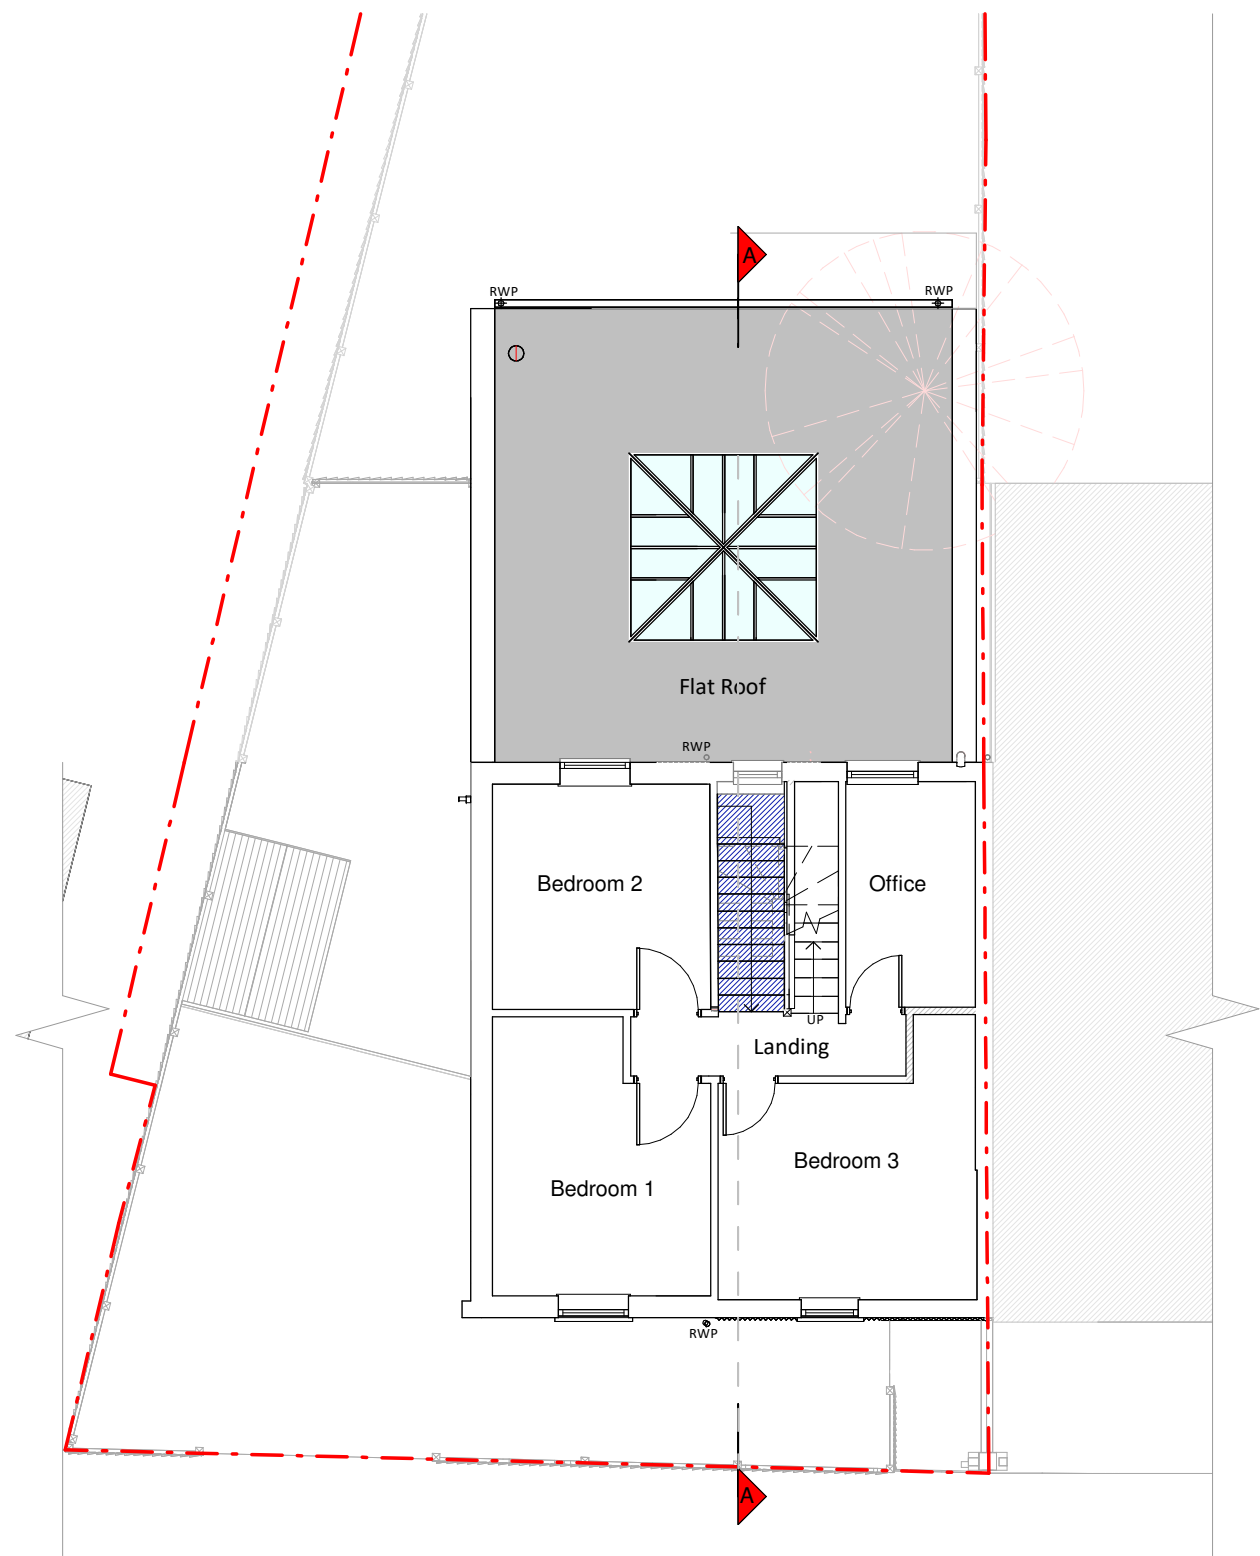

First Floor Plan

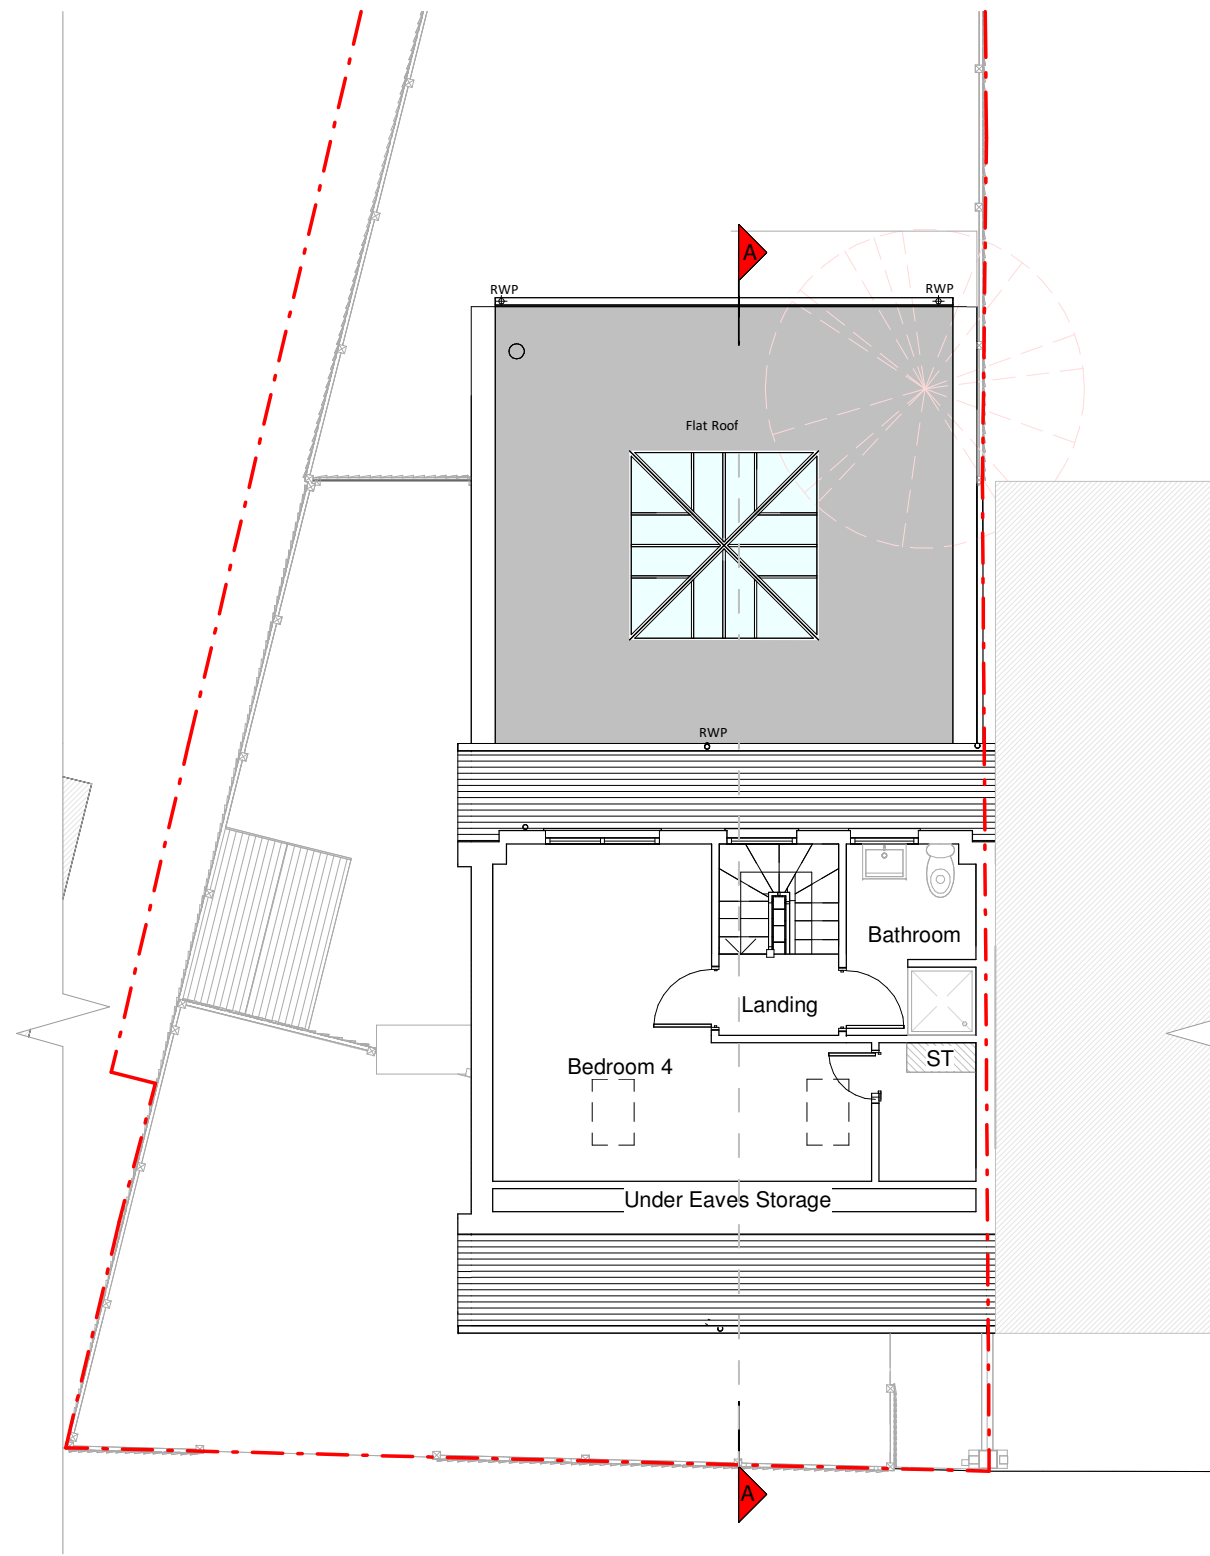

Loft Plan

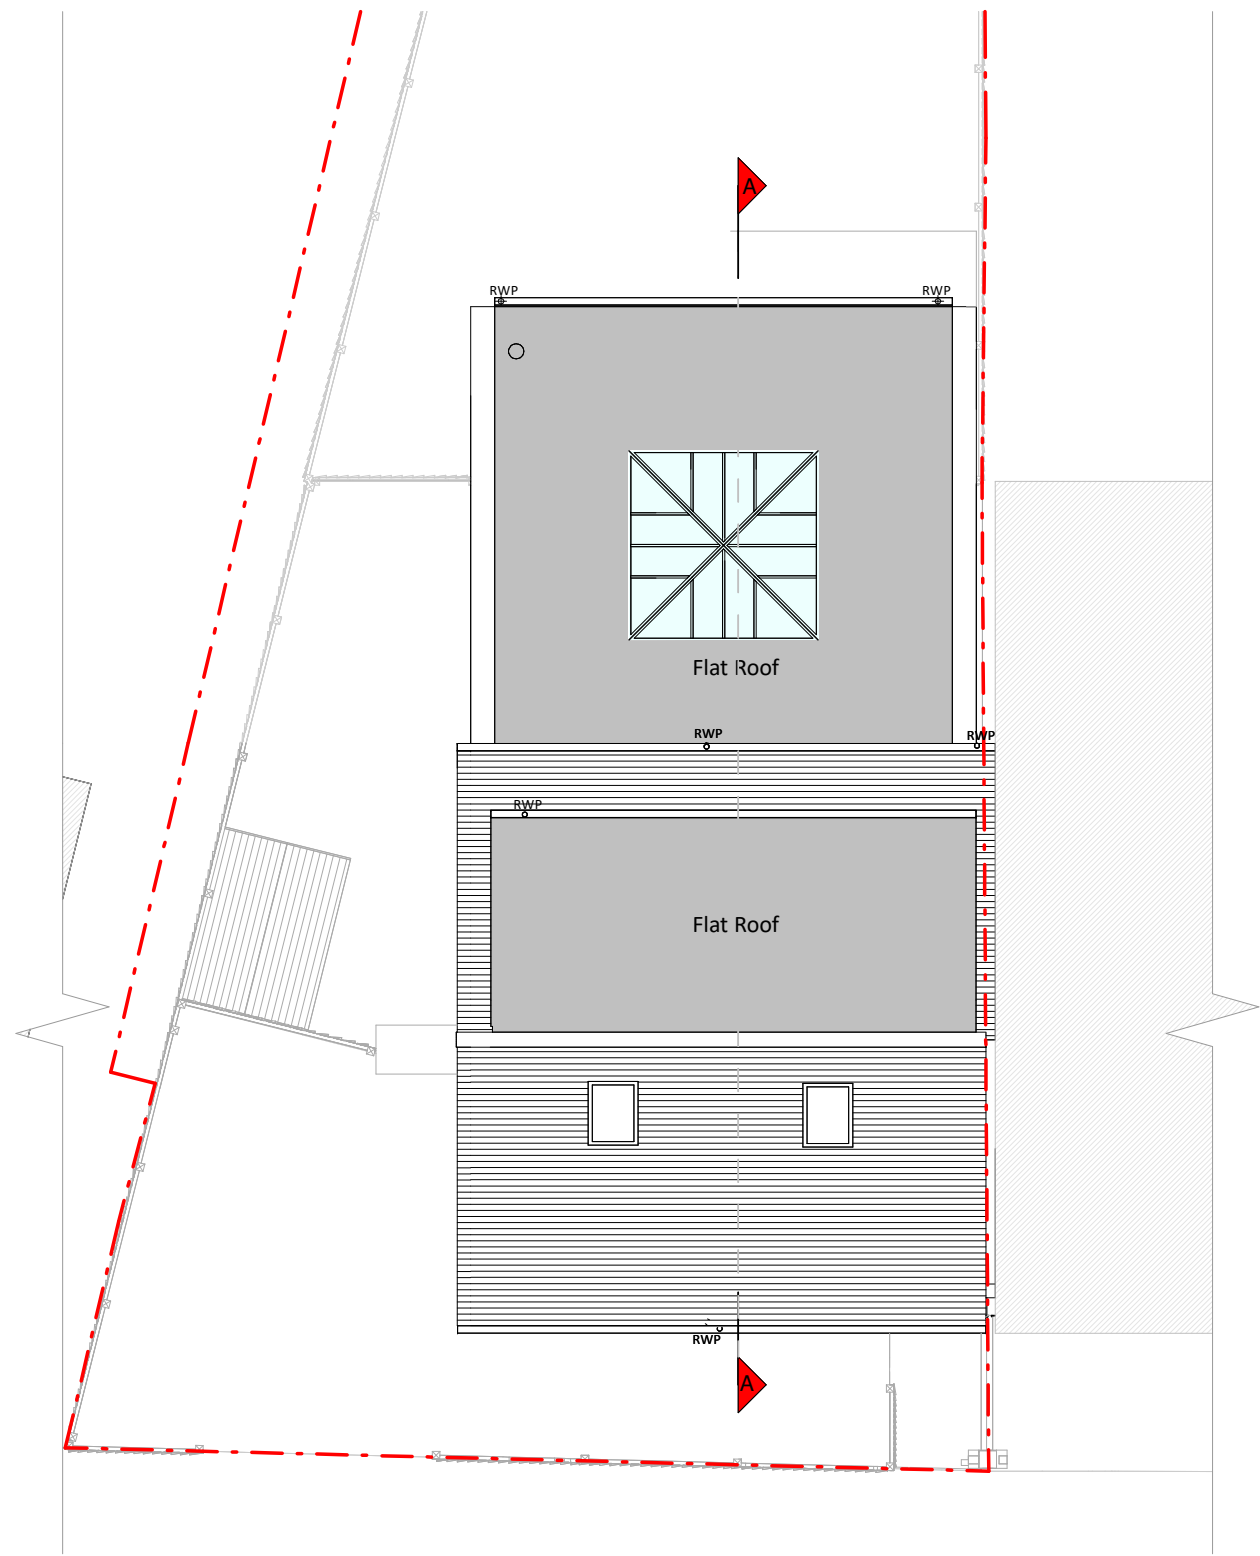

Roof Plan

Copyright in the design and this drawing is the property of RESI. Permission is granted to use the drawing for the purpose of construction only. The drawing must be read in conjunction with all other relevant documentation and drawings.

RESI accepts no liability for any expense, loss or damage of whatever nature and however arising from any variation which has not been referred to them and their approval obtained.

Read do not advise using planning drawings for the construction stage. All measurements to be checked on-site prior to construction and construction. Any discrepancies to be reported to RESI immediately.

KEY

- Existing walls
- Proposed walls
- Proposed furniture
- Proposed staircase
- Proposed rooflight
- Boundary line
- Proposed beam
- Proposed drainage
- Existing removed
- 1.5m head height
- 1.8m head height

Revision

Rev	Notes	Date
A	Planning Issue	12/03/2025

RESI
Grow your home

Job Title:
Proposed ground floor rear extension, floor plan redesign, internal alterations and all associated works at The Vicarage, 1 Polsted Road, RG31 6HP

Drawing Status:
Planning Drawings

Client:
Jed Khan


Drawing Title:
Proposed Floor and Roof Plans

Scale: 1:100 @ A1	Drawn: AR
Date: March 2025	Checked: TM
Drawing No: 88118012-01-3100	Rev: A


1 0 1 2 3 4 5
SCALE 1:100 m




Front Elevation

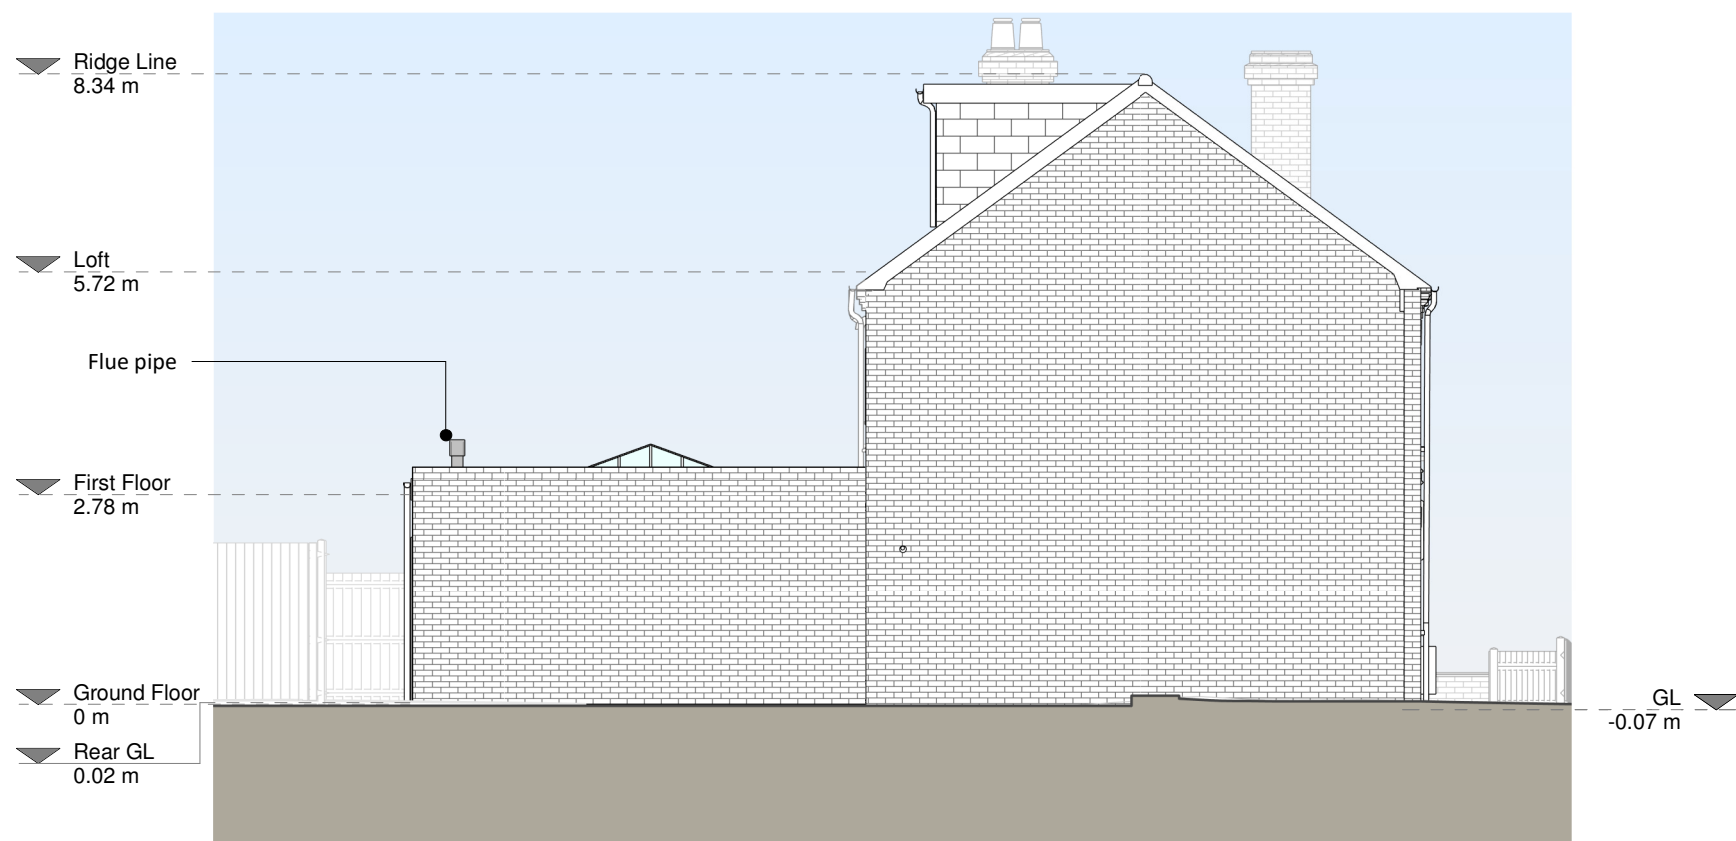


Left Side Elevation

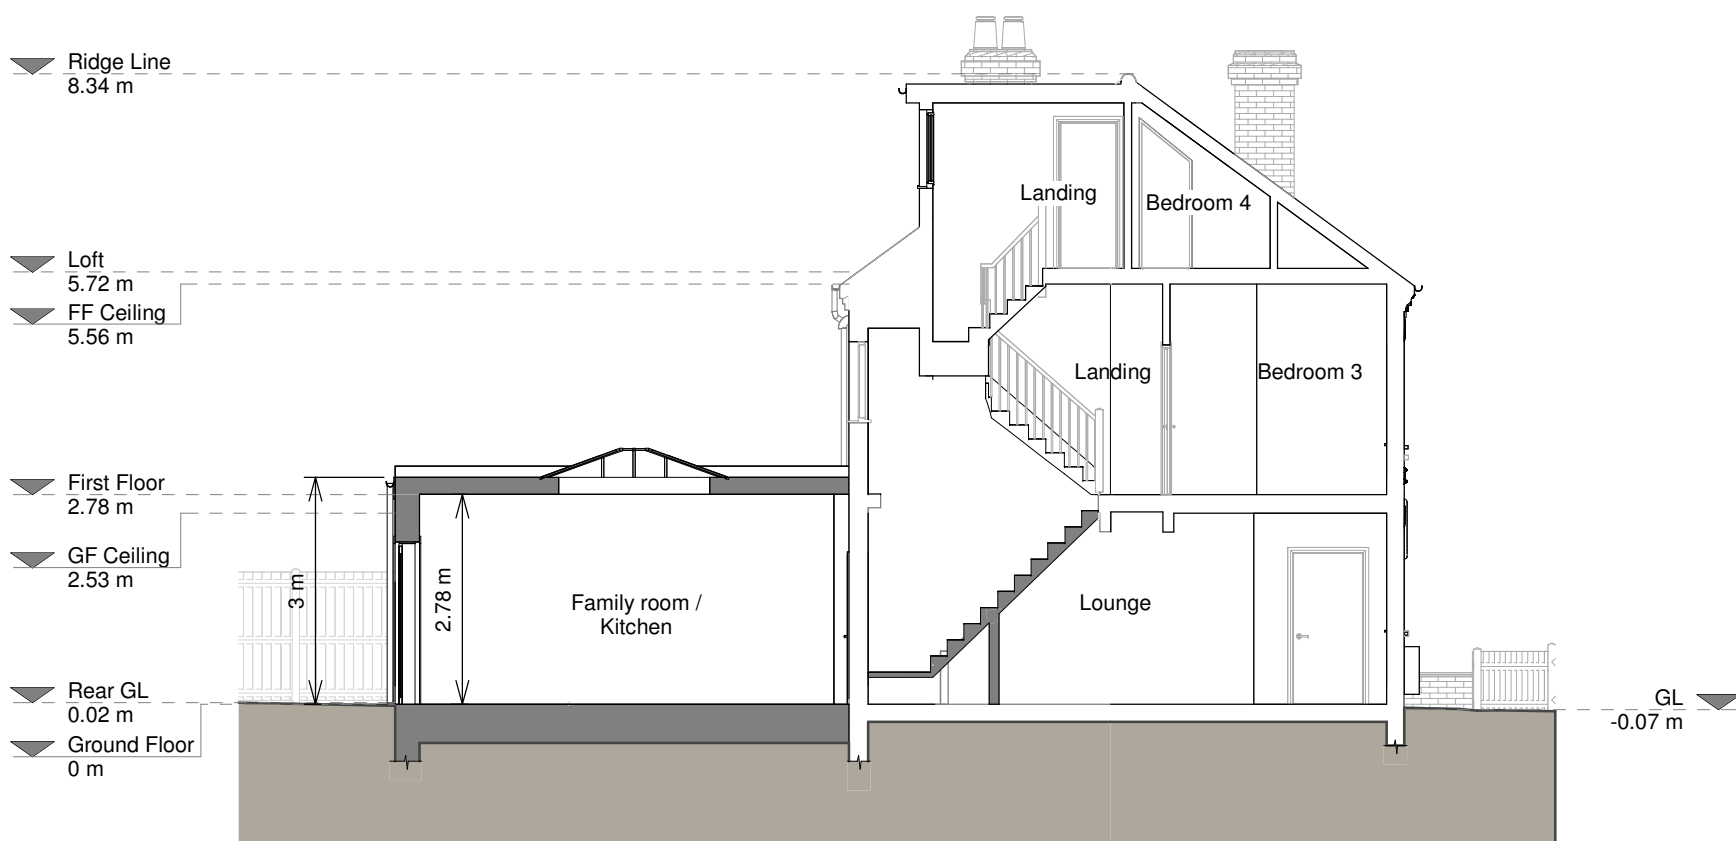

Section A - A

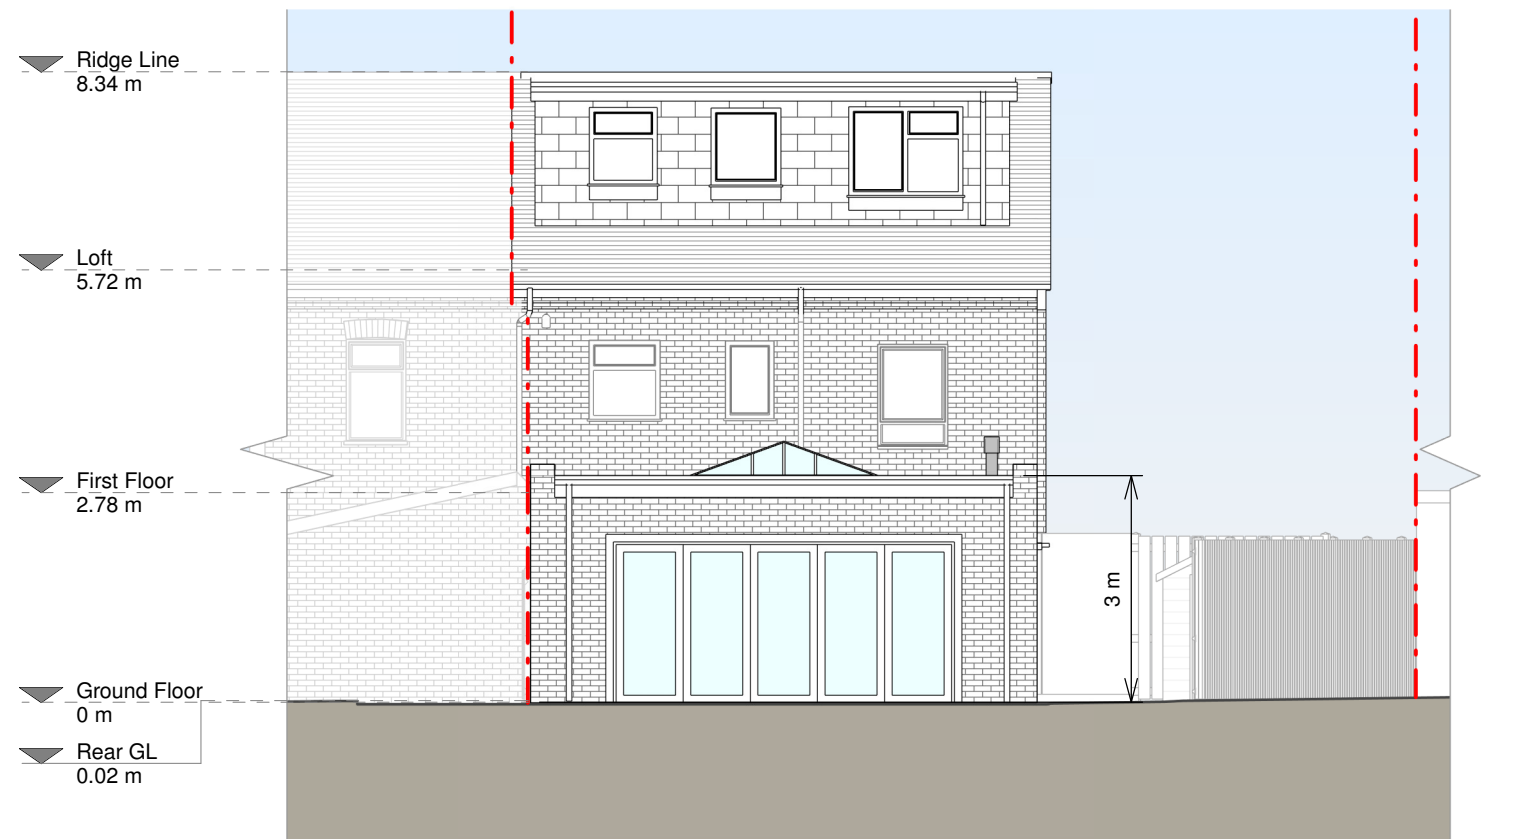

Rear Elevation

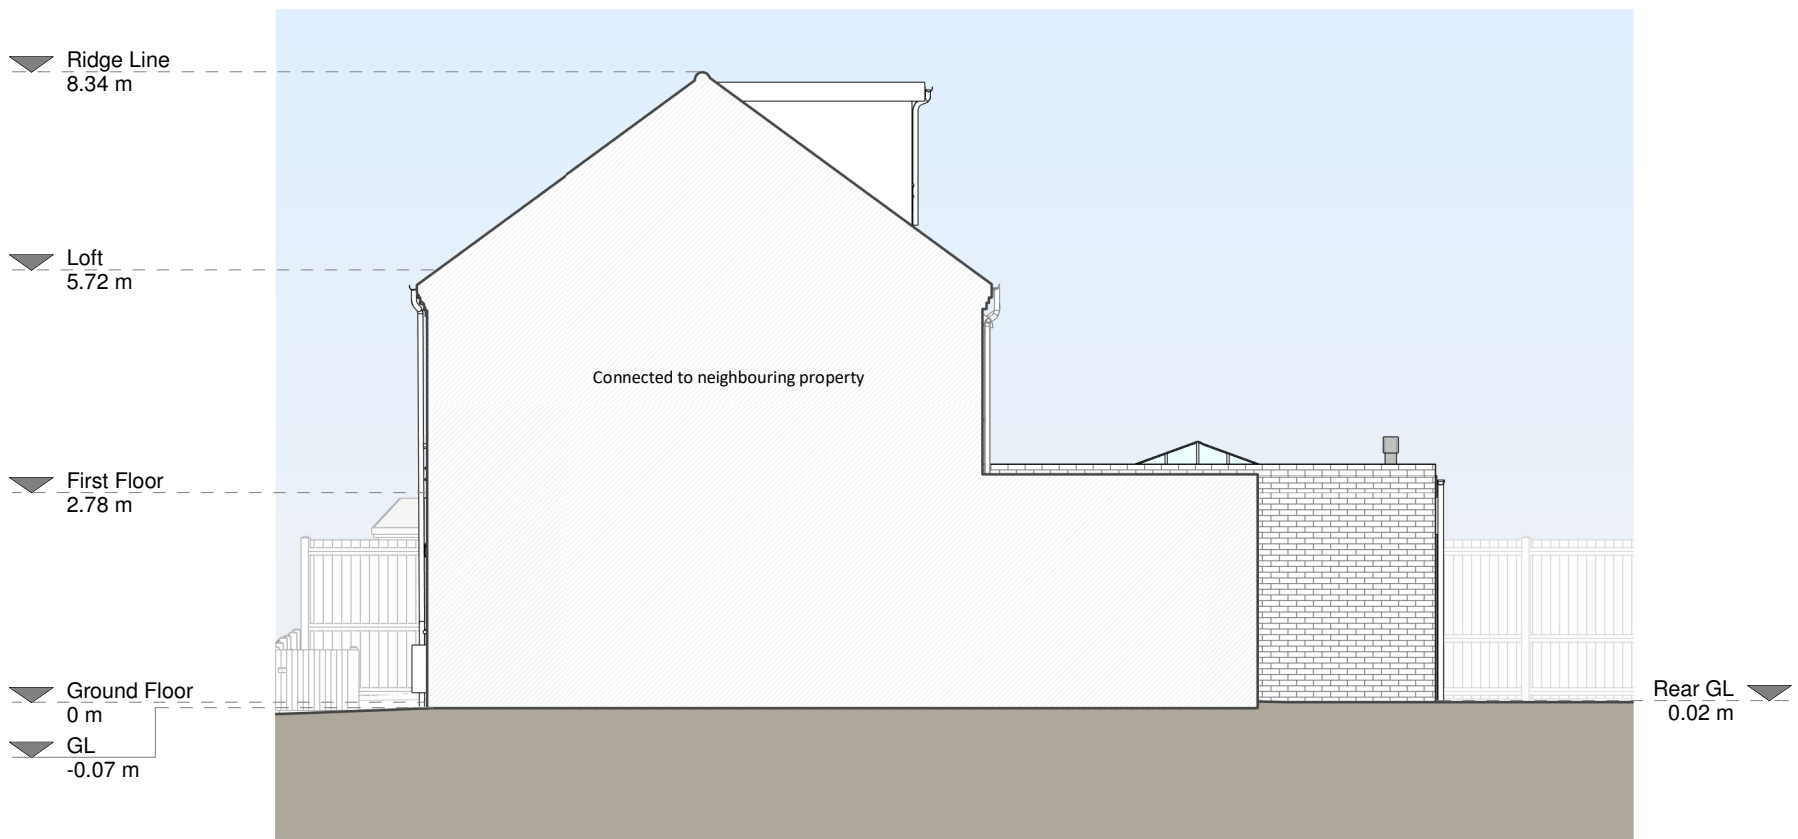

Right Side Elevation

Copyright in the design and this drawing is the property of RESI. Permission is granted to use the drawings for the purposes of the project only. The drawings must be read in conjunction with all other relevant documentation and drawings.

RESI accepts no liability for any expense, loss or damage of whatsoever nature and however arising from any variation which has not been referred to them and their approval obtained.

Read do not advise using planning drawings for the construction stage. All dimensions to be checked on-site prior to construction and construction. Any discrepancies to be reported to RESI immediately.

Proposed Materials:

Brickwork / Walls - Red brick to match existing

Pitched roof - N/A

Flat roof - Fibreglass

Windows - N/A

Doors - Aluminium framed bifold doors

Roofs / Gutters / Fascia - Black downpipes and gutters, white timber fascias to match existing

KEY

Existing walls - Red dashed line

Proposed walls - Green dashed line

Proposed furniture - Red dashed line

Proposed drainage - Red dashed line

Proposed staircase - Blue dashed line

Proposed rooflight - Pink dashed line

Existing removed - Red dashed line

1.5m head height - Red dashed line

1.8m head height - Blue dashed line

Revision		
Rev	Notes	Date
A	Planning Issue	12/03/2025



RESI
Grow your home

Job Title

Proposed ground floor rear extension, floor plan redesign, internal alterations and all associated works at The Vicarage, 1 Polsted Road, RG31 6HP

Drawing Status

Planning Drawings

Client

Jed Khan

Drawing Title

Proposed Elevations

Scale	1:100 @ A1	Drawn	AR
Date	March 2025	Checked	TM
Drawing No.	88118012-01-3200	Rev	A

