



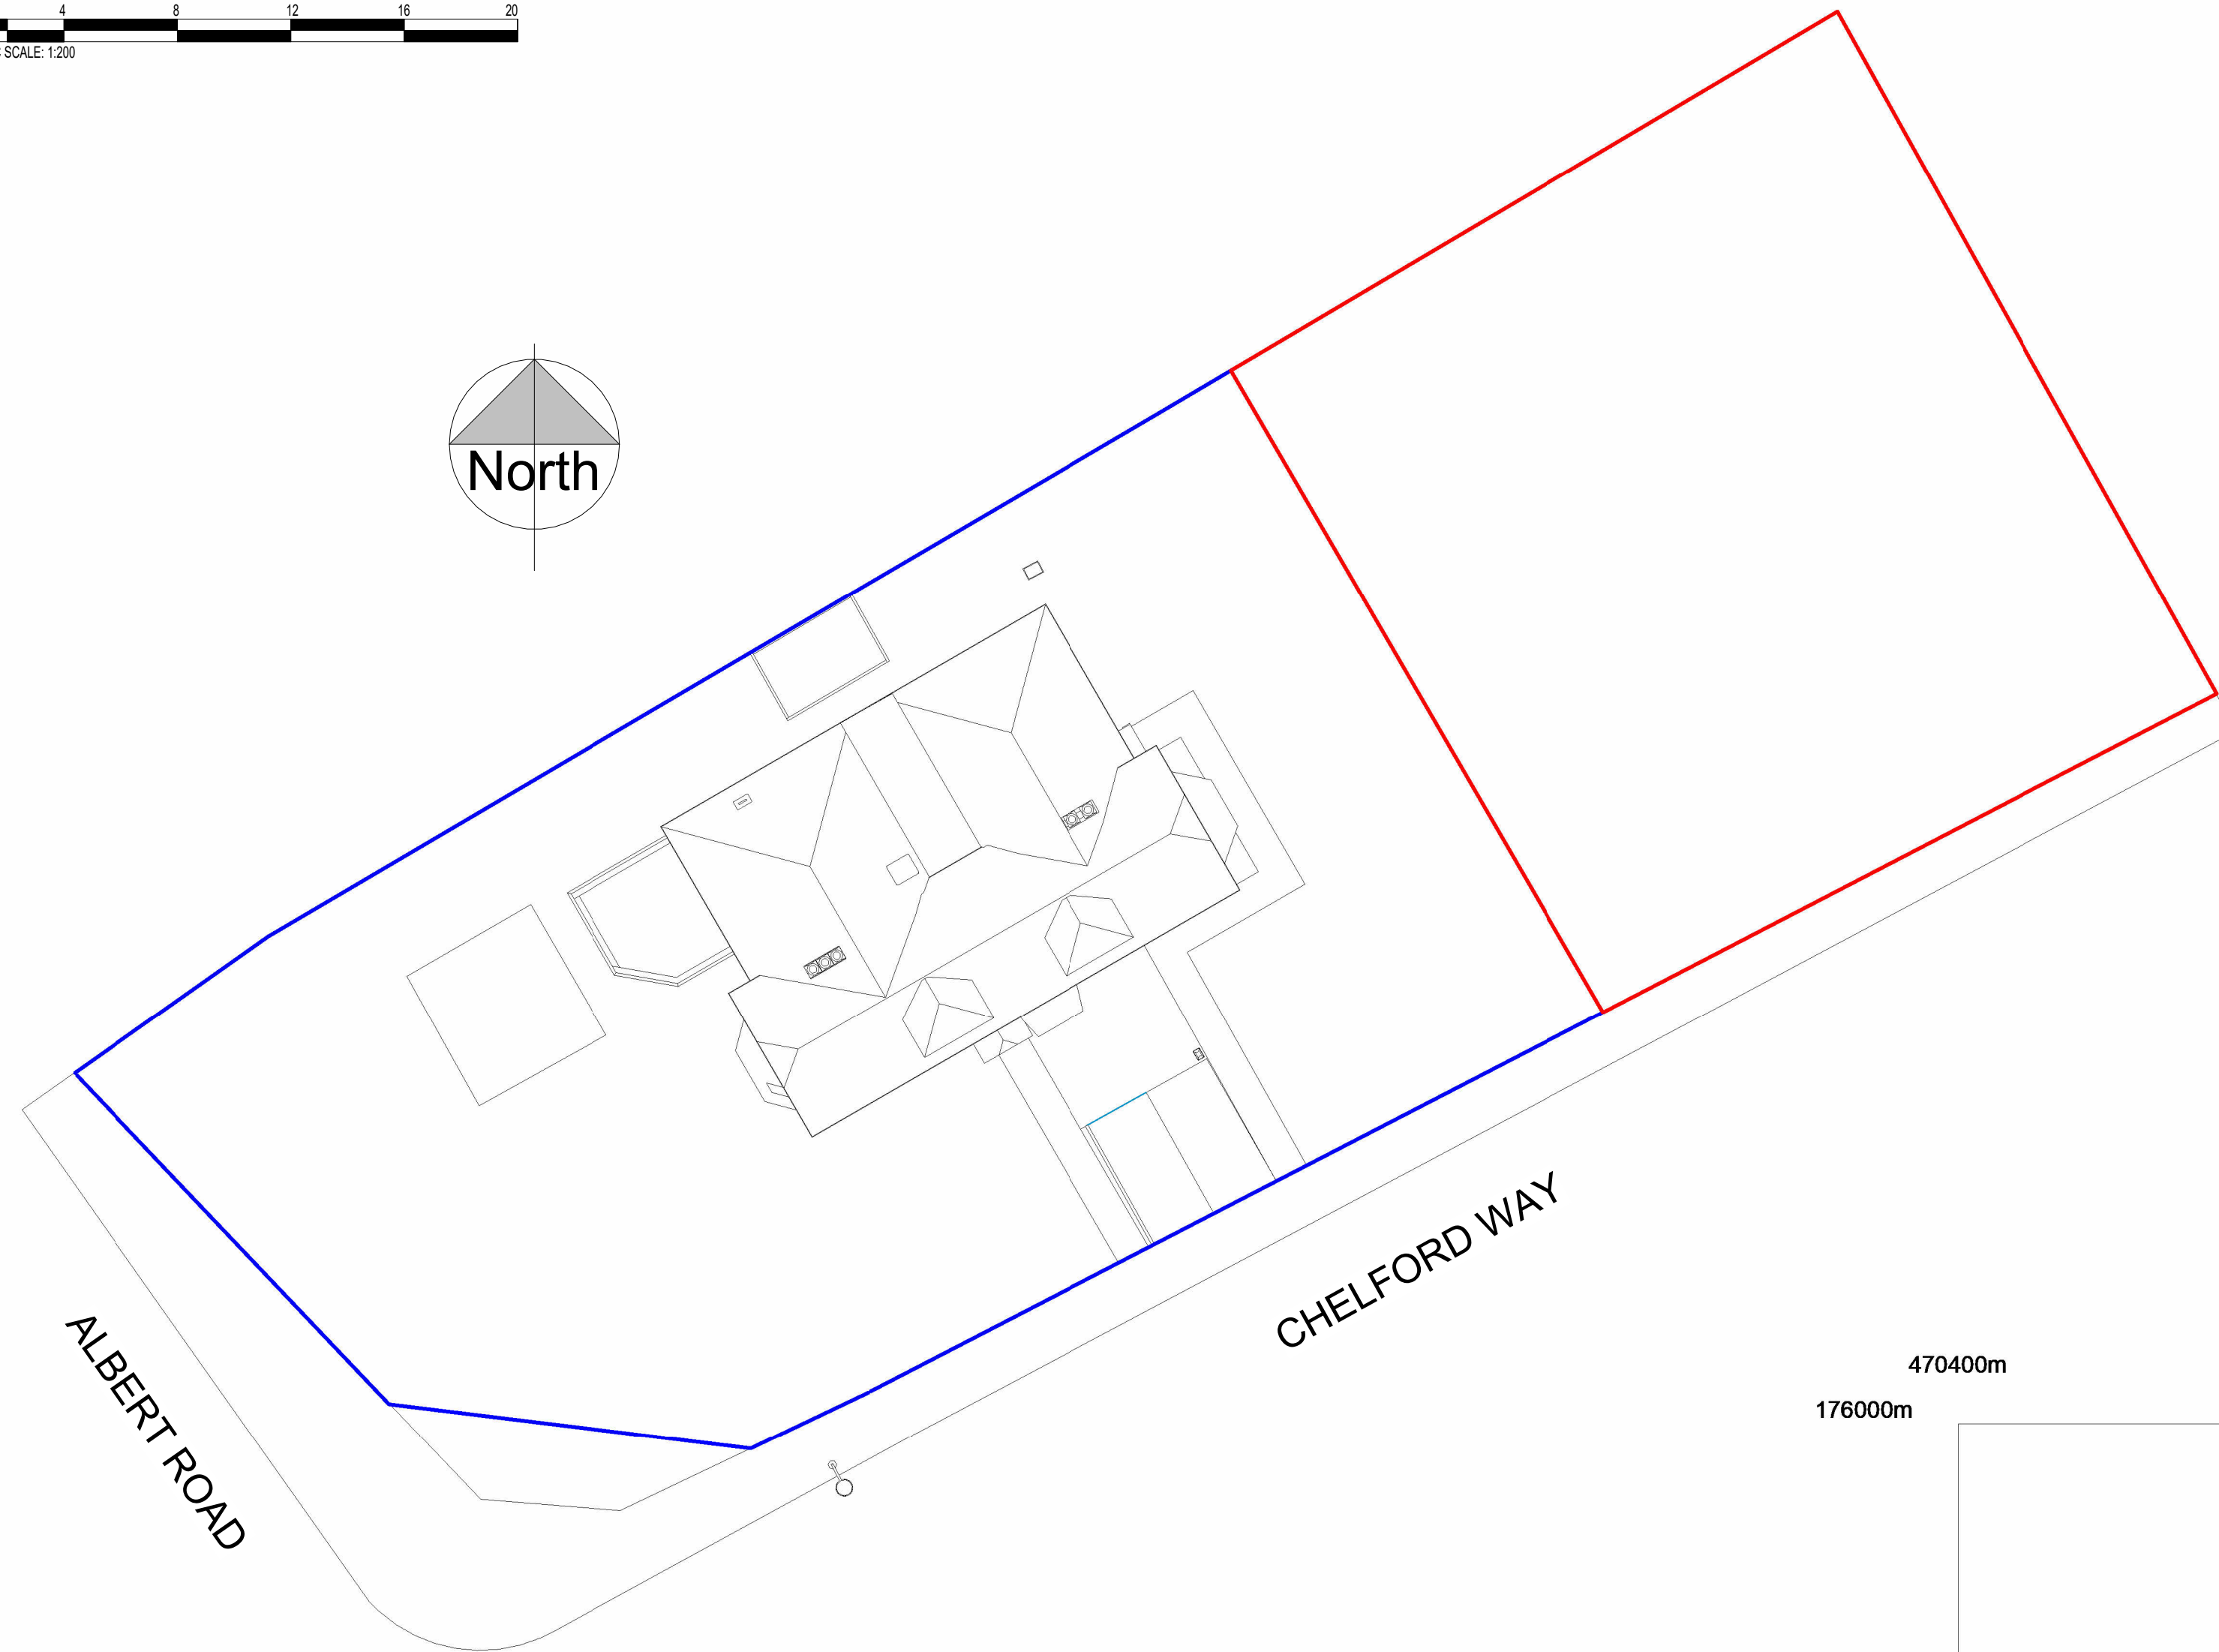

2 Site Plan existing
1 : 200

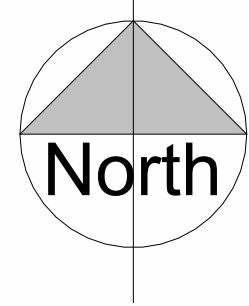

1 Location Plan

Chartered Architectural Technologist
Passive House Designer



NOTES

[illegible]

PROJECT

Plot R/O 92 Albert Road,
Caversham, RG4 7PL

CLIENT

Widbrook Property Developments Ltd

TITLE

Existing Site & Location Plans

DRAWING NUMBER

PR11.3-101

DRAWN BY MB	DATE Jun 24
SCALE (@ A1) As indicated	REVISION D

www.b-dbm.co.uk / 07971177573 / info@b-dbm.co.uk