


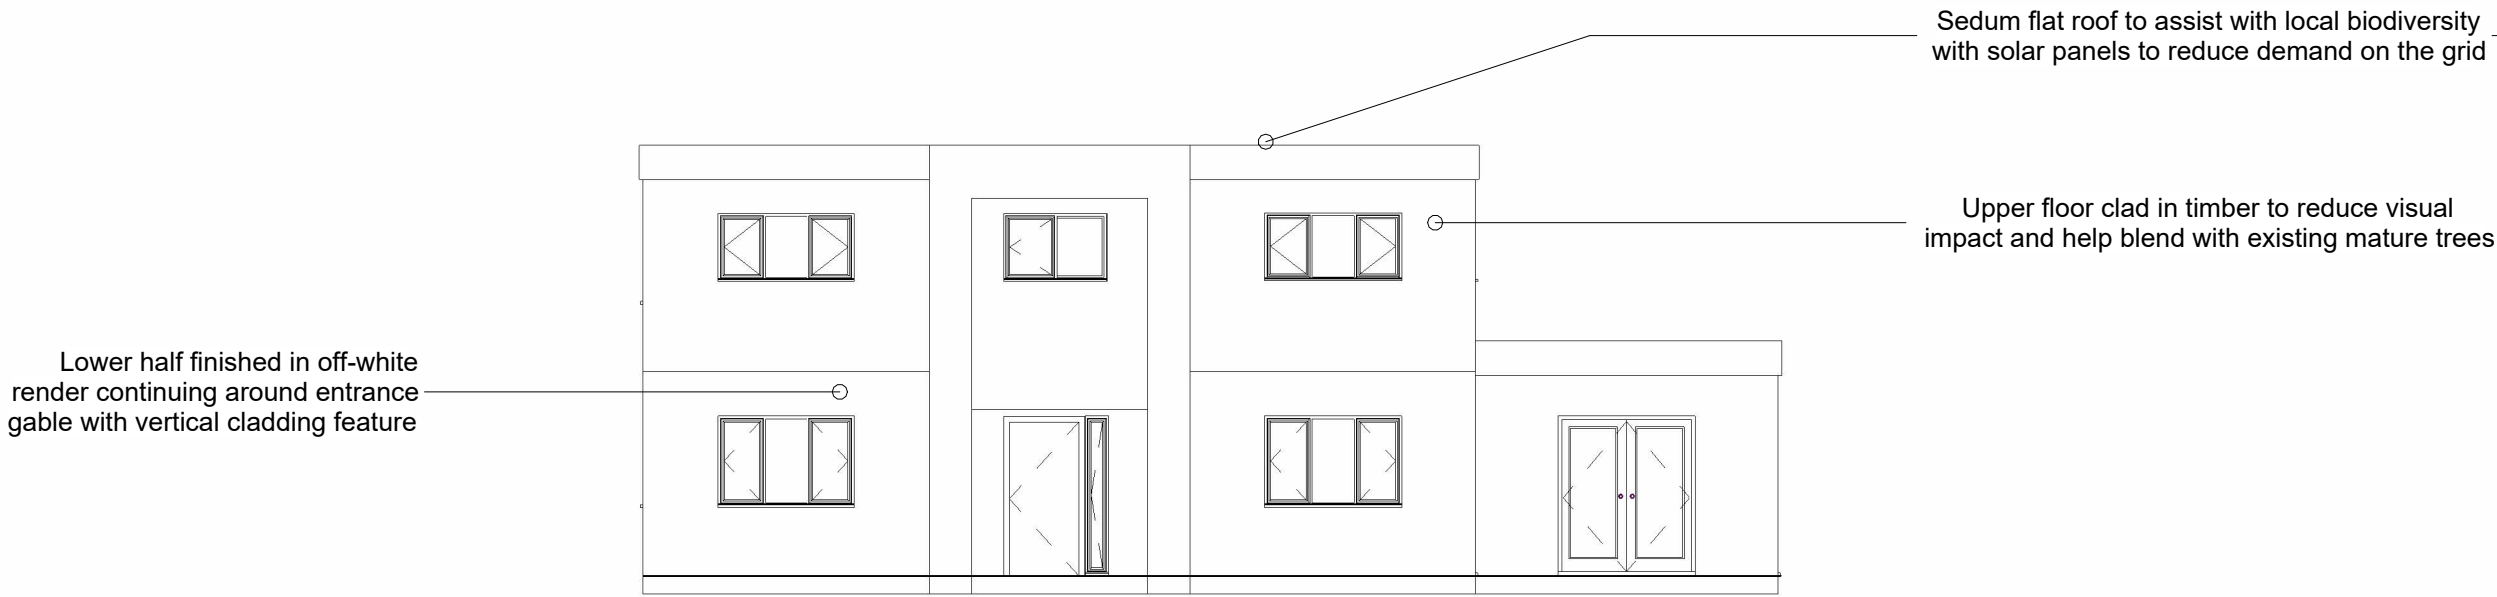


 


1 East Elevation
1 : 100

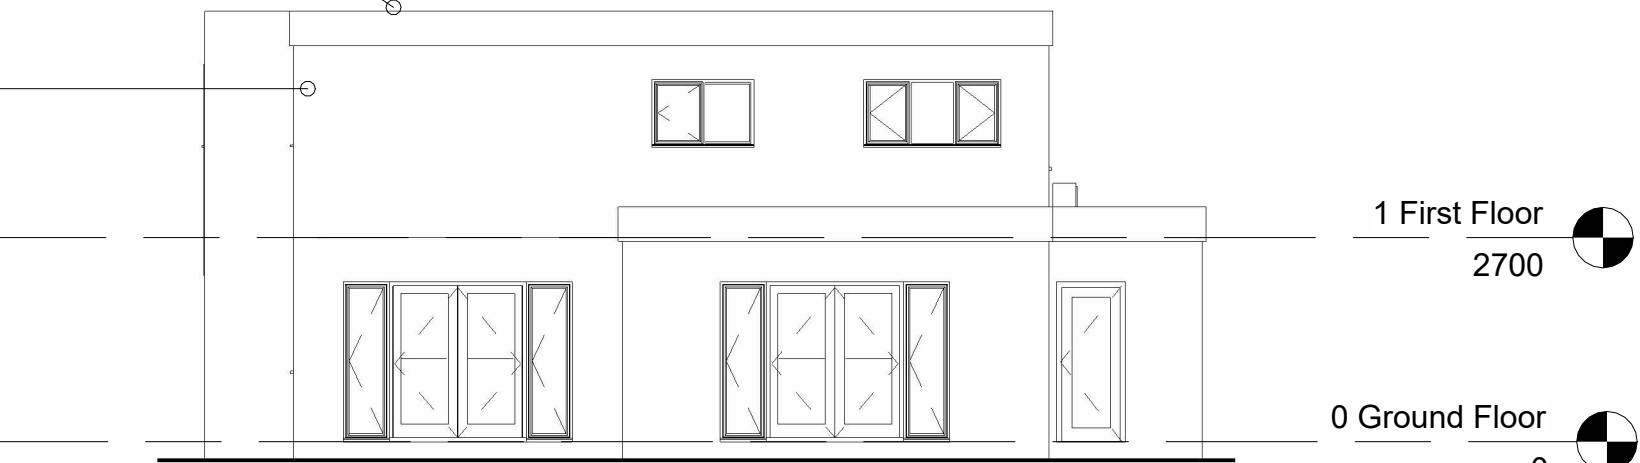

2 North Elevation
1 : 100

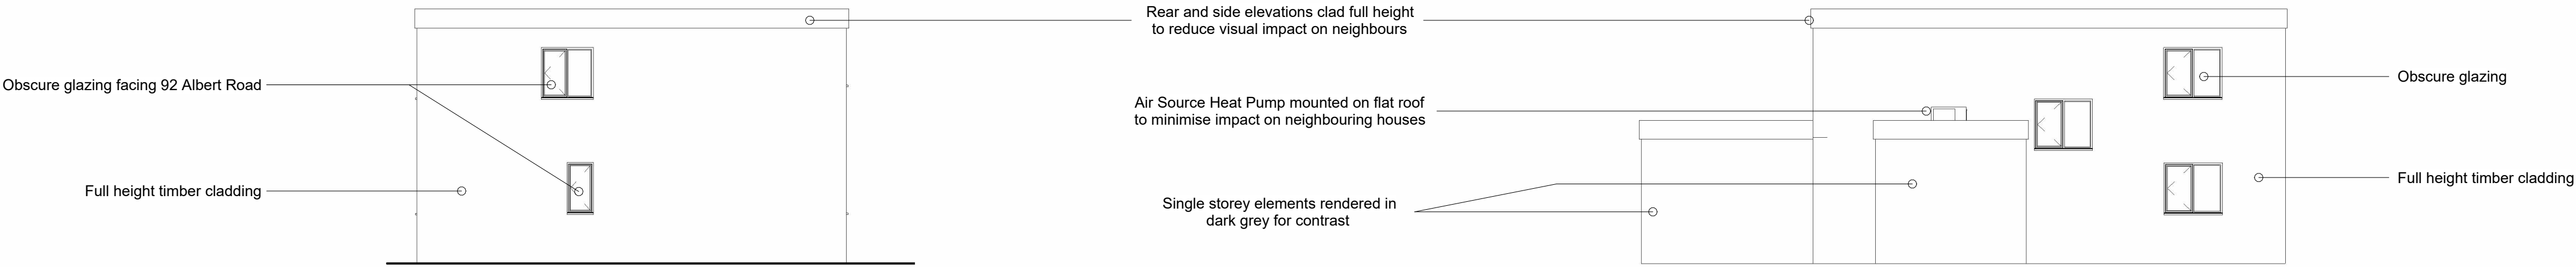

3 South Elevation
1 : 100

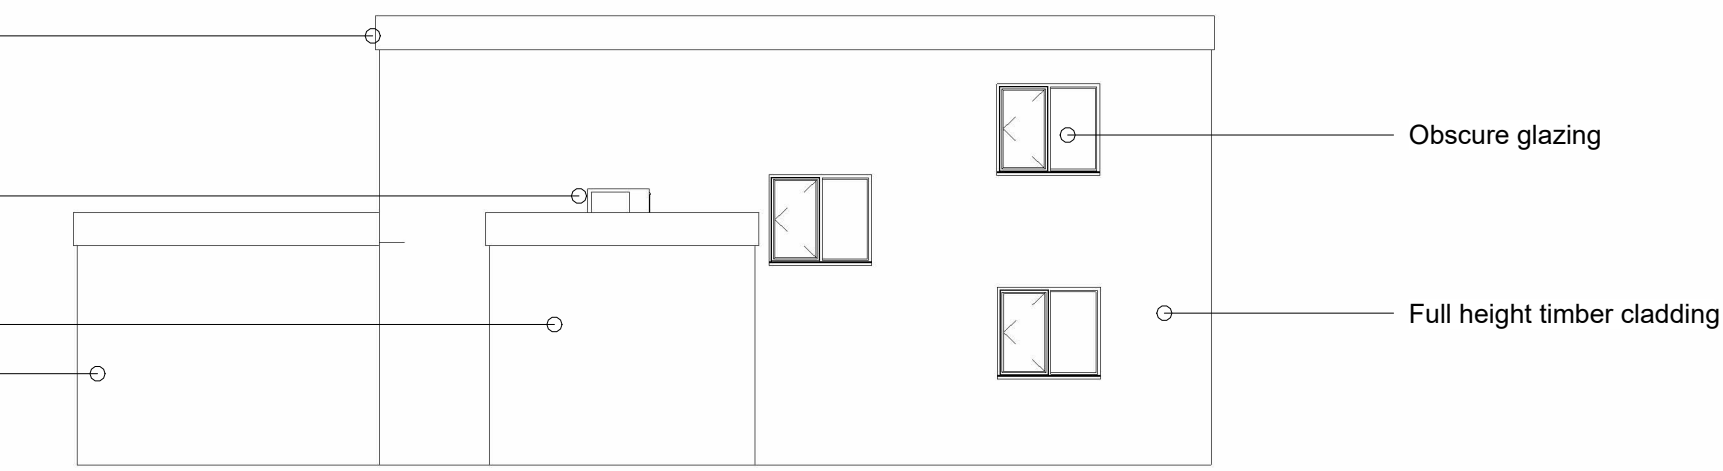

4 West Elevation
1 : 100



5 Street Scene

Mark Borthwick

Chartered Architectural Technologist
Passive House Designer



NOTES

Rev	Description	Date
A	First issue	Nov 24
B	Existing garden area increased	Dec 24
C	Updated for BNG	Jan 25

PROJECT	
Plot R/O 92 Albert Road, Caversham, RG4 7PL	
CLIENT	
Widbrook Property Developments Ltd	
TITLE	
Single House Concept Elevations	
DRAWING NUMBER	
PR11.3-104	
DRAWN BY	DATE
MB	Sep 24
SCALE (@ A1)	REVISION
1 : 100	C
www.b-dbm.co.uk / 07971177573 / info@b-dbm.co.uk	