



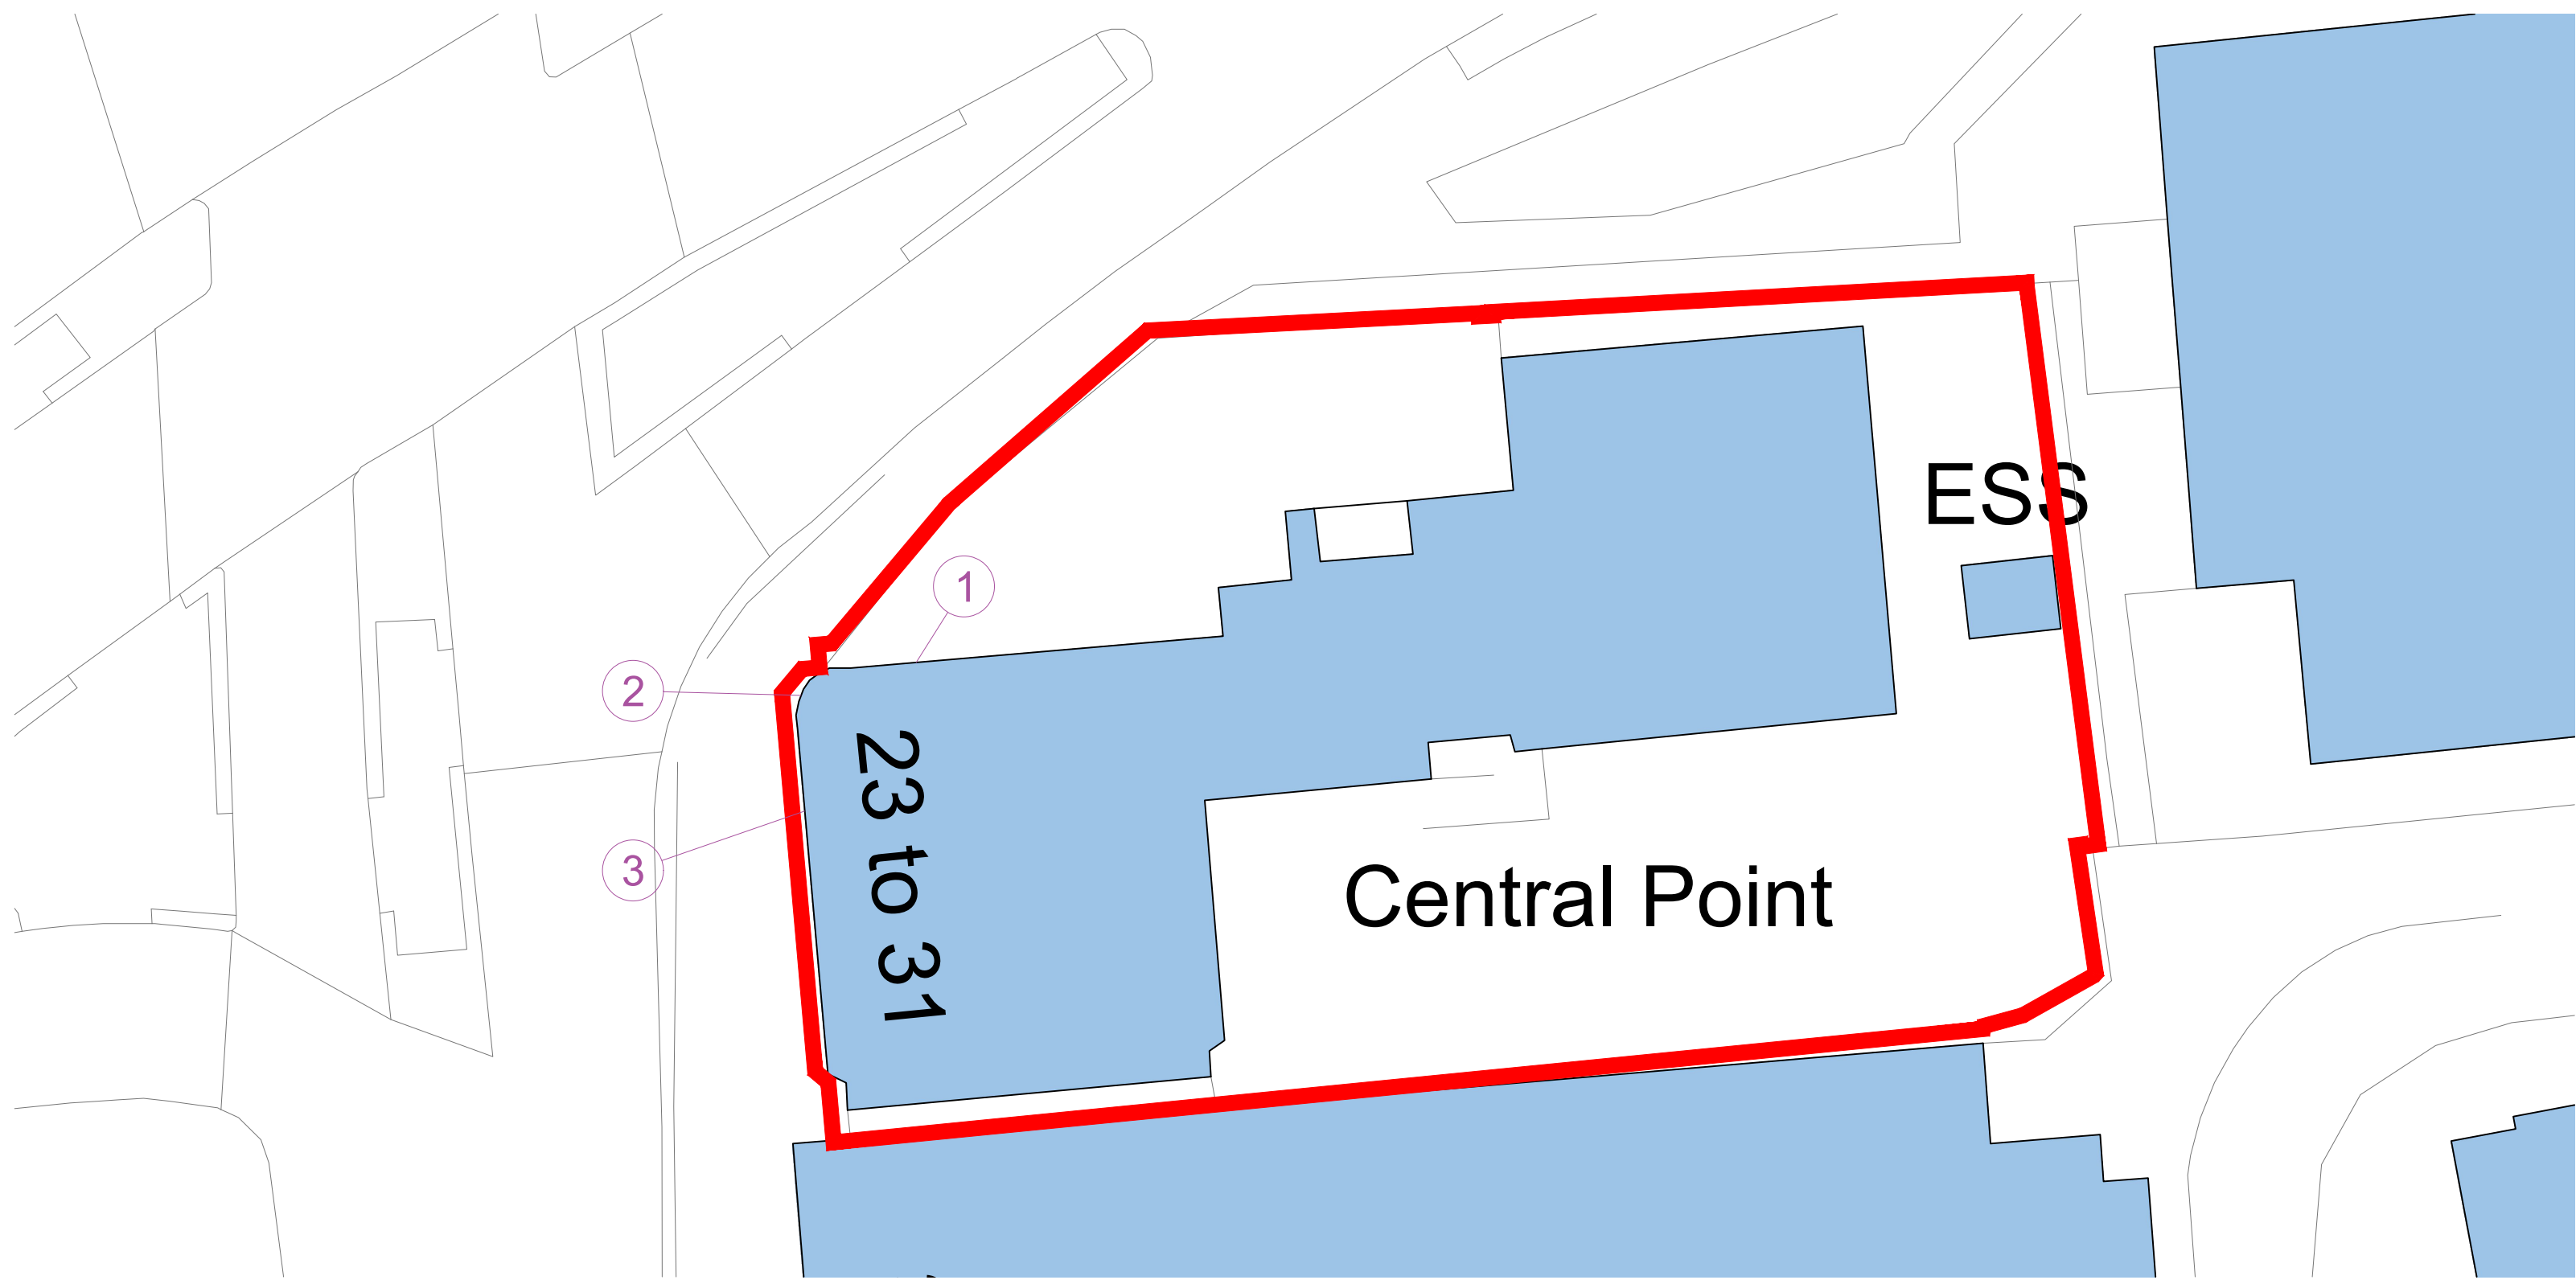

Block Signage Location Plan
Scale 1:200 @ A3

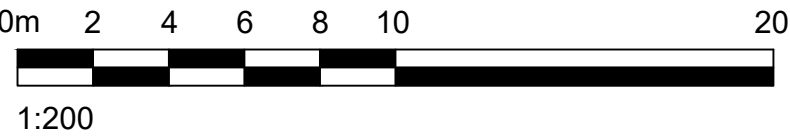


Signage Details

3mm Aluminium Dibond signage sized as below, screw fixed with screw caps coloured to match colour of signage. Signage illuminated with slimline strip white led lighting above signage providing 1560 lumens 14.4w per meter. Casements, fixings and brackets powder coated in RAL 7012


Sign 1




Sign 2

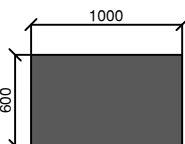

Sign 3

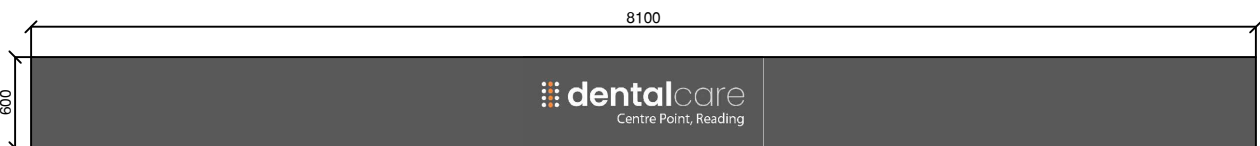

Proposed North Frontage Elevation
Scale 1:50 @ A1

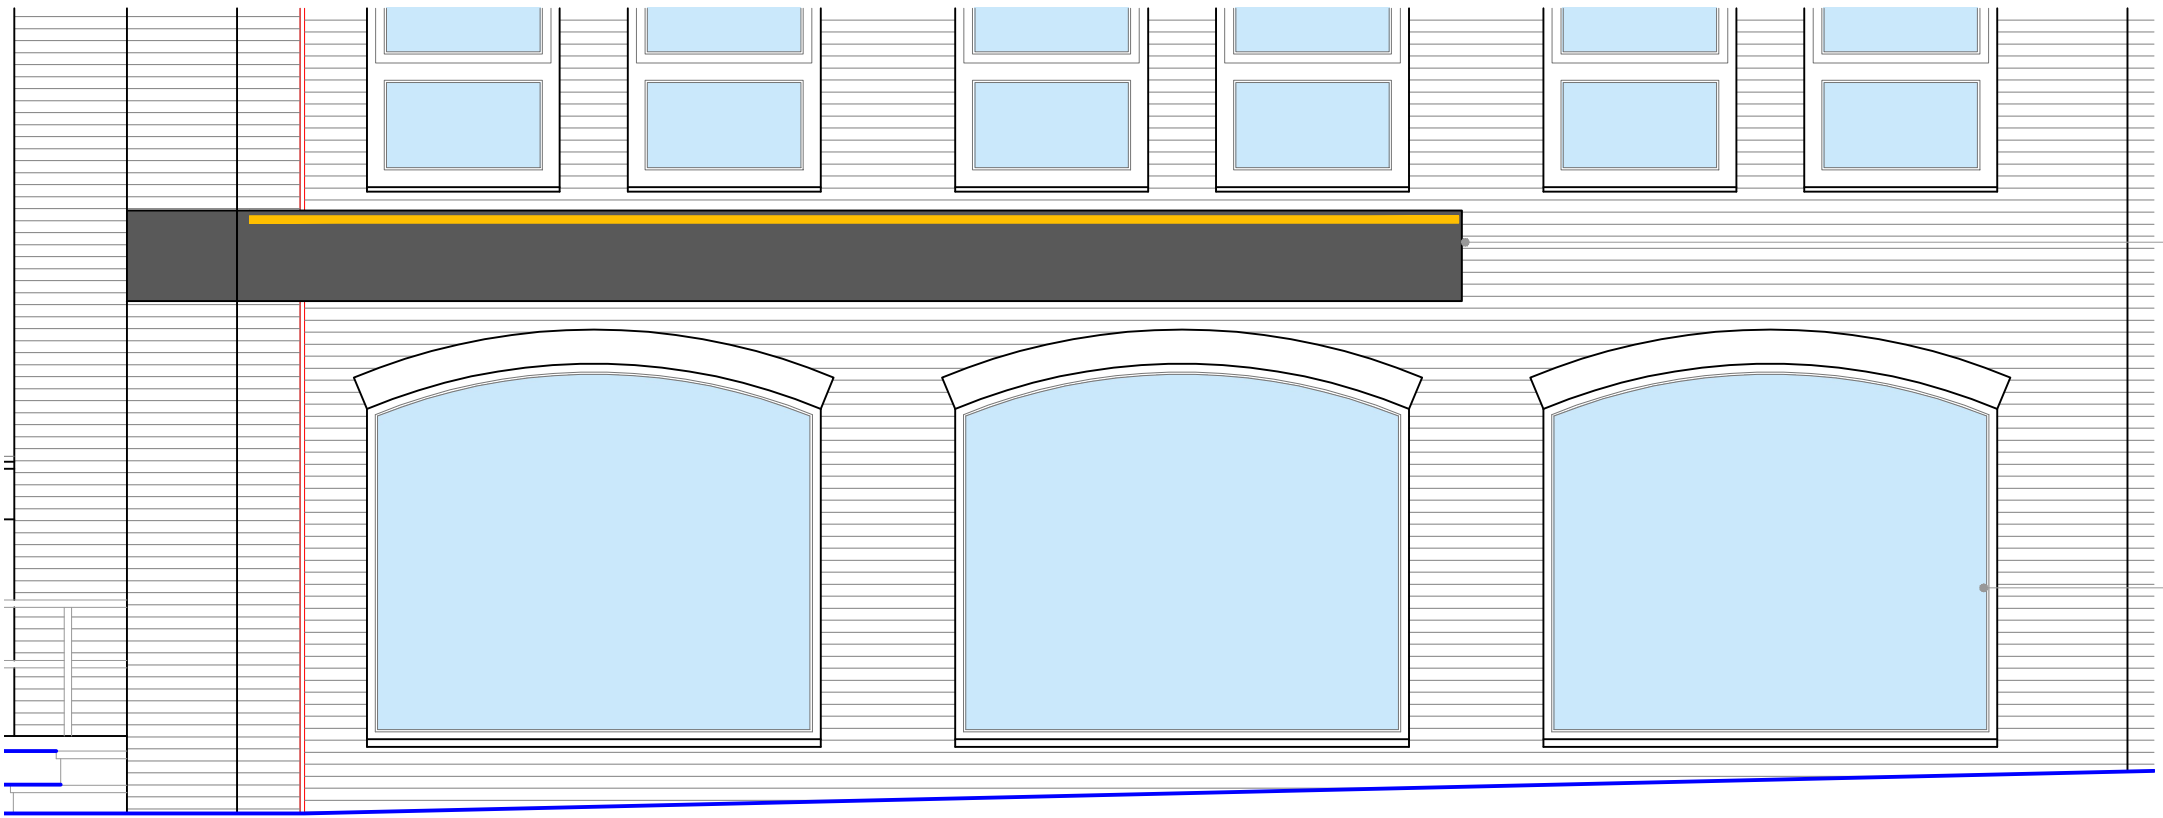

Proposed West Frontage Elevation
Scale 1:50 @ A1



Proposed Signage and LED Strip lighting above as detailed on Block Plan Signage Location Plan

Manifestation to existing glazing

New Entrance within existing opening to match existing frame finish


Proposed Signage and LED Strip lighting above as detailed on Block Plan Signage Location Plan

Manifestation to existing glazing

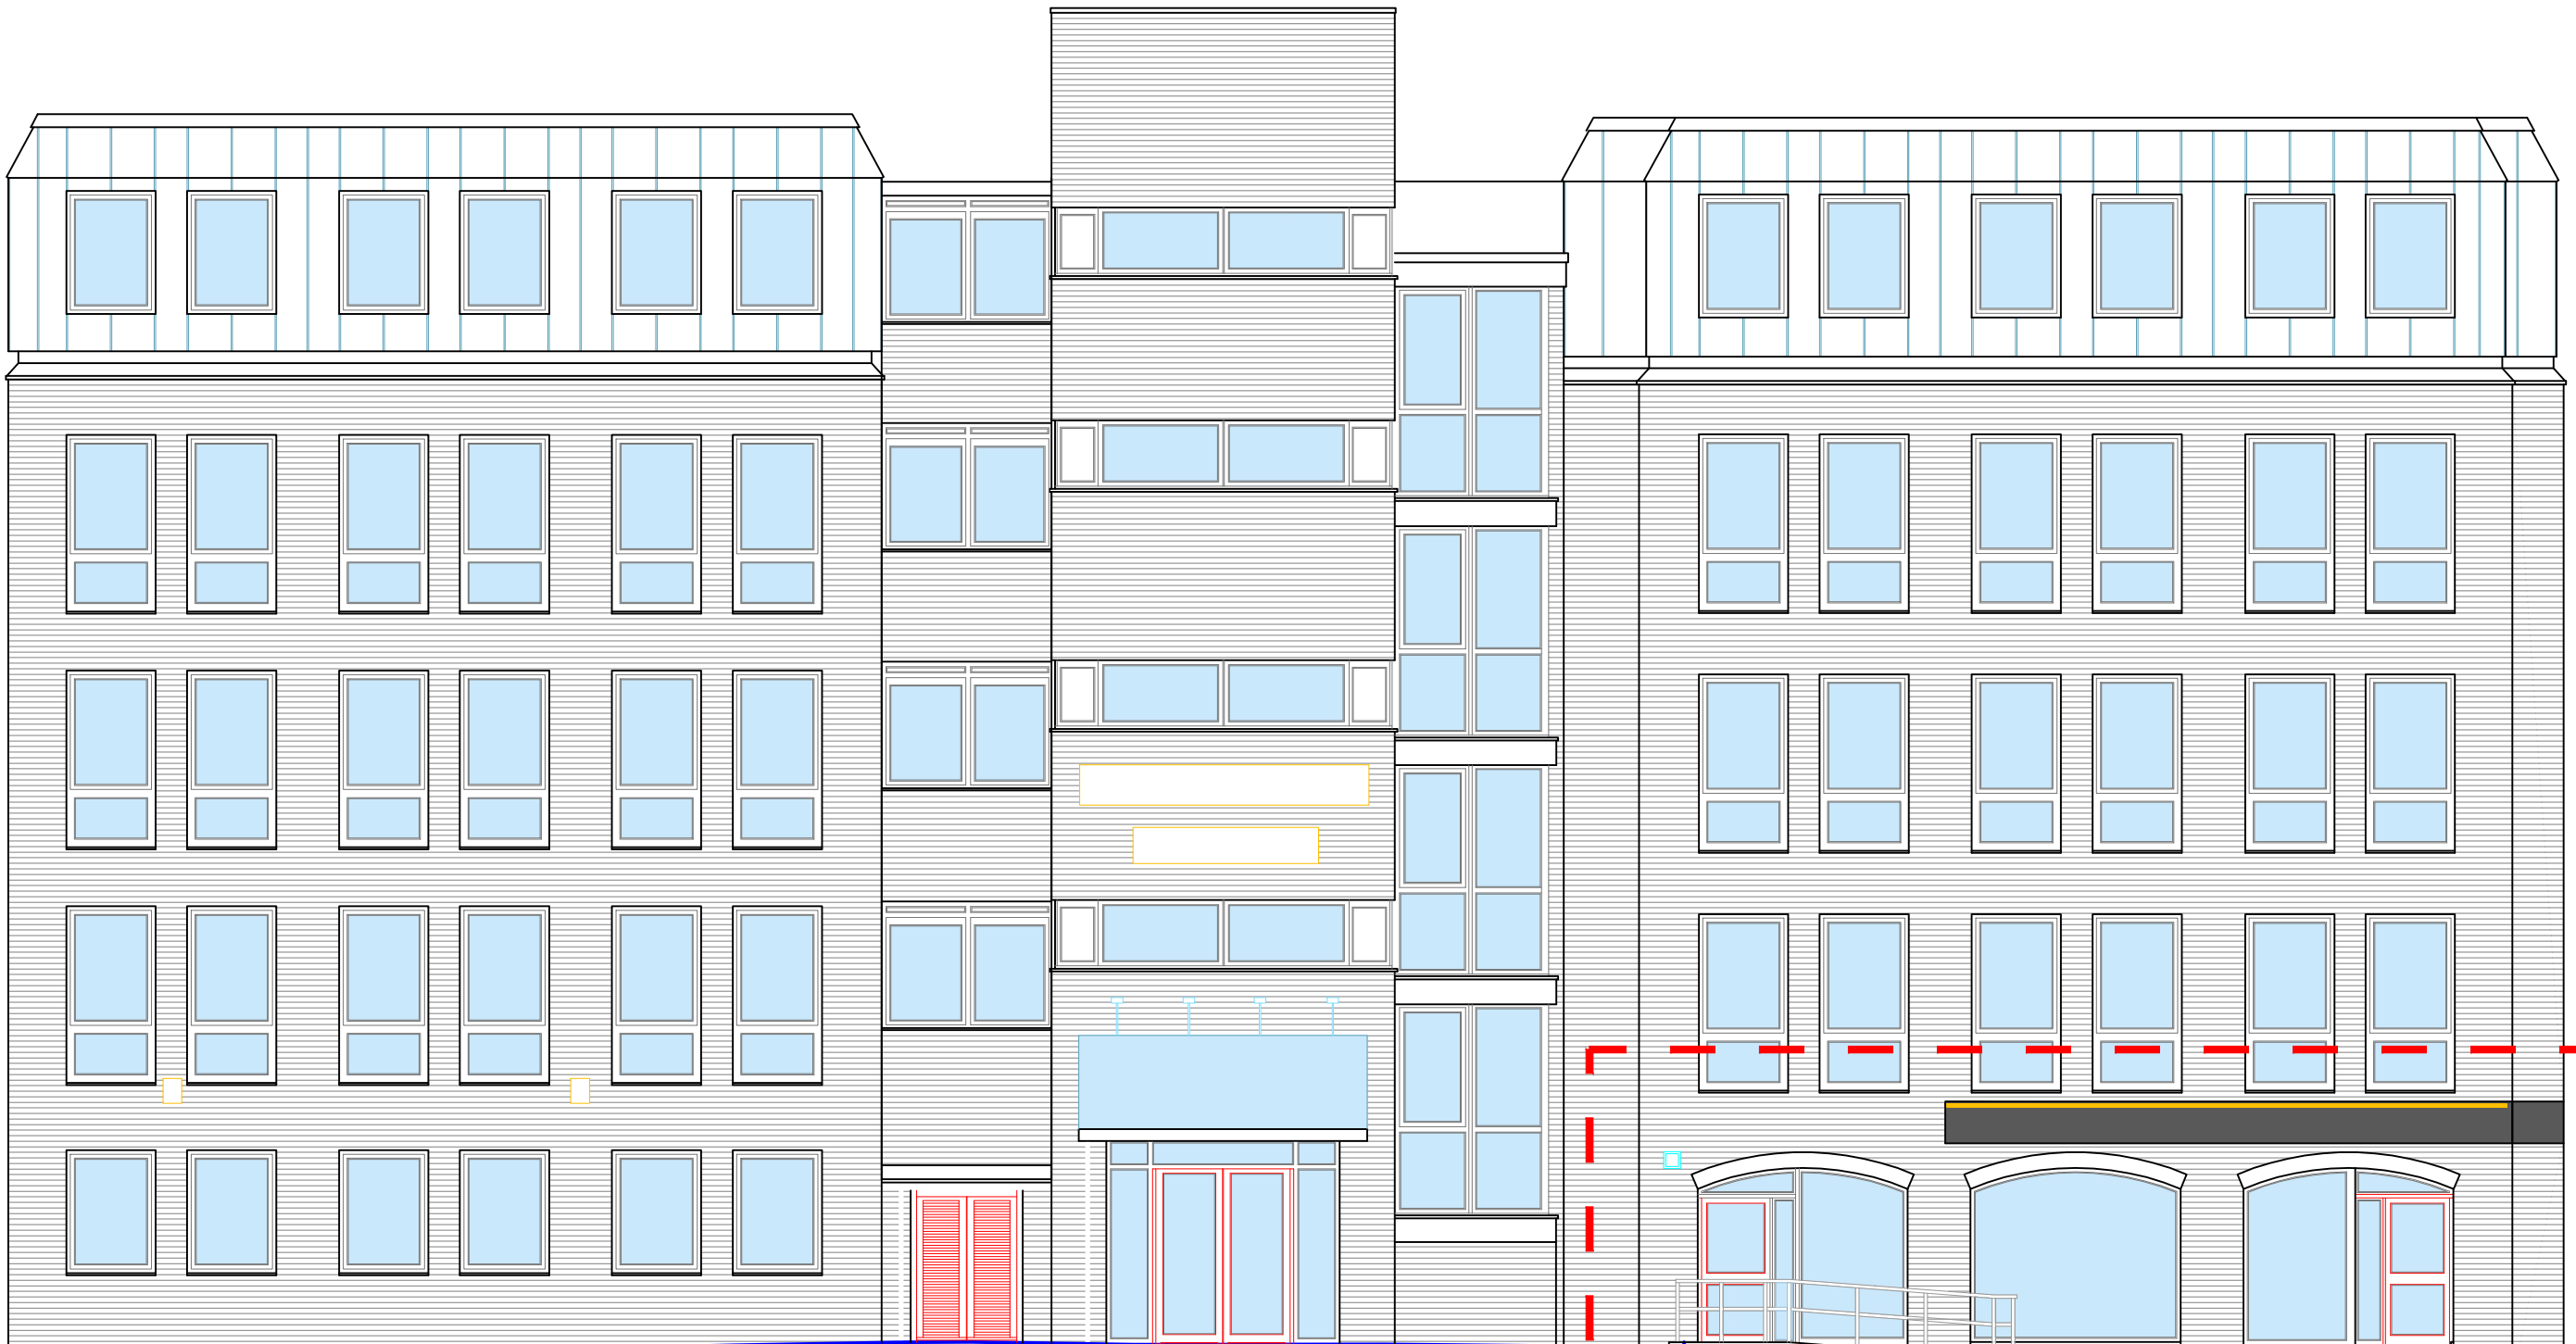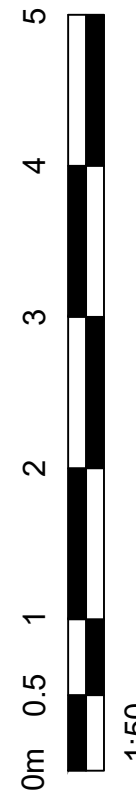


Proposed North Elevation
Scale 1:100 @ A1

North Elevation Frontage

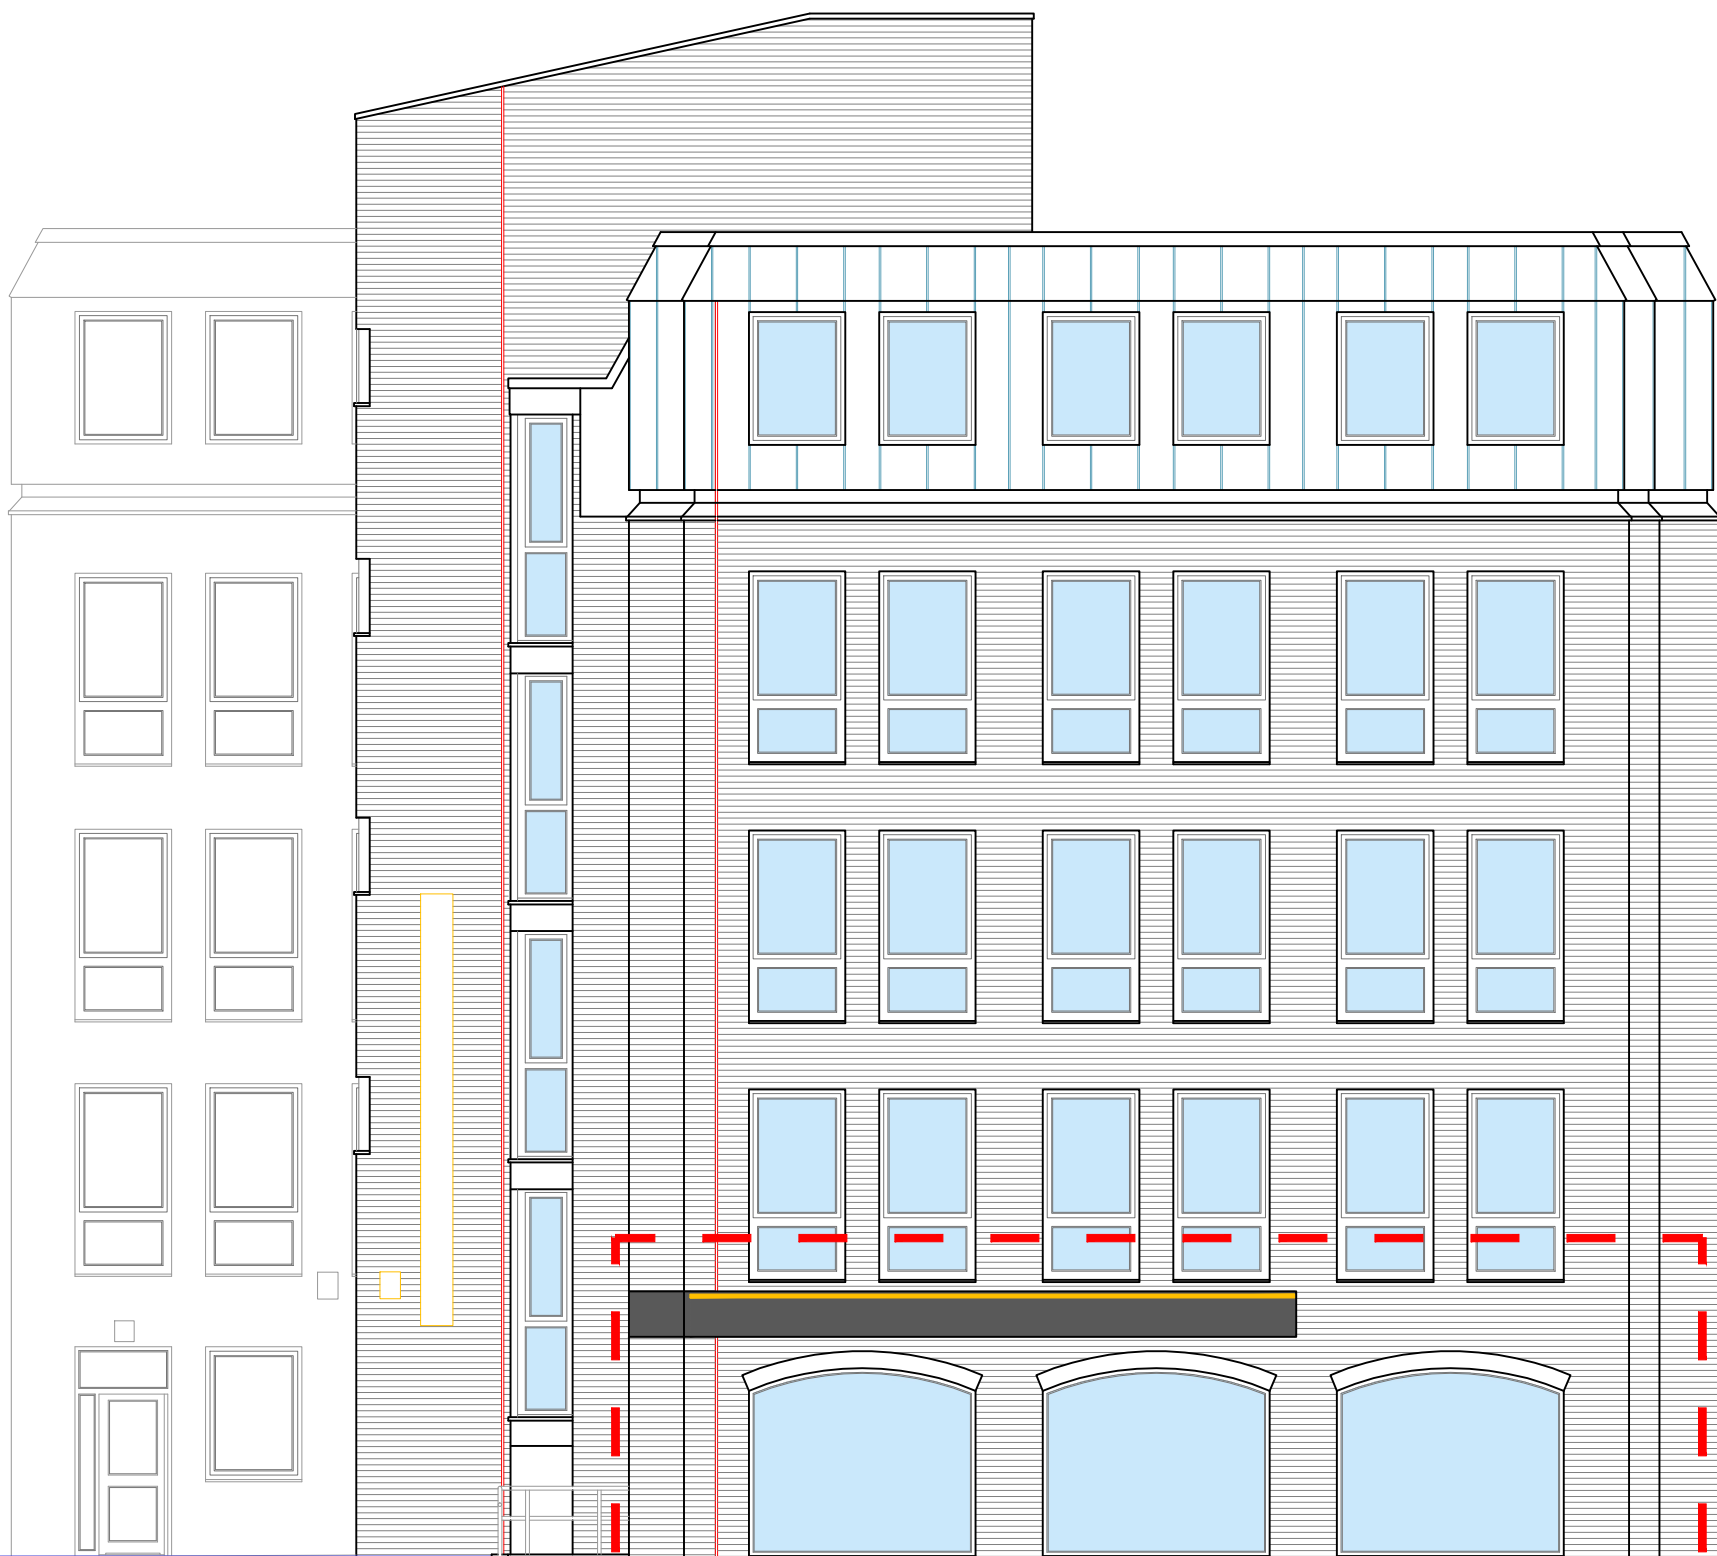

Proposed West Elevation
Scale 1:100 @ A1

West Elevation Frontage

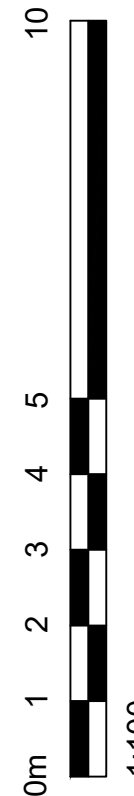

Planning

UNLESS STATED OTHERWISE, THE DESIGNS SHOWN ARE SUBJECT TO DETAIL SITE SURVEY AND INVESTIGATIONS AND/OR APPROVAL OF THE RELEVANT VARIOUS LOCAL AUTHORITY OFFICERS, STATUTORY UNDERTAKERS, FIRE OFFICERS AND ENGINEERS. THEY ARE PROJECT AND SITE SPECIFIC.

THIS DRAWING SHOULD NOT BE SCALED FROM.
ALL DIMENSIONS SHOULD BE CHECKED ON SITE.

ANY DRAWING ERRORS OR DISCREPANCIES SHOULD BE REPORTED TO VAUGHAN ARCHITECTURE LTD

THIS DRAWING IS THE COPYRIGHT OF VAUGHAN ARCHITECTURE Ltd

DRAWING STATUS

DRAWN BY: JW
SCALE: 1:50 / 1:100 / 1:200 @ A1
DATE: January 2025

A	First Issue for Comments	20/01/25	JW	RE

A1



VAUGHAN ARCHITECTURE

Leeds Office | No 2 | Infirmary Street | Leeds | LS1 2JP | 0113 493 1055
Leicester Office | Rutland House | 23-25 Friar Lane | Leicester | LE1 5QQ | 0116 326 8905
Pontefract Office | Pomfret Business Centre | 2 Harropwell Lane | Pontefract | WF8 1QY | 0113 493 1055
office@vaughanarchitecture.co.uk | www.vaughanarchitecture.co.uk