




PROPOSED GIA AREA
TOTAL - 241 M2

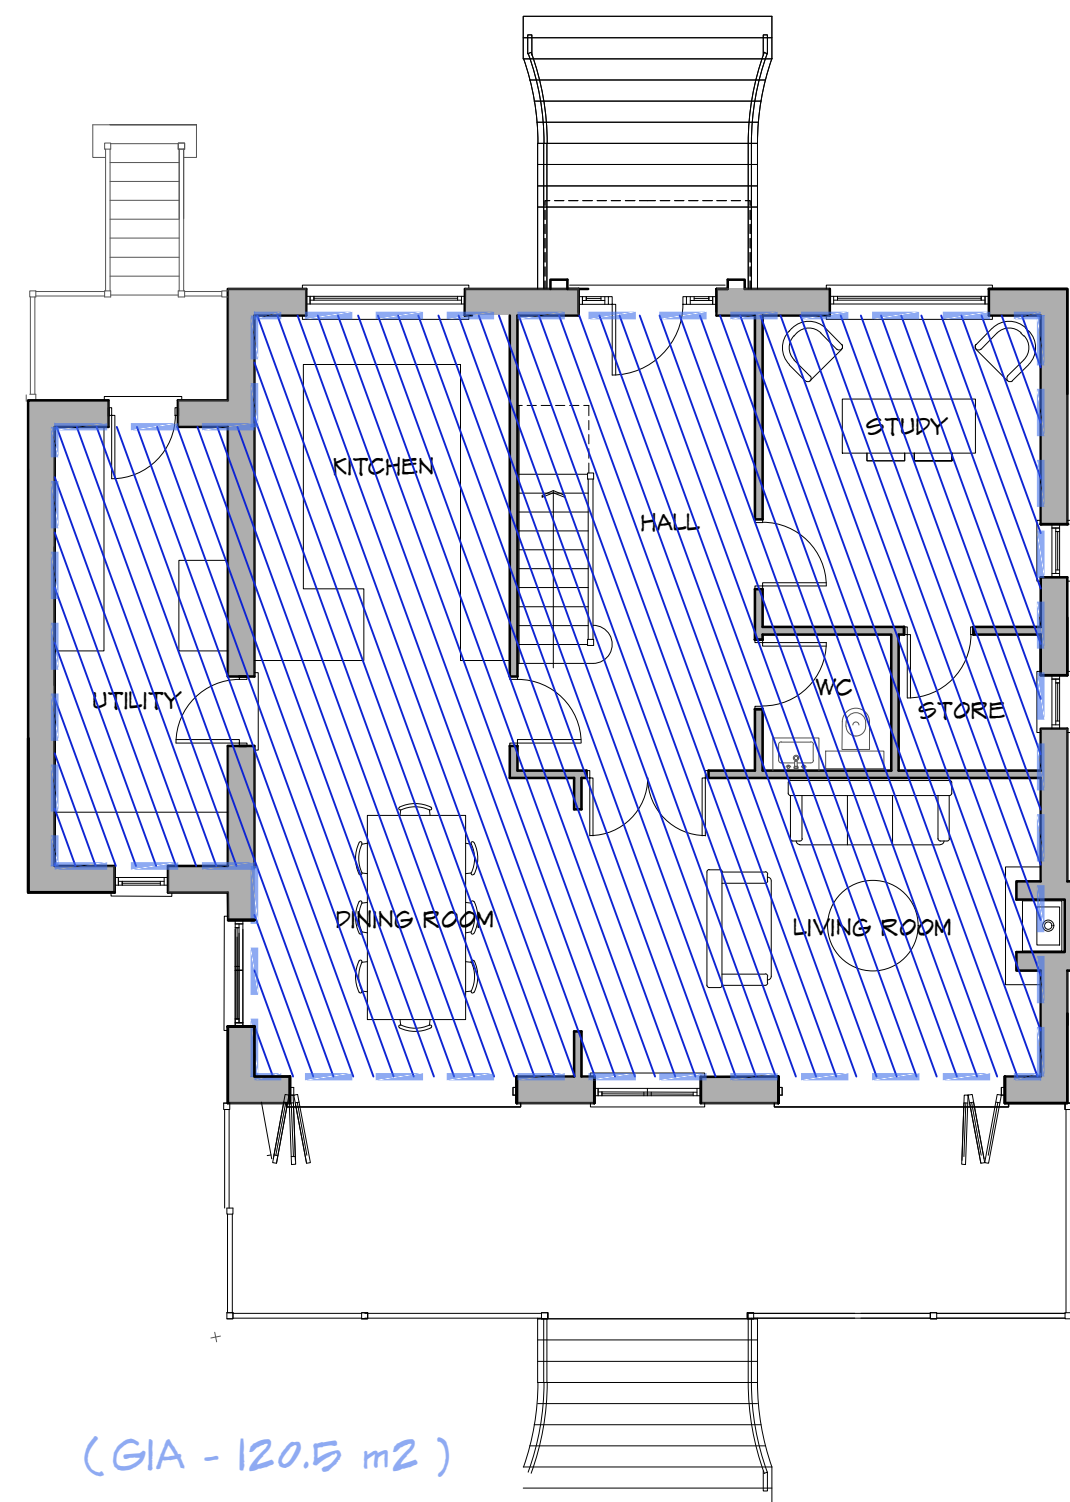


GROUND FLOOR PLAN

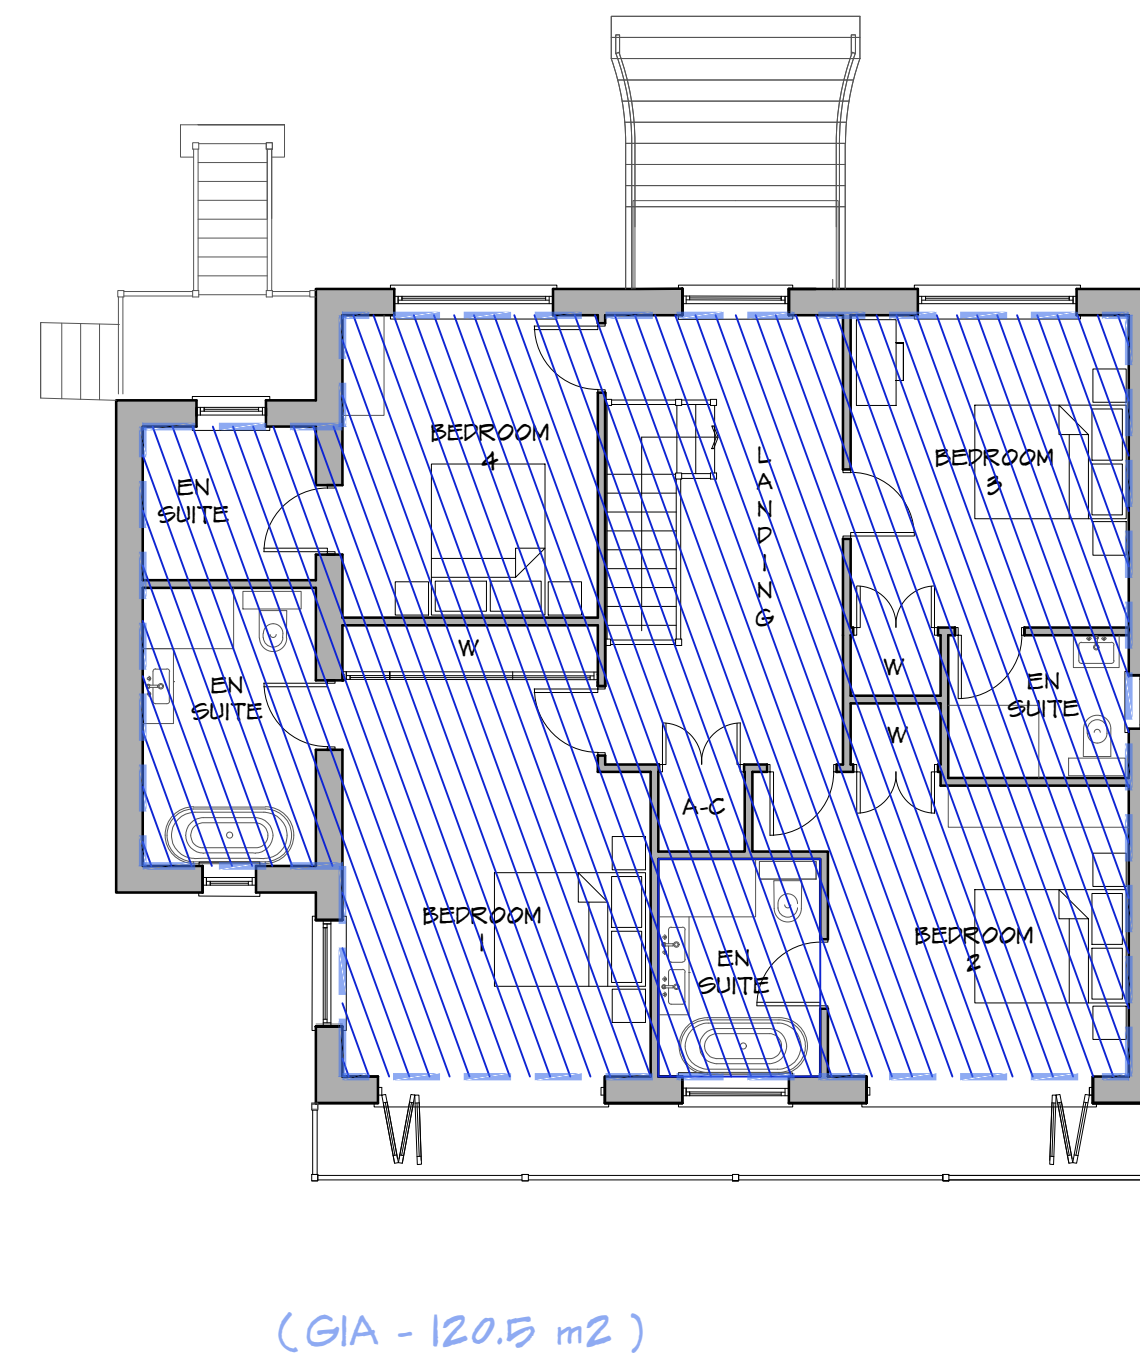


FIRST FLOOR PLAN

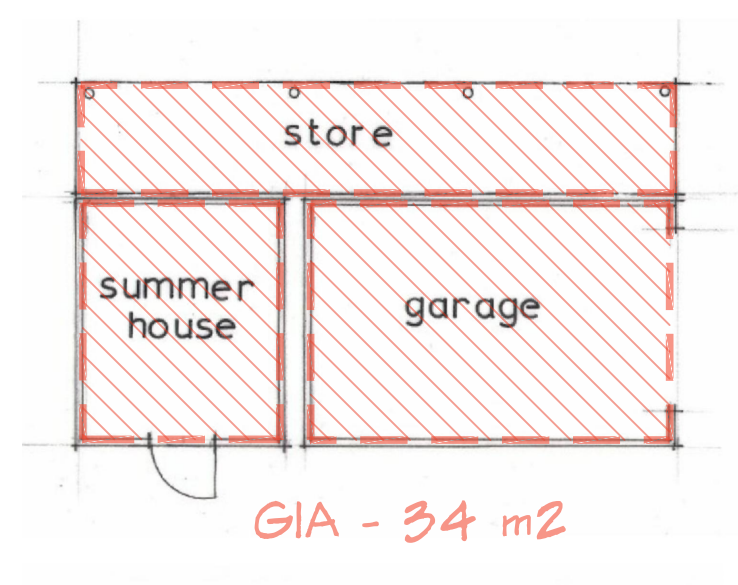


EXISTING GARAGE AND SUMMER HOUSE

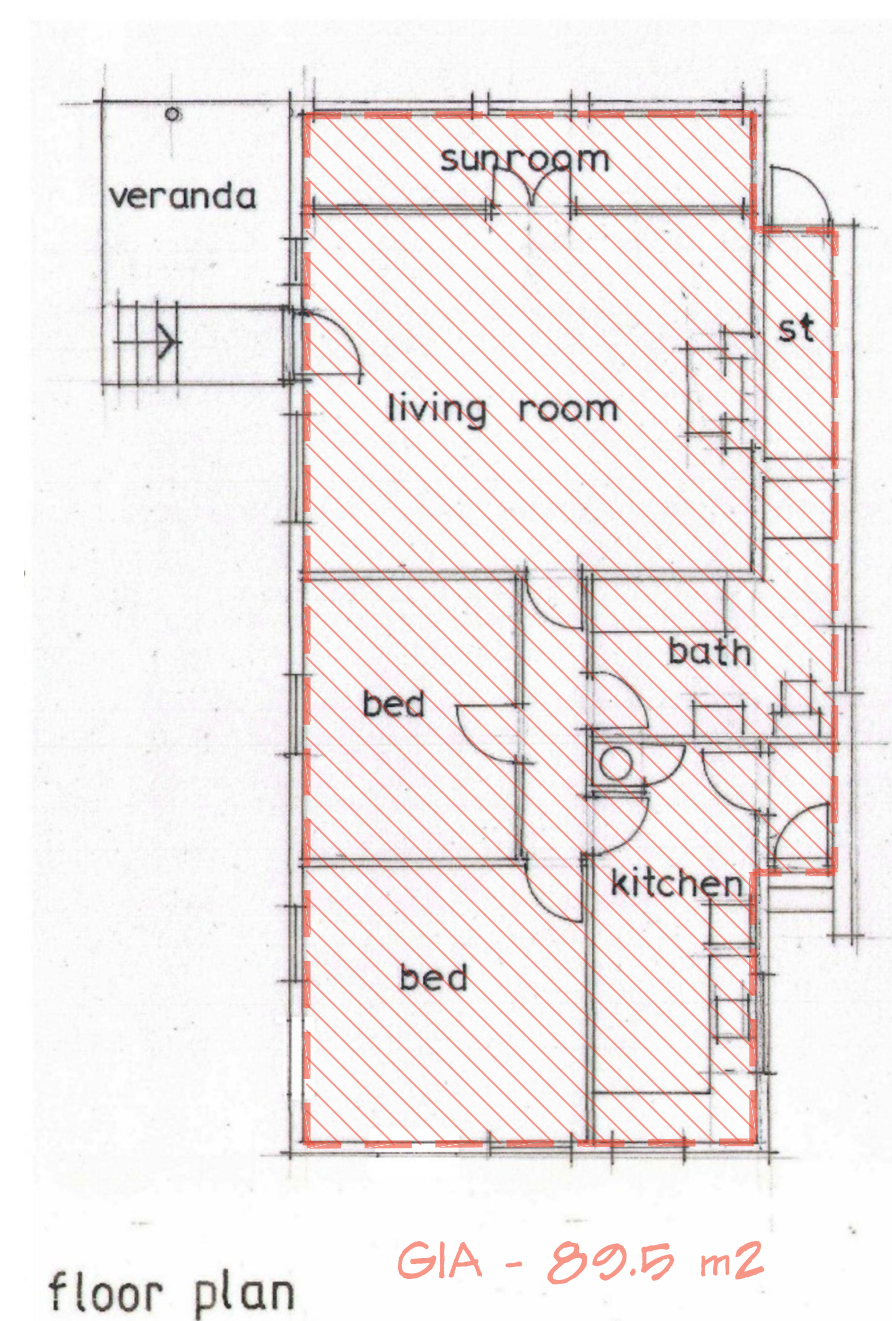


EXISTING DWELLING

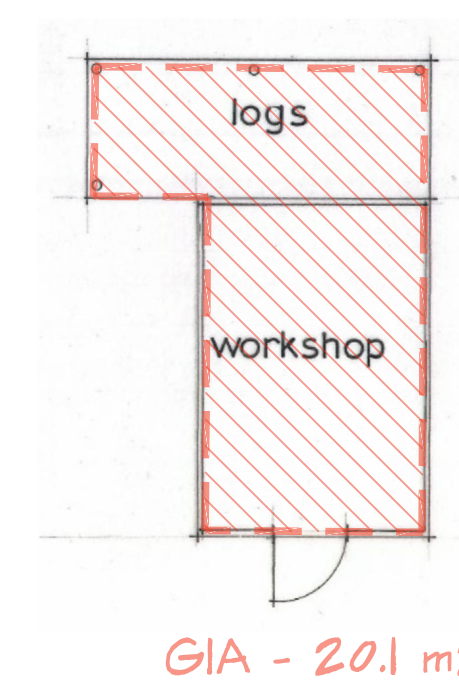

EXISTING WORKSHOP/ LOGS

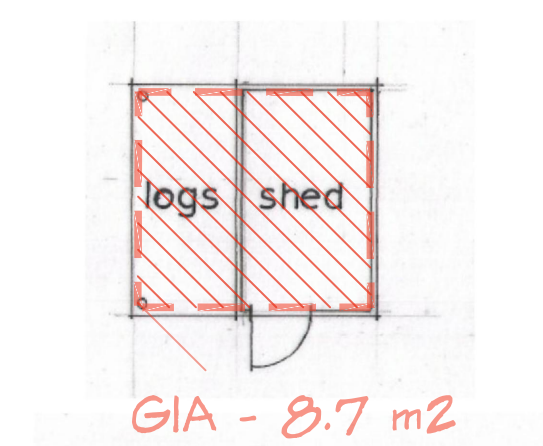

EXISTING LOGS/SHED

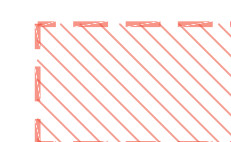

EXISTING GIA REMOVED
TOTAL - 152.3 M2

1:100 scale Bar
This Drawing has been produced for printing onto A1 size paper.
If printing on A3 please use the scale below for reference.

REV	COMMENTS	DATE



CLIENT Mr R. Arnold
PROJECT Warren Creek, The Warren
Caversham, Reading, RG4 7TQ
DRAWING CIL CALCULATIONS

STATUS survey
SCALE 1:200@A1 DRAWN DN CHECKED NO 3863/251 REV A
DATE Sep 2024

THIS DRAWING MUST NOT BE SCALED UNLESS ISSUED FOR PLANNING PURPOSES. ALL DIMENSIONS ARE TO BE VERIFIED PRIOR TO SETTING OUT, COMMENCING WORK, OR PRODUCTION OF FABRICATION DRAWINGS. REPORT ANY DISCREPANCIES TO THE SUPERVISING OFFICER IMMEDIATELY. ©