
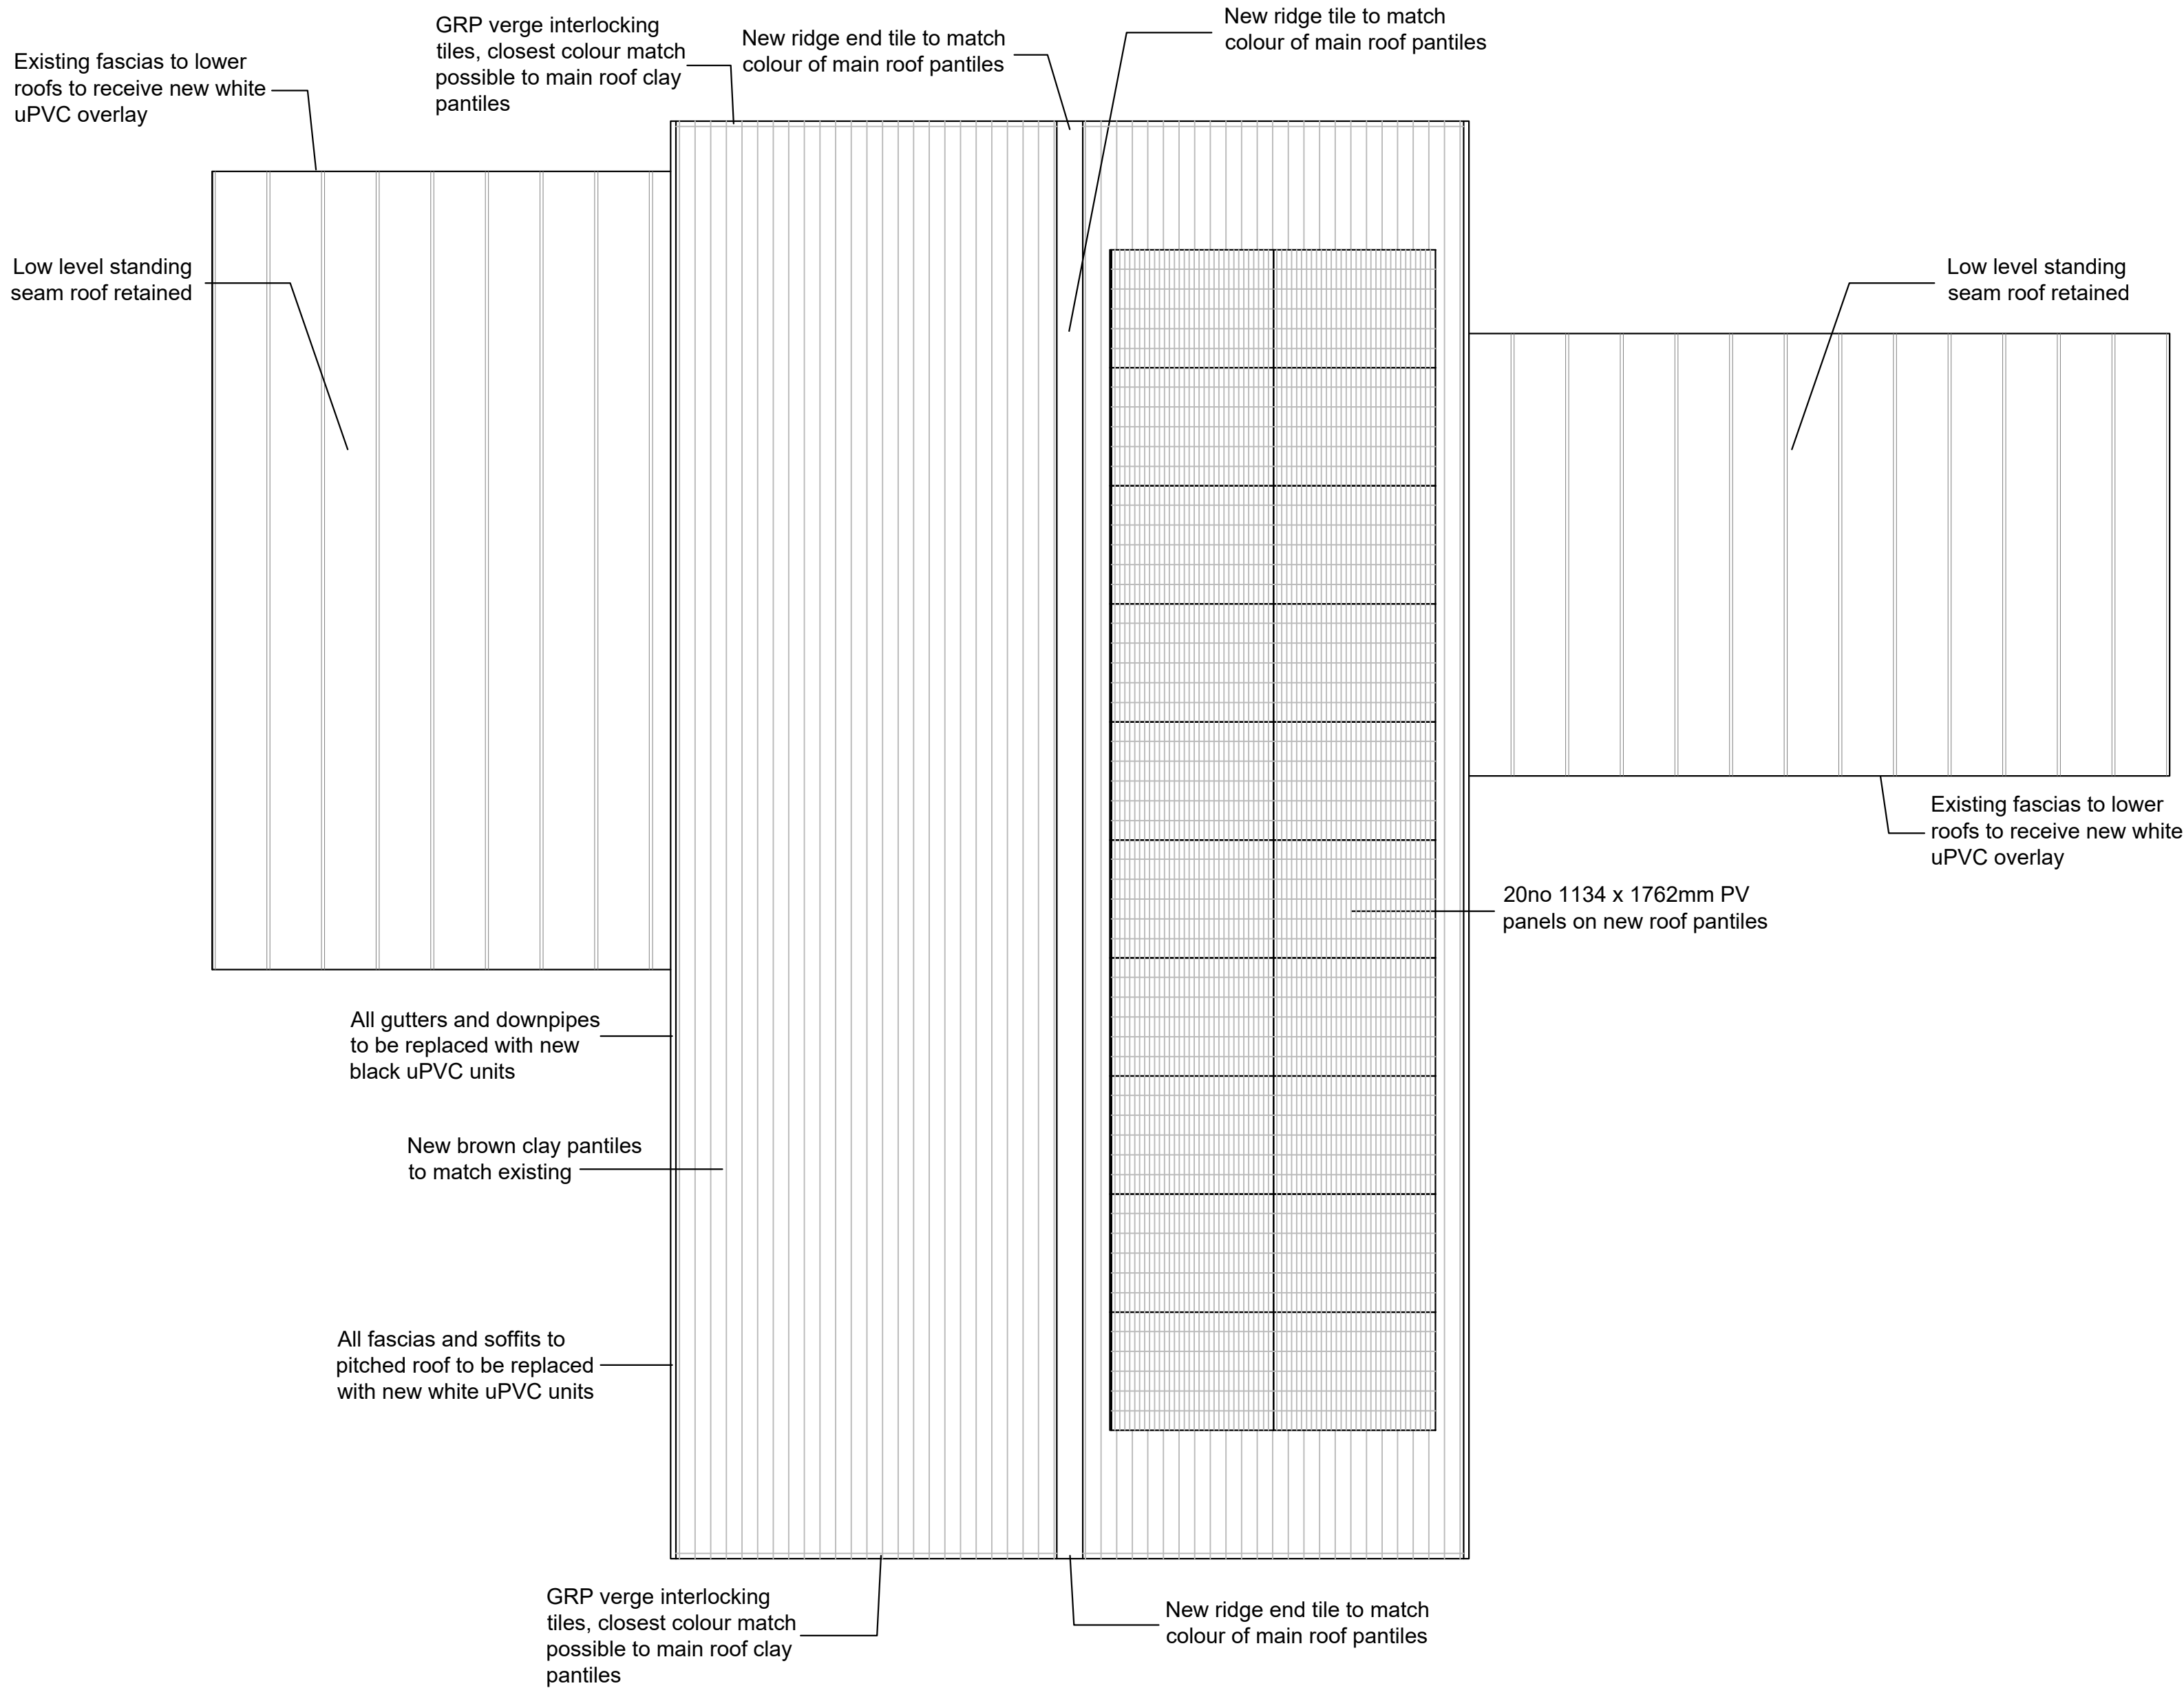
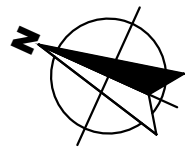


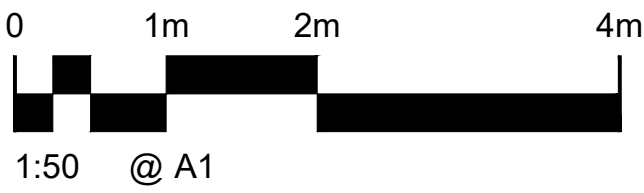

Proposed Roof Plan

P1	Issued for Planning Application.	19.03.25	PC	SB
PLANNING APPLICATION				
Revision	Description	Date	Drawn	Checked

Halliday Meecham Architects Limited

111 Piccadilly Manchester M1 2HY
+44 (0)161 661 5566

4 Devonshire Street London W1W 5DT
+44 (0)203 440 5175

hma@hallidaymeecham.com
www.hallidaymeecham.com



Client:	Spire Healthcare						
Project:	Vicarage PV Panels						
Phase/ Location:	Spire Dunedin Hospital						
Drawing:	Proposed Roof Plan						
Scale @ A1	Scale @ A3	Date:	Drawn:	Checked:	Job No.	Drawing No.	
1:50	1:100	Mar 25	SB	PC	5845	00201	
Drawing Ref.							Revision
5845-HMA-SDV-RF-DR-A-00201							P1