


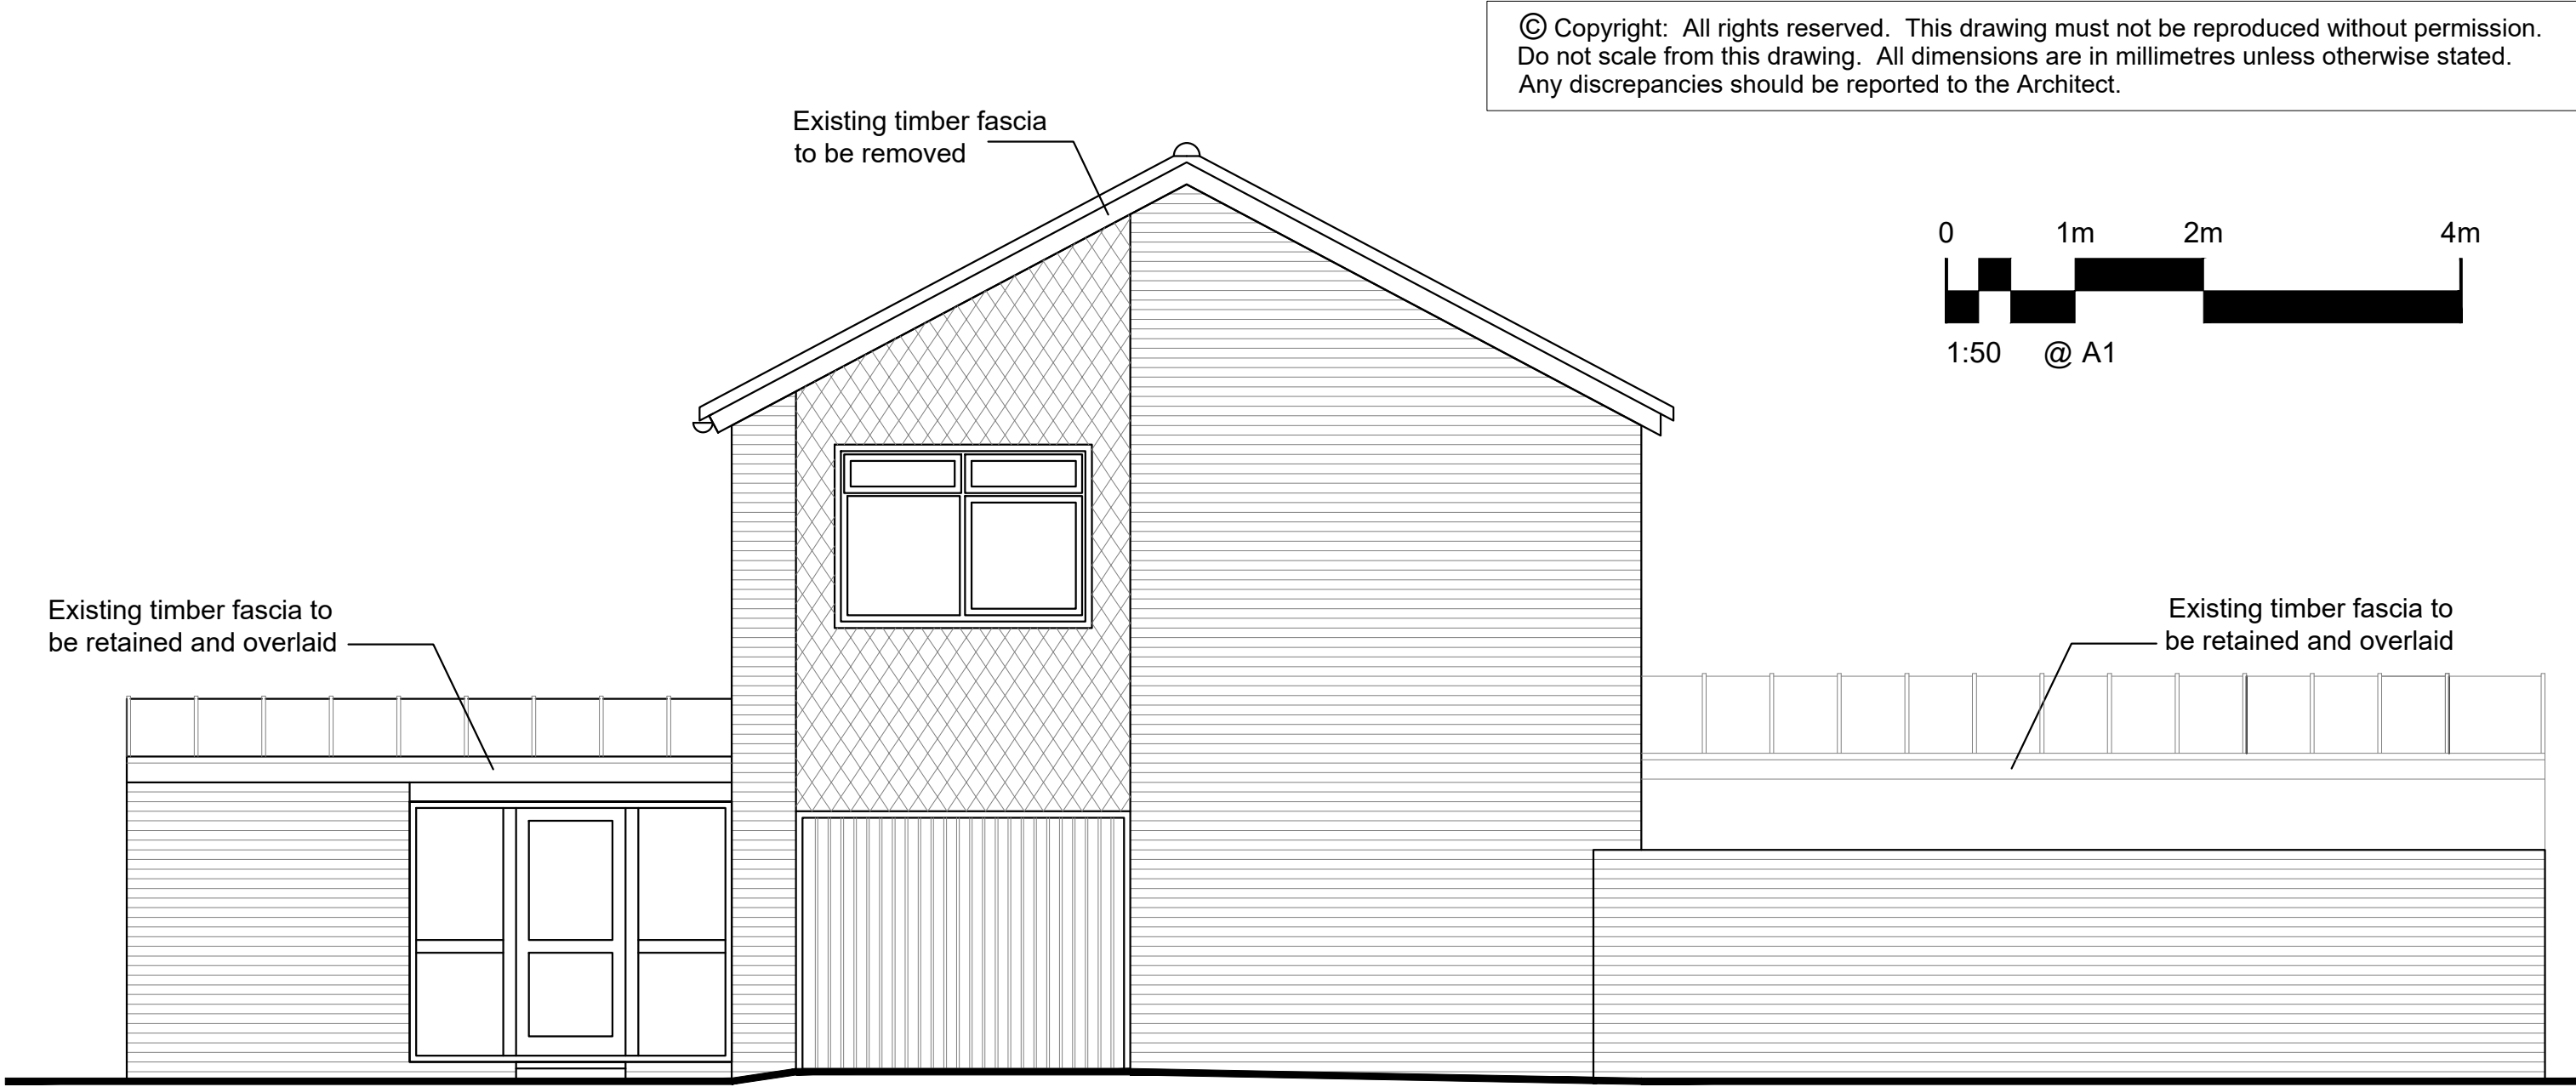


Existing North Elevation



Existing West Elevation




Existing South Elevation

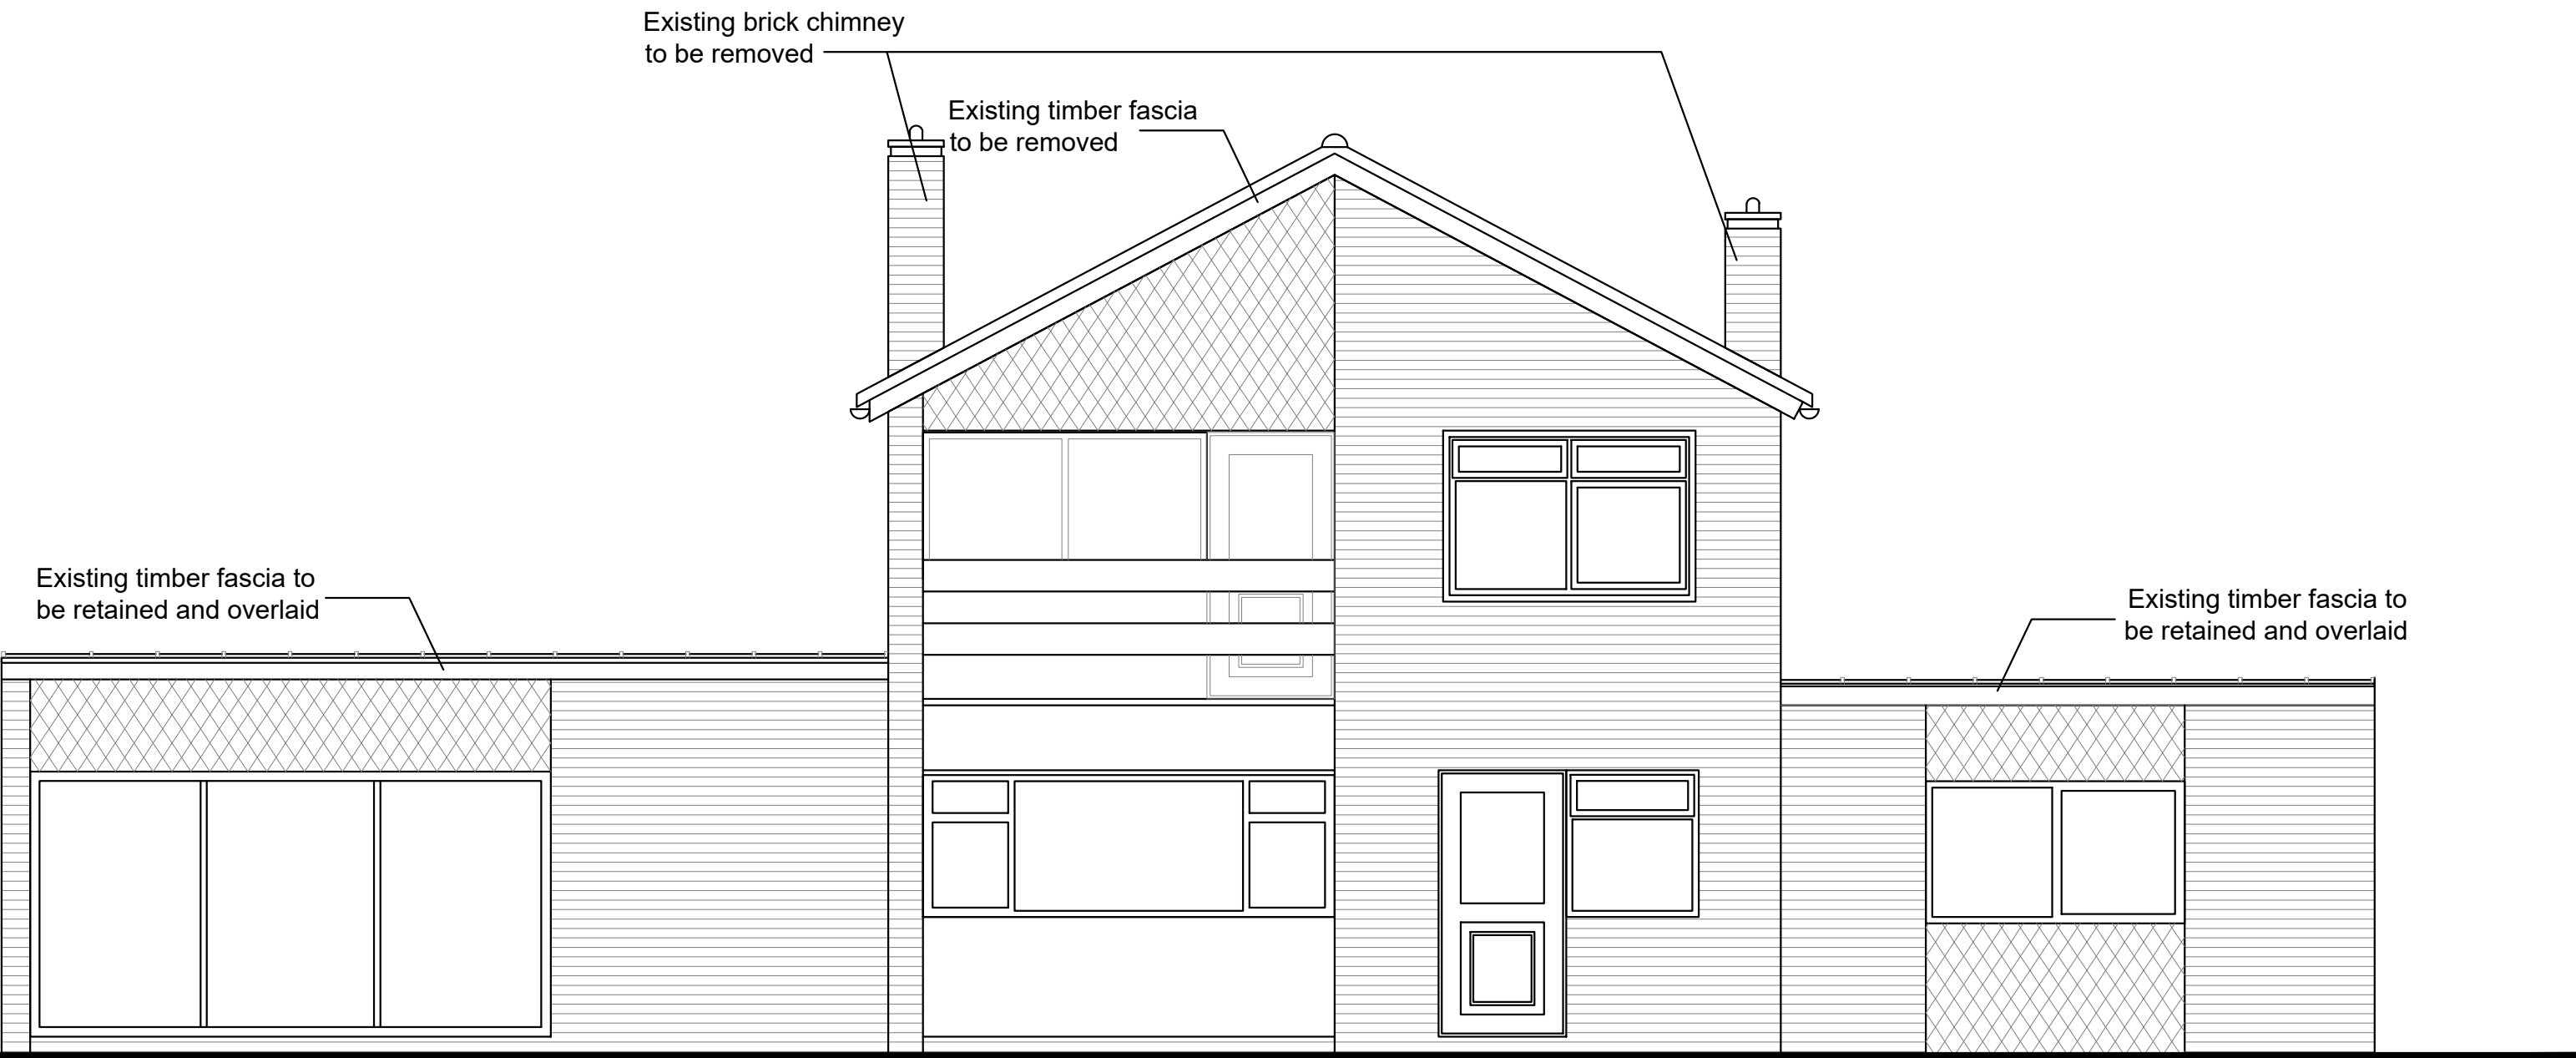

Existing East Elevation

© Copyright: All rights reserved. This drawing must not be reproduced without permission. Do not scale from this drawing. All dimensions are in millimetres unless otherwise stated. Any discrepancies should be reported to the Architect.

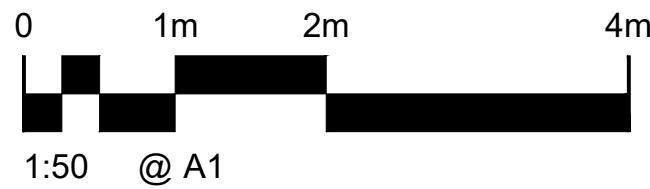

P1	Issued for Planning Application.	19.03.25	PC	SB
PLANNING APPLICATION				
Revision	Description	Date	Drawn	Checked

Halliday Meecham Architects Limited

111 Piccadilly Manchester M1 2HY
+44 (0)161 661 5566

4 Devonshire Street London W1W 5DT
+44 (0)203 440 5175

hma@hallidaymeecham.com
www.hallidaymeecham.com



Client:	Spire Healthcare			
Project:	Vicarage PV Panels			
Phase/ Location:	Spire Dunedin Hospital			
Drawing:	Existing Elevations			
Scale @ A1	Scale @ A3	Date:	Drawn:	Checked:
1:50	1:100	Mar 25	SB	PC
Job No.			Drawing No.	
5845			00150	
Drawing Ref.				Revision
5845-HMA-SDV-ZZ-DR-A-00150				P1