


KEY:

Application Boundary

— Site Ownership

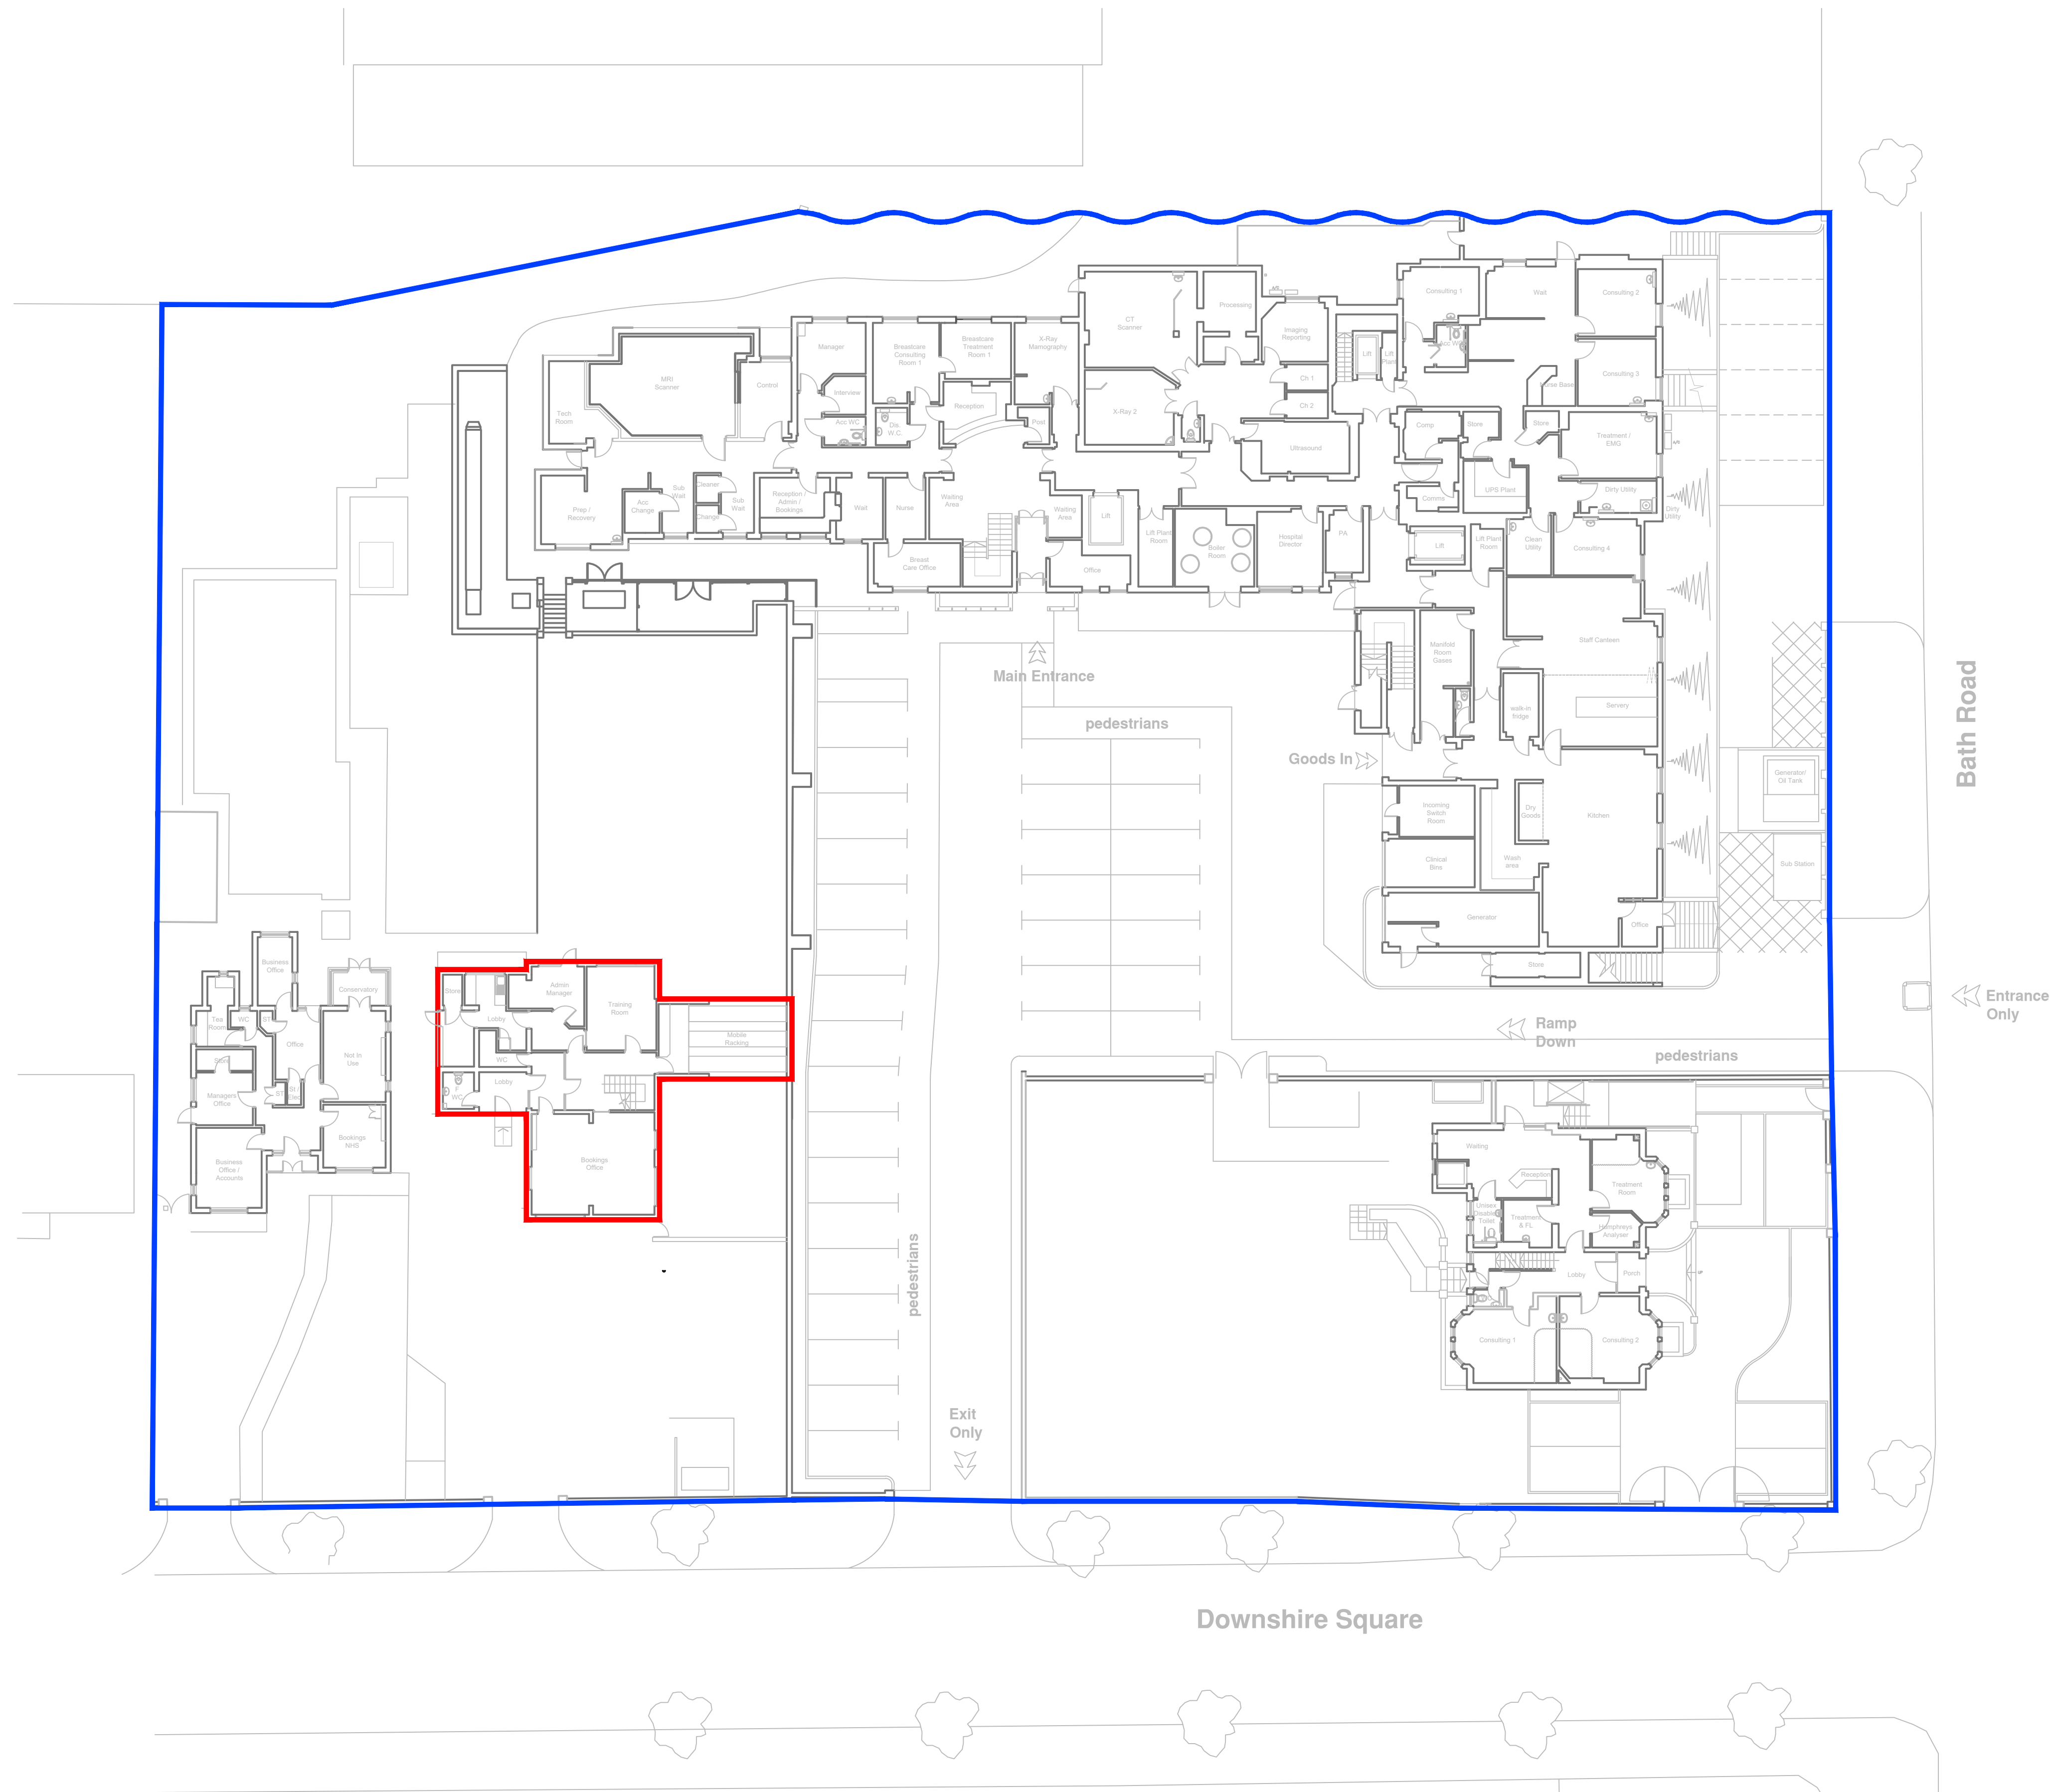

P1	Issued for Planning Application.	19.03.25	PC	SB
PLANNING APPLICATION				
Revision	Description	Date	Drawn	Checked

Halliday Meecham Architects Limited

111 Piccadilly Manchester M1 2HY
+44 (0)161 661 5566

4 Devonshire Street London W1W 5DT
+44 (0)203 440 5175

hma@hallidaymeecham.com
www.hallidaymeecham.com

Client: **Spire Healthcare**

Project:	Vicarage PV Panels
----------	--------------------

Phase/ Location:	Spire Dun
Drawing:	Site Plan

Scale @ A1 1:200	Scale @ A3 1:400	Date: Mar 25	Drawn: PC	Checked: SB	Job No. 5845	Drawing No. 00001
---------------------	---------------------	-----------------	--------------	----------------	-----------------	----------------------

1.200	1.400	Mat 25	FC	SB	3045	00001	
Drawing Ref. 5845-HMA-SDV-XX-DR-A-00001							Revision P1