


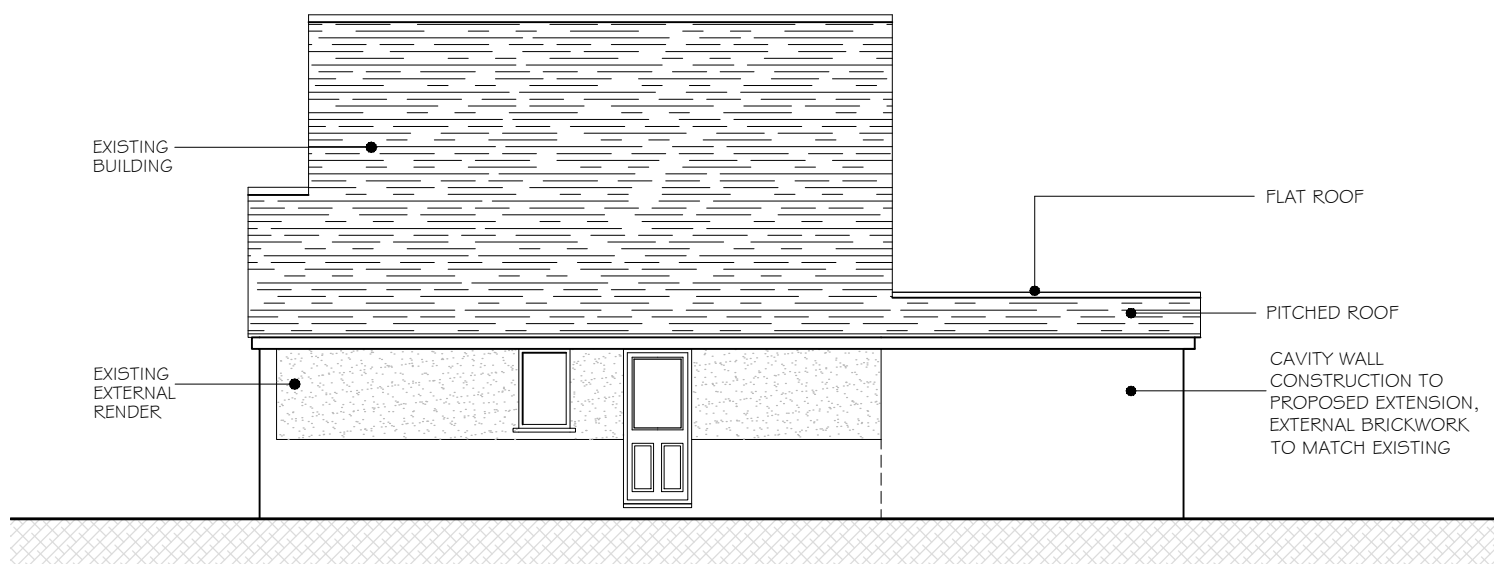

PROPOSED FRONT ELEVATION




PROPOSED SIDE ELEVATION


LEGEND	
	EXISTING WALLS
	100mm TIMBERFRAME WALL WITH 80mm INSULATION
	WALLS TO BE REMOVED
	NEW WALLS
	OPENINGS IN WALLS BRICKED UP AND MADE GOOD
NO	NEW OPENING
ND	NEW DOOR
	SECTION LINE




PROPOSED REAR ELEVATION

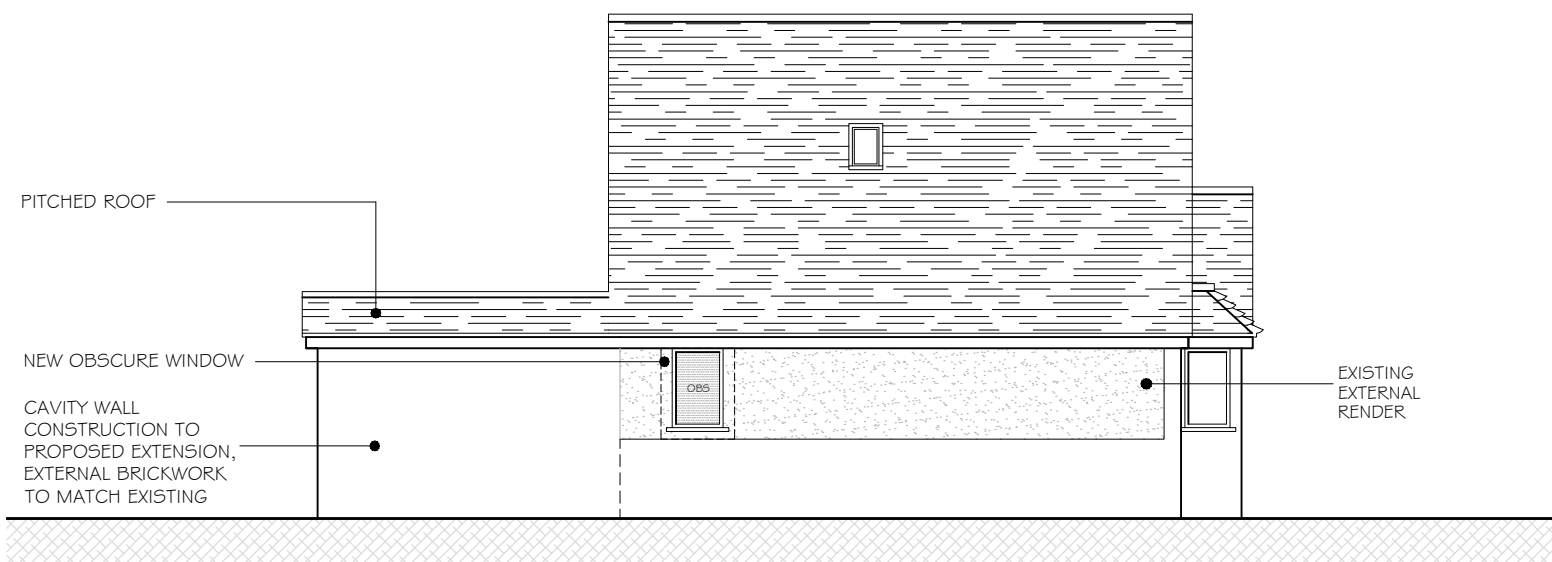


PROPOSED SIDE ELEVATION

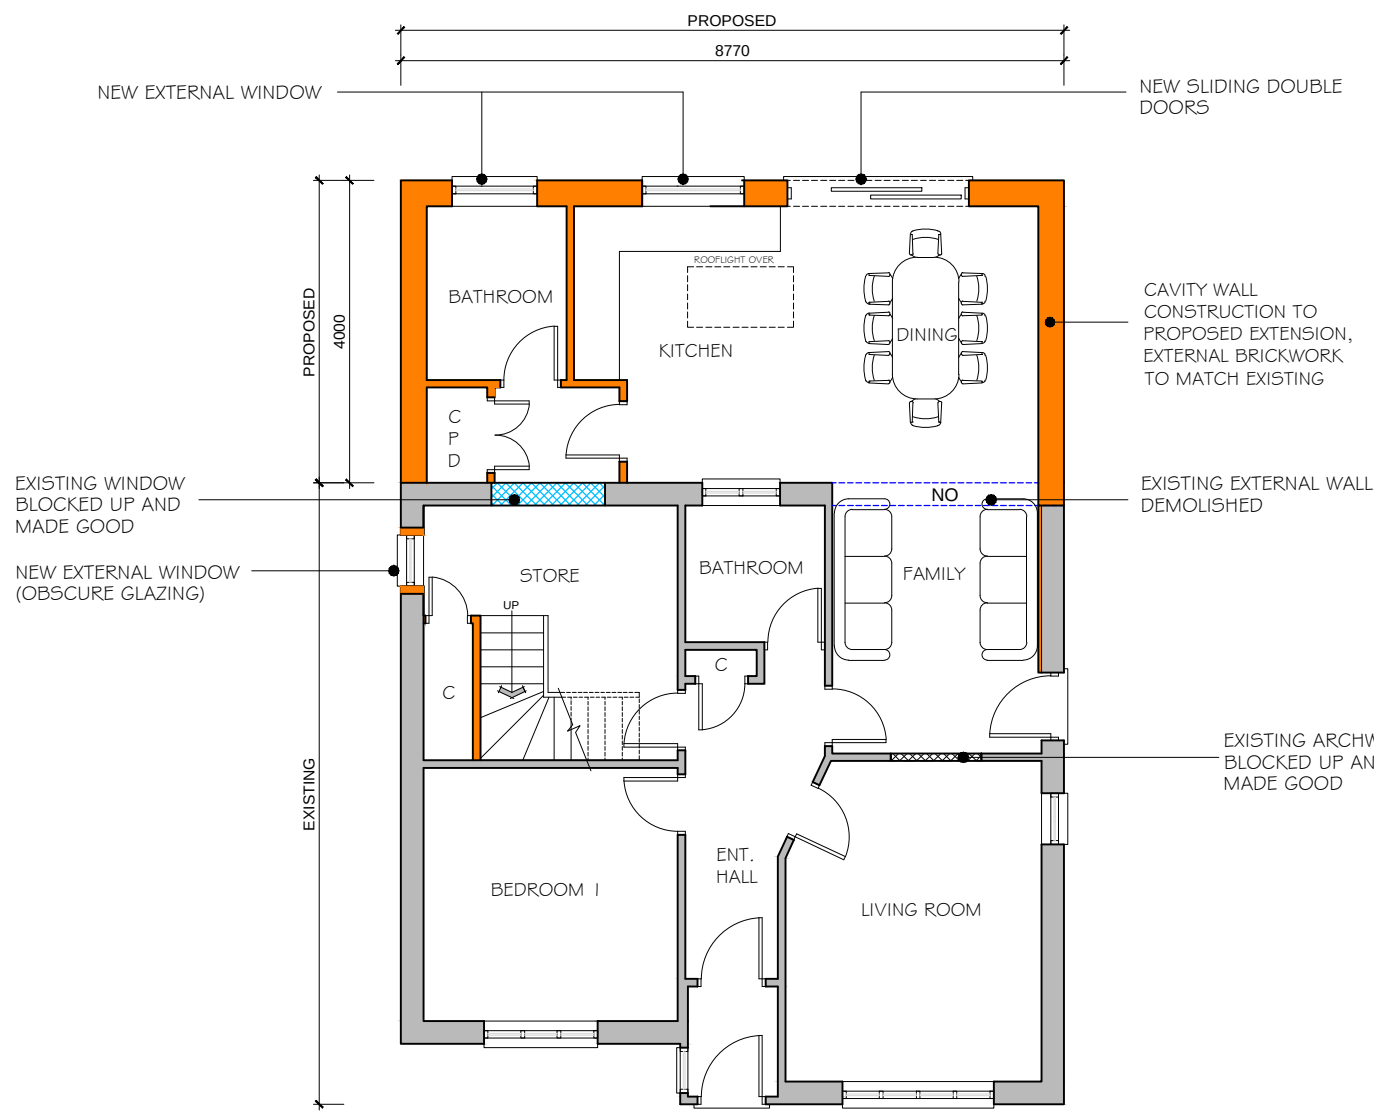

PROPOSED GROUND FLOOR

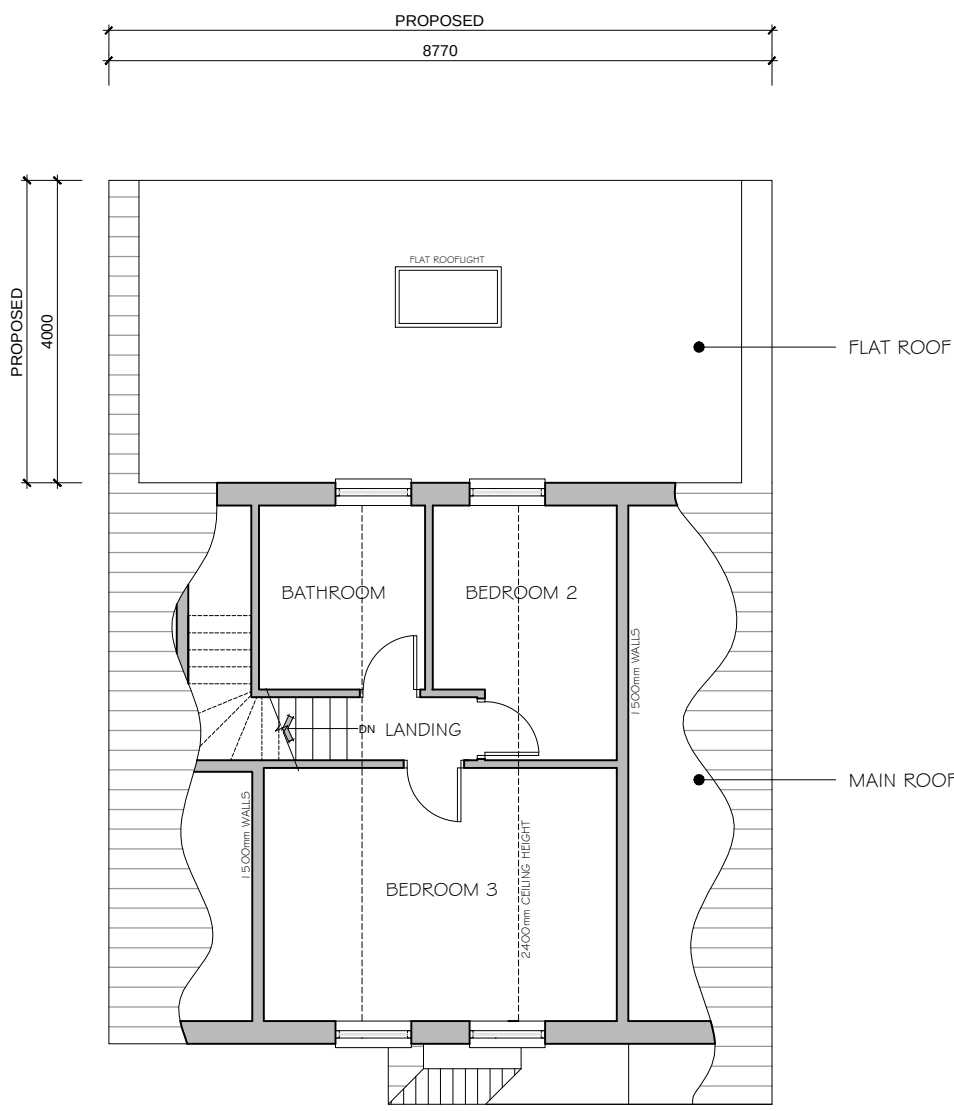

PROPOSED FIRST FLOOR

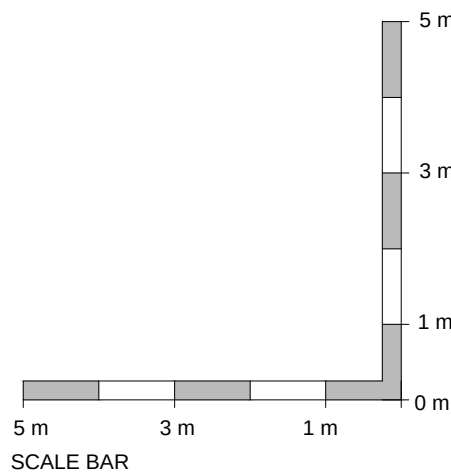



CADCRE8 LTD

ARCHITECTURAL DESIGNERS & PLANNERS

1 Peach Street
Wokingham
RG40 1XJ

matt-cadcre8@outlook.com

The copyright in this document and design is confidential to and the property of Cadcre8 Limited

Status	PLANNING ISSUE		
Client	MR TAT HOI LEE		
Project Title	21 HEATH ROAD, EARLEY, READING		

Rev. B	Date 21-MAR-25	Detail WINDOW ADDED TO STORE - L.A. COMMENTS
Rev. A	Date 13-MAR-25	Detail PITCH ROOF ADDED TO FLAT ROOF ON EXTENSION
DRAWING Title		
PROPOSED GROUND & FIRST FLOOR PLANS & ELEVATIONS		
Scale 1:100 @ A2	Date FEB-25	Drawn MM
DRAWING No. 25 - P098 - 03	Rev. B	