





REAR ELEVATION VIEWED FROM GARDEN

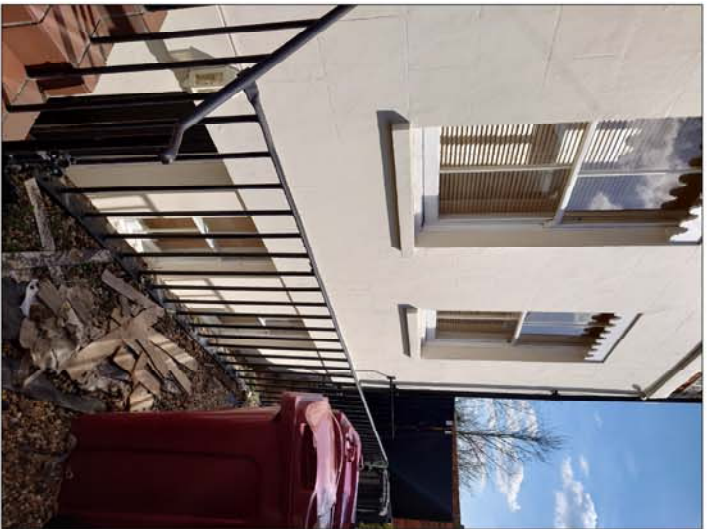

FRONT LIGHT-WELL VIEWED FROM ENTRANCE

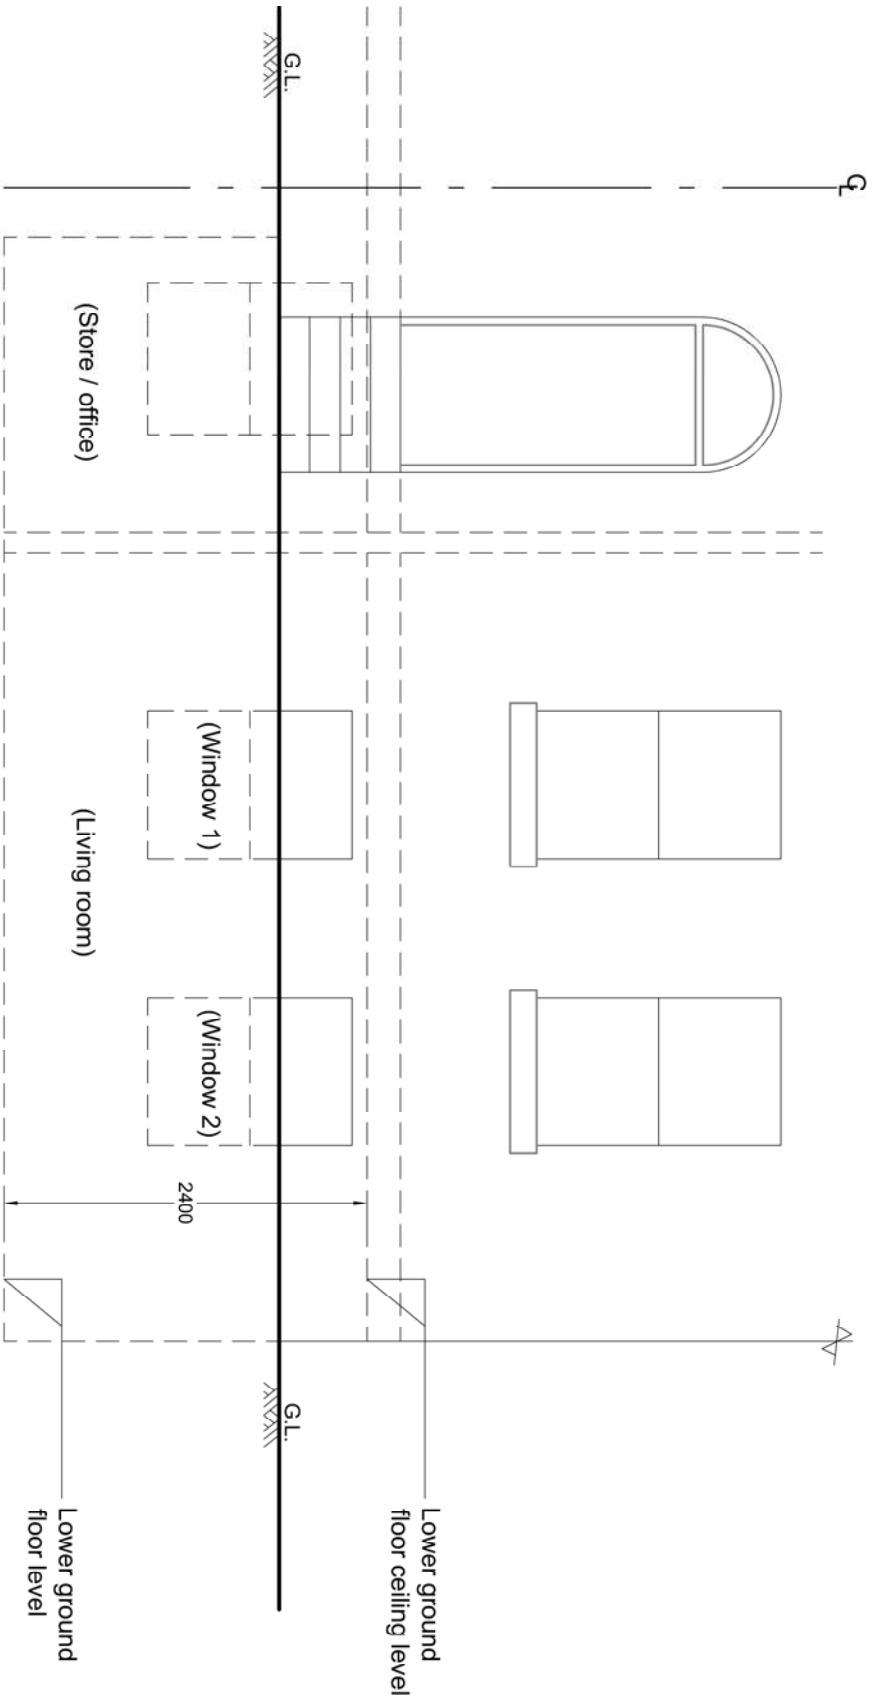


FRONT ELEVATION - UPPER & LOWER GROUND FLOOR



LOWER GROUND FRONT WINDOWS (INTERNAL)



LOWER GROUND REAR KITCHEN VIEWED FROM FRONT ROOM

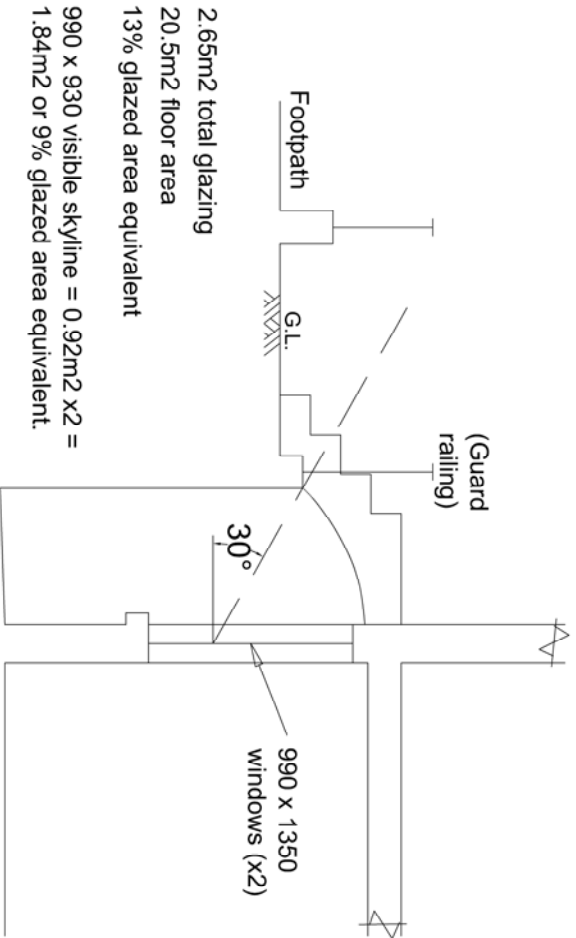

LOWER GROUND FLOOR FRONT SECTION

35 Coley Hill, Reading, RG1 6AE				
Proposed 8 Bed HMO				
Front Elevation and Section - Lower Ground Floor Level				
SCALES	1:50 @A3	DRAWN	NJB	DATE
				MAR. 25
				DRAWING NO.
				25/02/04
				REVISION