



	0	1	2	3	4	5
1:100						
	0	2	4	6	8	10
1:200						
	0	12.5	25	37.5	50	62.5
1:1250						

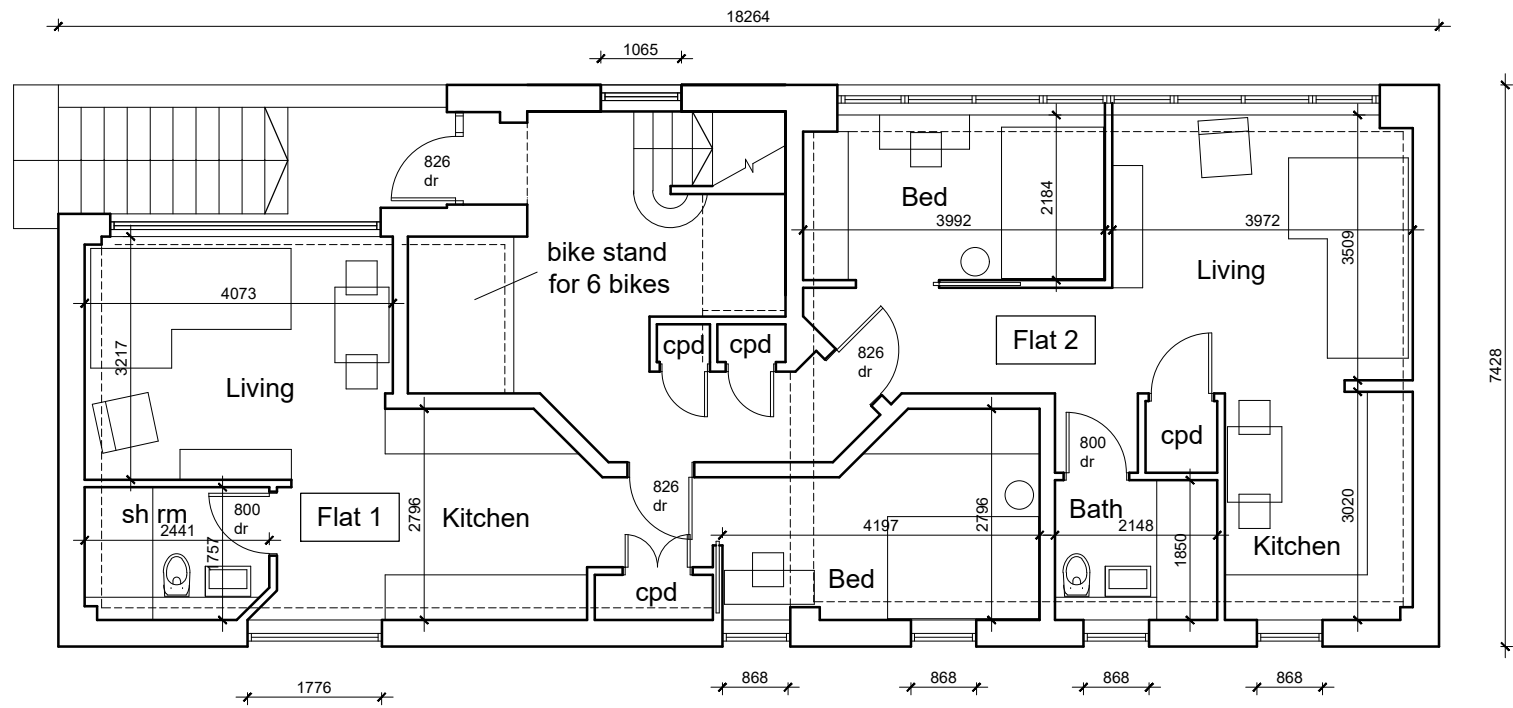


PROPOSED
UPPER GROUND
1:100

Flat 1 internal floor
area 40.8m2
Flat 2 internal floor
area 43.1m2

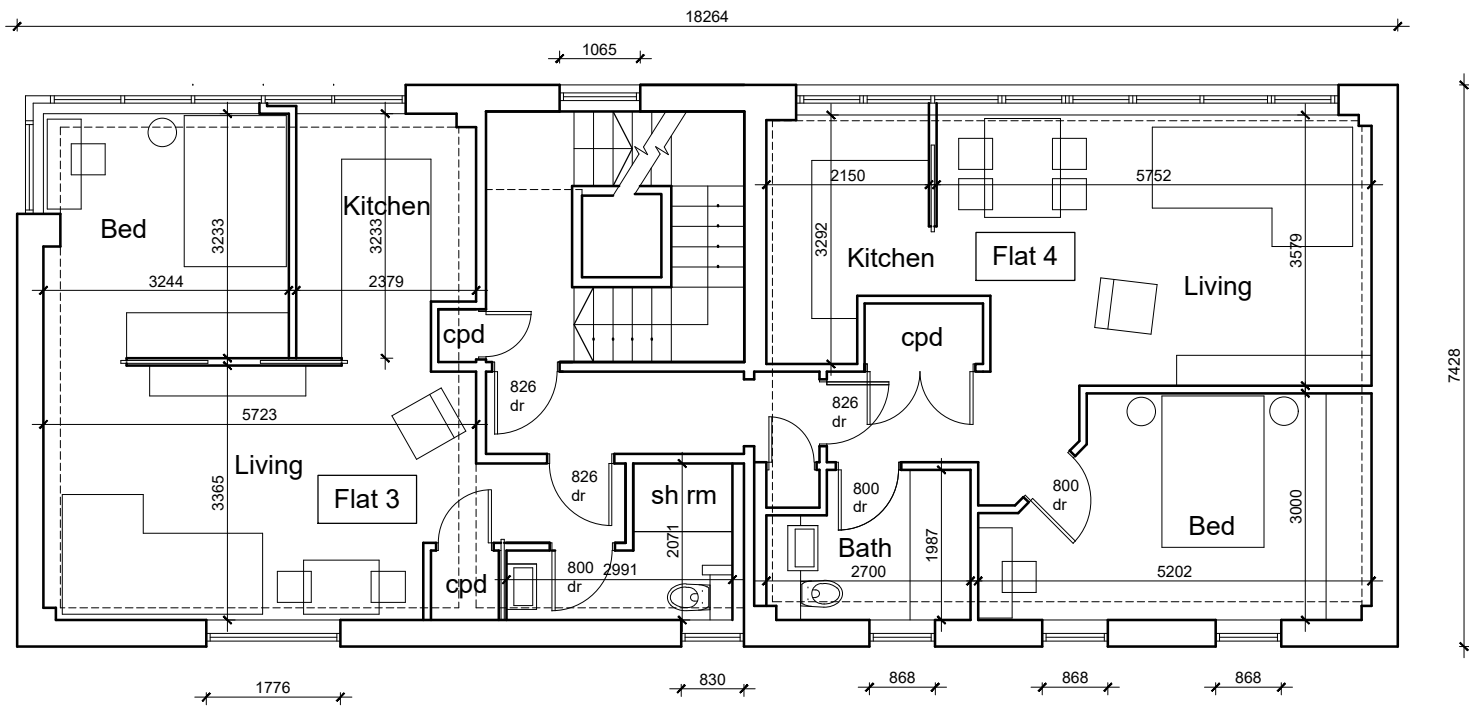


PROPOSED
FIRST
1:100

Flat 3 internal floor
area 45.4m2
Flat 4 internal floor
area 51.8m2


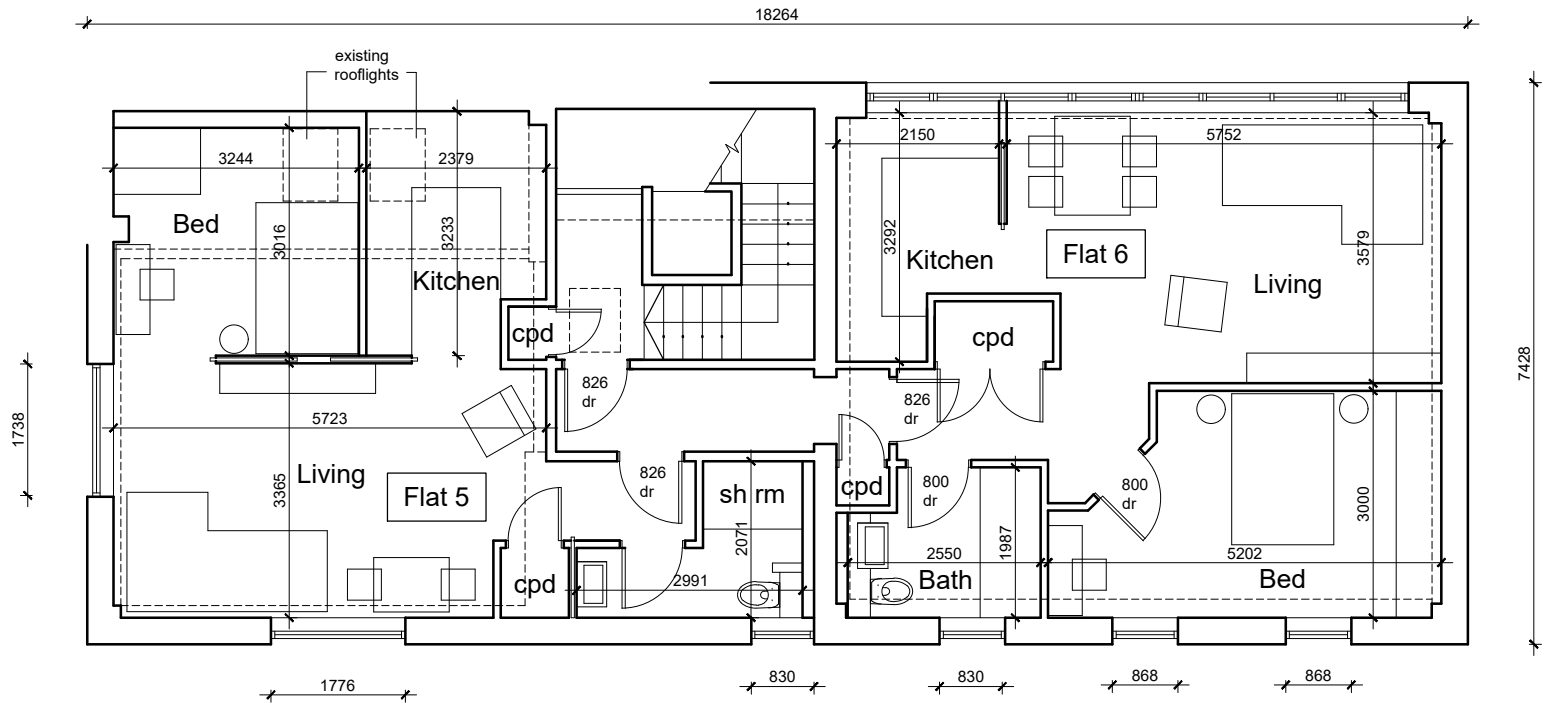


PROPOSED
SECOND
1:100

Flat 5 internal floor
area 45.5m2
Flat 4 internal floor
area 51.7m2

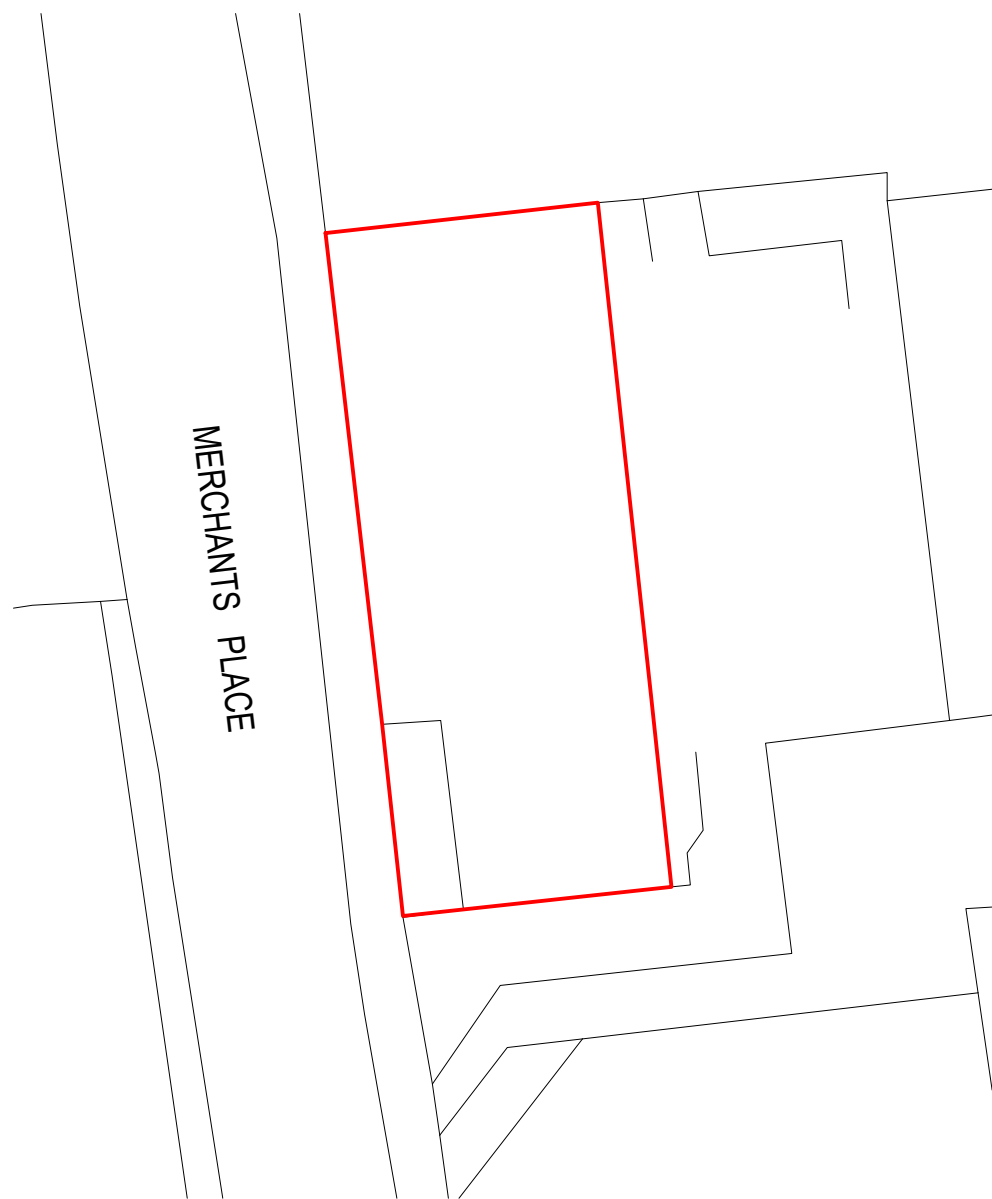

SITE PLAN
1:200

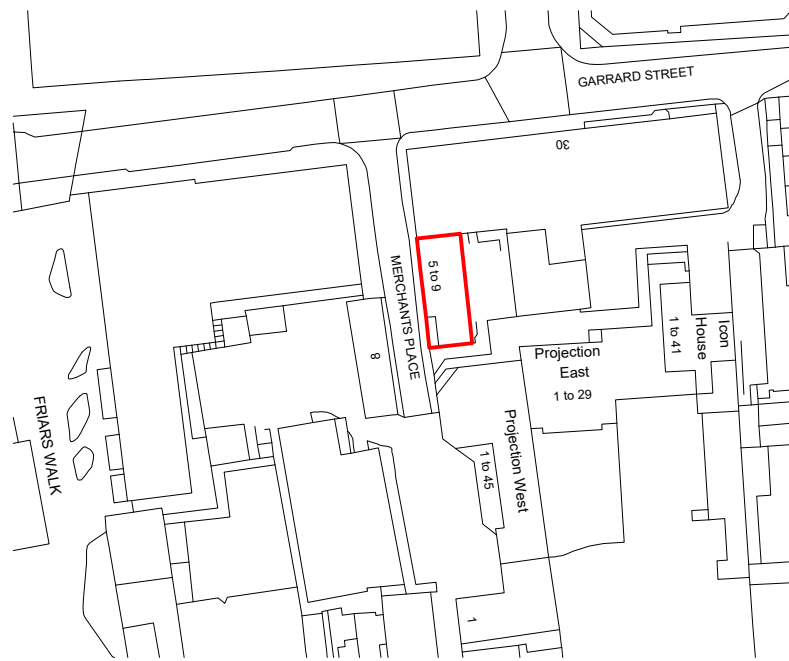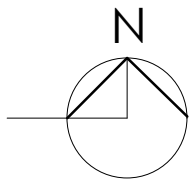

LOCATION PLAN
1:1250

DRG. REMAINS COPYRIGHT OF THE ARCHITECT.
DIMENSIONAL DISCREPANCIES TO BE REFERRED TO THE ARCHITECT
DO NOT SCALE.

DATE REVISION

DRAWING STATUS:
☐ PRELIMINARY ☐ FOR APPROVAL ☐ CONSTRUCTION

blue
architecture

Briars House
3 Rectory Lane
Edith Weston
Oakham
Rutland
LE15 8HB
mob 07775702261
bluearchitecture@aol.com
www.bluearchitecture.co.uk

CLIENT
Two Two Barafundle

JOB TITLE
Merchants House
5-9 Merchants Place
Reading
RG1 1DT

DRG TITLE
Proposed plans
Site & Location Plan

DATE	SCALE	DRN. BY
Mar 2025	1:100/200/1250	
JOB No.	DWG No.	REV.
664	2	

to scale at A1