


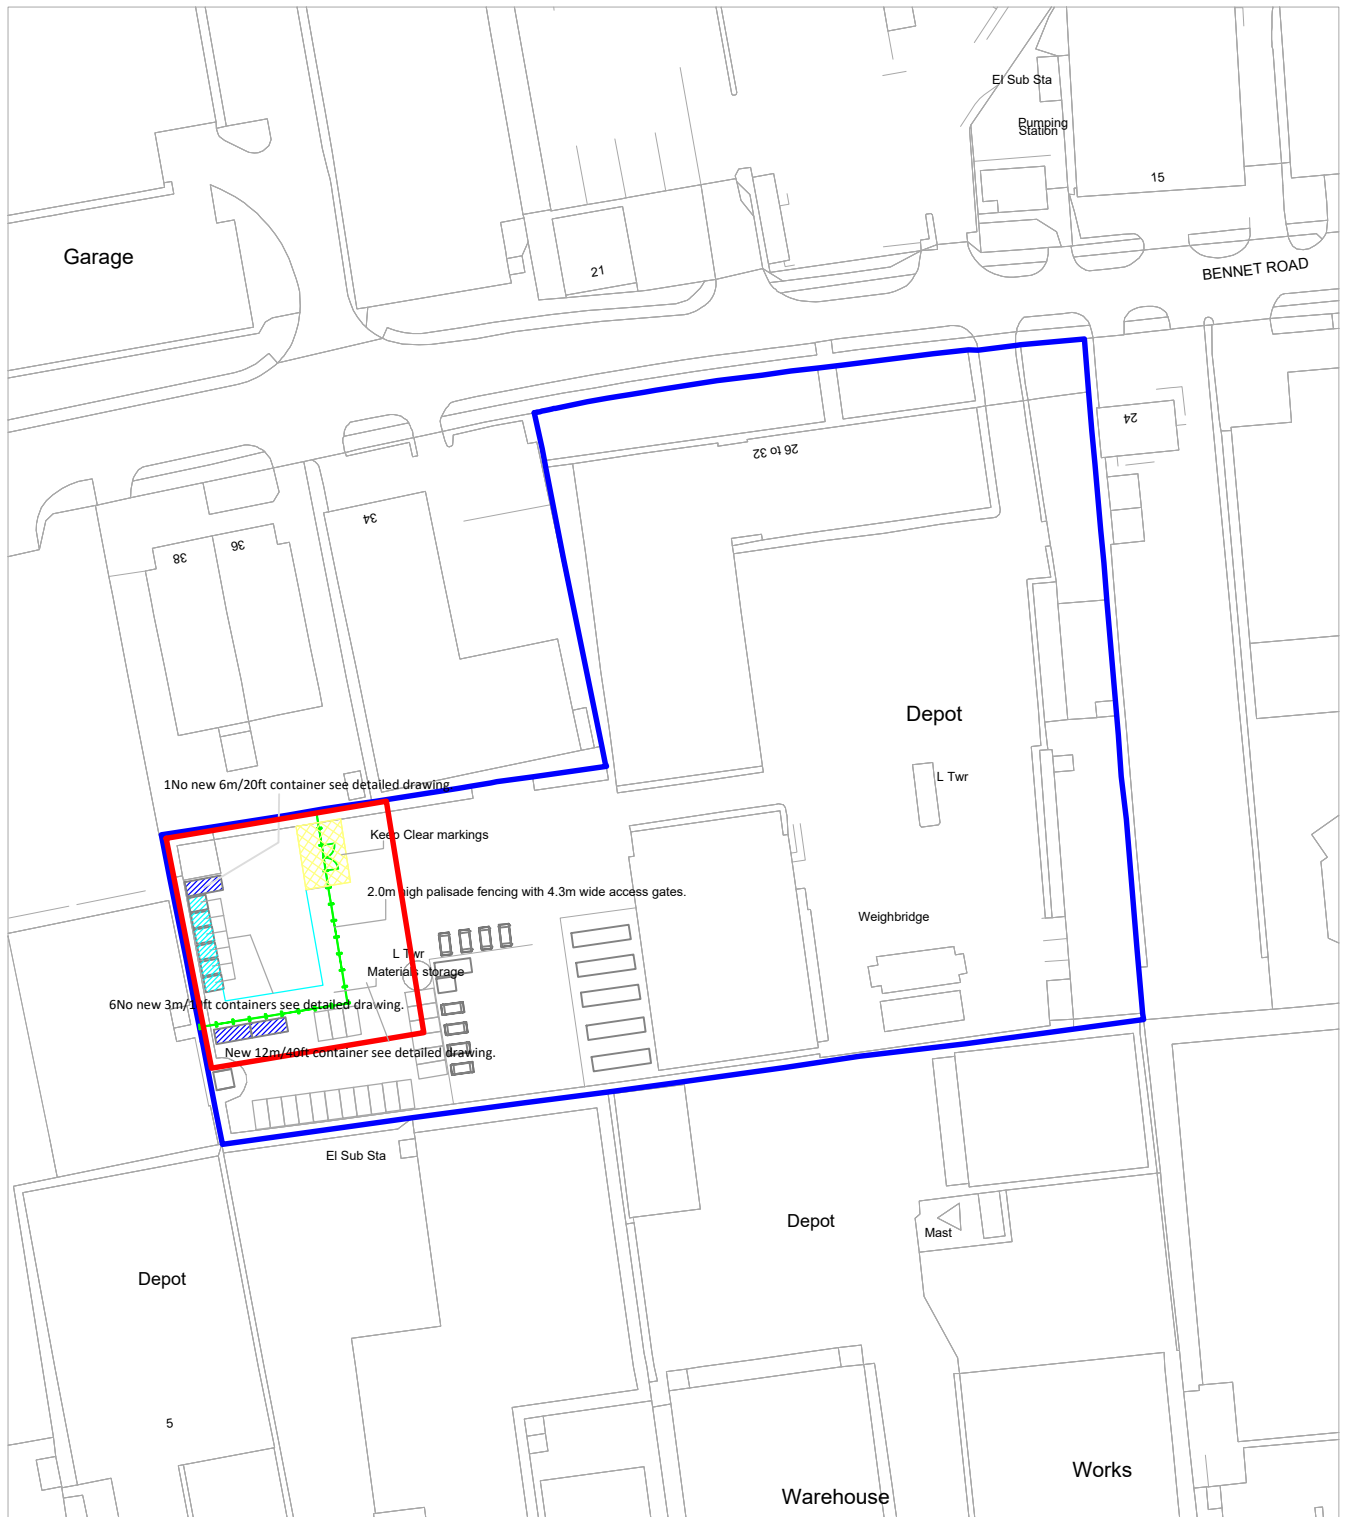

ReRequestAPlan

Map number: TQRQM24263111910989

Title: READING SOUTH TEC

Map Produced for: BT

© Crown copyright and database rights 2024 OS 100042766

1 Years subscription from 19-09-2024 for 1 workstation. Date of Purchase: 19-09-2024



PROJECT:	Openreach Civils Depot - K1117488		CLIENT:		
SITE:	Reading South TEC		Reading South TEC, Bennet Road, Reading, Berkshire, RG20QA.		This drawing has been produced using a DWG purchased from RequestAPlan. Dimensions to be confirmed on site. The copyright of this drawing is the property of CBRE, without whose written consent, it may not be used, published or reproduced in any form.
TITLE:	002-Site Plan as Proposed				
SCALE:	1:1250 @ A4				
DRAWN BY:	WTH	CHECKED BY:	GS		