


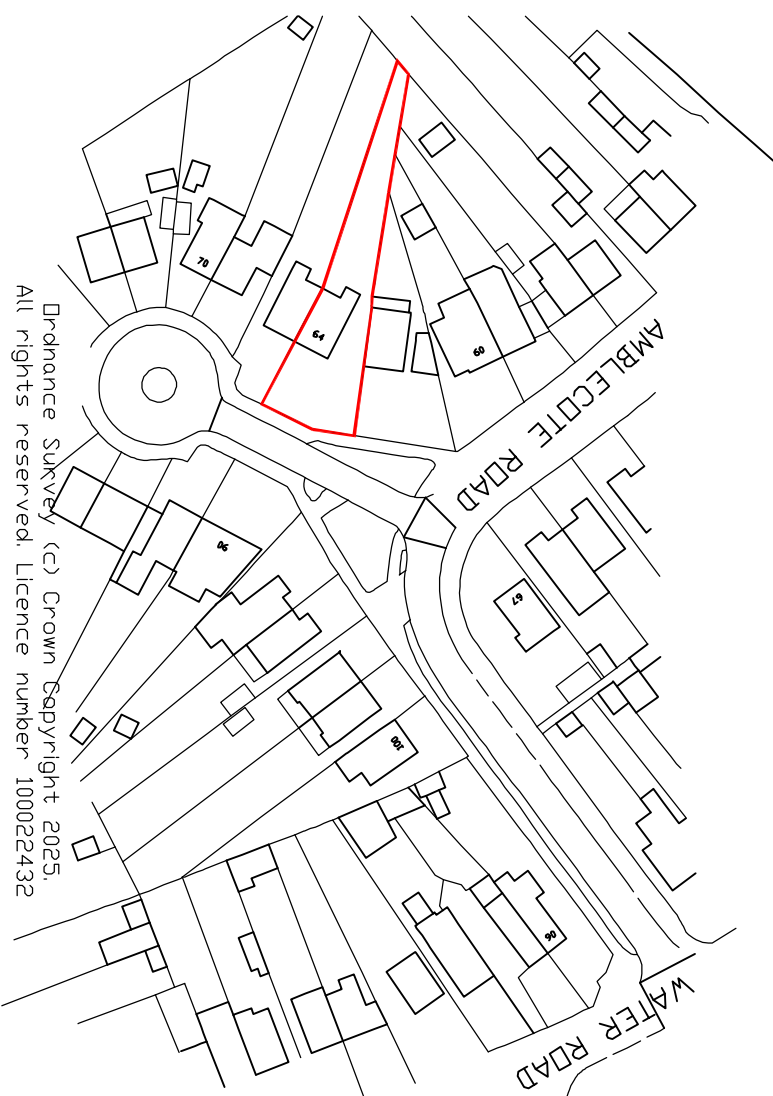
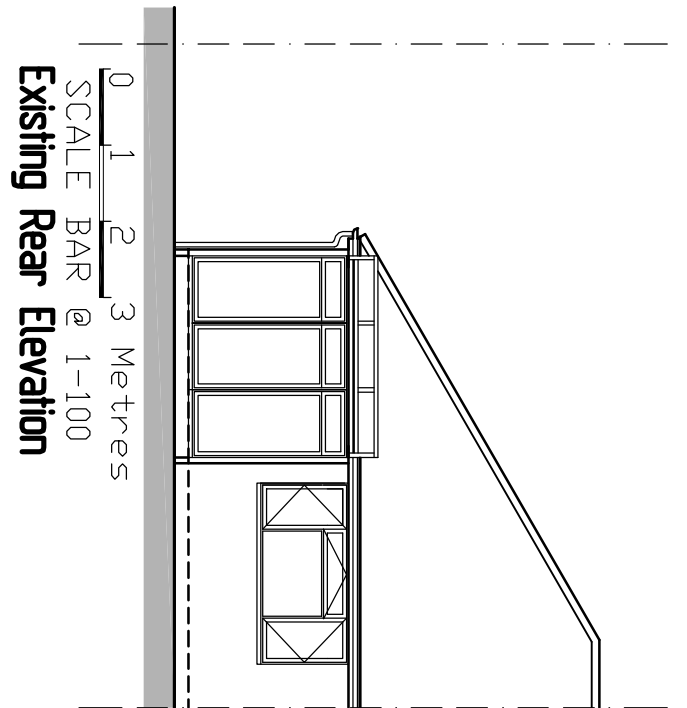
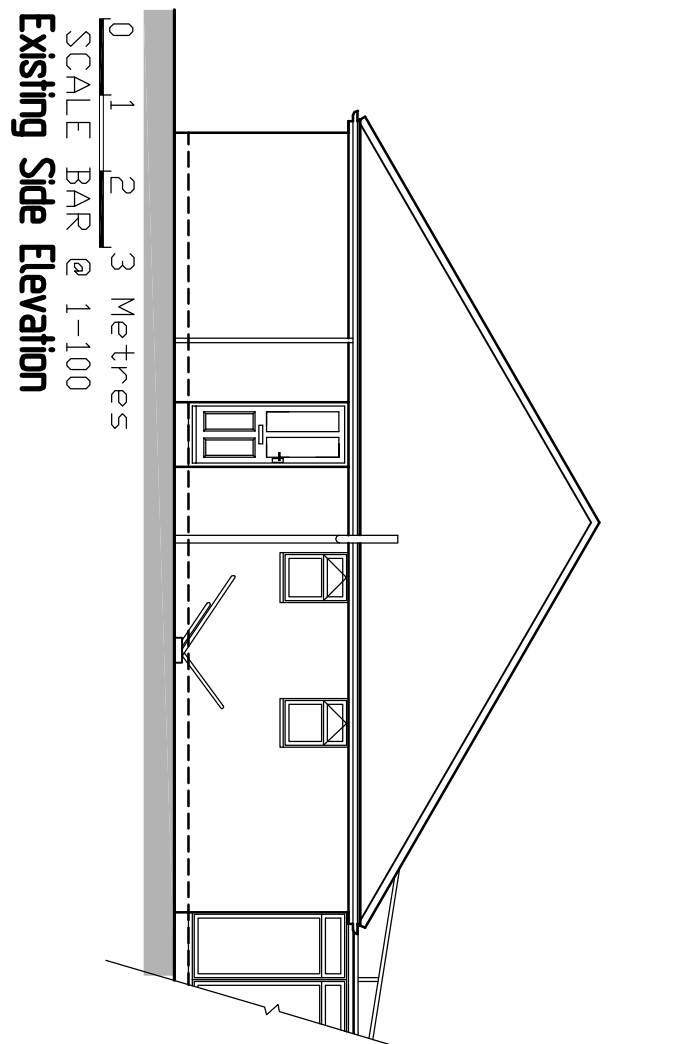
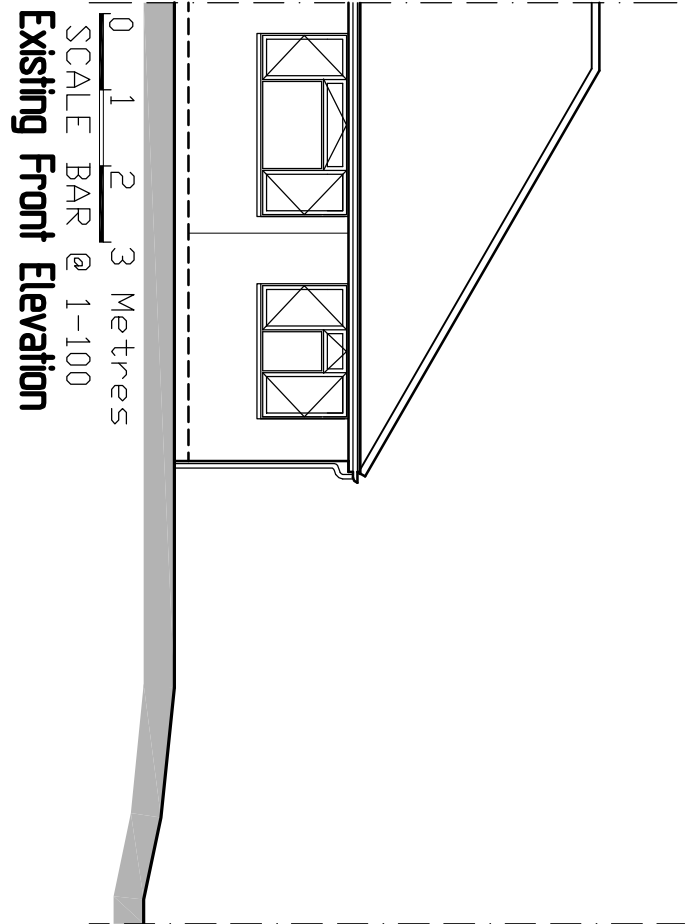
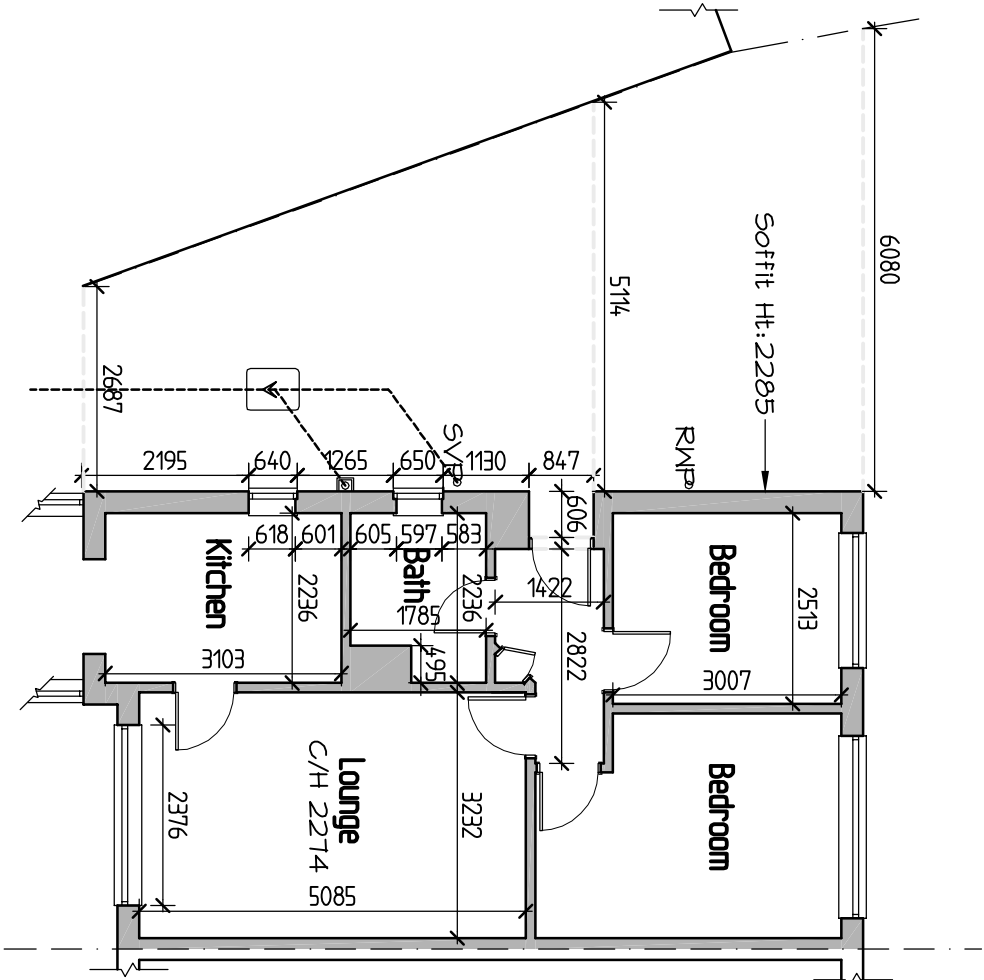


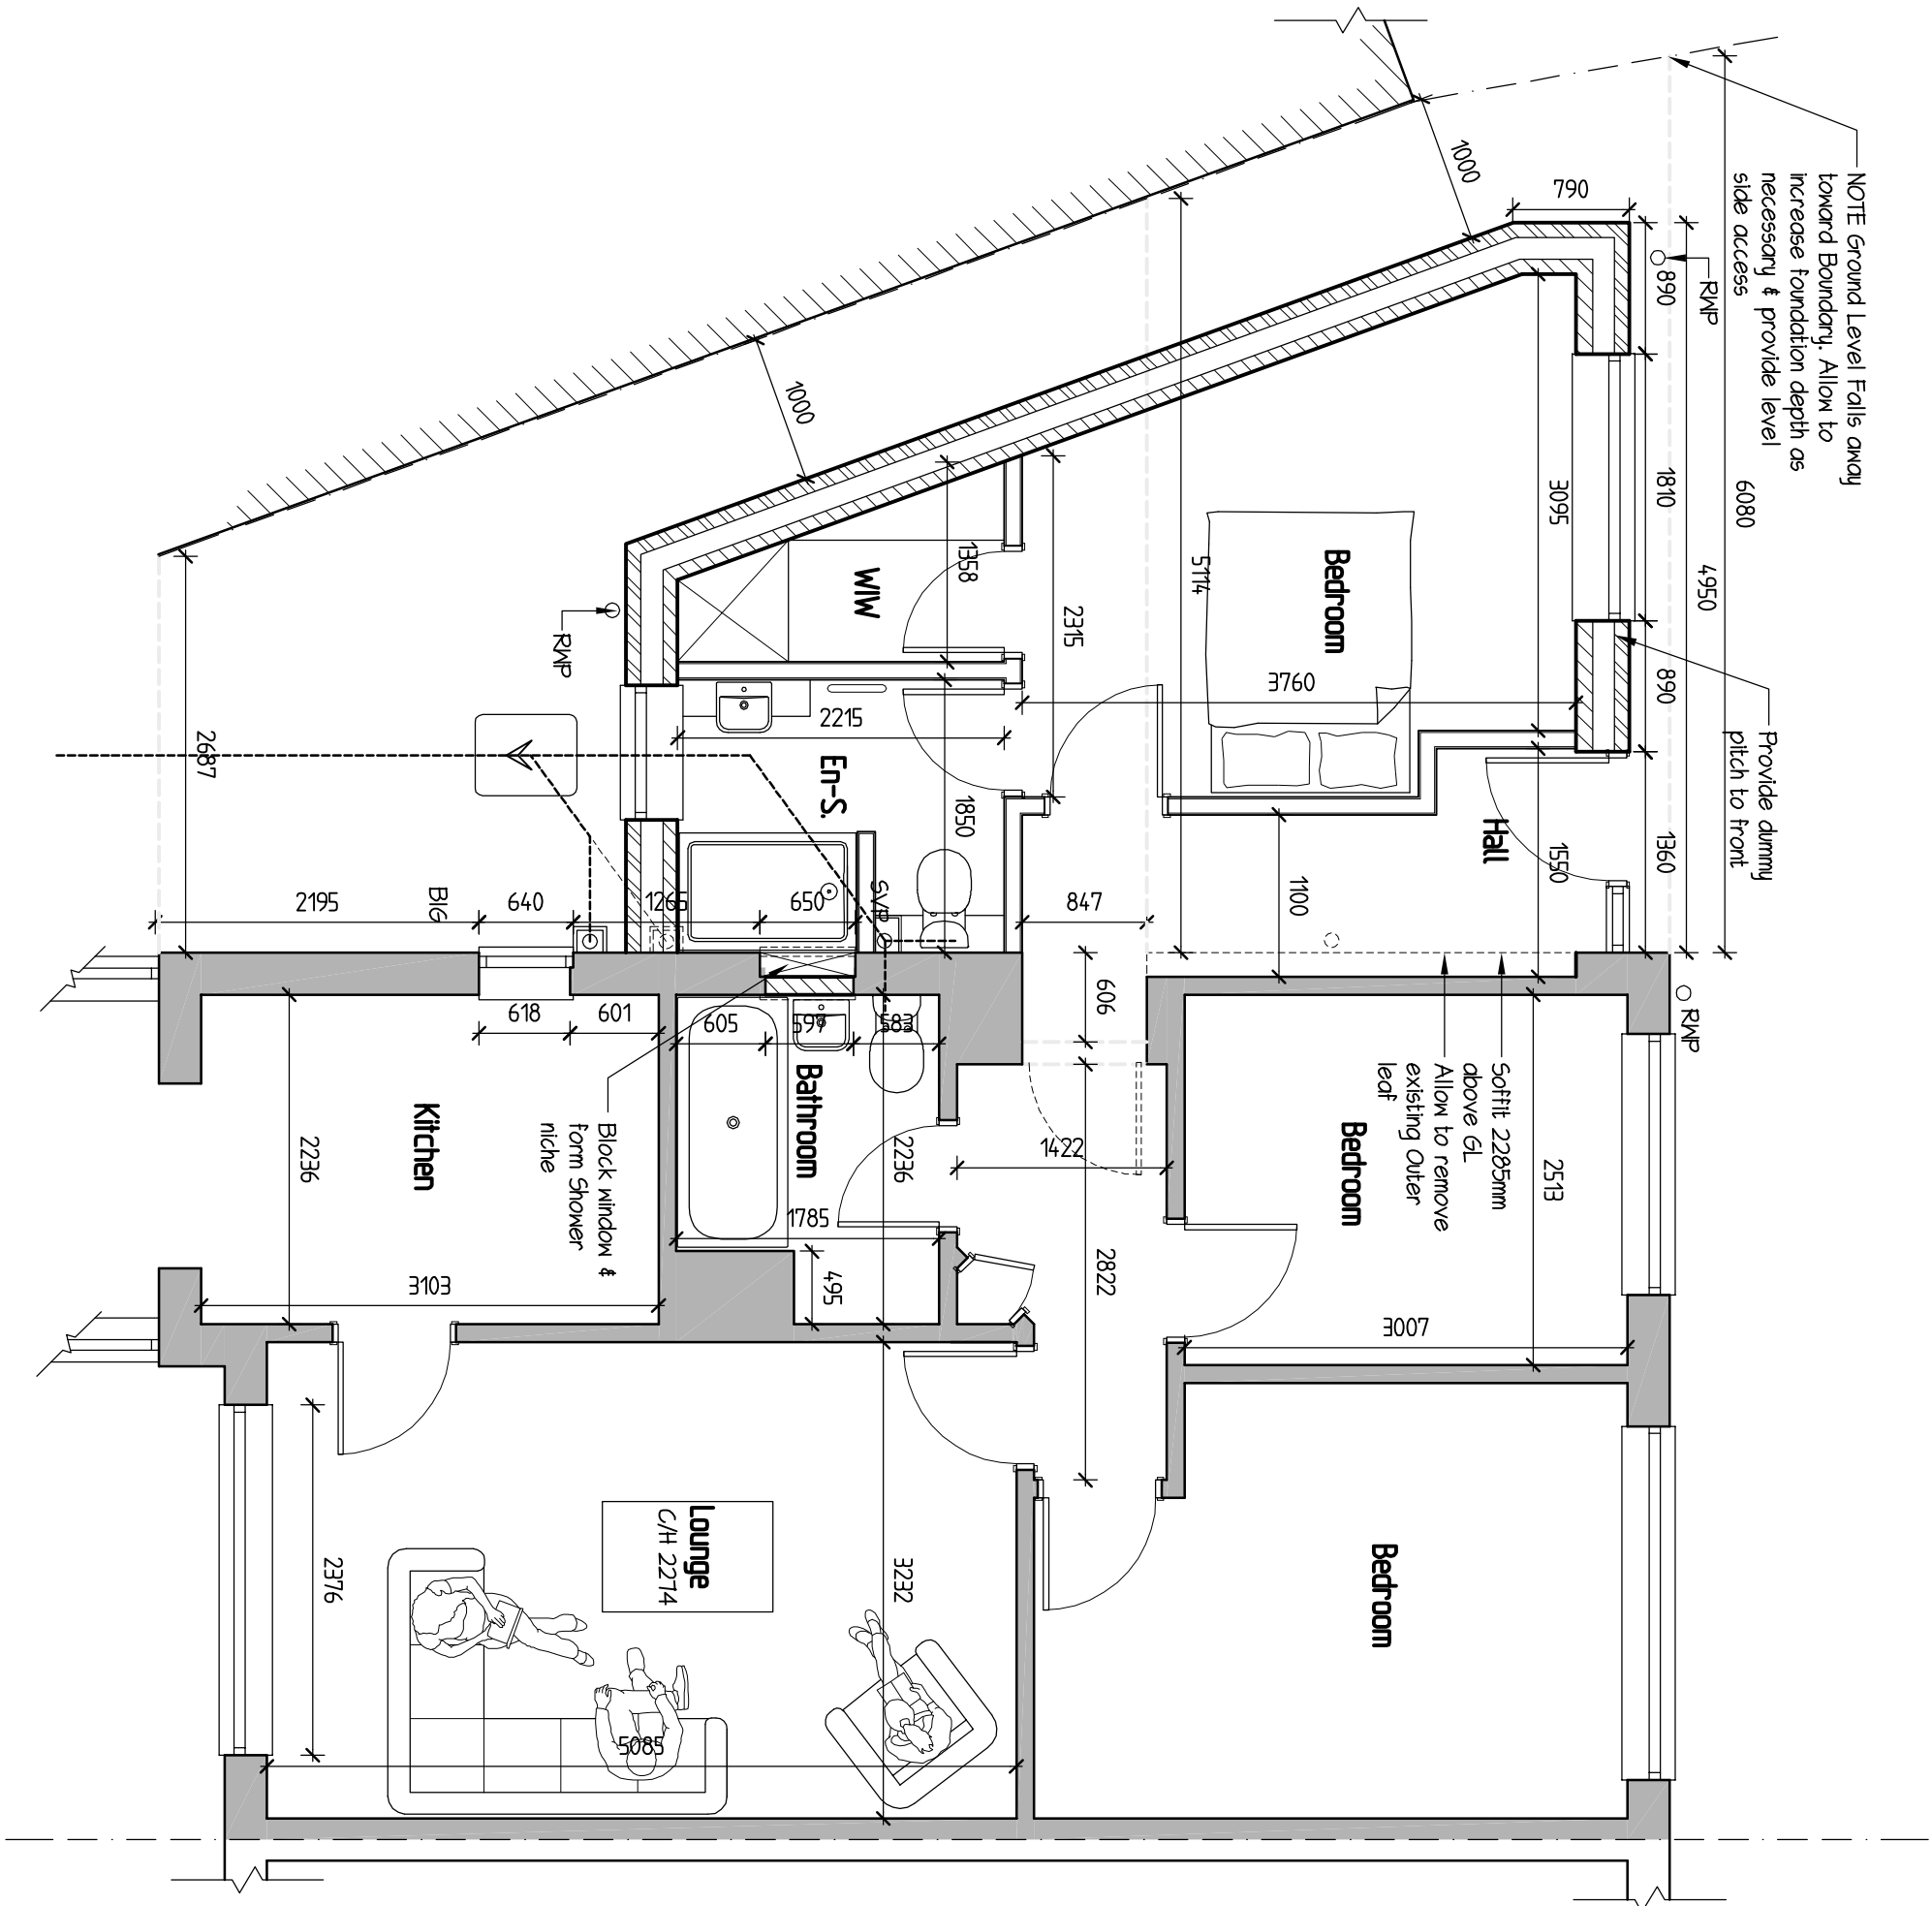


0 1 2 3 Metres
SCALE BAR @ 1-100
Existing Floor Plan

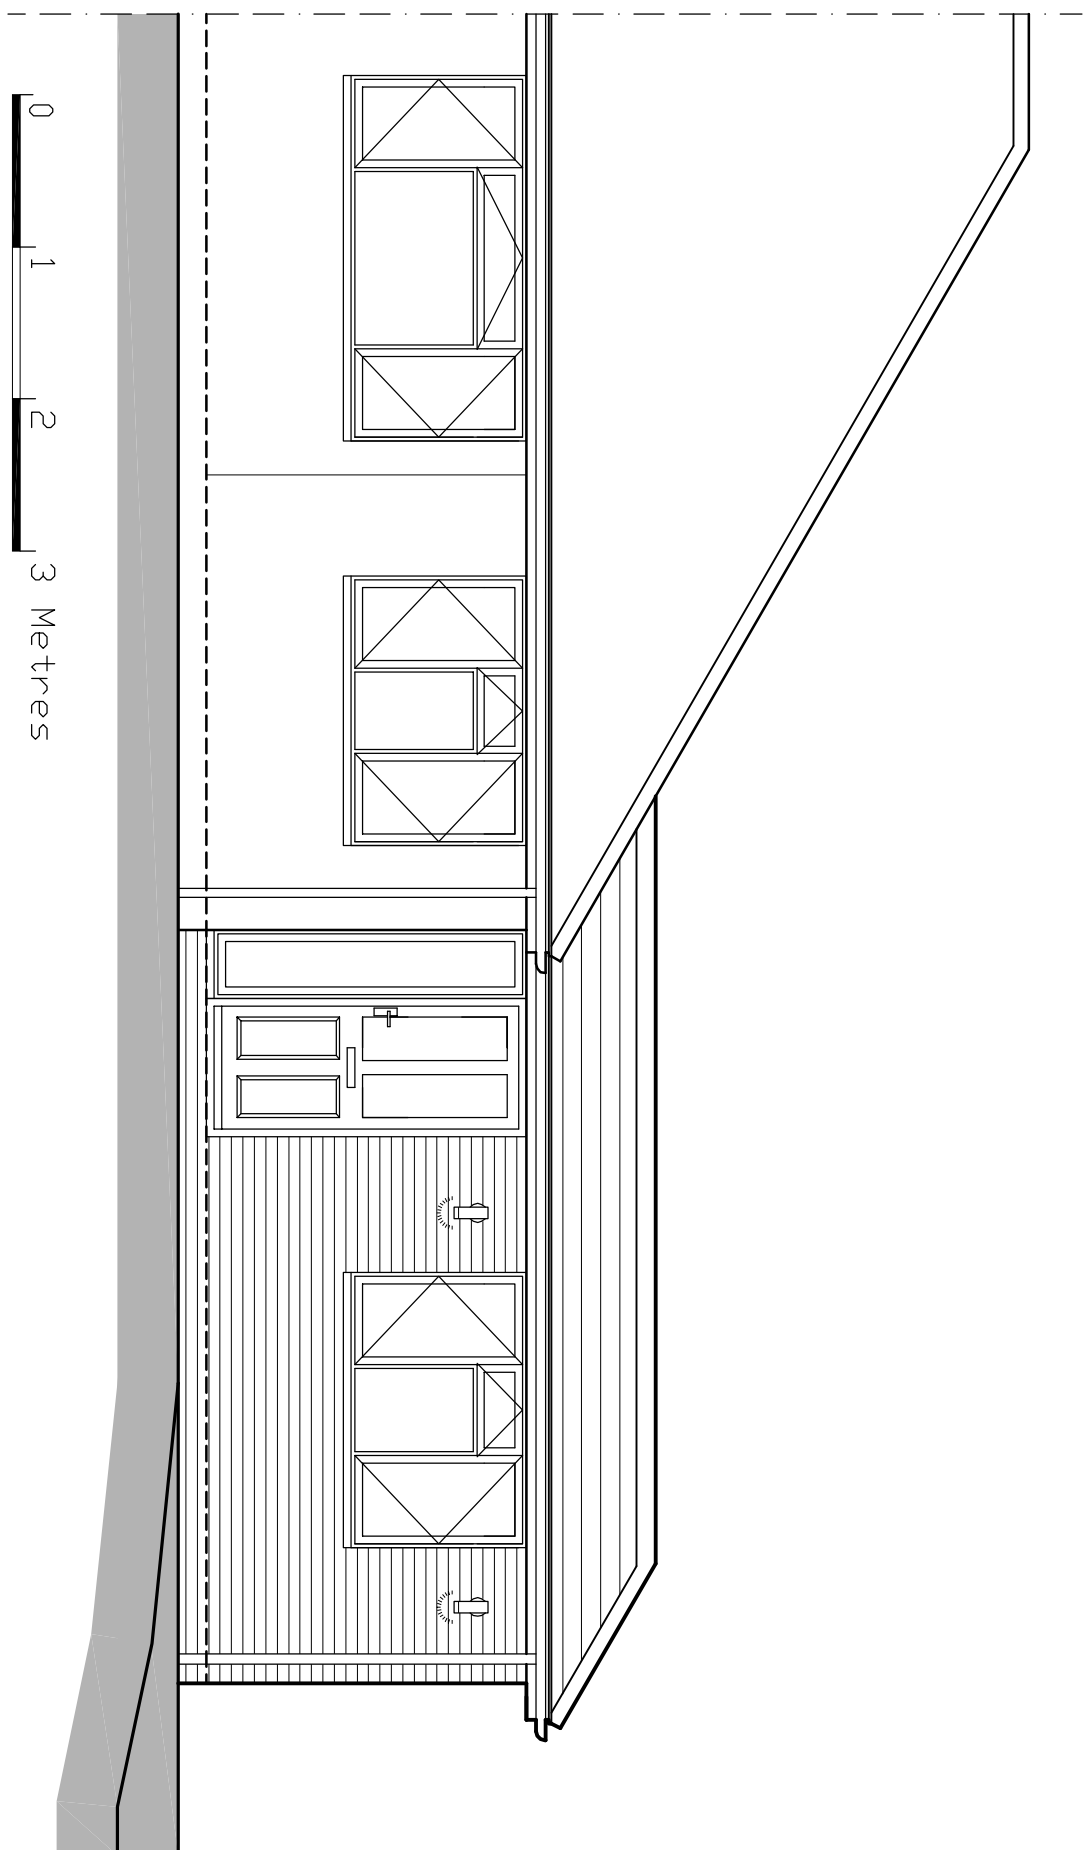


0 1 2 3 Metres
SCALE BAR @ 1-50
Proposed Floor Plan

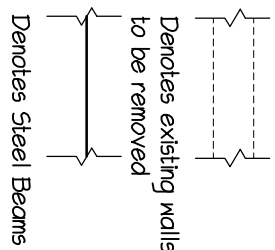


0 1 2 3 Metres
SCALE BAR @ 1-50
Proposed Front Elevation

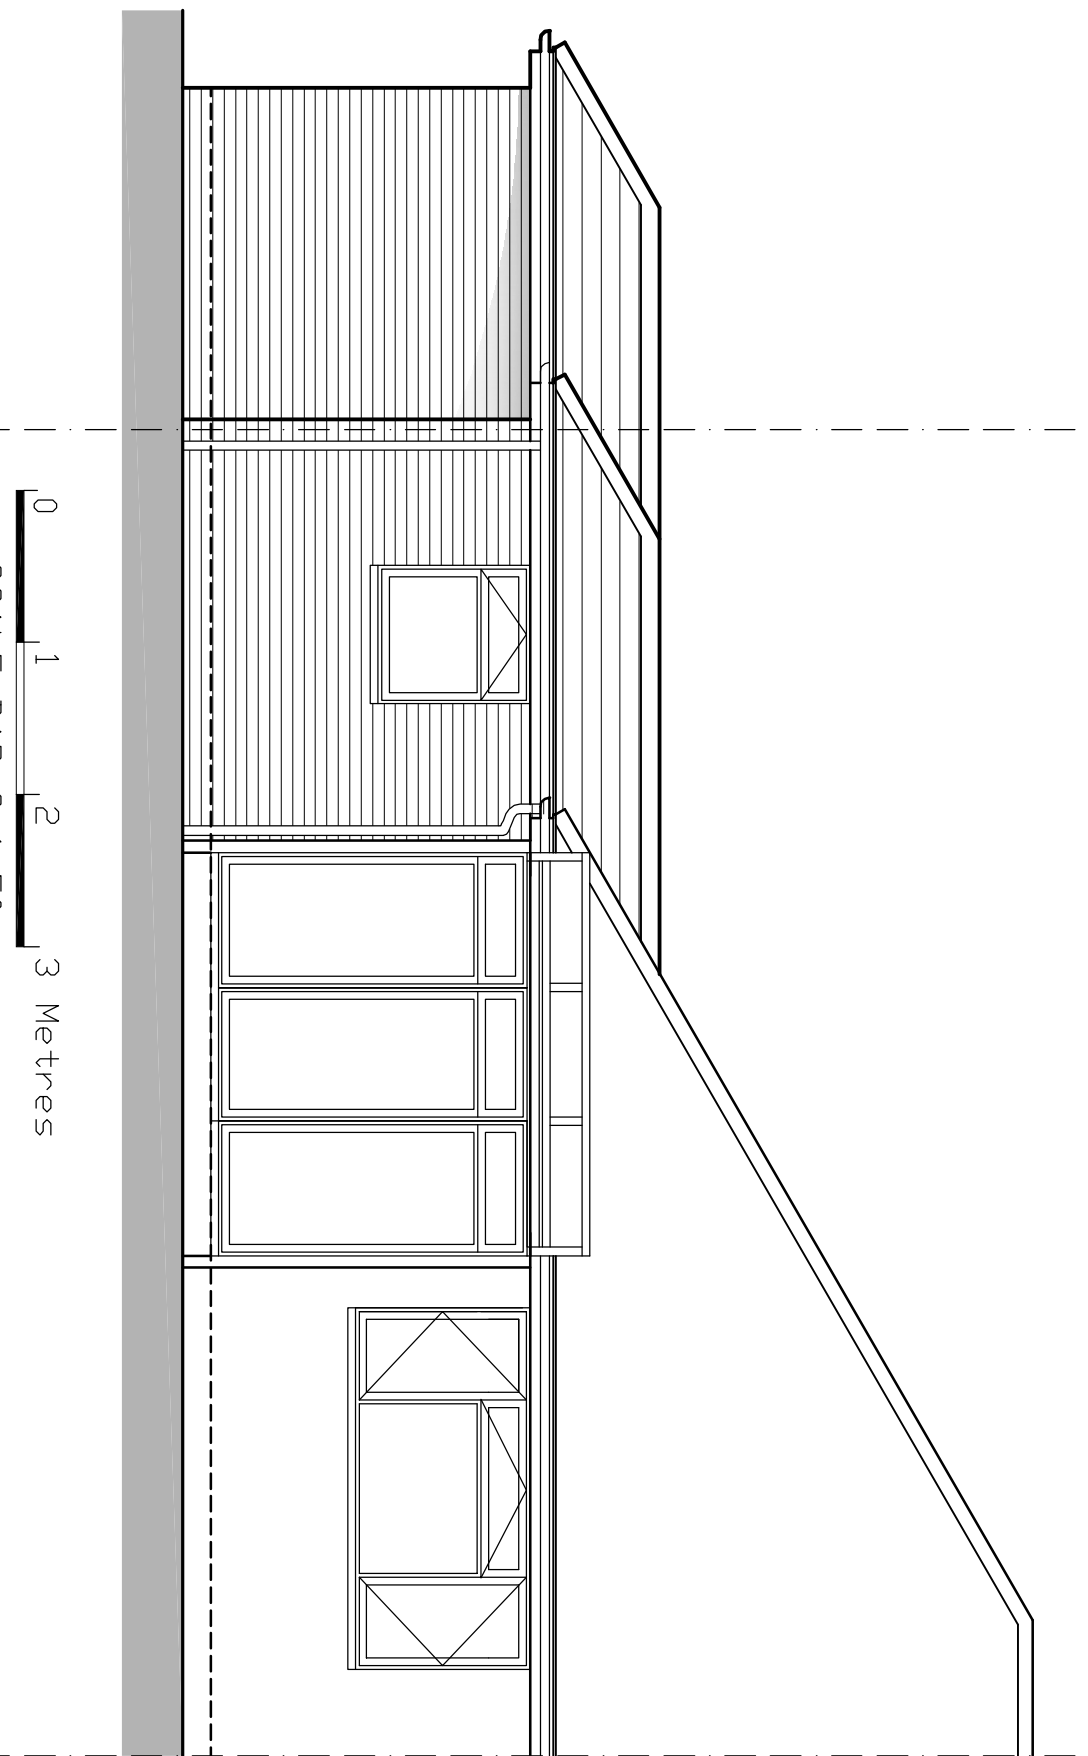


0 1 2 3 Metres
SCALE BAR @ 1-50
Proposed Rear Elevation

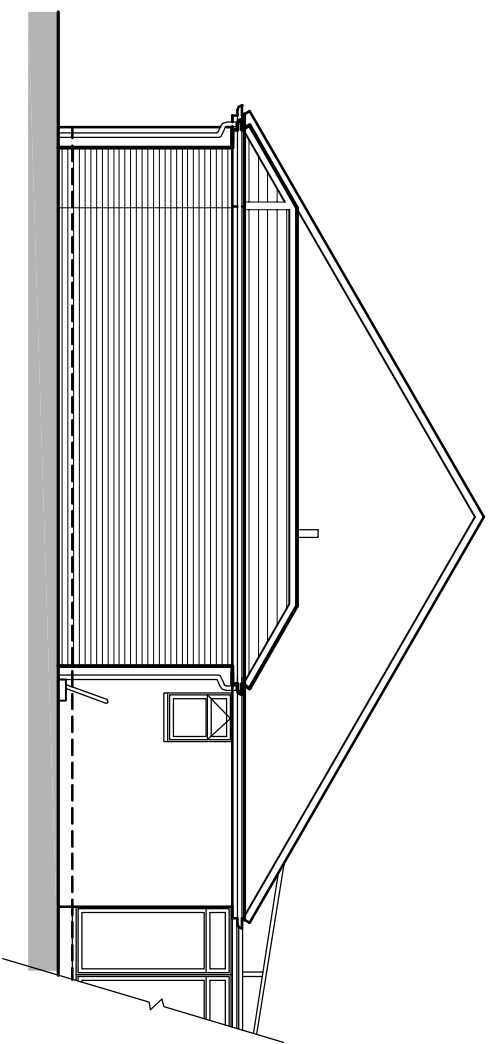

0 1 2 3 Metres
SCALE BAR @ 1-100
Proposed Side Elevation

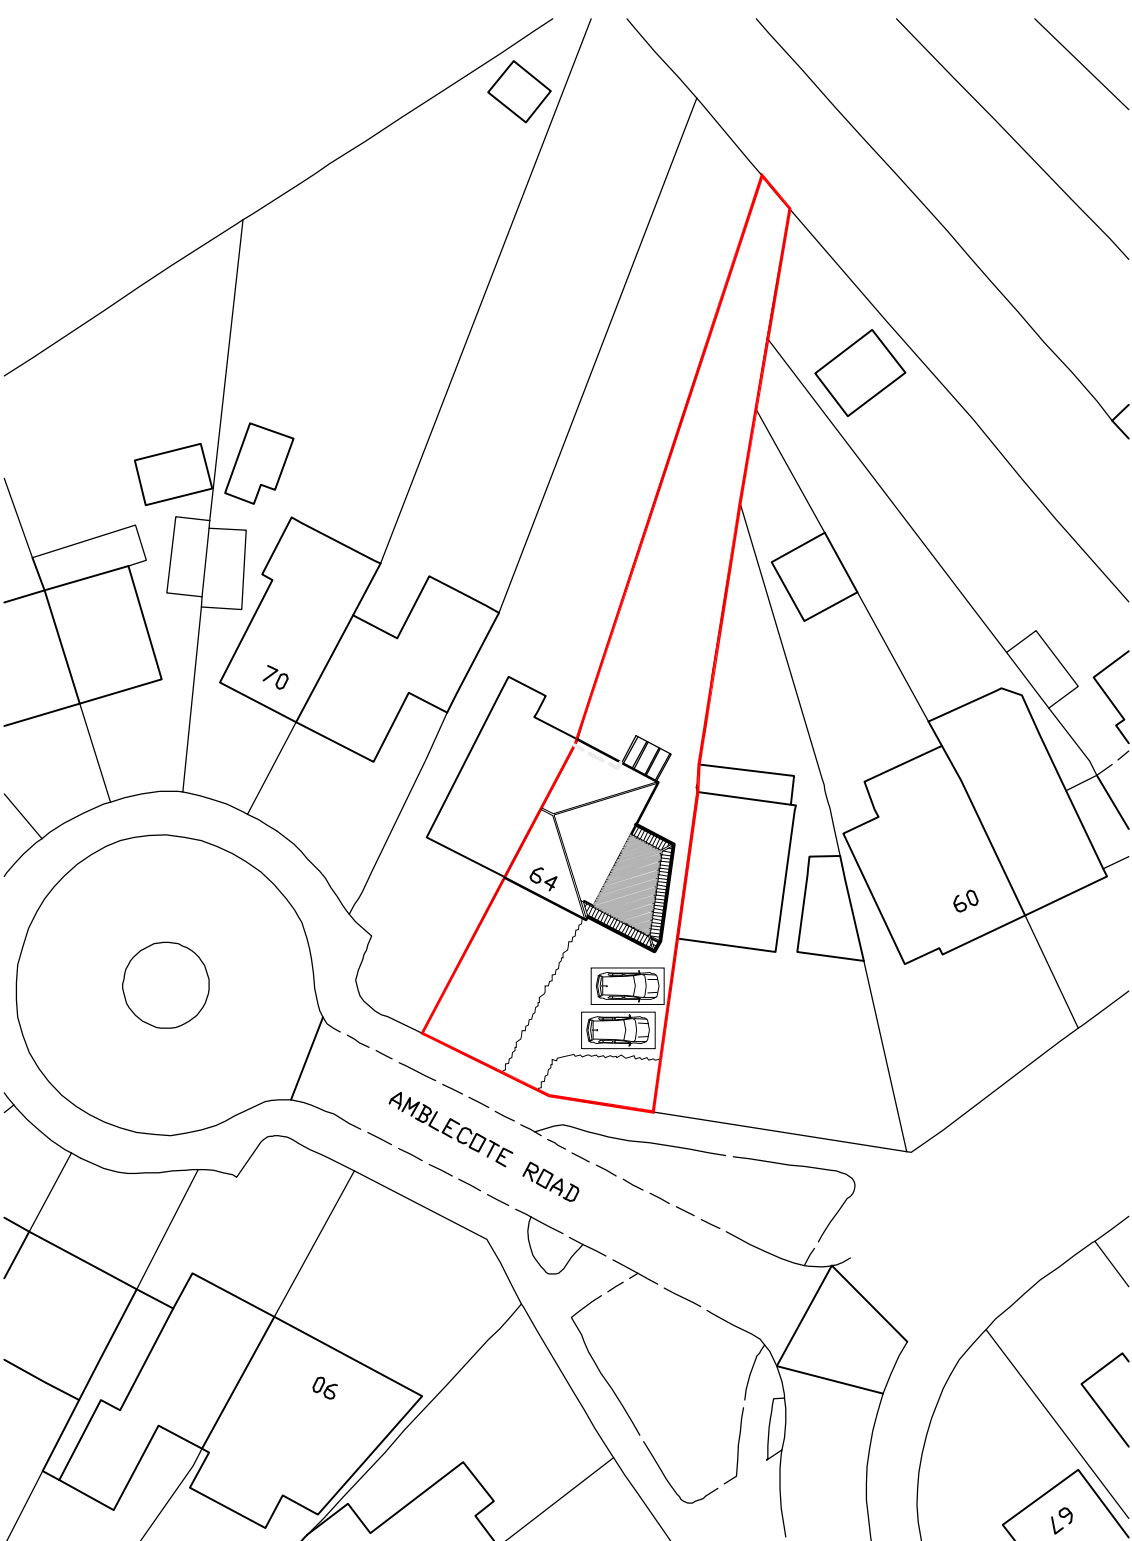

0 10 20 30 Metres
SCALE BAR @ 1-500
Block Plan 1:500

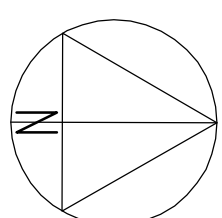

G R E G
Farrell
Building & Design Consultant
greg@gregfarrell.co.uk

Rev.	Description	Date
A	Clients updates added	1-03-2025
B	Revised updated following Planning Officers comments	21-3-2025

JOB TITLE

64 Ambleside Road
Reading

Existing & Proposed Plans & Elevations (A)

SCALE 1:50 1:100 DATE February 2025 DRAWING No. B