


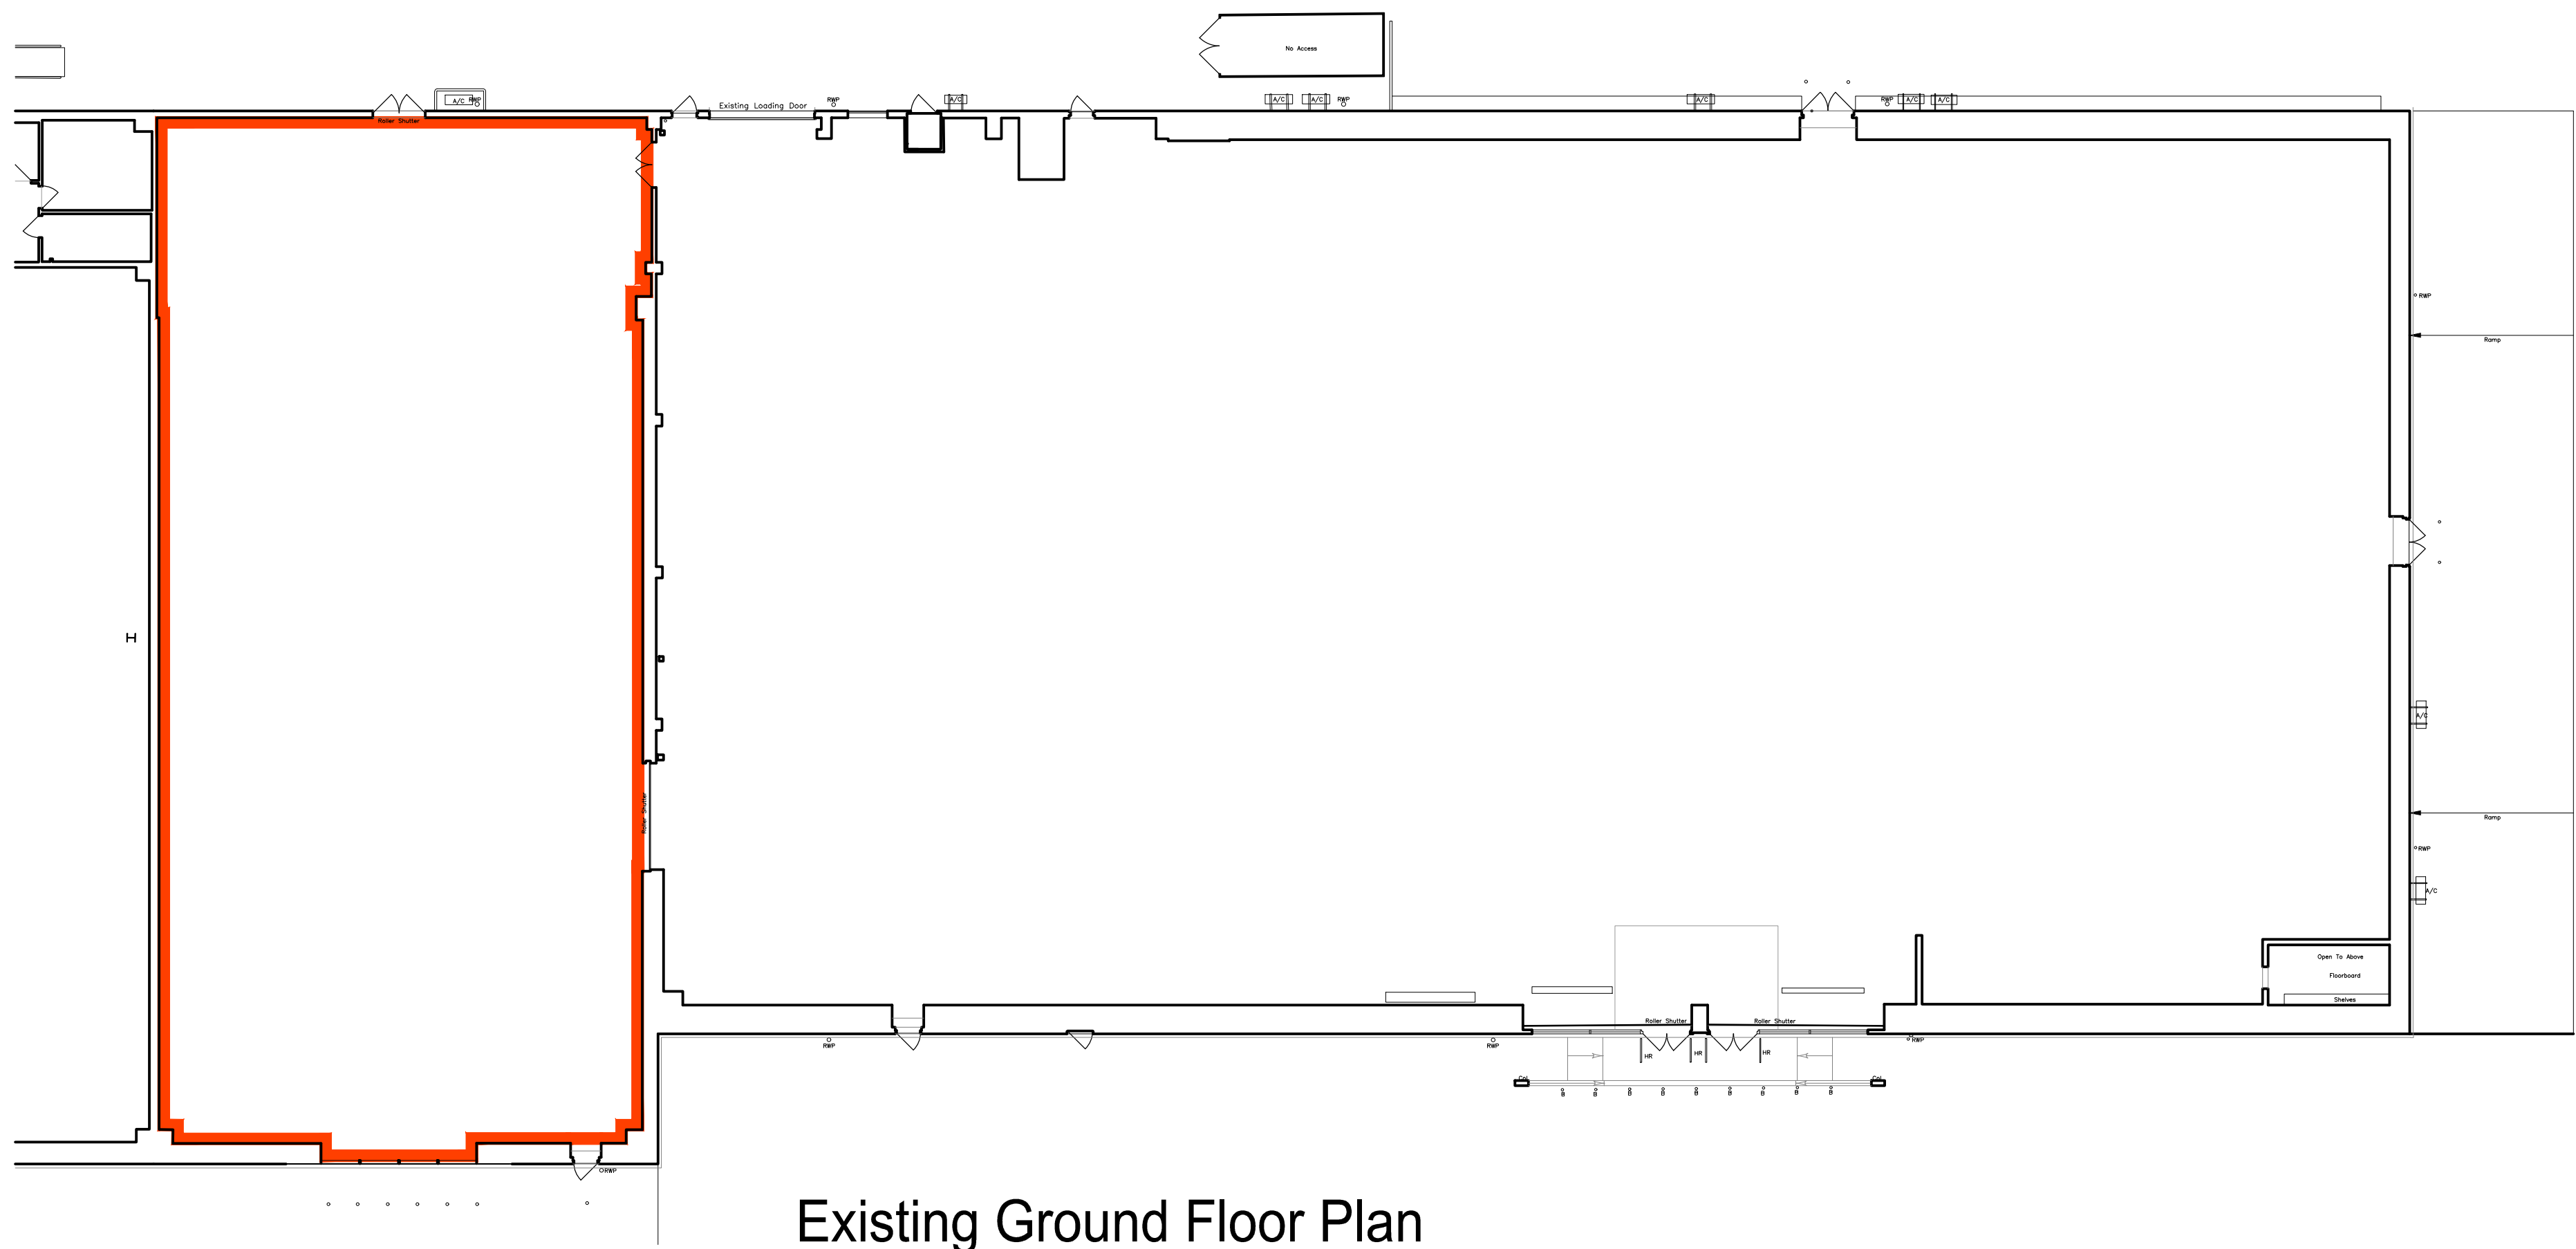

Existing Ground Floor Plan



Rev	Date	Description
-----	------	-------------

SORBON
ESTATES

Project
Proposed changes at Reading Link Retail Park,
Rose Kiln Road, Reading.

Planning

Drawing

Ground Floor Plan - Unit C3

Date	Scale @ A1	Drawn
11.03.2025	1:200	jd

Drawing number Revision

RLRP_PLN-UNT-C3_001 -